


343350N



Photographs of Existing Shipping Container


343300N

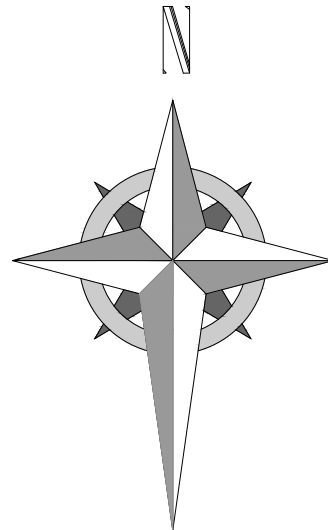


Proposed Landscaping Plan
1:200

1:200 0m 2m 4m 6m 8m 10m 12m 14m 16m 18m 20m

©Crown Copyright and database rights 2022 OS 100047474

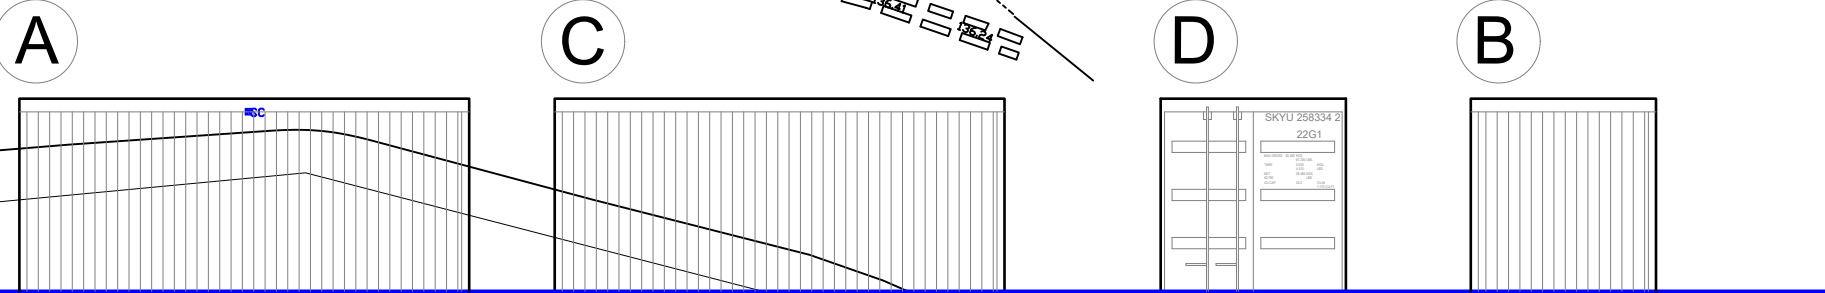

Existing Elevations
Scale 1:100

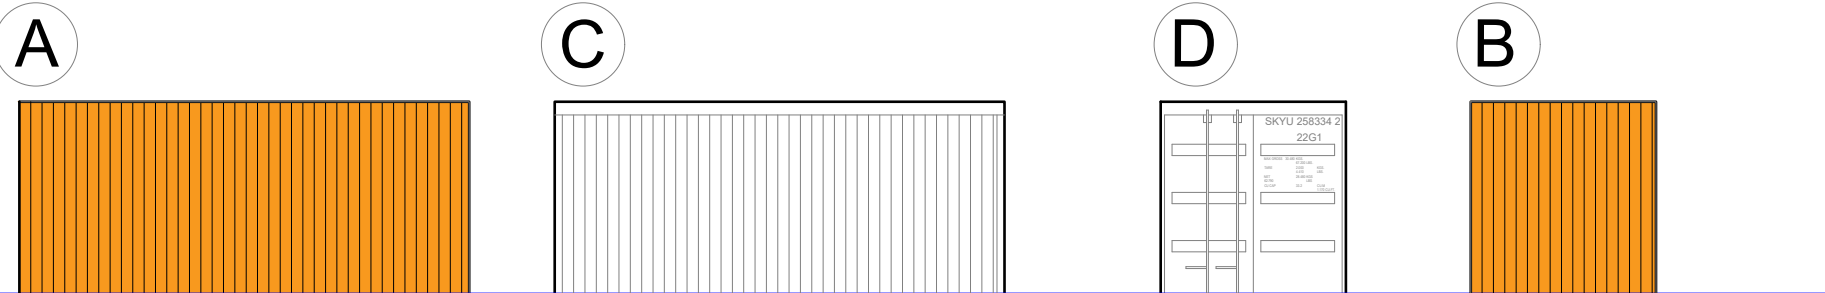

Proposed Elevations
Scale 1:100



Project;
Land at Cae Bedw/Bowers Lane, Acrefair -
Retrospective application for shipping
containers

Title;
Site Plan and
Elevations

Dwg No;
BL/DPD/01a

Date;
28.11.22

Revision;
..

Scale (A2);
1:200