




1 Roof Plan
1:200

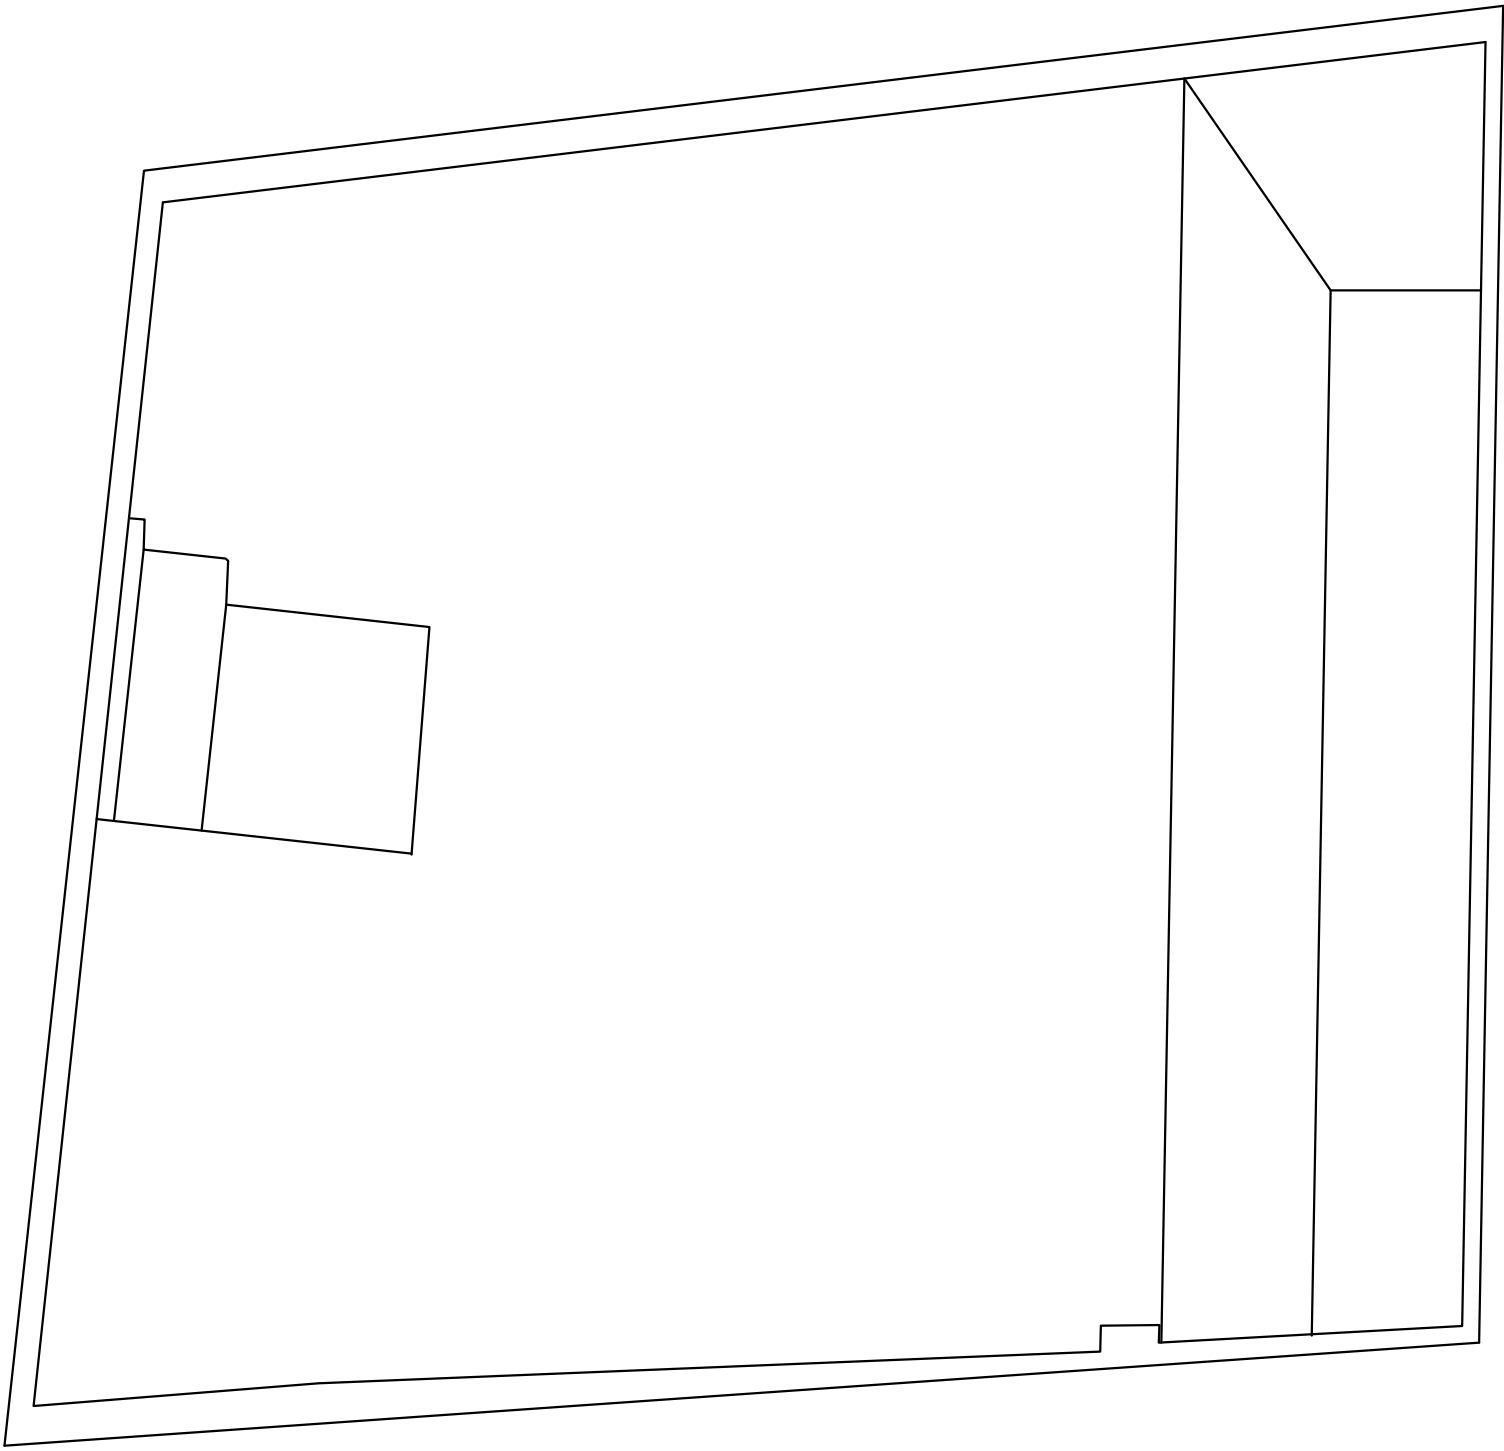


2 Second Floor Plan
1:200

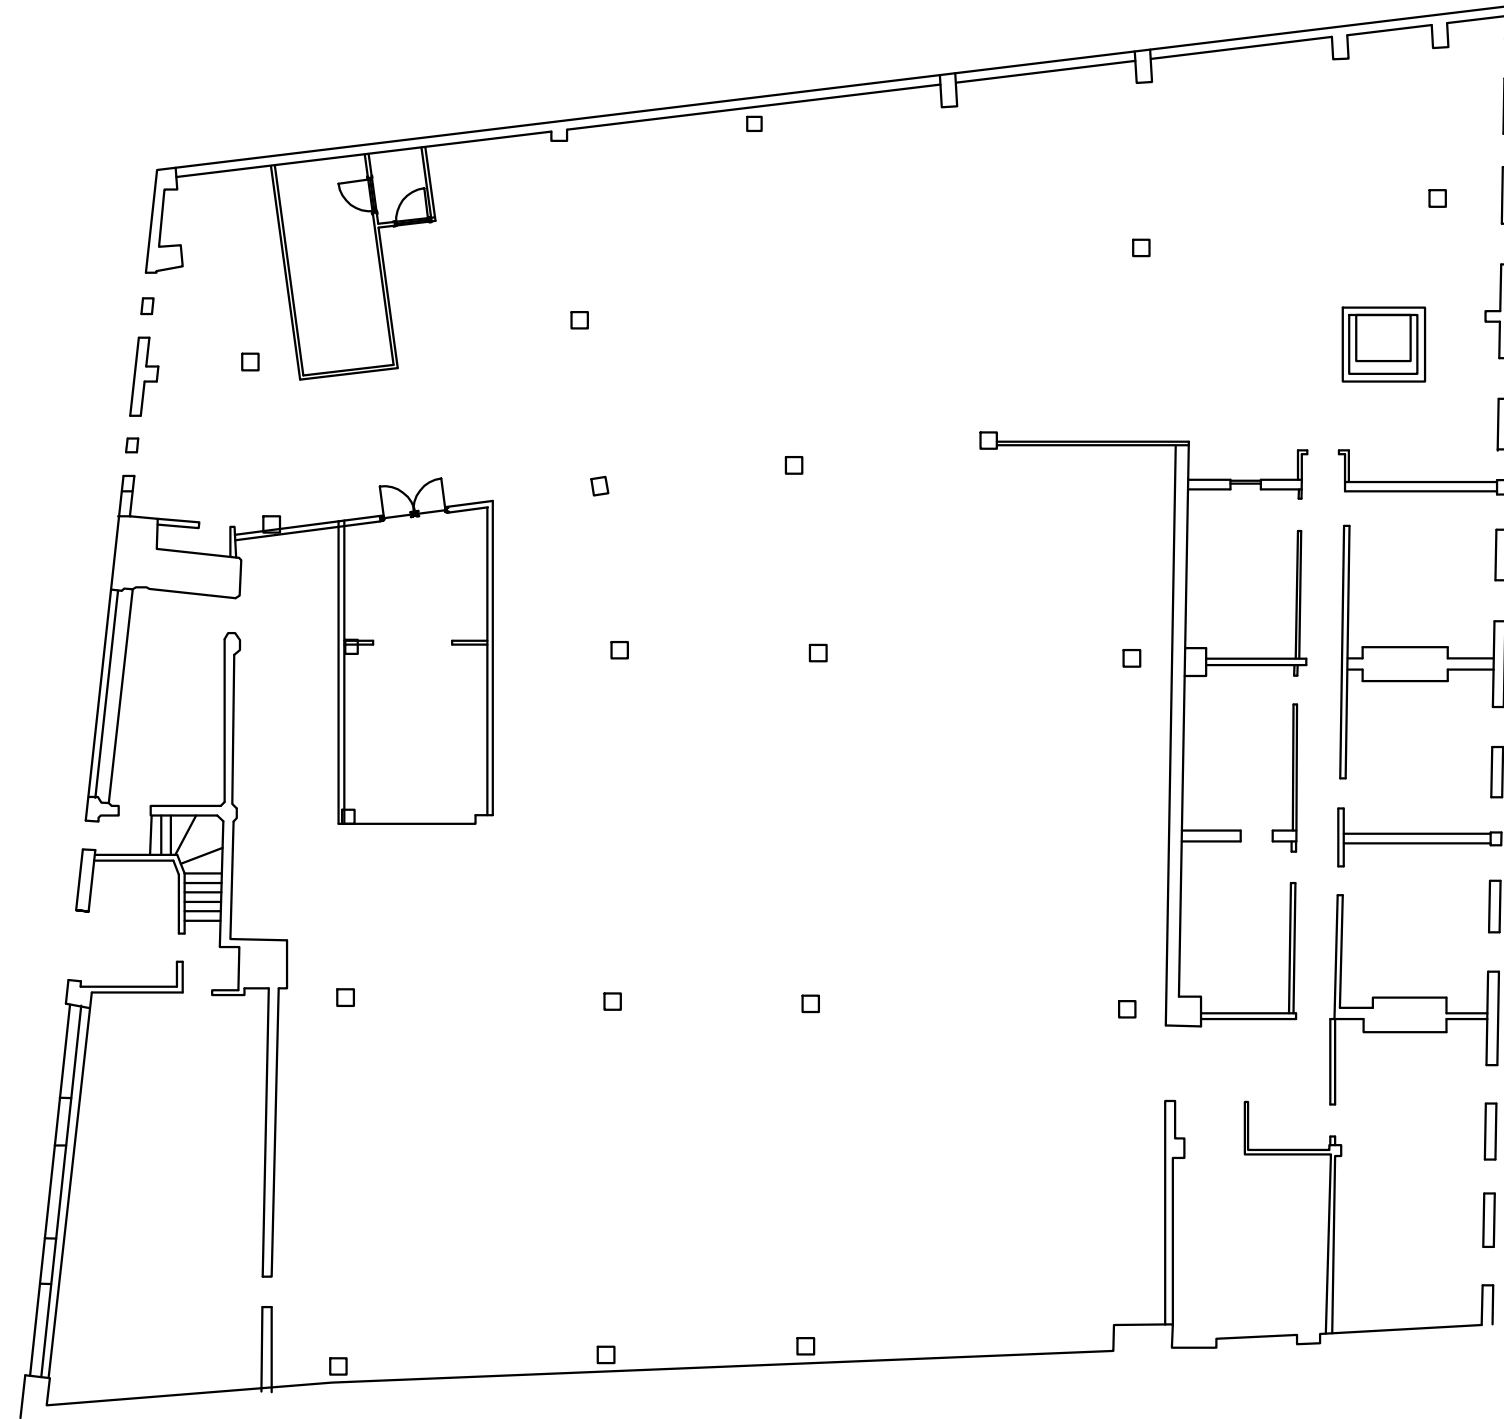

3 First Floor Plan
1:200

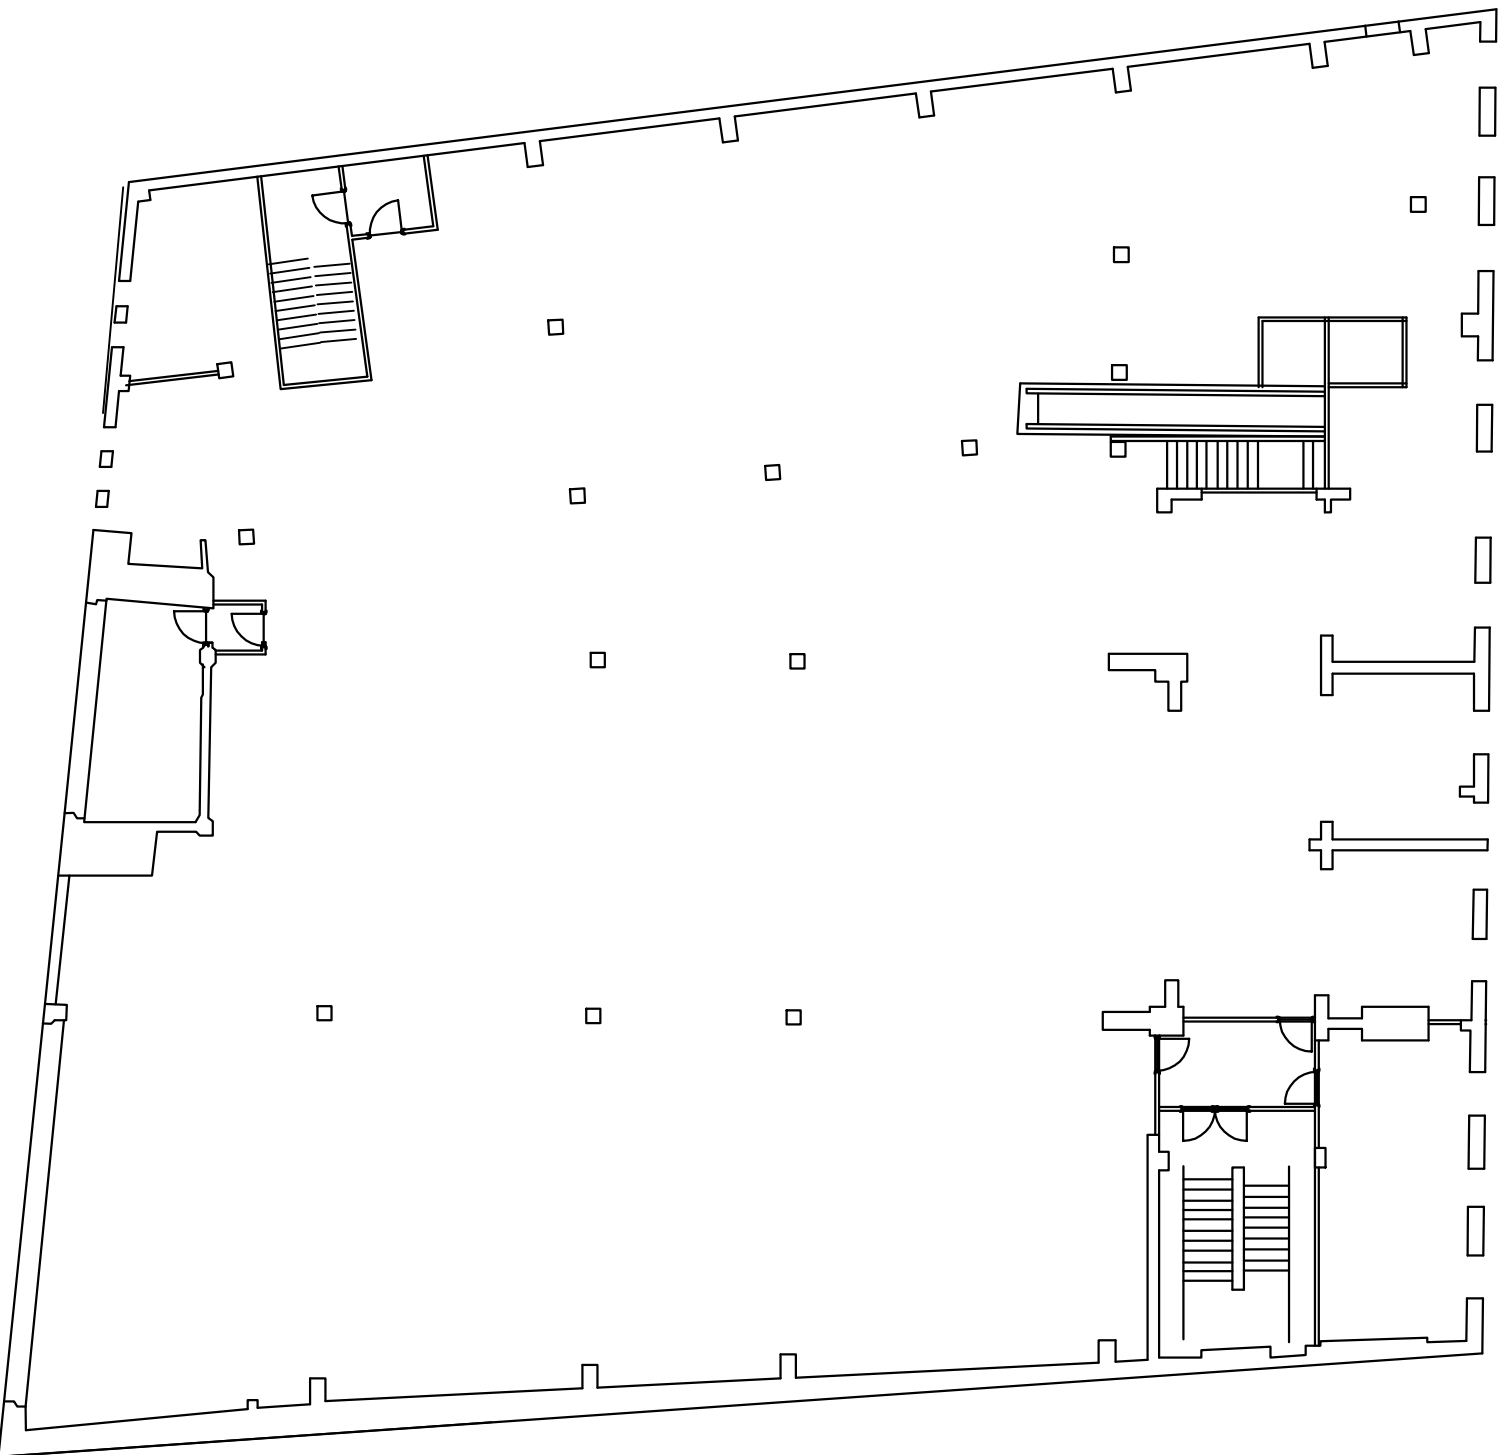

4 Ground Floor Plan
1:200

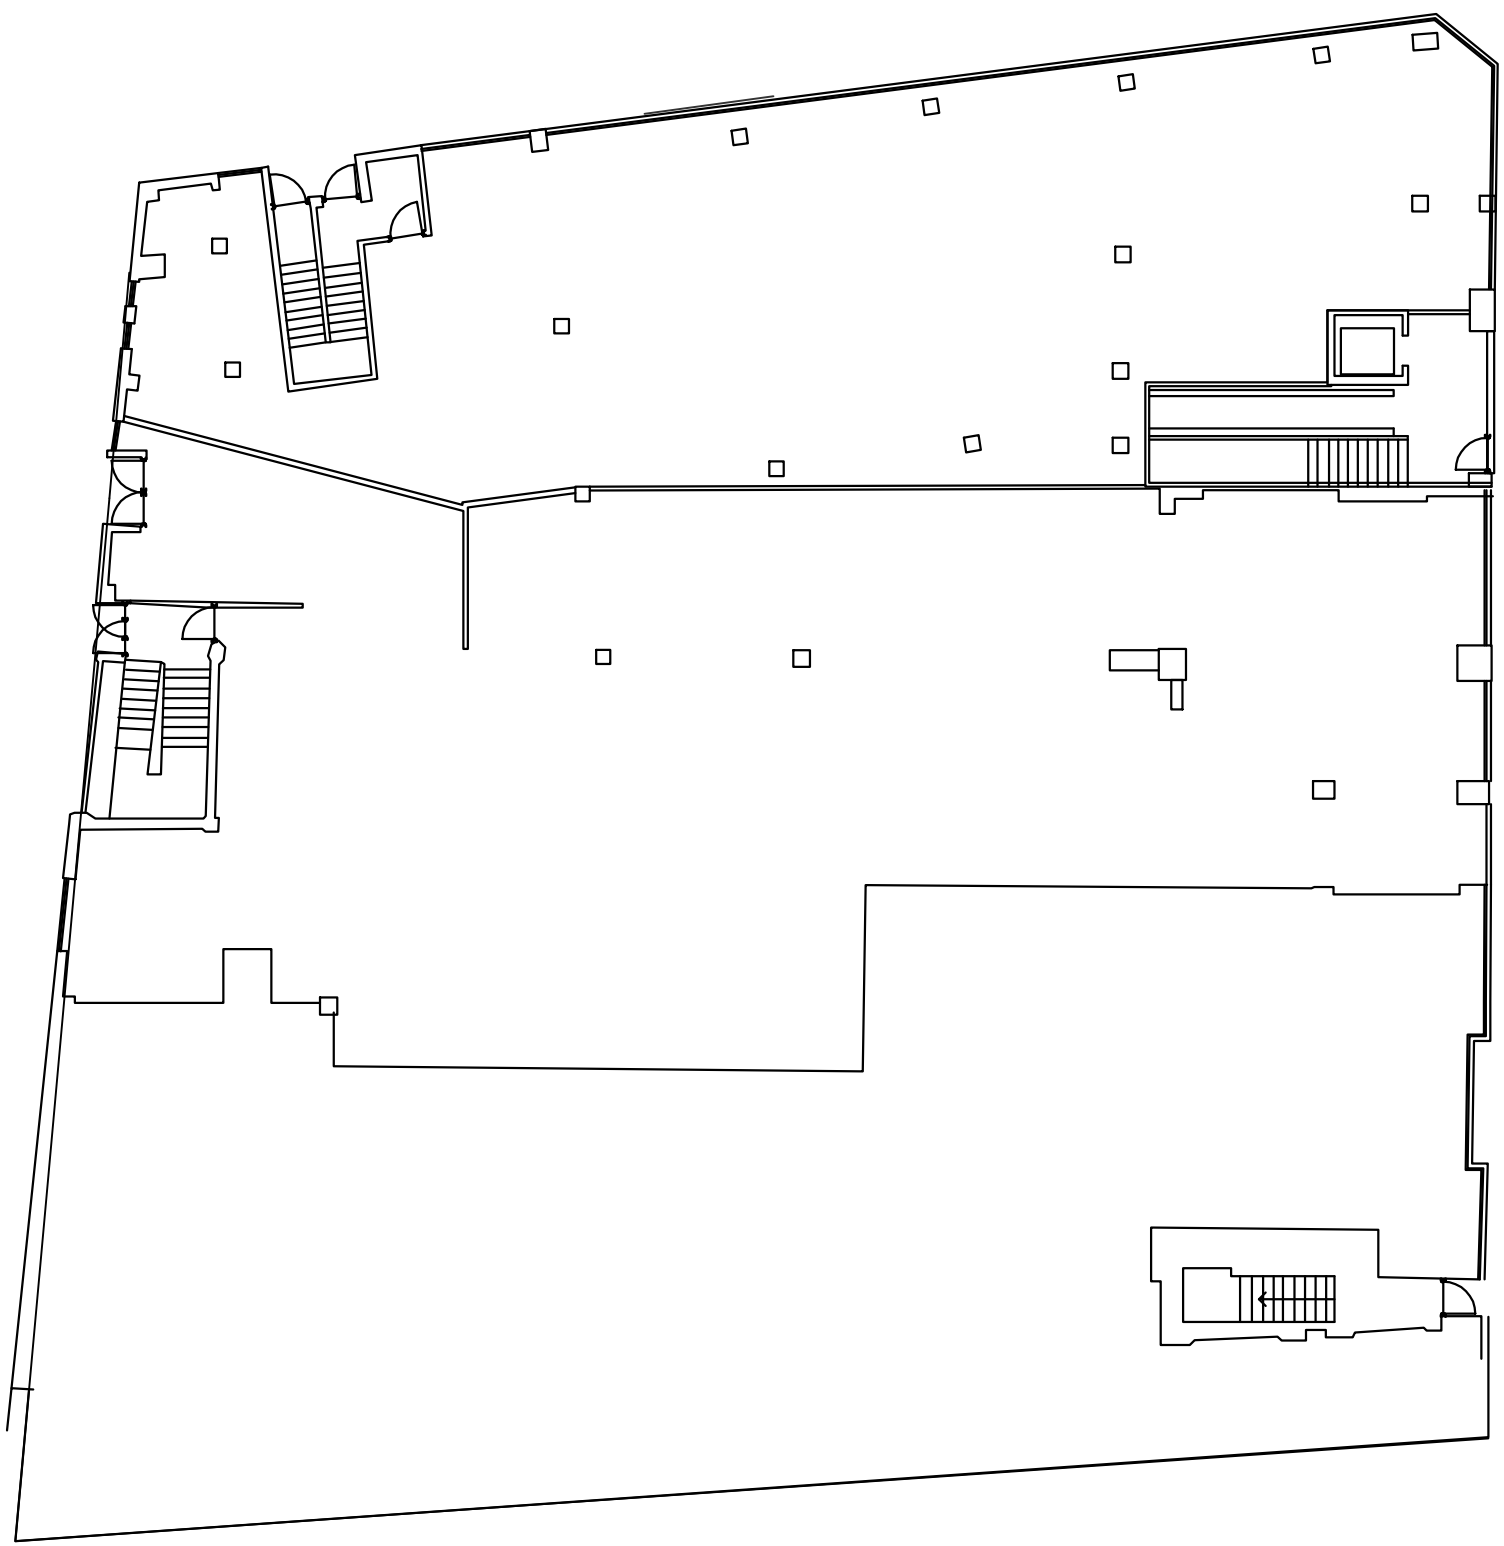

Ref.	Date	Notes
REVISIONS		
DRAWING NUMBER	520-E-01	REVISION A
DRAWING STATUS	INF	AUTHOR RN
SCALE	1:200@A1	
DRAWING TITLE Existing Floor Plans		
JOB TITLE Regent St Wrexham LL11 1SG		
WD Architects Atlantic House 143 Sefton Street Liverpool L8 5SN 0151 332 0120 info@wrootdesign.co.uk wrootdesign.co.uk		