

25 Friars Court,
Wrexham,
LL12 7RA

Rev	Notes	Date
a	Materials Added	07.2022

Existing Ground Floor Plan


July 2022

A3

O02.1001

1 - 2

DO NOT SCALE FROM THIS DRAWING. ALL DIMENSIONS TO BE
CONFIRMED ON SITE PRIOR TO FABRICATION BY THE
CONTRACTOR. DRAWINGS TO BE READ IN CONJUNCTION WITH
ANY REFERENCED DOCUMENTATION. PLANS NOT TO BE
REPRODUCED WITHOUT THE PRIOR CONFIRMATION FROM THE
DESIGN TEAM.

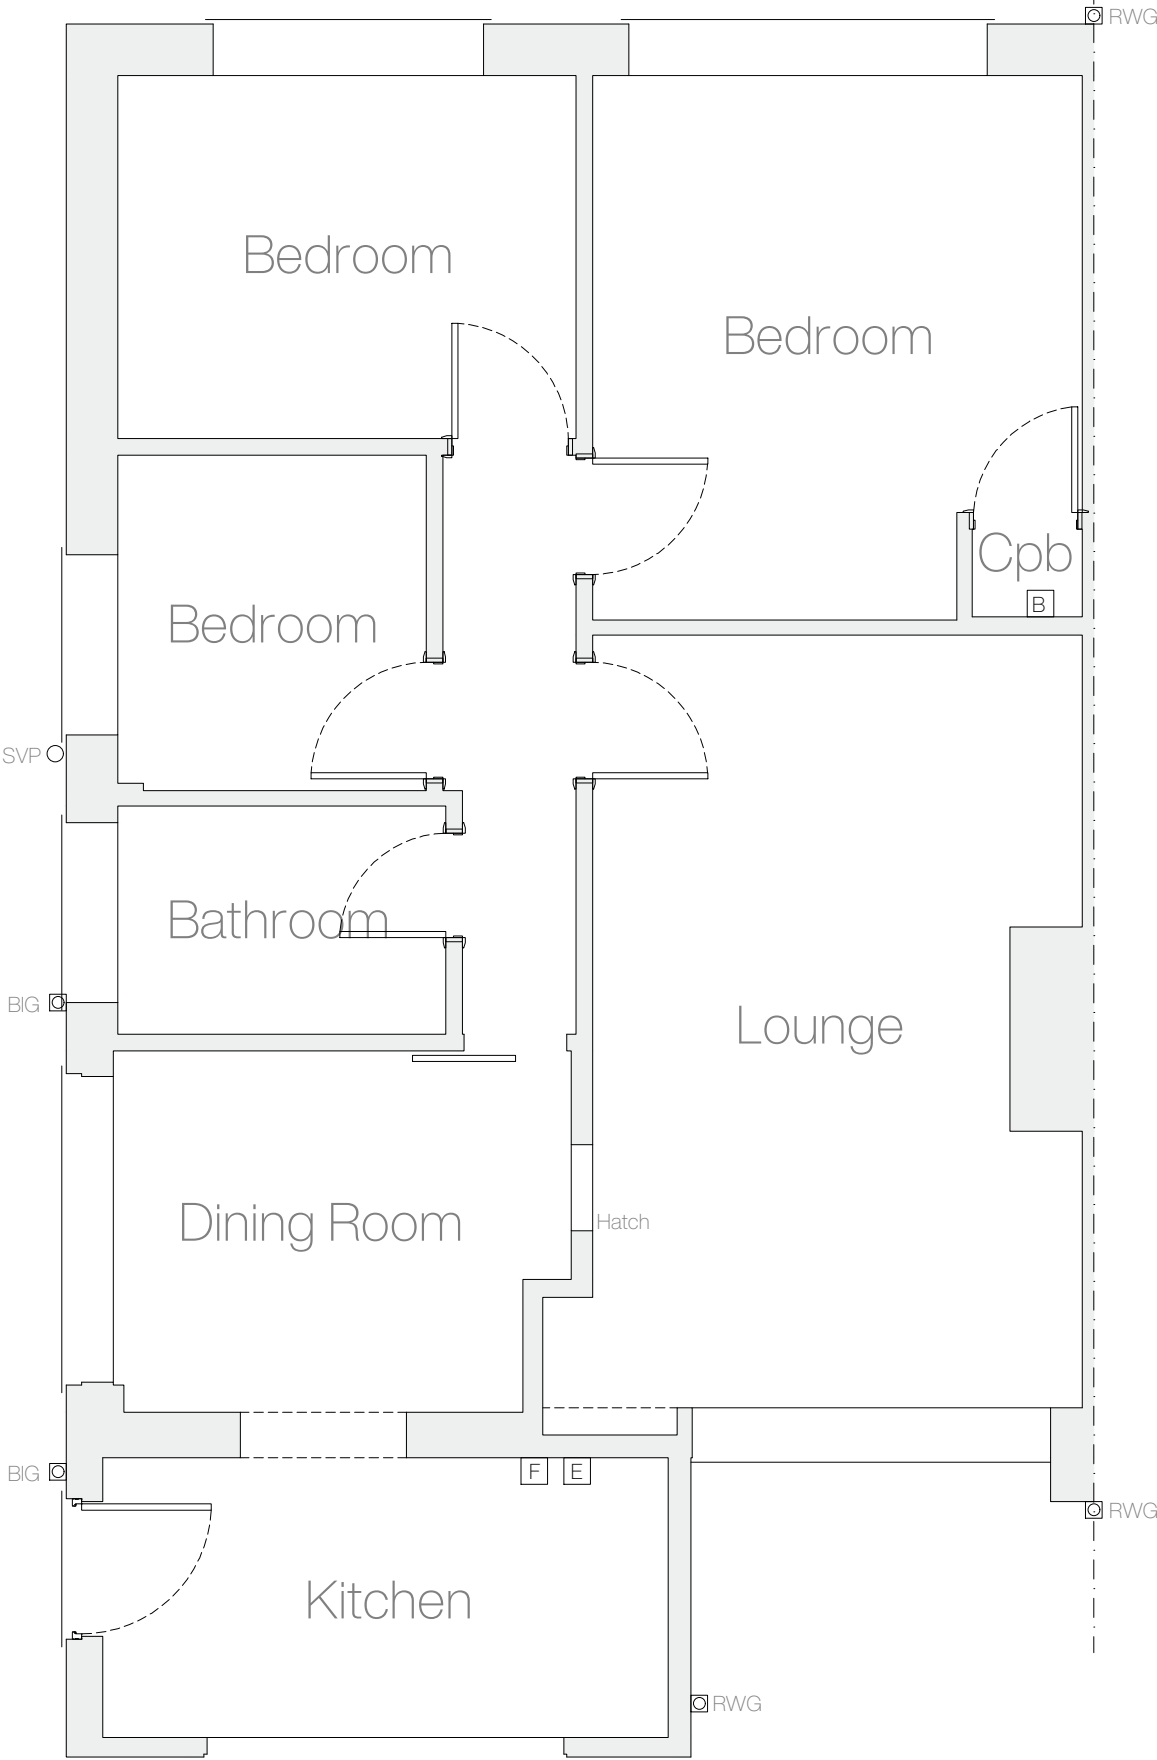

Floor Plan
Scale: 1:50

