


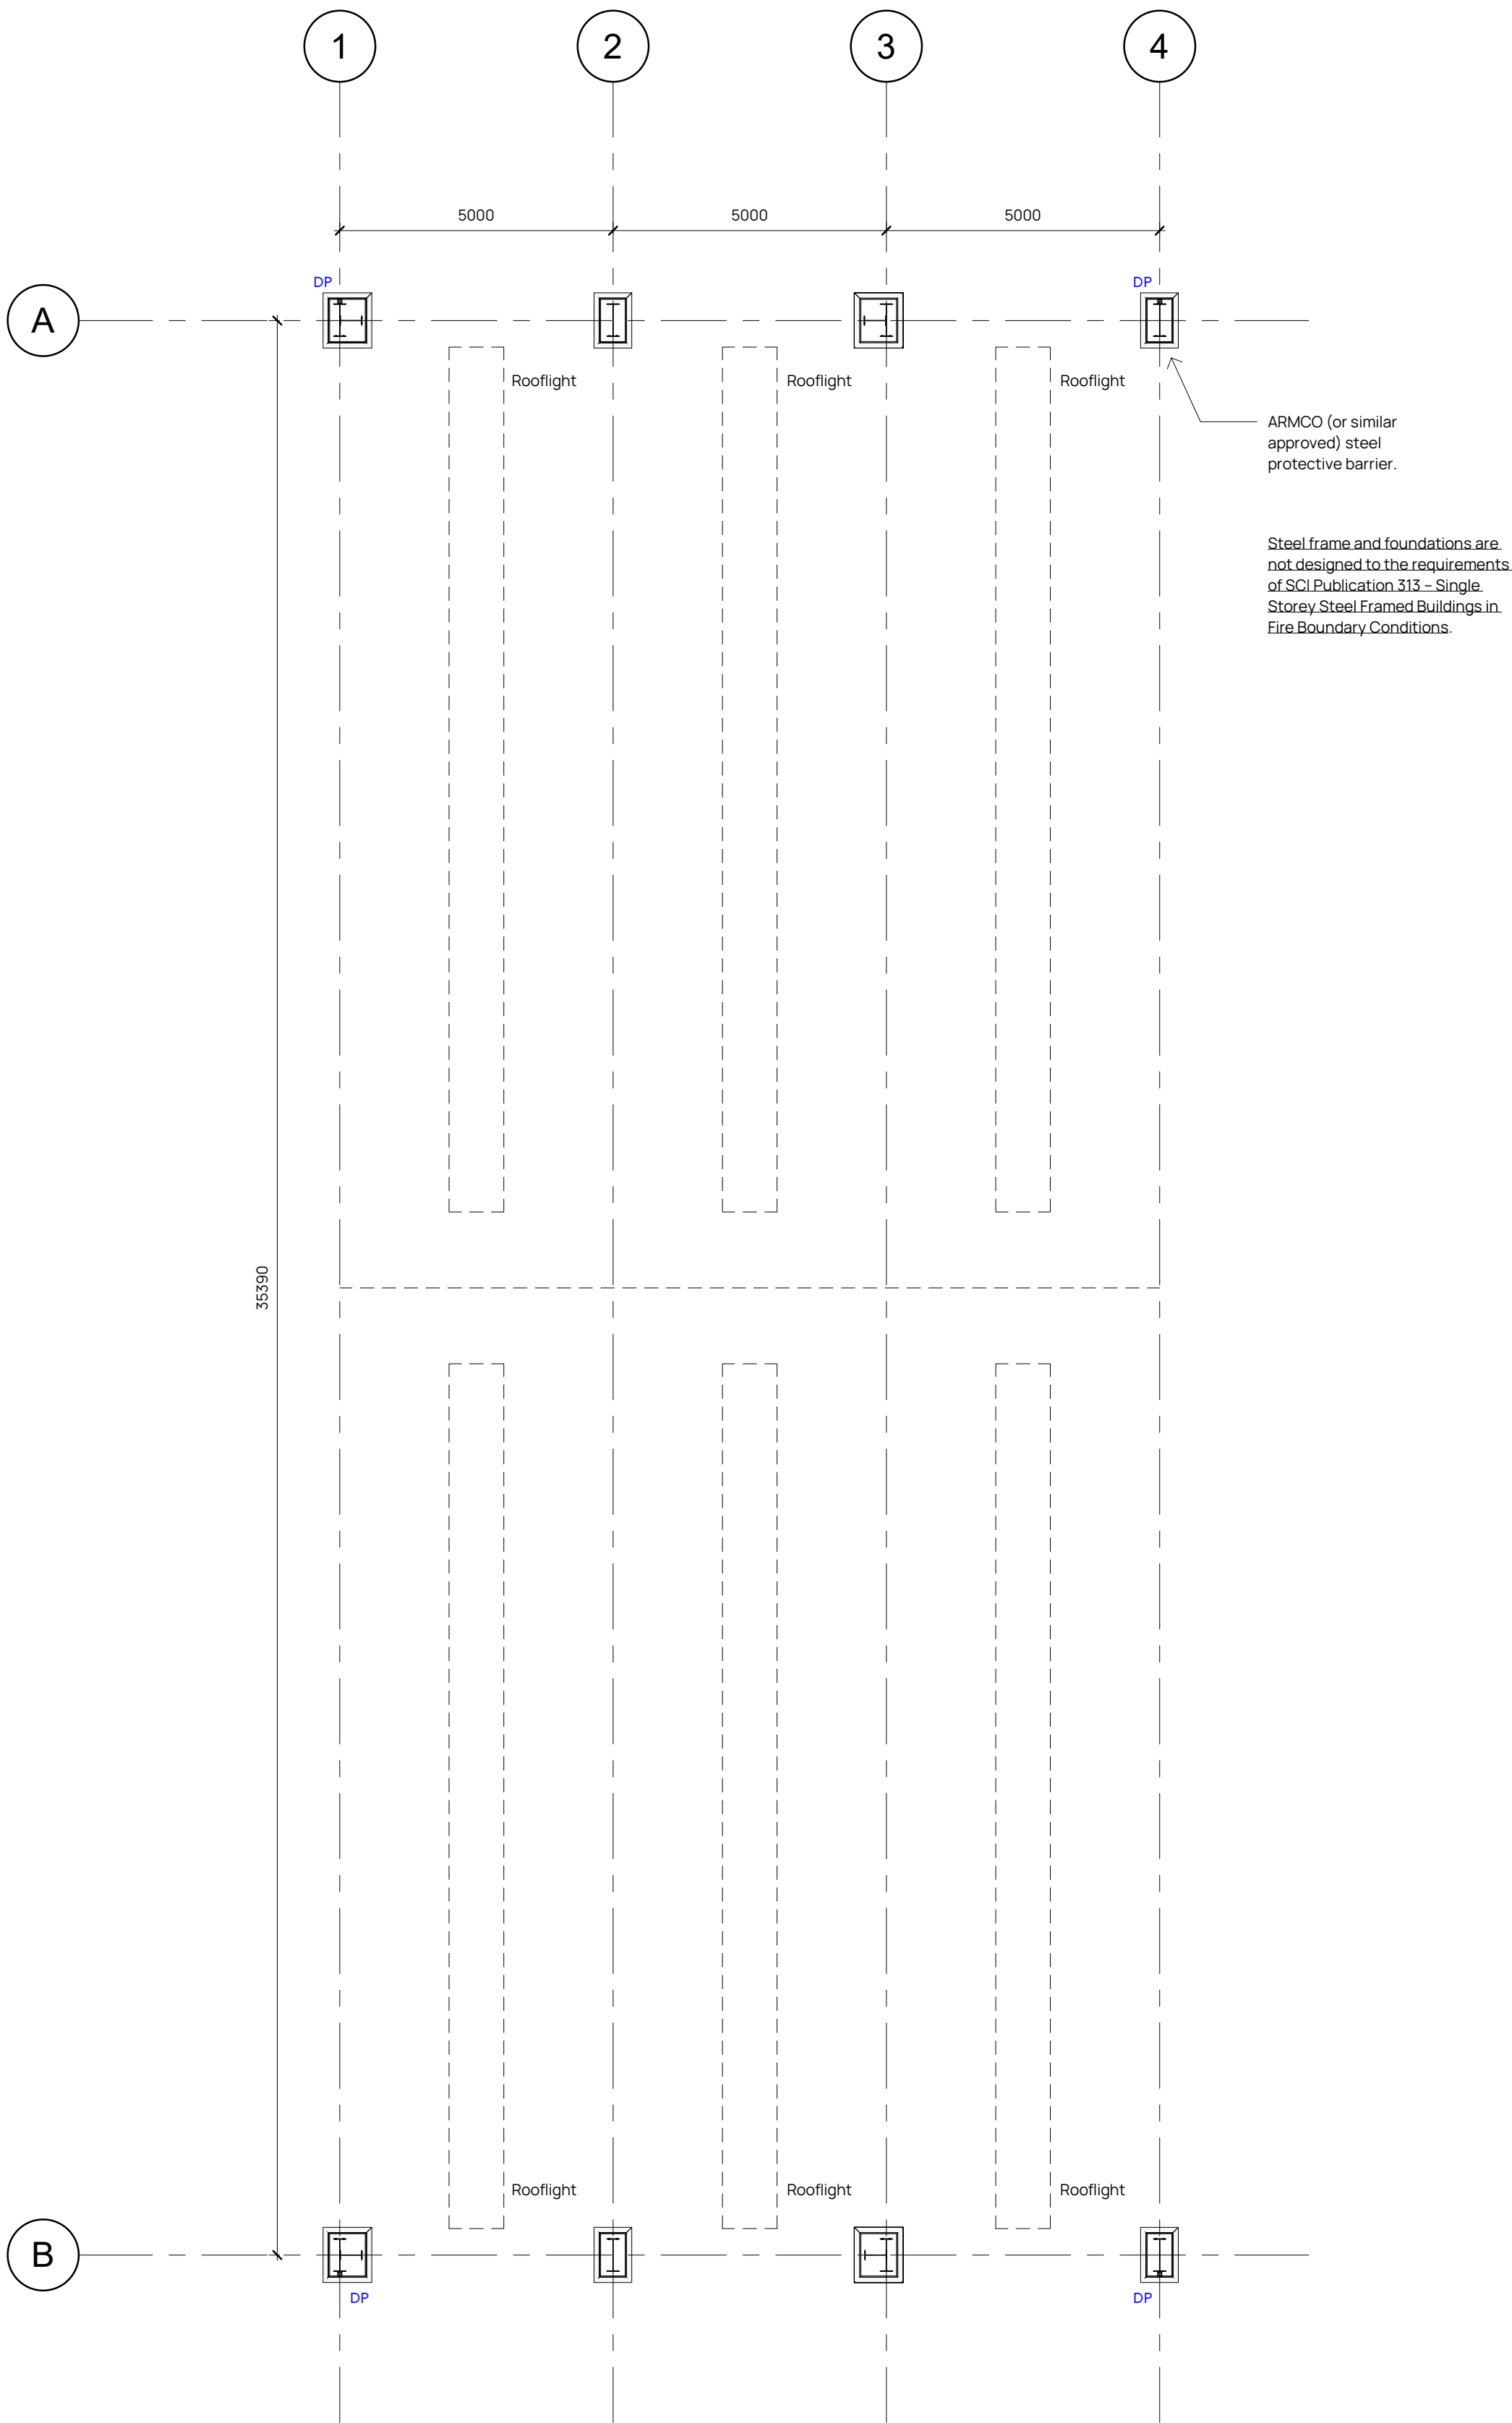

Ground Floor Level
1 : 100



**James Jones
& SONS LIMITED**

Revision	Date	Drawn	Description
	15/09/21	JW	Initial Issue
A	31/05/22	JW	Tender Issue

Client & Project
James Jones P&P Ltd
Wrexham Dry Store

Address
JJPPL
Wrexham Industrial Estate,
Oak Rd,
Wrexham LL13 9RG

Drawing Title
Proposed Floor Plan (Dry Store)
_Stage 4

Drawing Number	Scale @ A2	Drawn	Checked
S1882_4.01A	1 : 100	JW	
0mm 1.0m 2.0m 4.0m 6.0m			

Established 1983.

T: 01915356189 E: durham@bdnitd.com
W: www.bdnitd.com

North East (Head Office)
The Old School, Simpson Street,
Sunderland, SR4 6DR

North West
Room 107, Ulverston Business Centre,
Ulverston, LA12 7LQ