





East Elevation




South Elevation

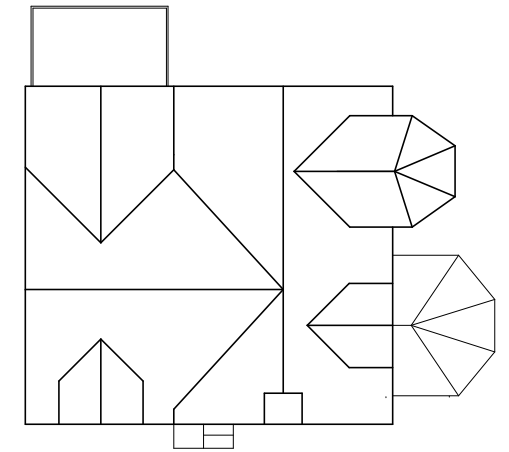


Roof Plan 1:200

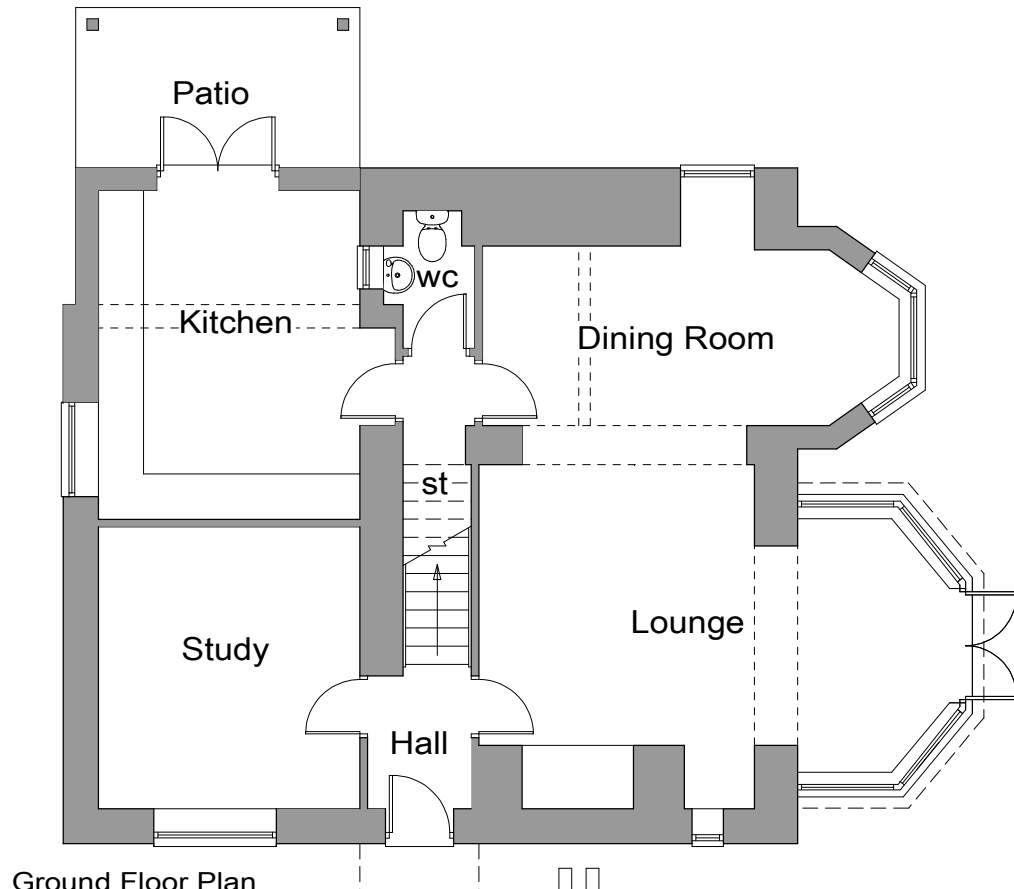


Ground Floor Plan

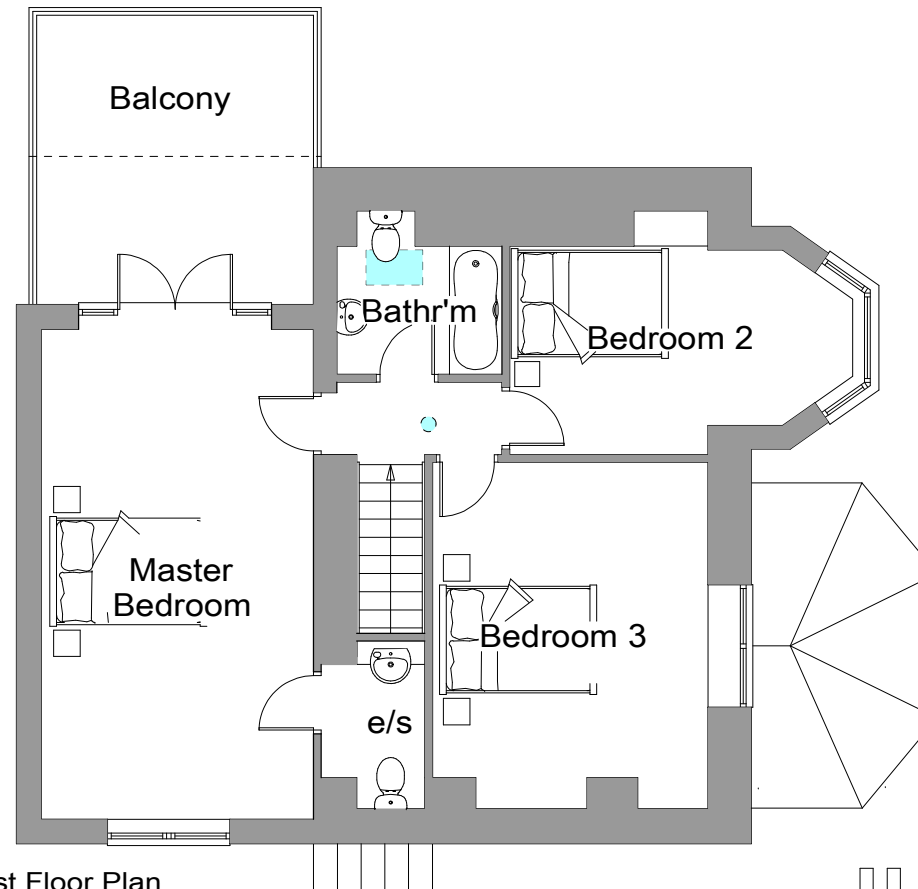

First Floor Plan

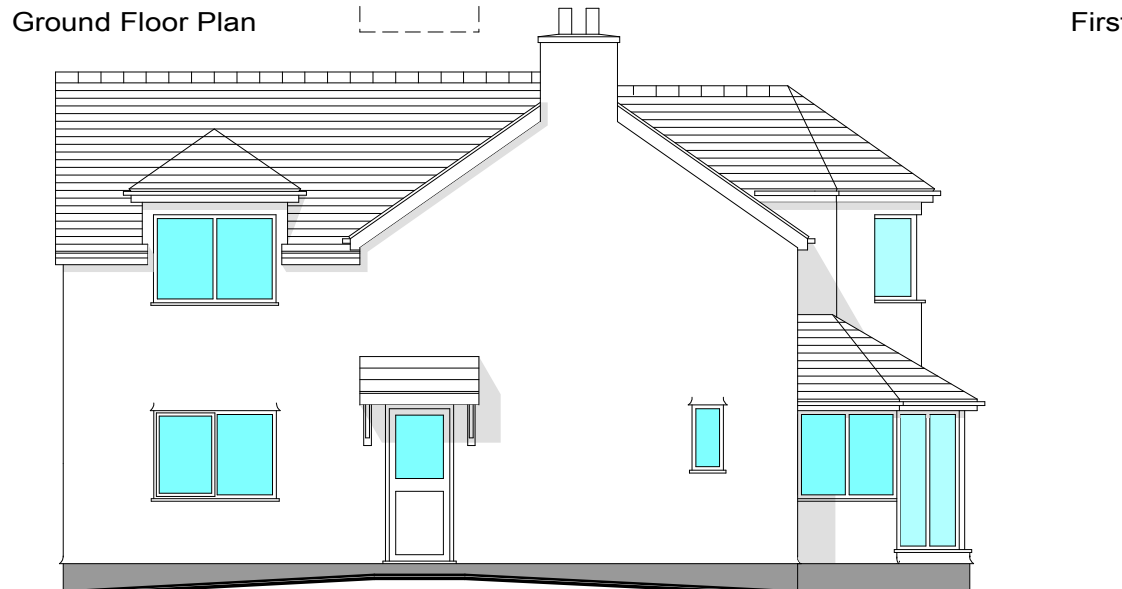

West Elevation

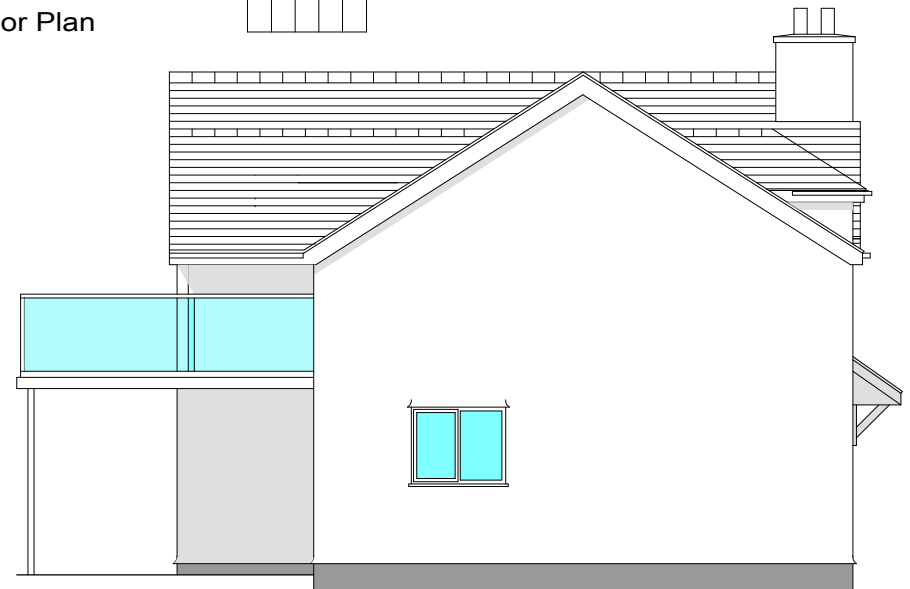

North Elevation

Proposed Extension and Alterations to Minafon Cottage, Glyn Ceiriog				Drawn gws Checked
Proposed Plans & Elevations.				Date 06/22
				Scale 1:100 1:200
				This drawing is COPYRIGHT Contractors must check all dimensions on site Only figured dimensions are to be worked from Discrepancies must be reported immediately to the Architects before proceeding
Job no 5152	Dwg no P01	Rev J	Bebington Telephone 0151 334 0569 Fax 0151 334 0589 Mold Telephone 01352 755703 Fax 01352 756613 E-Mail enquiries@pmaarchitects.co.uk	



Bebington
 Telephone 0151 334 0569
 Fax 0151 334 0589
 Mold
 Telephone 01352 755703
 Fax 01352 756613
 E-Mail enquiries@pmaarchitects.co.uk