




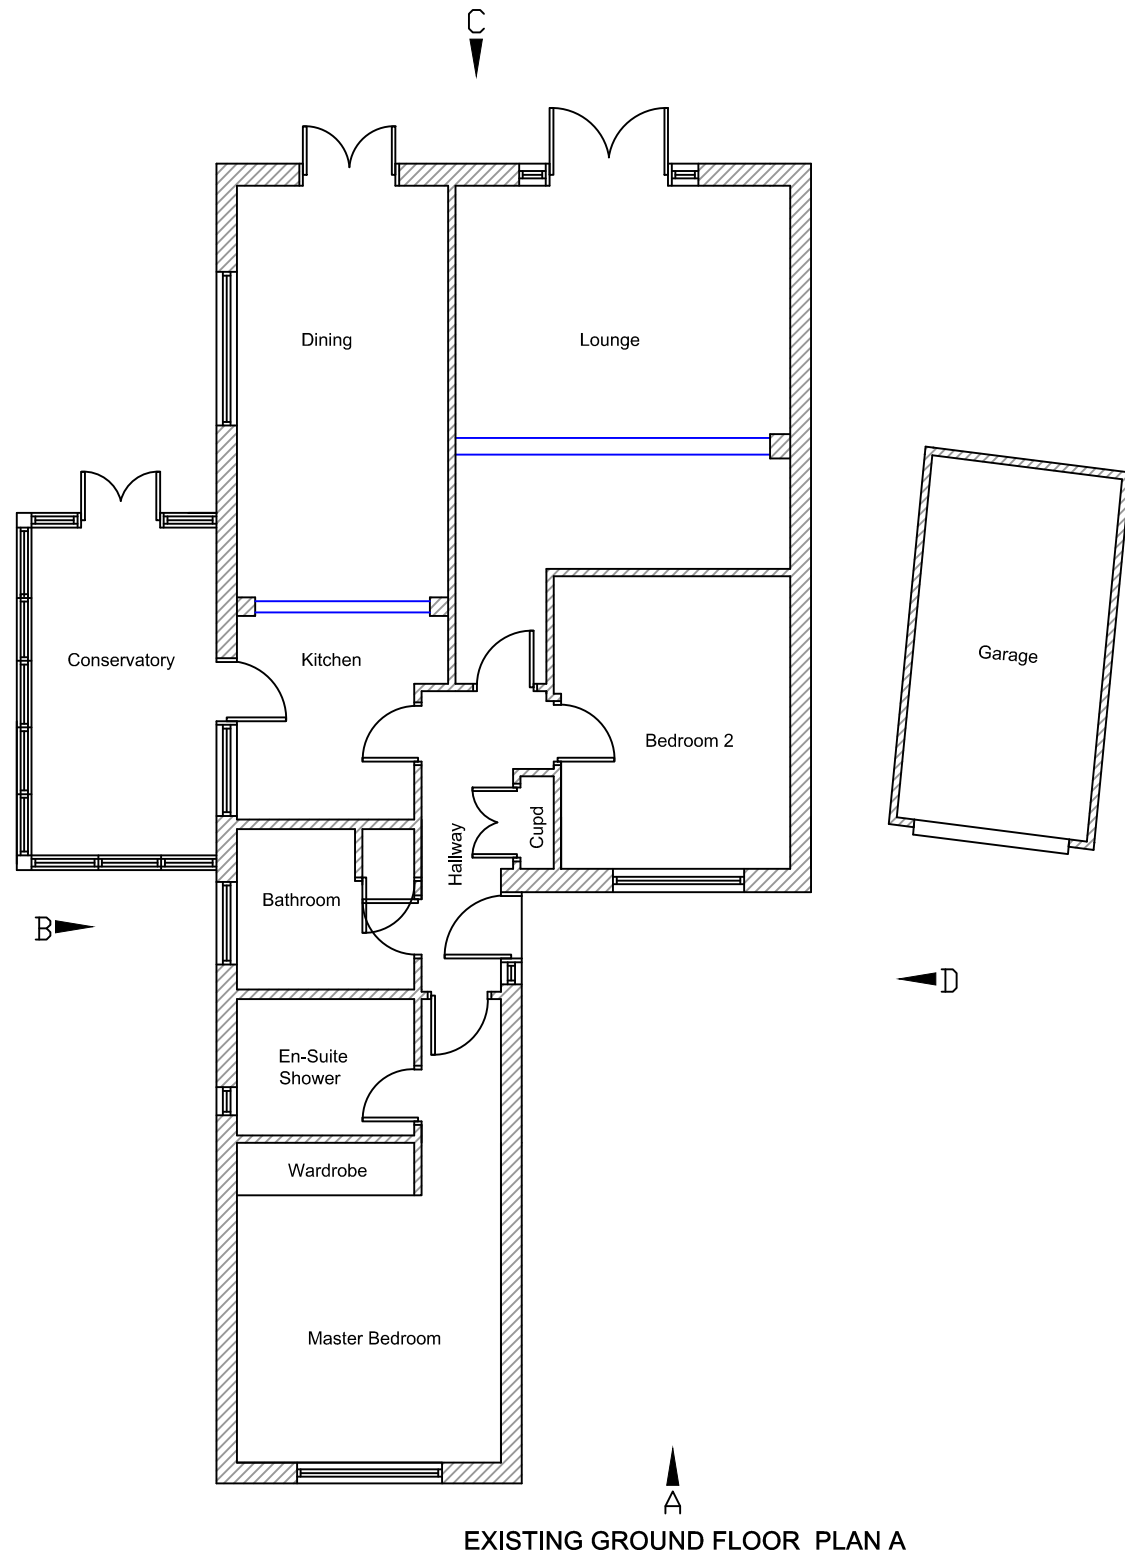

EXISTING GROUND FLOOR PLAN A

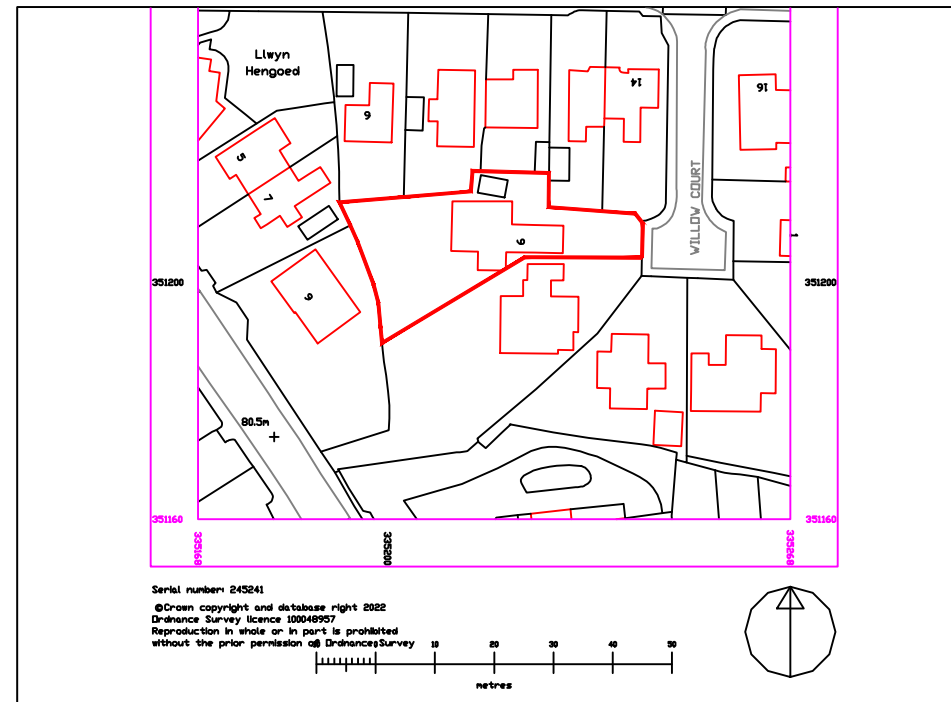

SITE LOCATION PLAN 1:1250

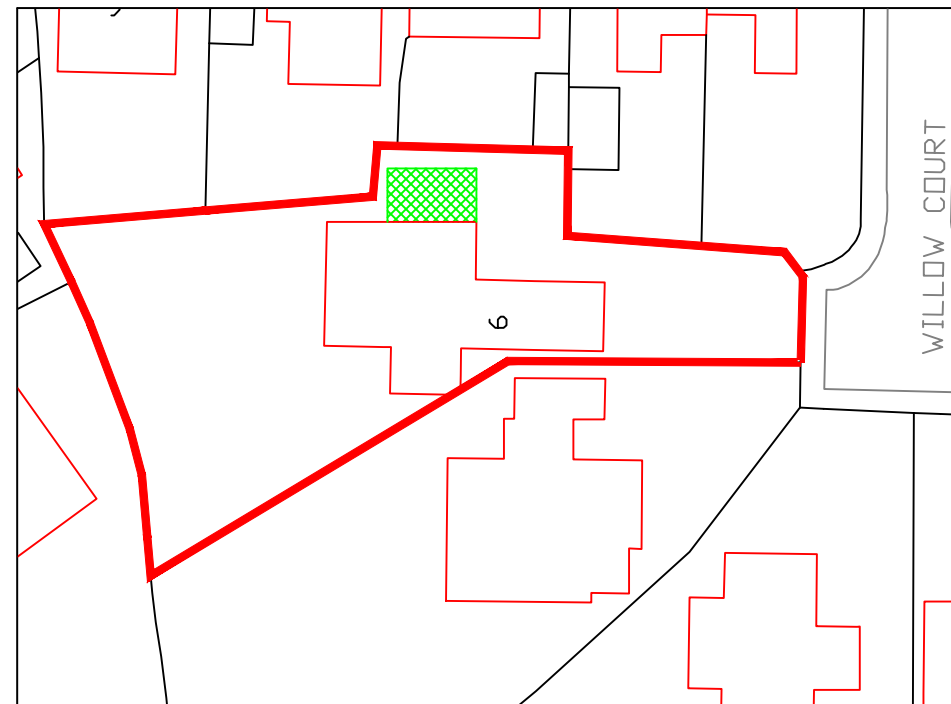

SITE BLOCK PLAN 1:500

REV:	DESCRIPTION:	SCALE 1:100 A3
DRAWN: IEF		DATE: 03.07.22
CLIENT	Mr. & Mrs T Walker 6 Willow Court, Bryn Estyn Lane Wrexham LL13 9NE	
PROJECT	Proposed Single Storey Side Extension - Forming New Home Office / Study	
TITLE	Existing Floor Plans	
DRAWING NUMBER	FS 190/22 - 002	
JOB NUMBER	190/22	
		
<u>BUILDING SURVEYORS - CHARTERED BUILDING ENGINEERS -</u> <u>ARCHITECTURAL DESIGN - PLANNING CONSULTANCY SERVICES</u>		
		
Mr. IAN E FOXALL BSc. (Hons) AssocRICS MCIOB C.BuildE MCABE		
Tel: 01244 292421 Mobile: 07736286663 E-Mail: ian@foxallsurveying.co.uk Web: www.foxallsurveying.co.uk 9 CAMPBELL CLOSE, ALYN PARK, ROSSETT WREXHAM LL12 0HZ		

DO NOT SCALE FROM THIS DRAWING - USE FIGURED DIMENSIONS ONLY. READ IN CONJUNCTION WITH ALL OTHER SPECIALISTS/CONSULTANTS DRAWINGS. REPORT ANY DISCREPANCIES BEFORE AFFECTED WORK COMMENCES. ALL SETTING OUT DIMENSIONS TO BE CHECKED ON SITE BY CONTRACTOR BEFORE WORK COMMENCES. THIS DRAWING REMAINS COPYRIGHT OF -
[FOXALL SURVEYING & DESIGN SERVICES LTD.](http://www.foxallsurveying.co.uk) COPY / DISTRIBUTION ONLY
CONSENT OF THE AUTHOR.