

GENERAL NOTE:

1. UNDER NO CIRCUMSTANCES SHOULD DIMENSIONS BE SCALED FROM THIS DRAWING IF IN DOUBT ASK.

2. THE DRAWINGS ARE TO BE READ IN CONJUNCTION WITH ALL OTHER RELEVANT DRAWINGS/SPECIFICATION. ANY DISCREPANCIES, ERRORS OR OMISSIONS TO BE BROUGHT TO THE ATTENTION OF 'D2 Architects'.

3. ALL DIMENSIONS ARE TO BE CHECKED PRIOR TO COMMENCEMENT.


4. THIS DRAWING IS THE PROPERTY OF 'D2 Architects' AND MUST NOT BE COPIED OR REPRODUCED EITHER IN WHOLE OR IN PART WITHOUT WRITTEN PERMISSION.

Rev: Description: Date:  
X Planning Issue 01.12.22



Proposed - First Floor Plan

Scale: 1 : 100

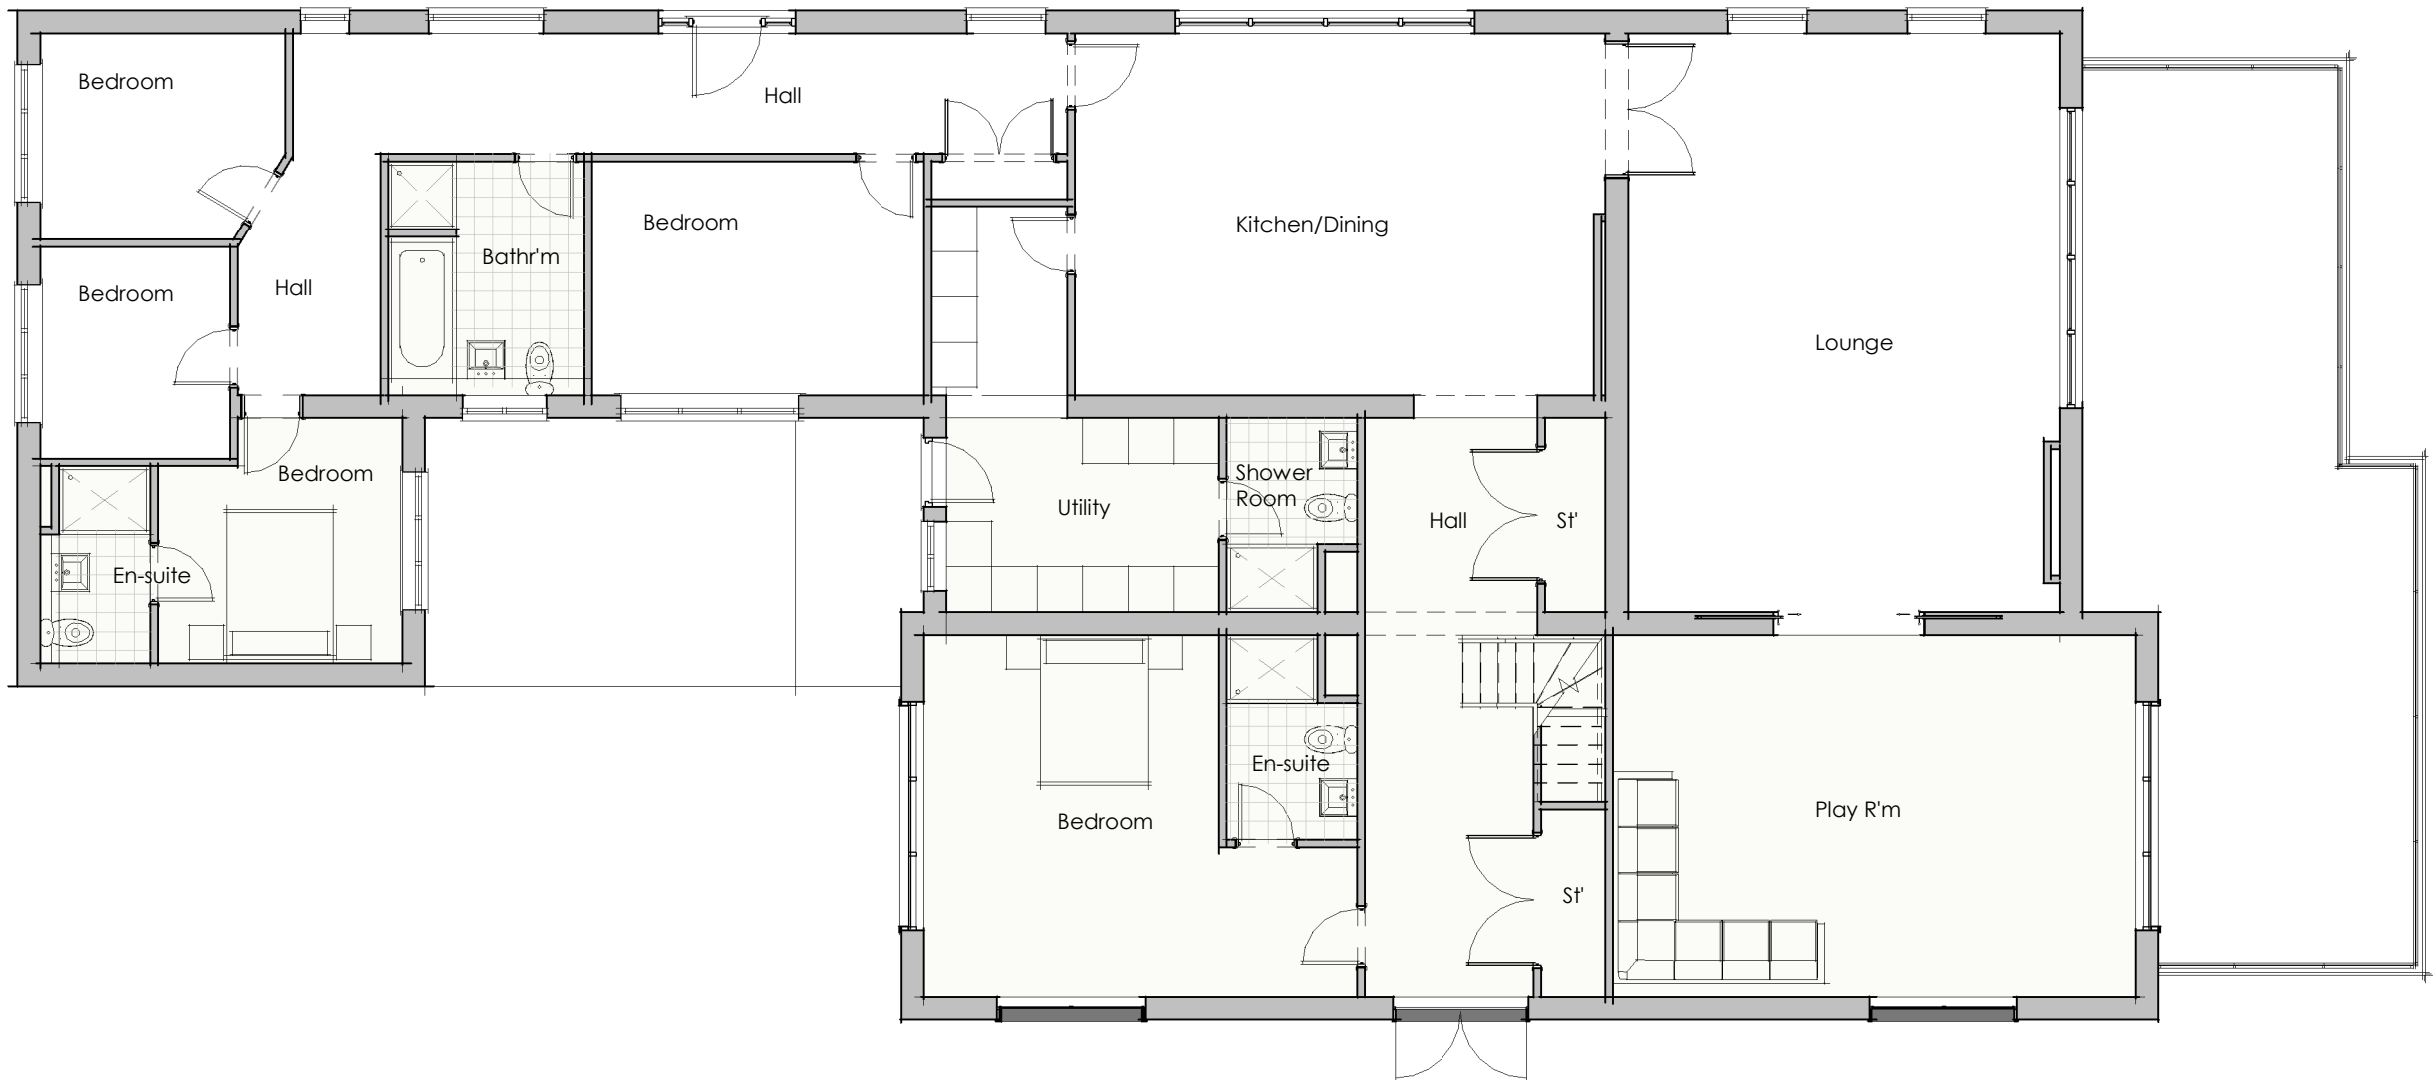

Proposed - Ground Floor Plan

Scale: 1 : 100

Sketch

Scheme Title:  
**Stable Cottage,  
Overton**  
Drawing Reference:  
**Proposed Plans**

Scale @ A2 1 : 100  
Drawn by: RAL  
Checked by: MOH

Project Number: 6303  
Drawing Number: PL02  
Revision: X



ARCHITECTS

Soughton House  
2 Nicholas Street Mews  
Chester  
Cheshire  
CH1 2NS

T: 01244 820 984 / 01824 562012  
E: admin@d2architects.co.uk  
W: www.d2architects.co.uk