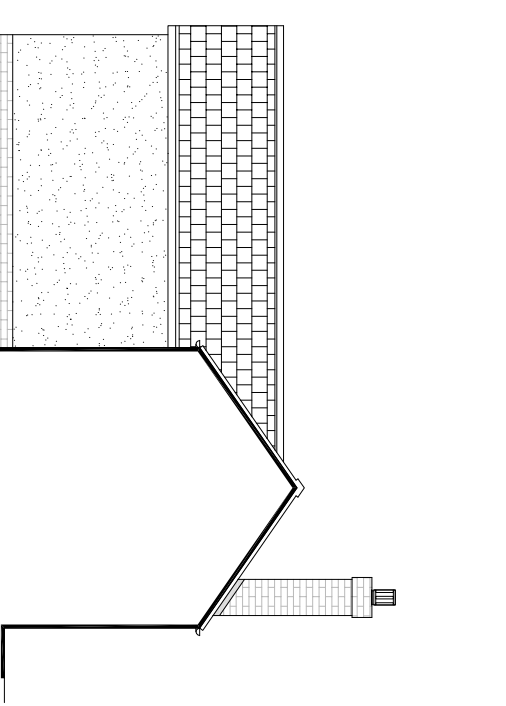
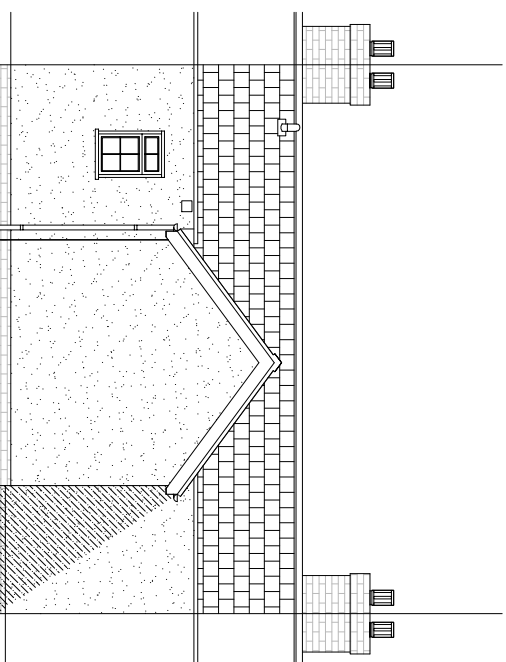
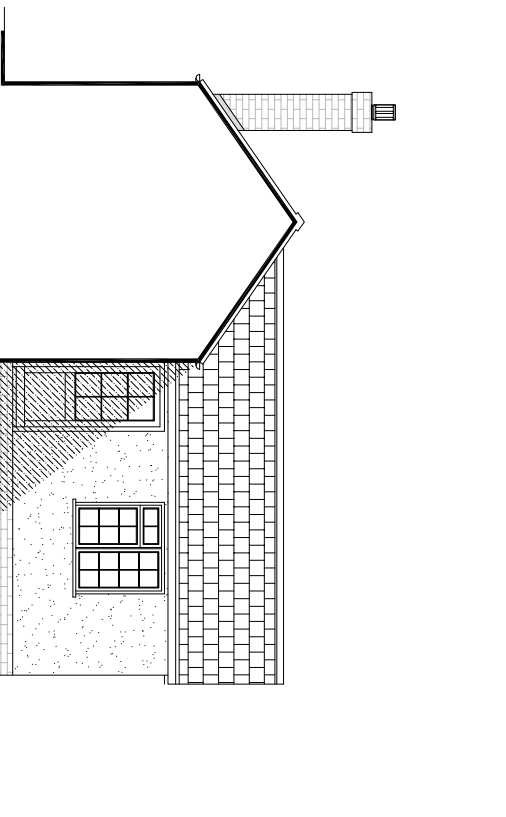
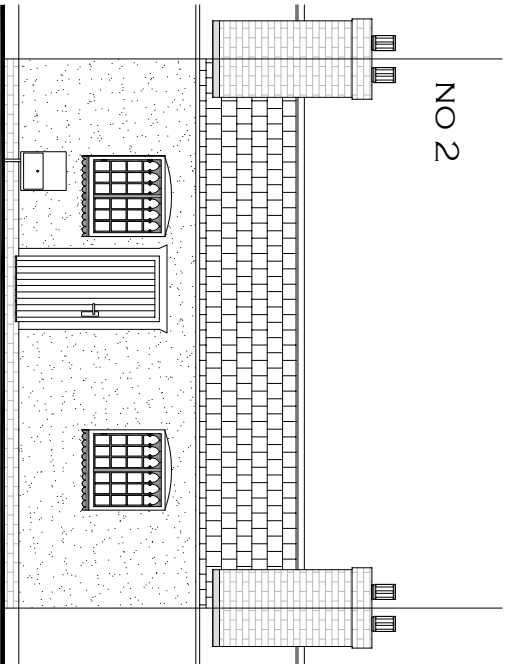



NO₂

EXISTING FRONT ELEVATION

EXISTING SIDE ELEVATION


EXISTING REAR ELEVATION

EXISTING SIDE ELEVATION

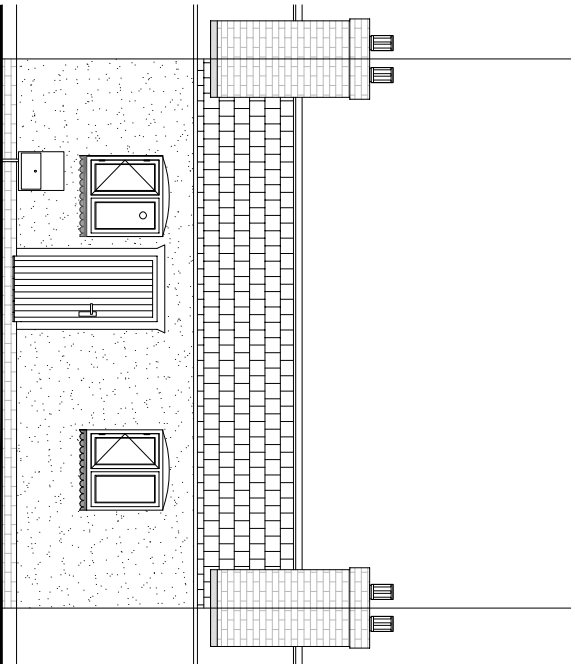

INTERIM FRONT ELEVATION DURING WINDOW RENOVATION


DURING WINDOW RENOVATION

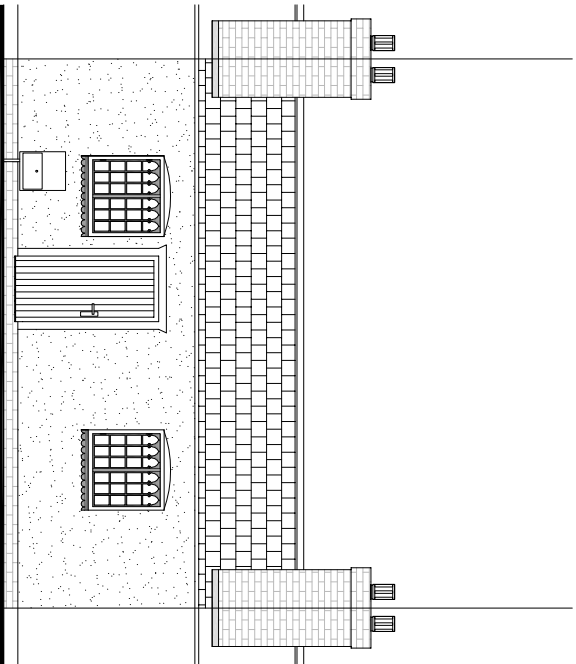


PROPOSED FRONT ELEVATION






PROPOSED SIDE ELEVATION

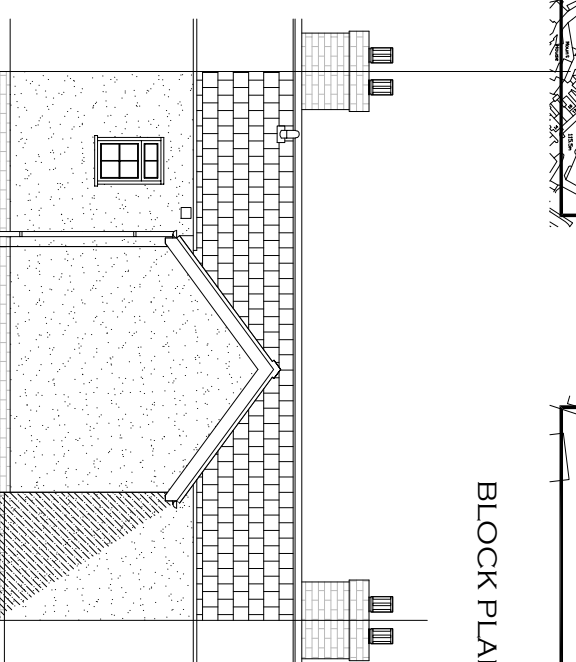

PROPOSED REAR ELEVATION

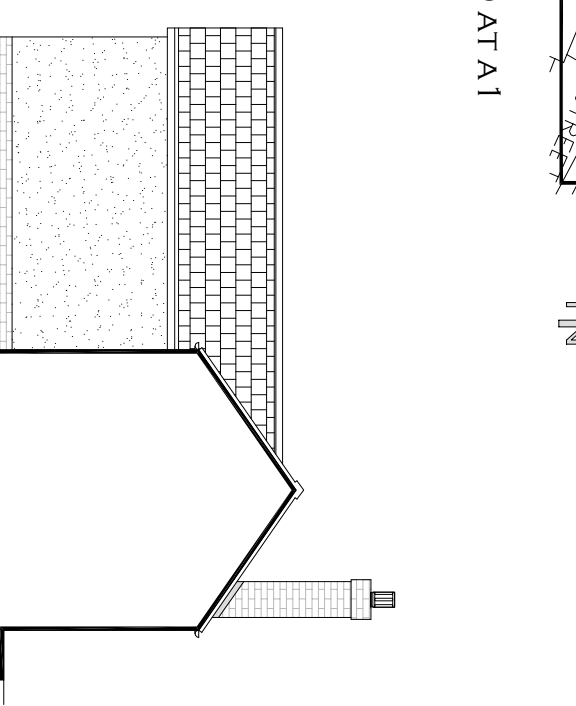

PROPOSED SIDE ELEVATION

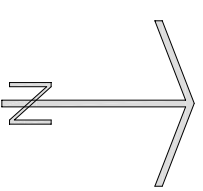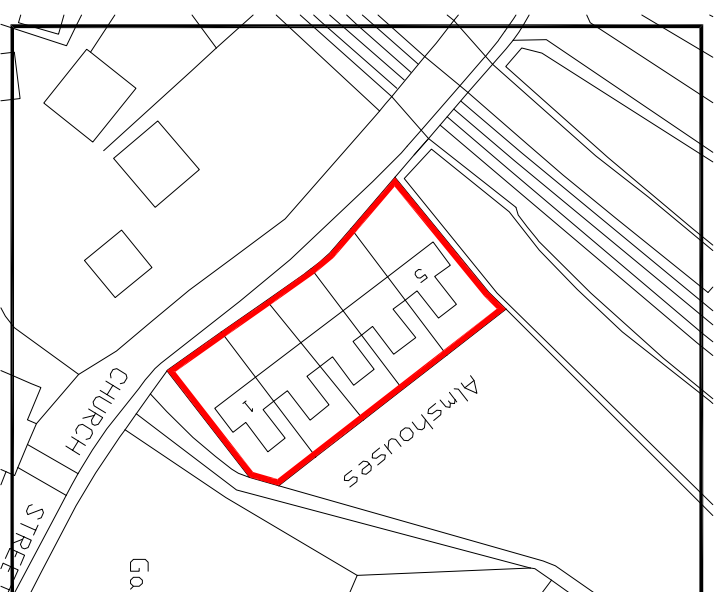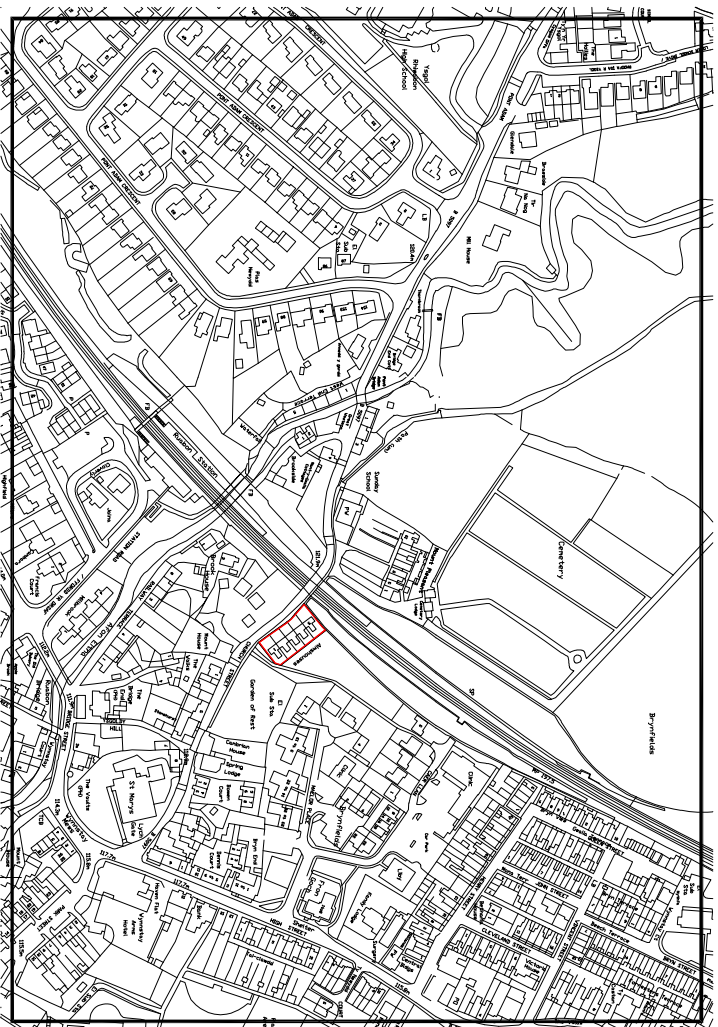

 WRECKHAM COUNTY BOROUGH COUNCIL JULIE M. BRANDES CHIEF EXECUTIVE OFFICER CHIEF FINANCIAL OFFICER CHIEF COMMUNITY DEVELOPMENT OFFICER CHIEF POLICE OFFICER CHIEF PUBLIC WORKS OFFICER CHIEF VETERAN AFFAIRS OFFICER	
PROPOSED BUILDING CONSENT TO 1-5 CHURCH HOUSES (ALMS-HOUSES) CHURCH STREET, RLABON	
Details	
NO.2 EXISTING & PROPOSED ELEVATIONS	
Drawn / Checked P.M.W.	Date APRIL 2022
Scale 1:50 AT A1	Project No PD 2022/0022
Dwg No	Rev
AutoCad File Ref:	

Reproduced from the Ordnance Survey Mapping with the permission of the controller of Her Majesty's Stationery Office Crown copyright. Unauthorised reproduction infringes Crown copyright and may lead to prosecution or civil proceedings. Wrexham County Borough Council Licence No. LA0921L