

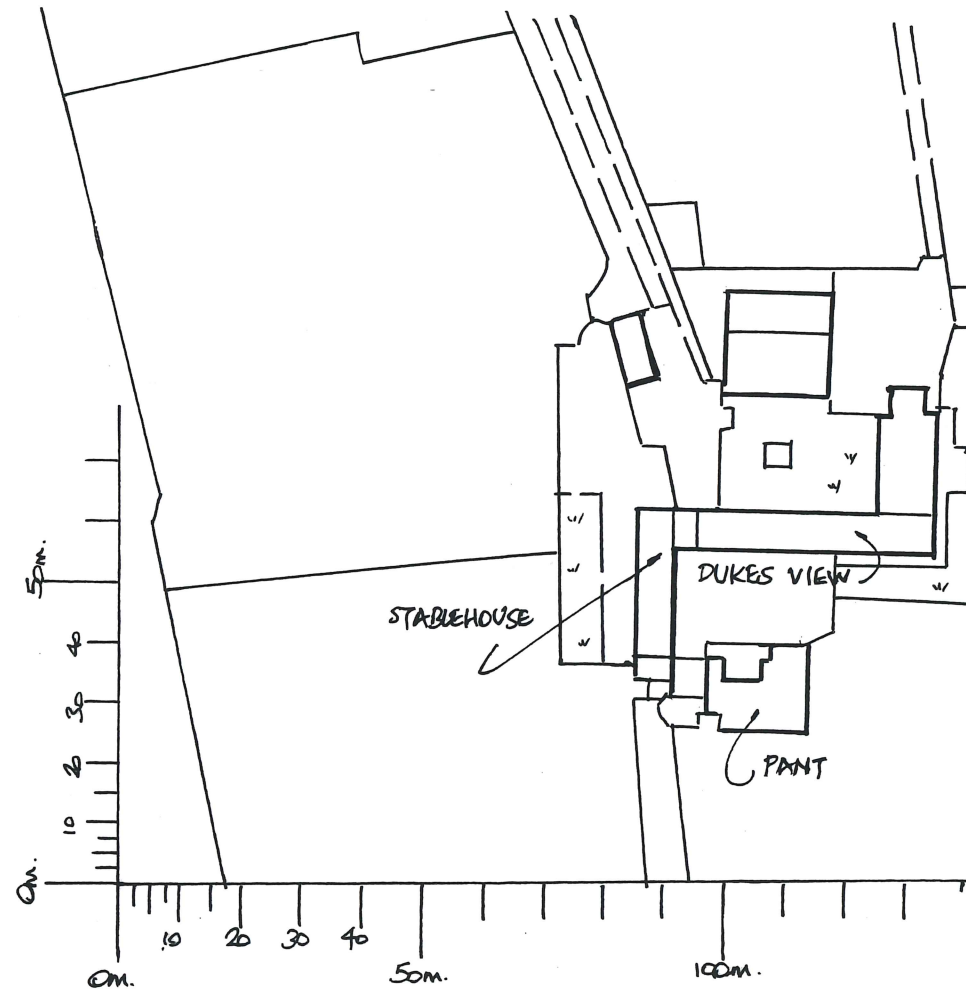


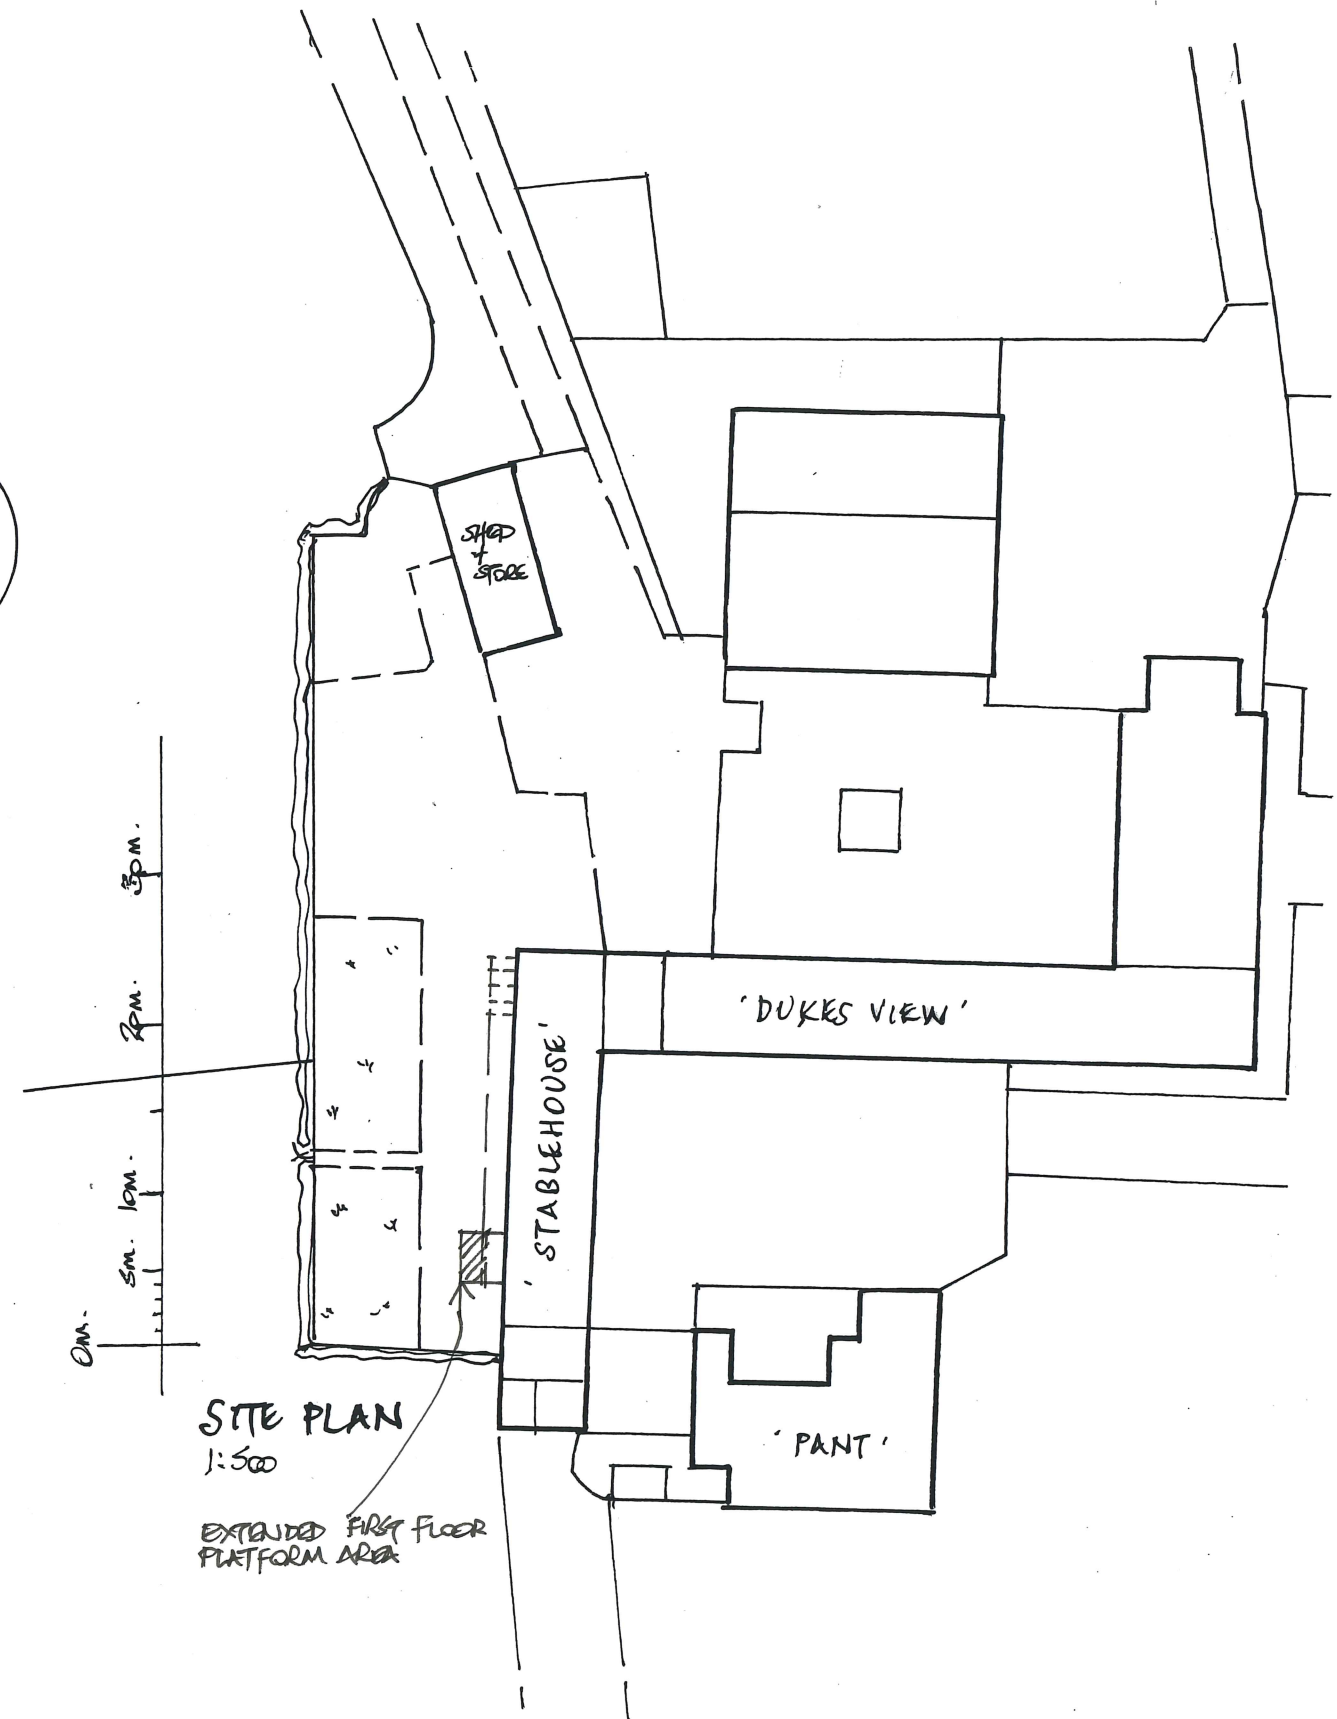

LOCATION PLAN
 1:1250

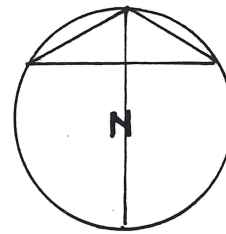


SITE PLAN
 1:500

EXTENDED FIRST FLOOR
 PLATFORM AREA



ALTERATIONS TO EXISTING FIRE-ESCAPE..
 "STABLE HOUSE", PANT FARM, HAMMER,
 WHITCHURCH, SY13 3DS.

DWG No: 22/34/2 of 2
 REVISIONS:

"AS PROPOSED"

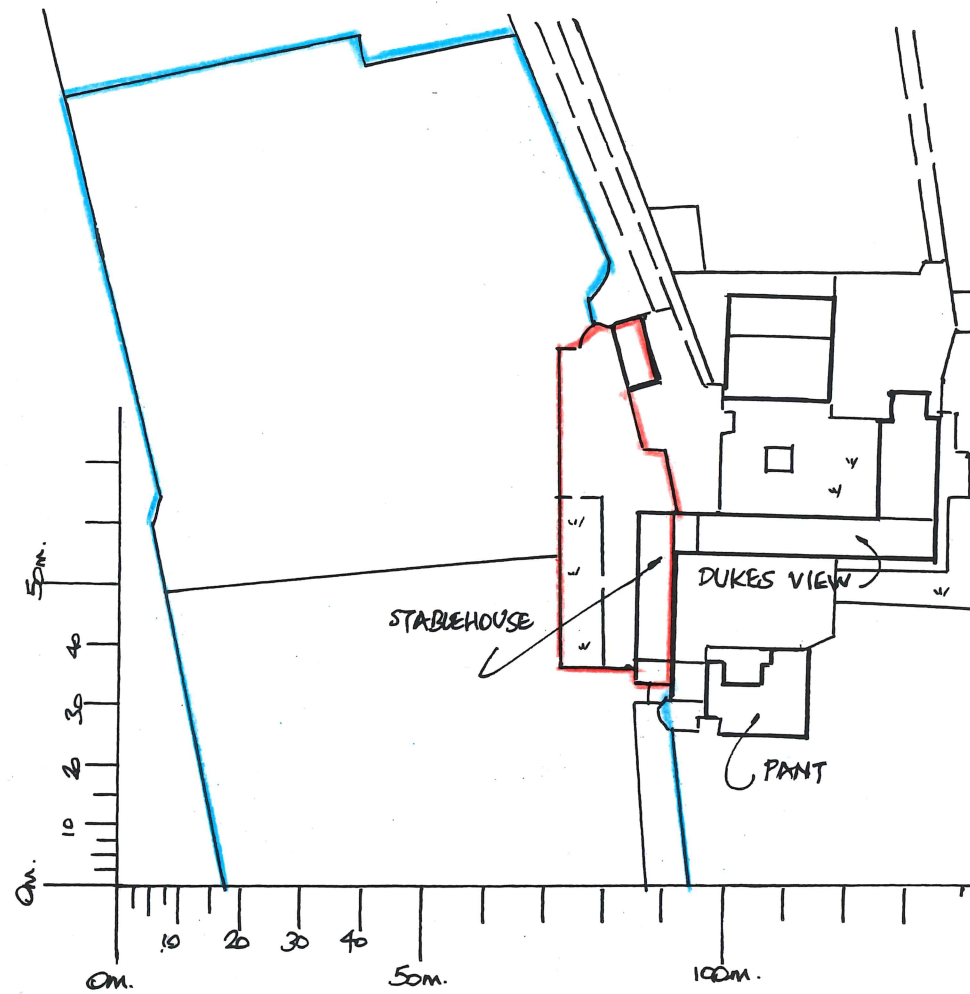

LOCATION PLAN
 1:1250

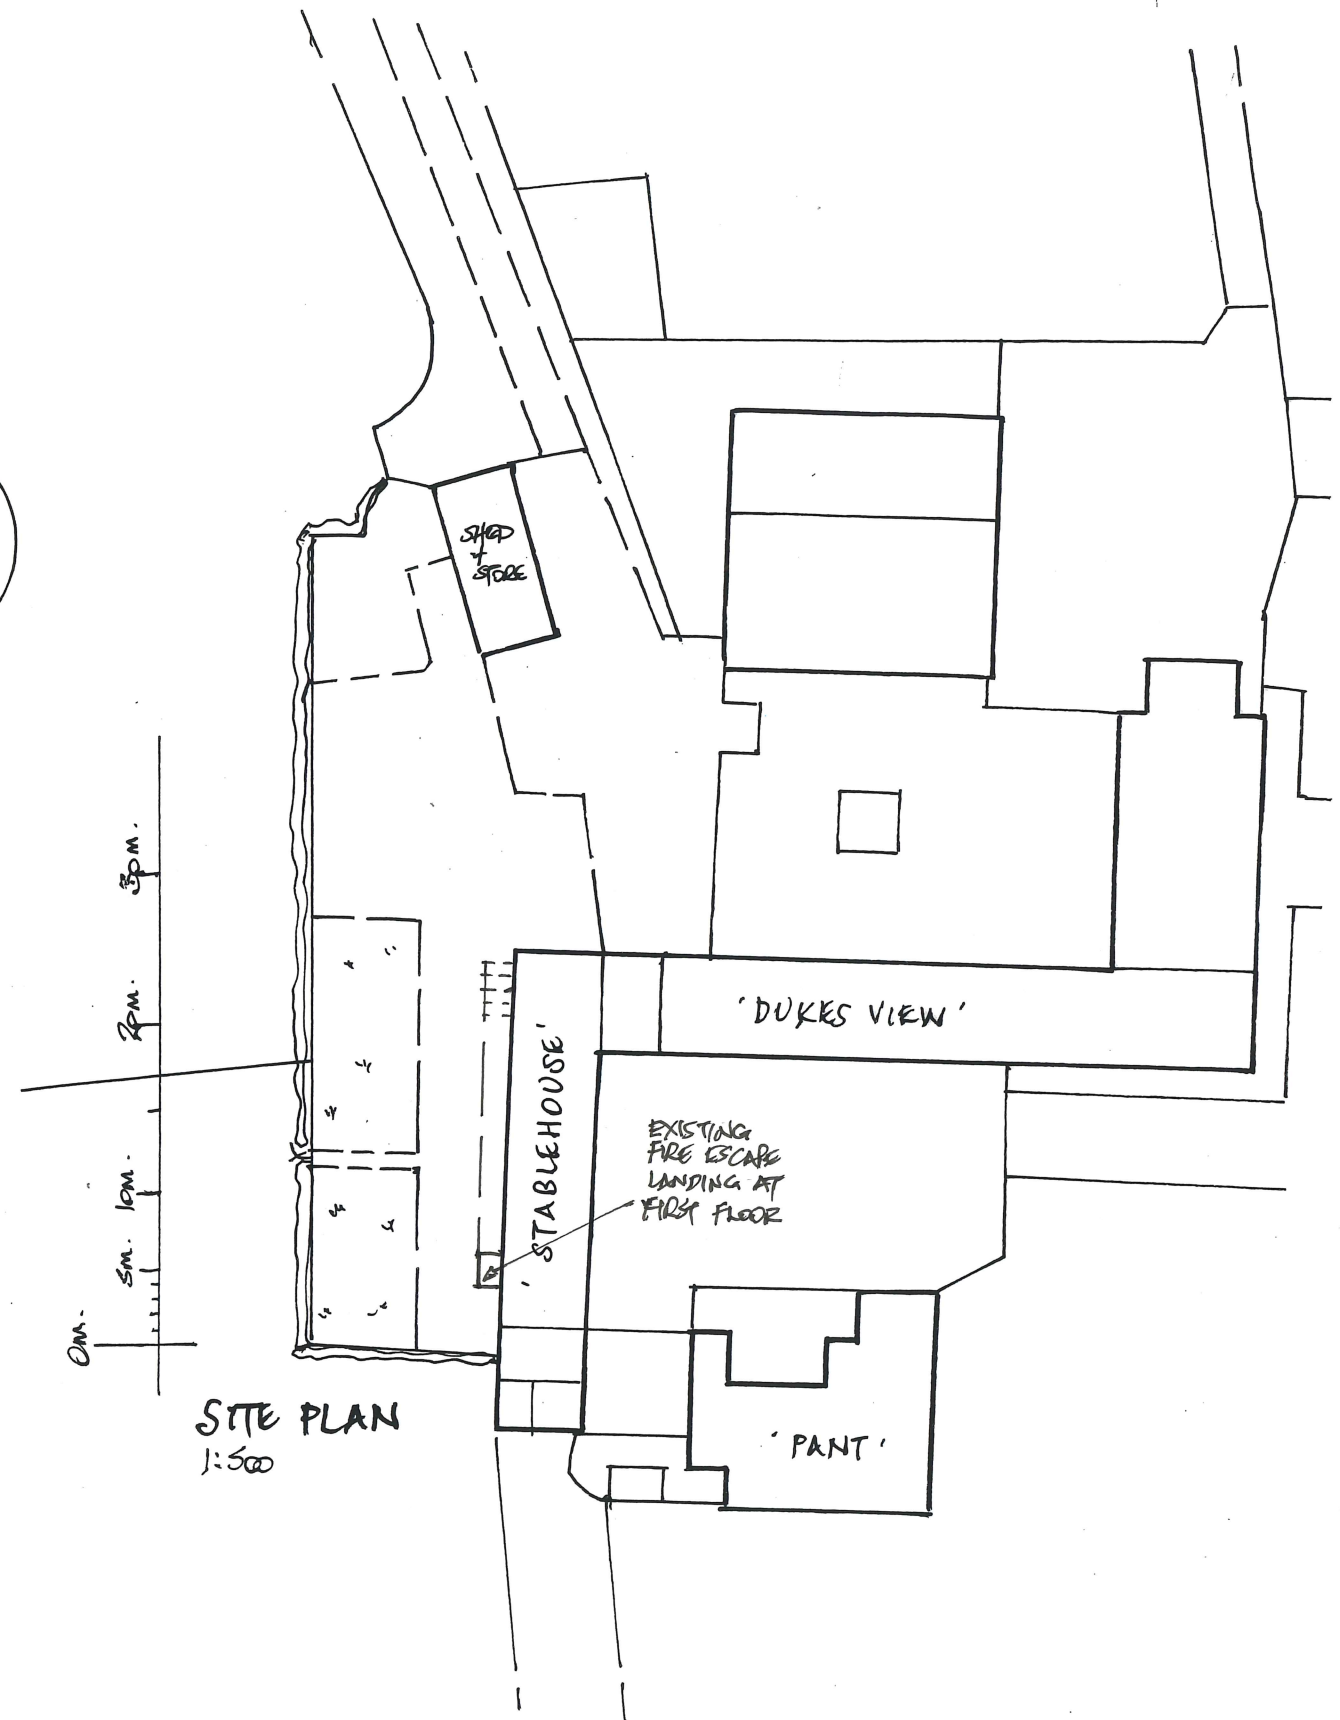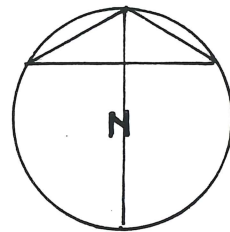

SITE PLAN
 1:500

ALTERATIONS TO EXISTING FIRE ESCAPE.,
 "STABLE HOUSE", PANT FARM, HAMMER,
 WHITCHURCH, SY13 3DS.

DWG. No: 22/34/ 1 of 2
 REVISIONS:

"AS EXISTING"