

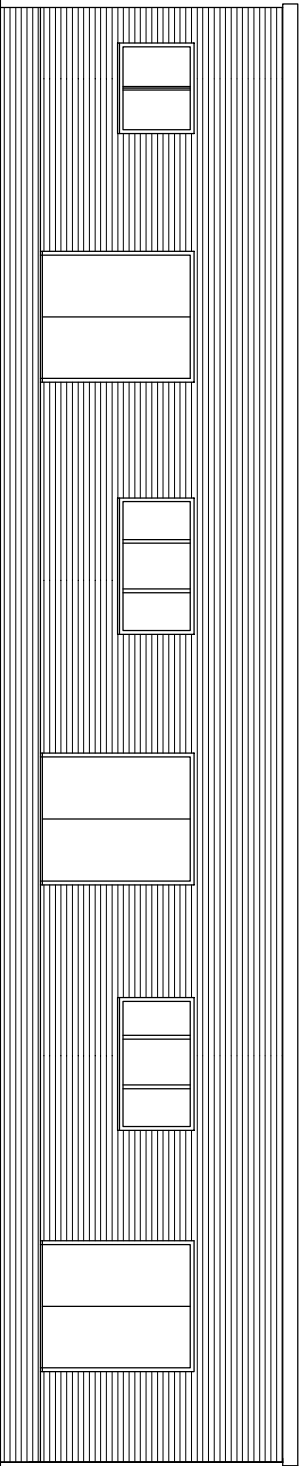
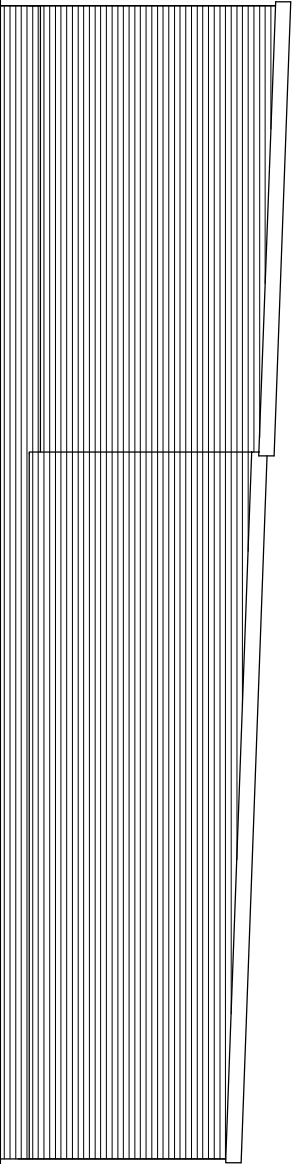


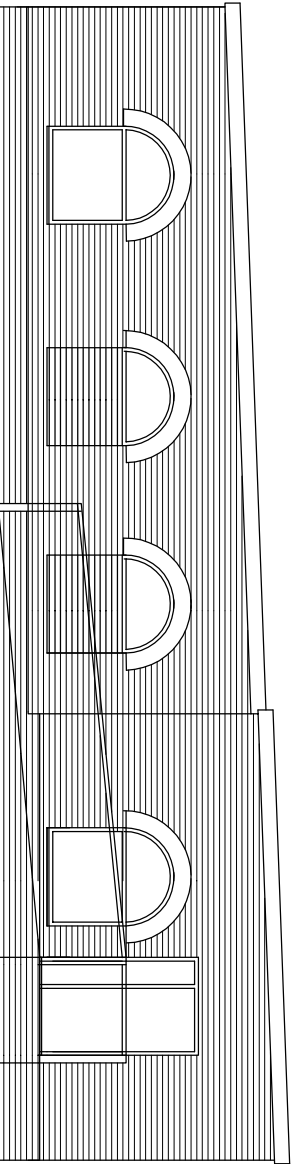

GABLE ELEVATION

REAR ELEVATION

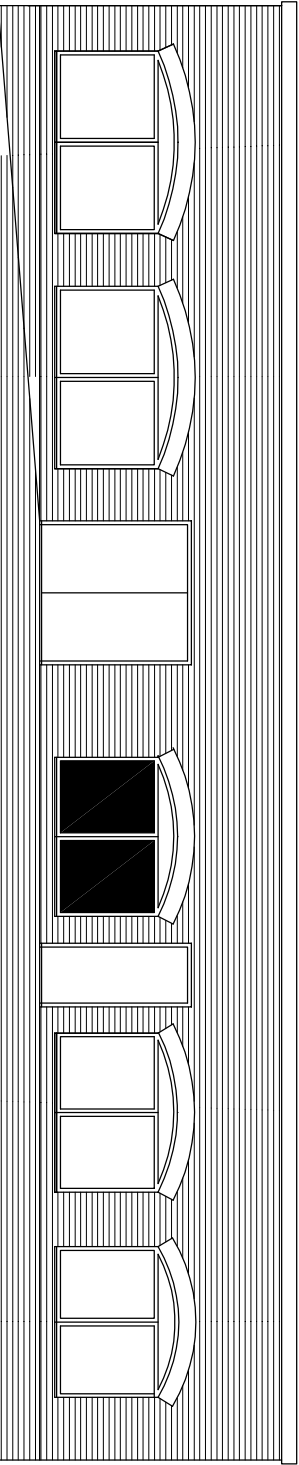

OBSURE GLAZE EXISTING WINDOW

PART BRICK UP EXISTING WINDOWS

offer existing window opening into door and side light
1200mm landing with ramp 1 in 12 max
1100mm high handrail and guarding

FRONT ELEVATION

GABLE ELEVATION

NOTE:

Any discrepancies or errors are to be reported to
EDGE Architects NW Ltd. Any dimensions that are
not noted on the drawings are to be requested from
EDGE Architects NW Ltd.

© All drawings are copyright of EDGE Architects NW Ltd.

RIBA Chartered Practice EDGE Architects NW Ltd. Studio 55/20 North Wales Business Park, Abergale Conwy, LL22 8LJ		EDGE ARCHITECTS ARCHITECTS	
CLIENT: MR T MARROITT		ADDRESS: DEE VALLEY MEDICAL CENTRE BANGOR ON DEE	
PROJECT: Proposed conversion of existing building PROPOSED ELEVATION - BUILDING B		DRAWING No: 22-CON-037-7 DATE: MAY 2022 SCALE: 1:100 @ A3	