


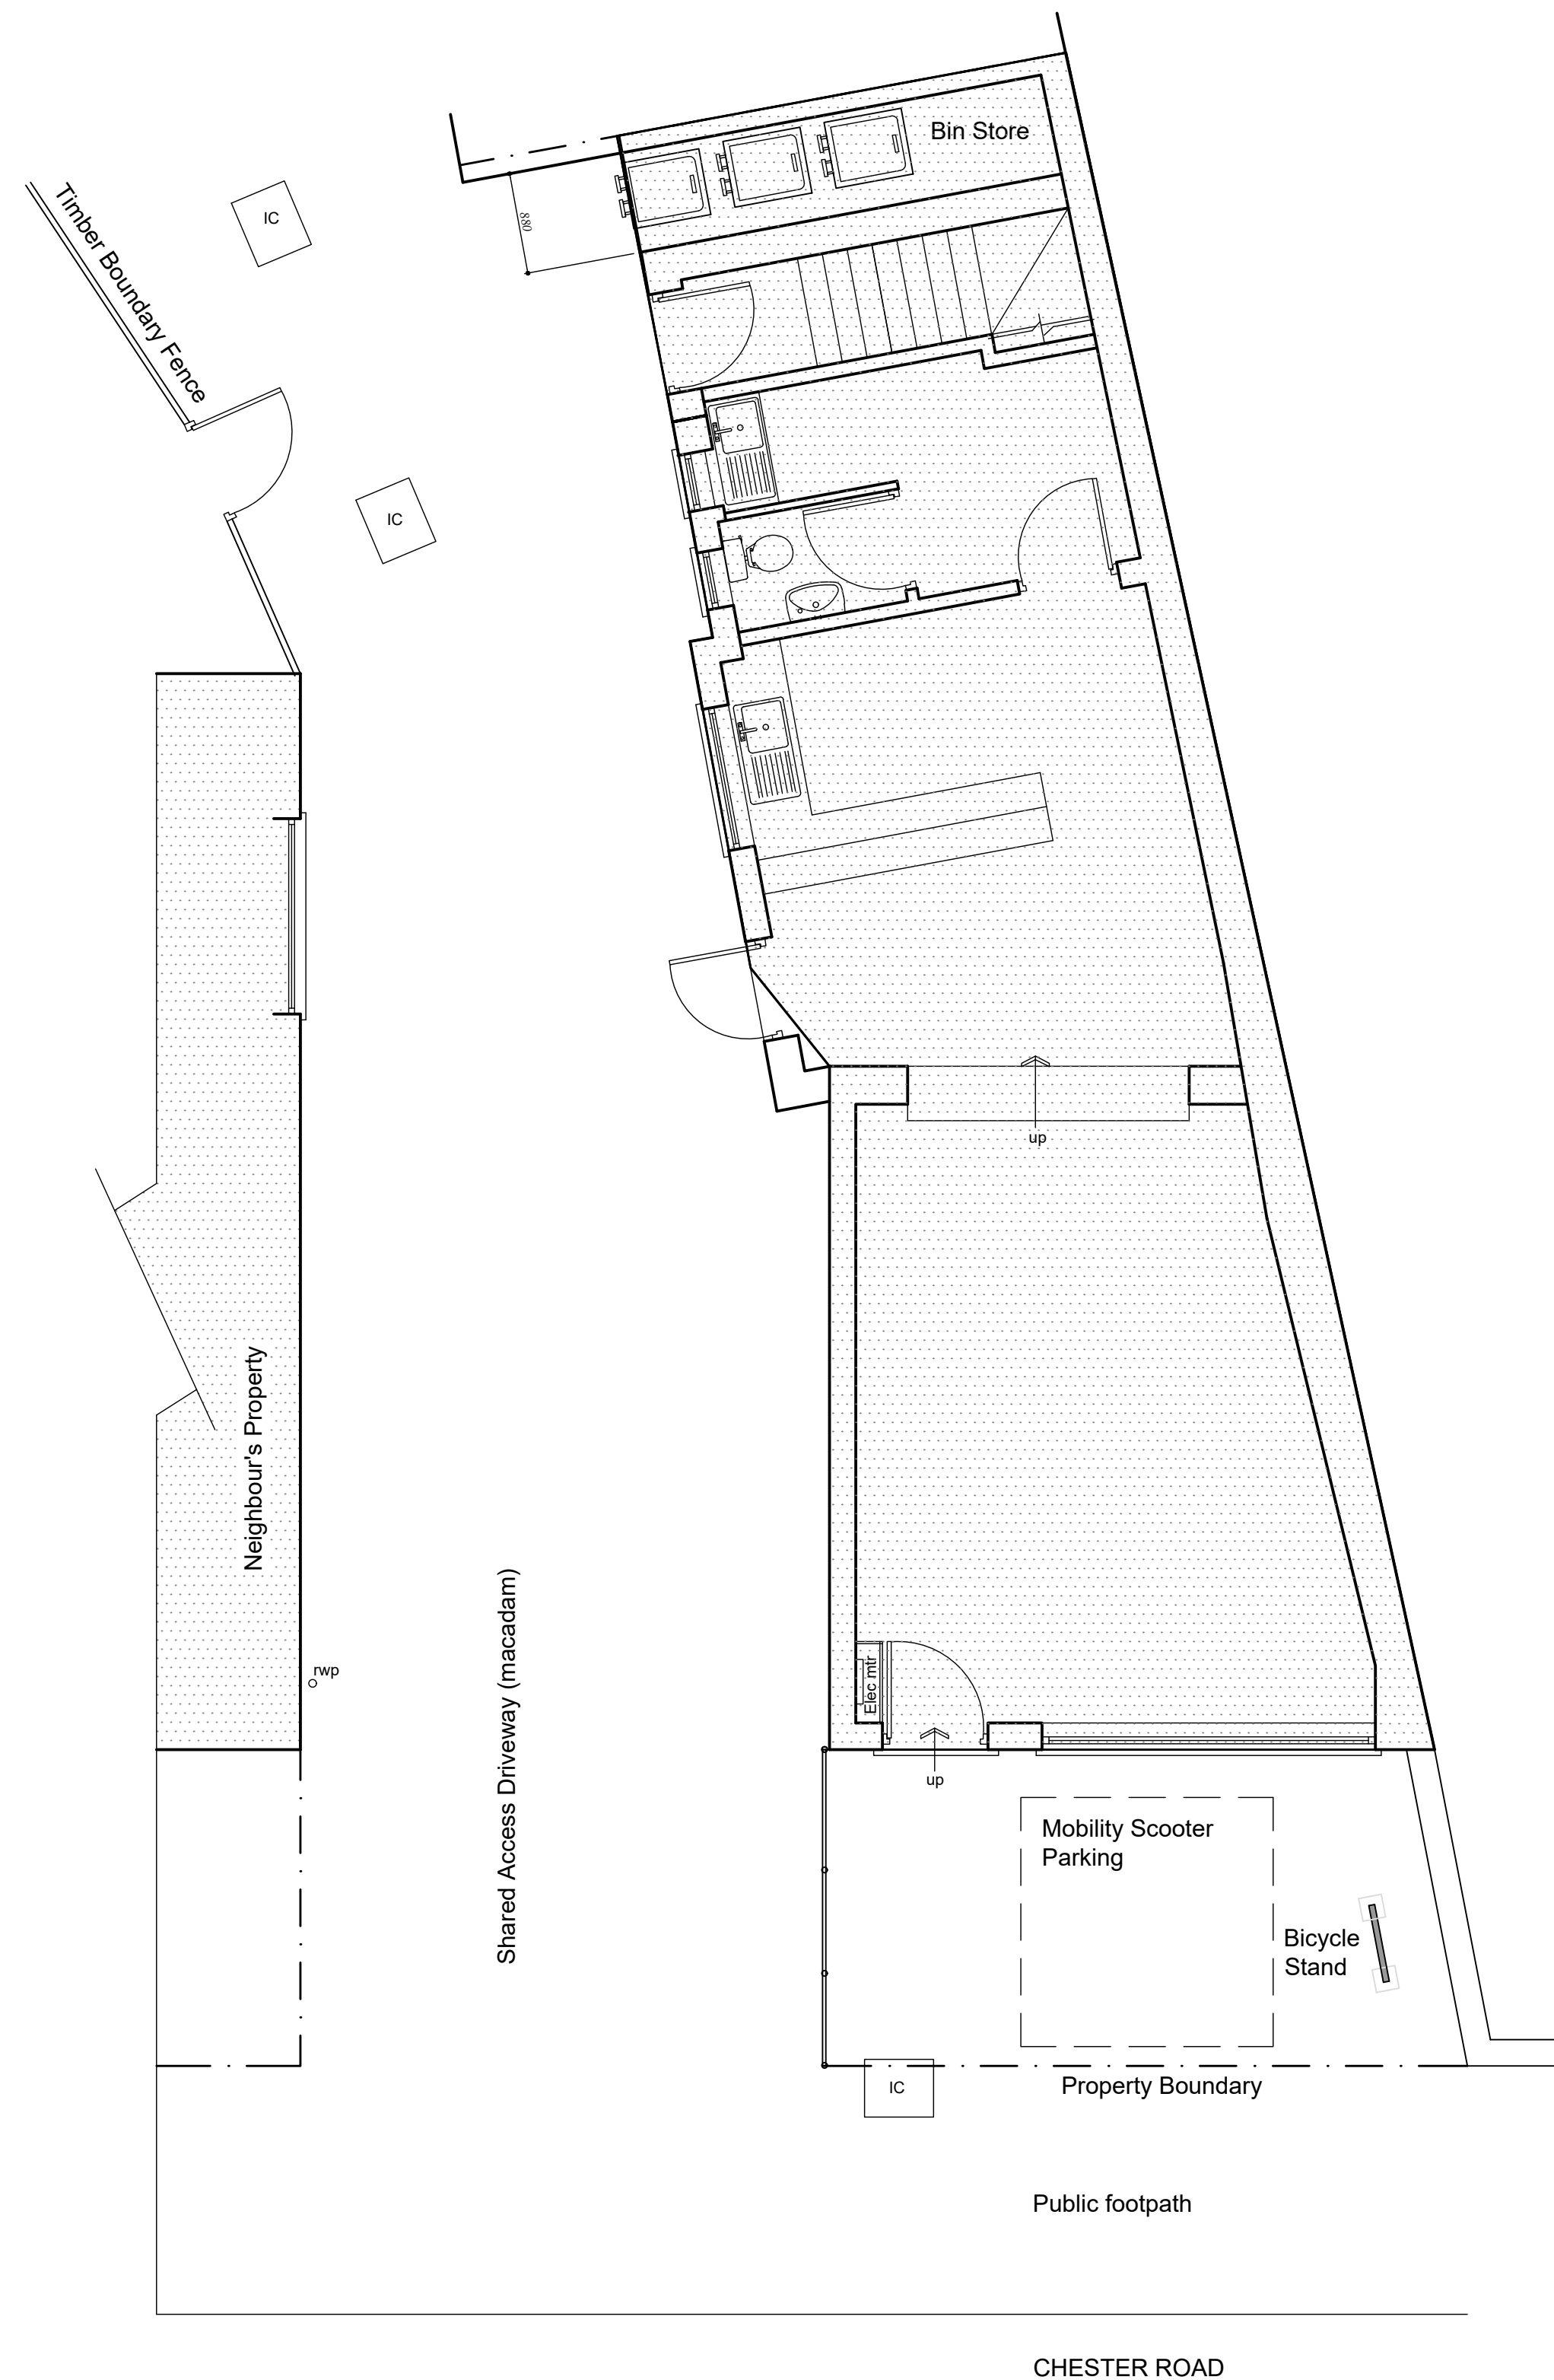


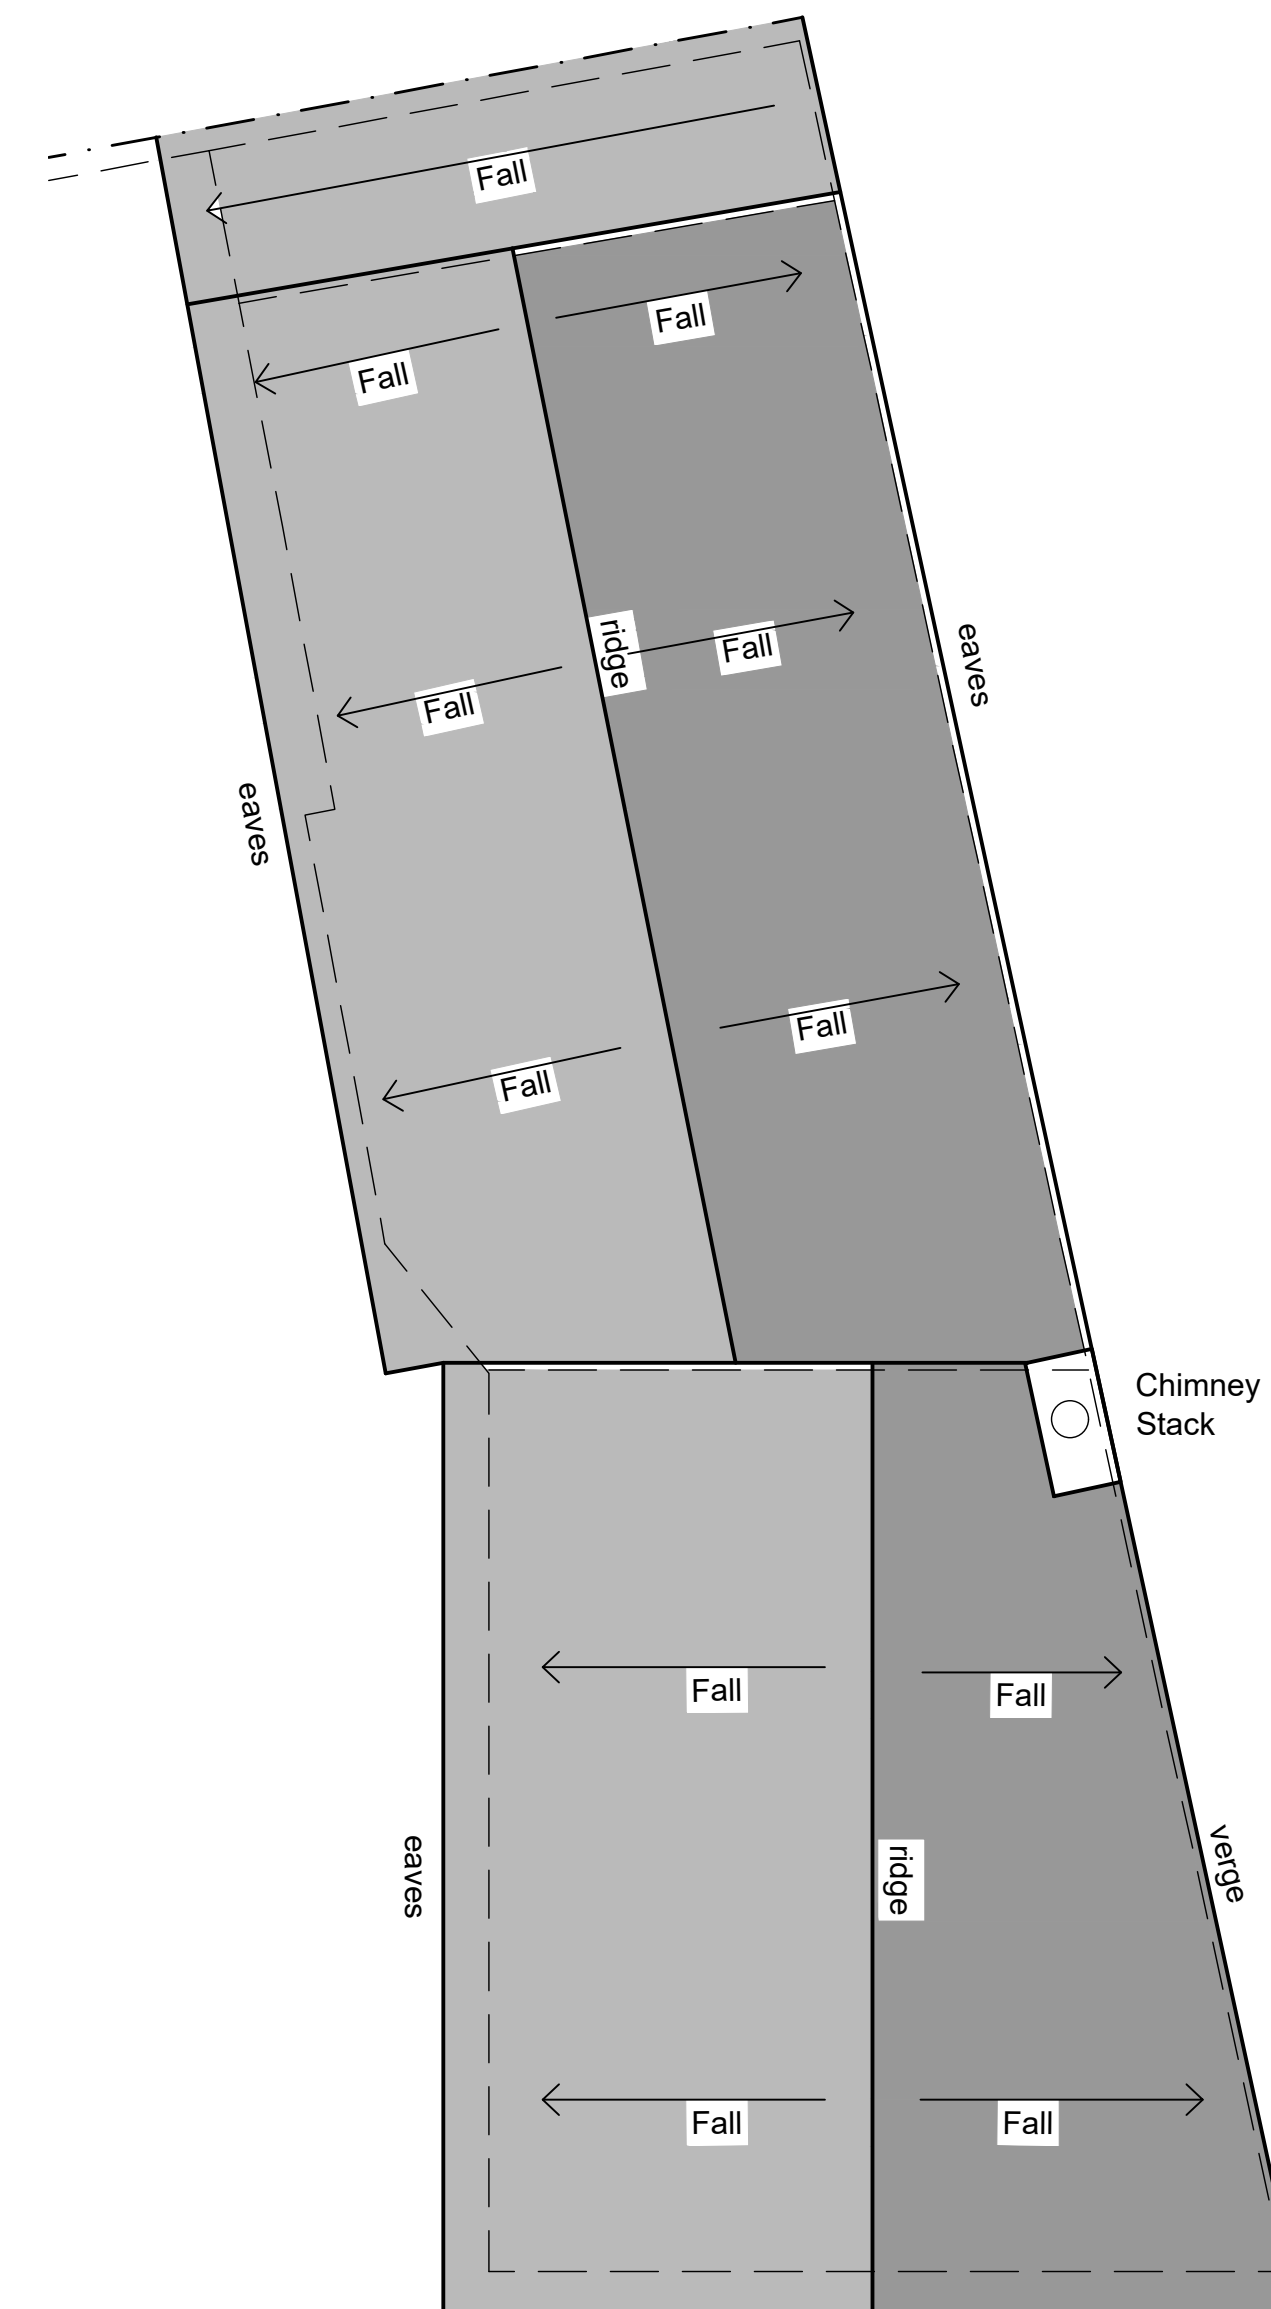

PROPOSED SITE PLAN 1:50

 

PROPOSED ROOF PLAN 1:50

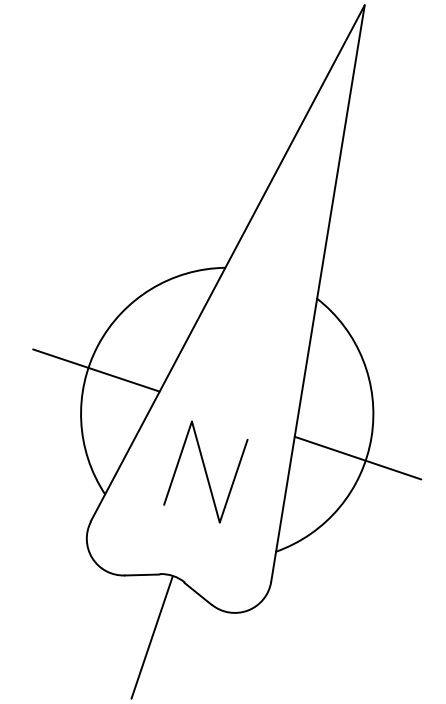

Revision A: 26.11.22- Layout revised to comply with Planning requirements

1. GENERAL NOTE
These drawings are have been produced for the purpose of obtaining Planning Permission and/or Building Regulations approval; Not for construction.

Project
Rossett Pharmacy, Wrexham
LL12 0HN.

Drawing
Remodelling Works
Proposed Site & Roof Plans

Scale	1:50	Drawing Number	CFI2212_PL04	A
Drawn	F.B			
Date	08/2022			
Status	Planning			