

EXISTING SITE PLAN



NOTES

DO NOT SCALE
ANY INACCURACIES MUST BE REPORTED TO THE
DRAUGHTSMAN IMMEDIATELY
ALL DIMENSIONS IN mm

FIRST ANGLE PROJECTION

SCHEDULE OF MATERIALS (refer to dwg. also)

N/A

NOTES

1.


REVISIONS:

First Issue.

Project Name	Bridge House Existing Site Plan
Location	Haighton Mill Brook
Piece Description	N/A
Quantity	N/A
Dwg. Number	BH1000-1_V1.0_070722
Scale	1:125
Date	07.07.22
Drawn By	C. Schaefer
Checked By	Chris Schaefer
Revision	First Issue.

C S D

Bridge House,
Vicars Lane, Penley
Wrexham, LL12 0AT
Tel: 01978 710 833
E-mail: chris@csd.co.uk

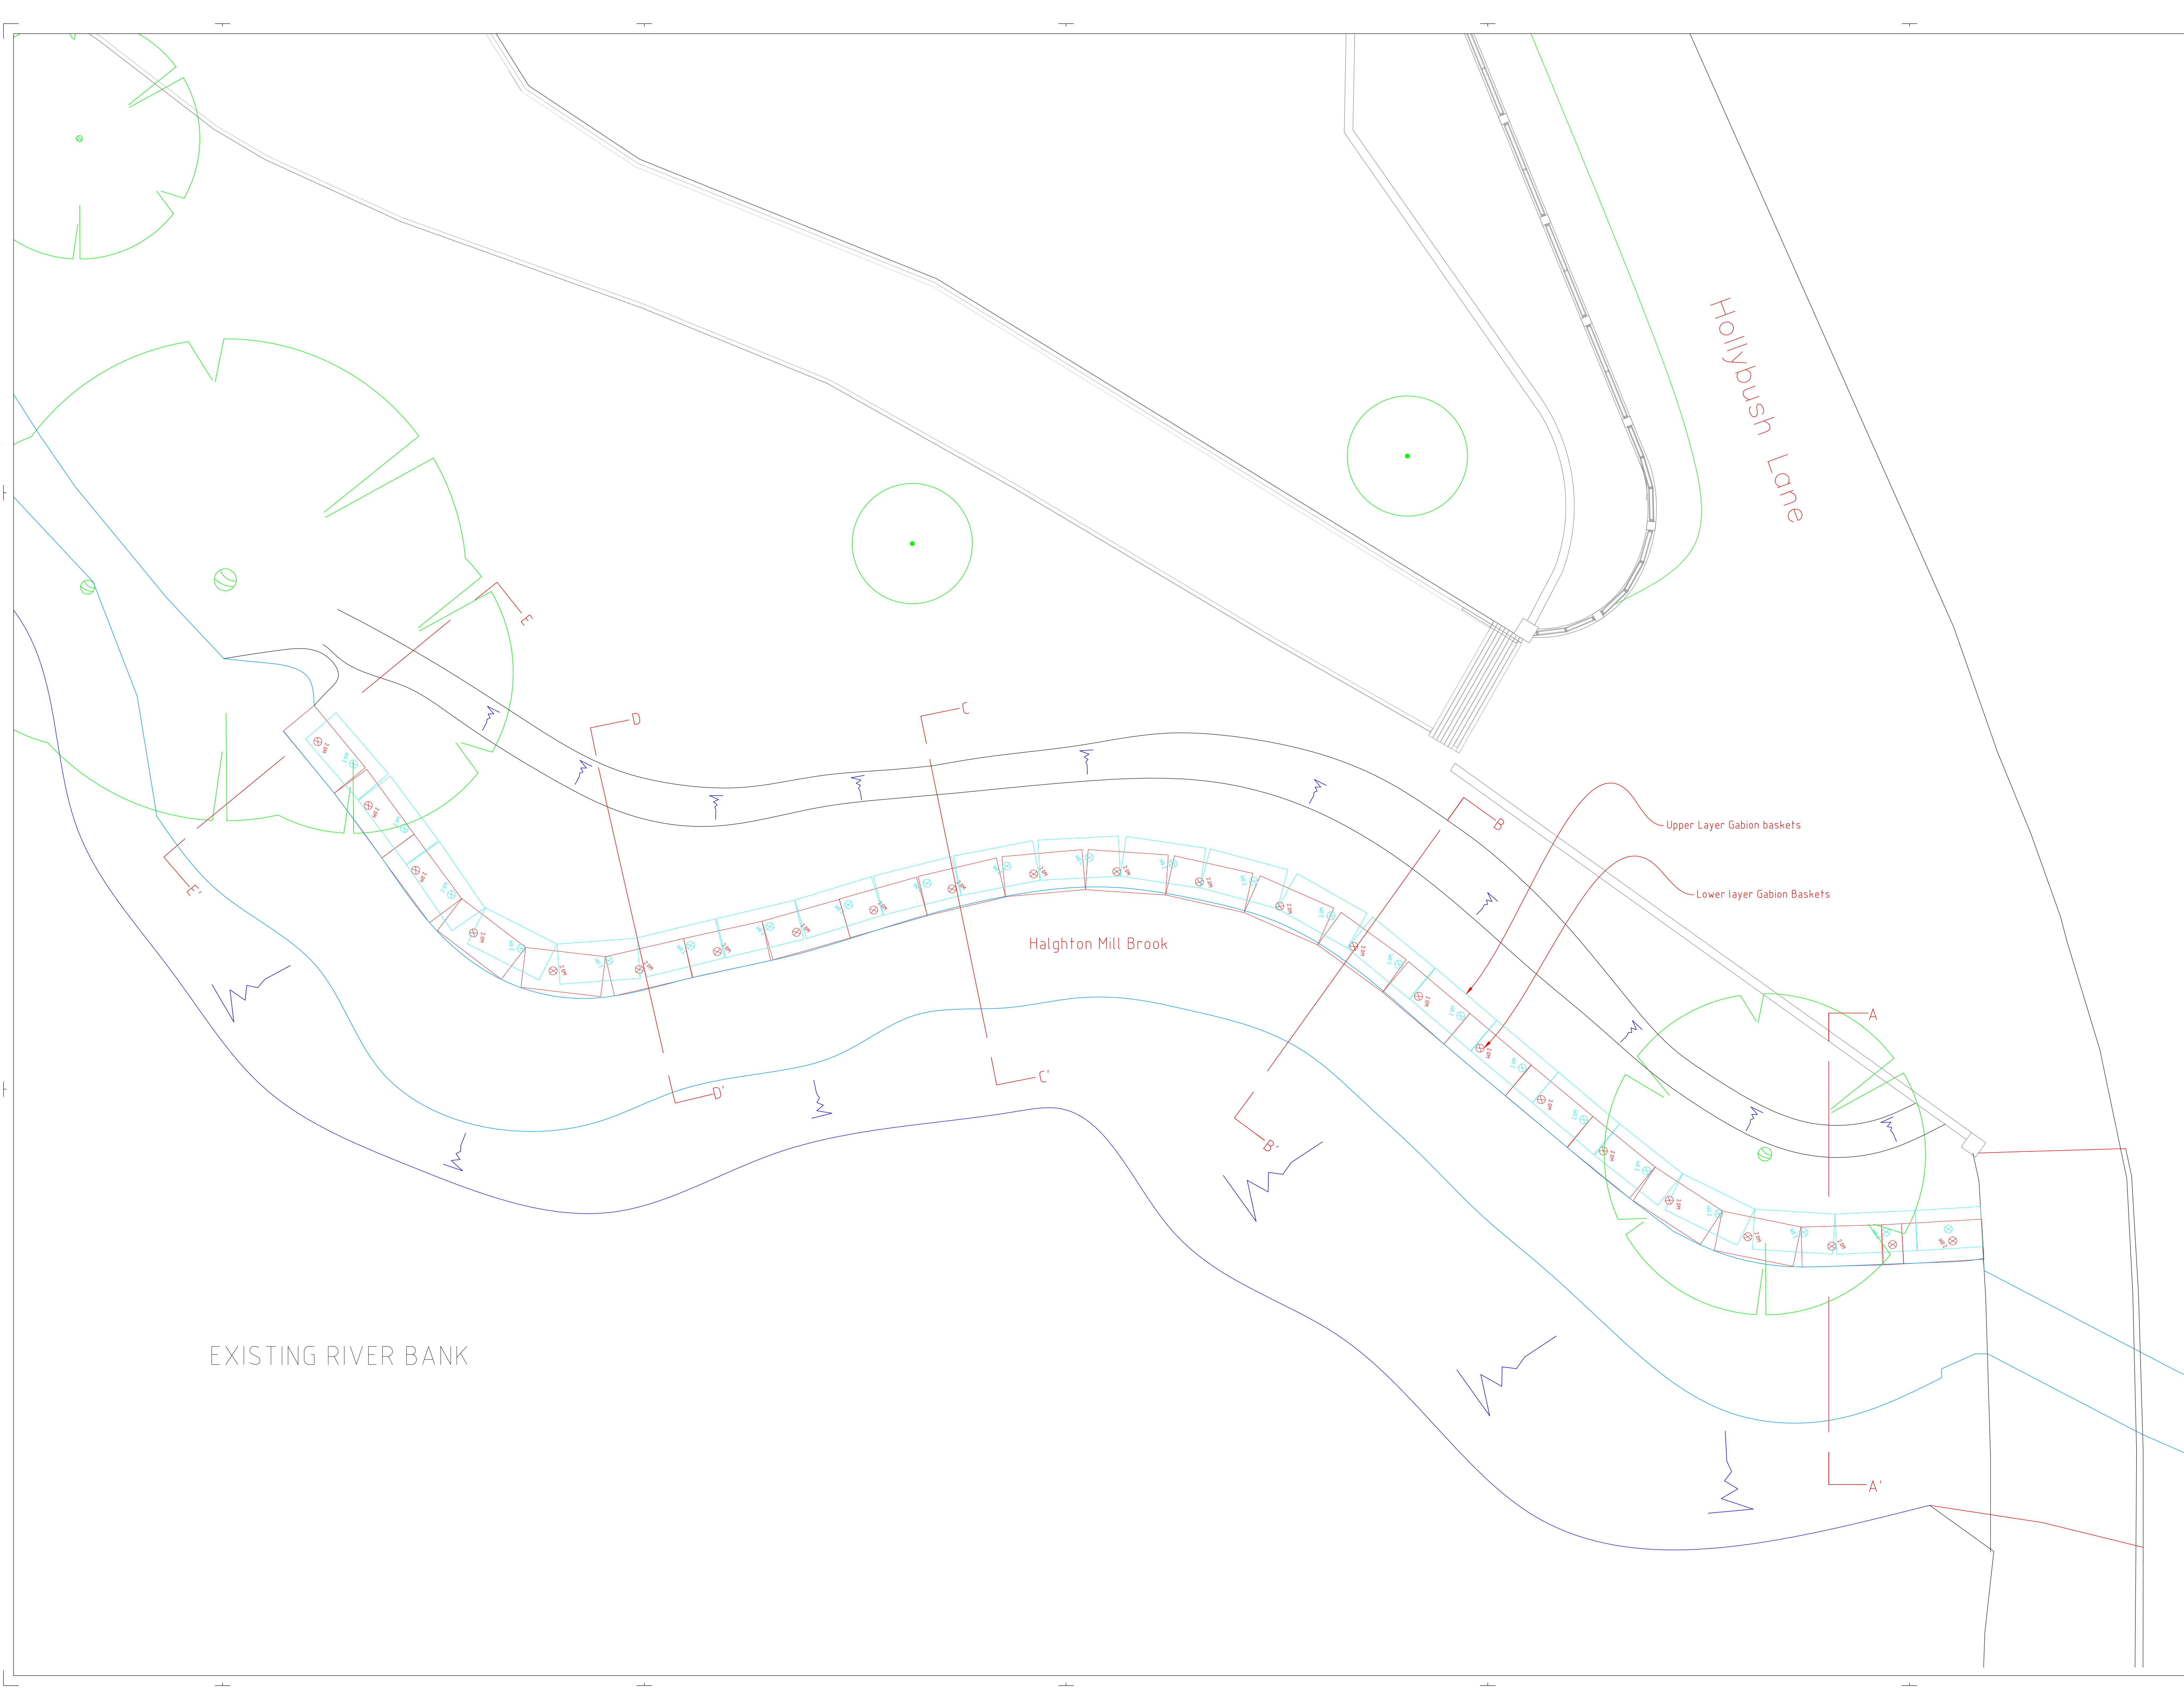

NOTES

DO NOT SCALE

ANY INACCURACIES MUST BE REPORTED TO THE DRAUGHTSMAN IMMEDIATELY

ALL DIMENSIONS IN mm

FIRST ANGLE PROJECTION

SCHEDULE OF MATERIALS (refer to dwg also)

N/A

NOTES

1.


REVISIONS:

First Issue.


Project Name	Bridge House Existing River Bank
Location	Halghton Mill Brook
Description	N/A
Quantity	N/A
Dwg. Number	BH1002-2_V1.0_070722
Scale	1:50
Date	07.07.22
Drawn By	C. Schaefer
Checked By	Chris Schaefer
Revision	First Issue.

CSD


Bridge House,
Vicarage Lane, Pelsley
Widmore, LL12 0AT
Tel: 01978 710 833
E-mail: chris@schaefer.co.uk

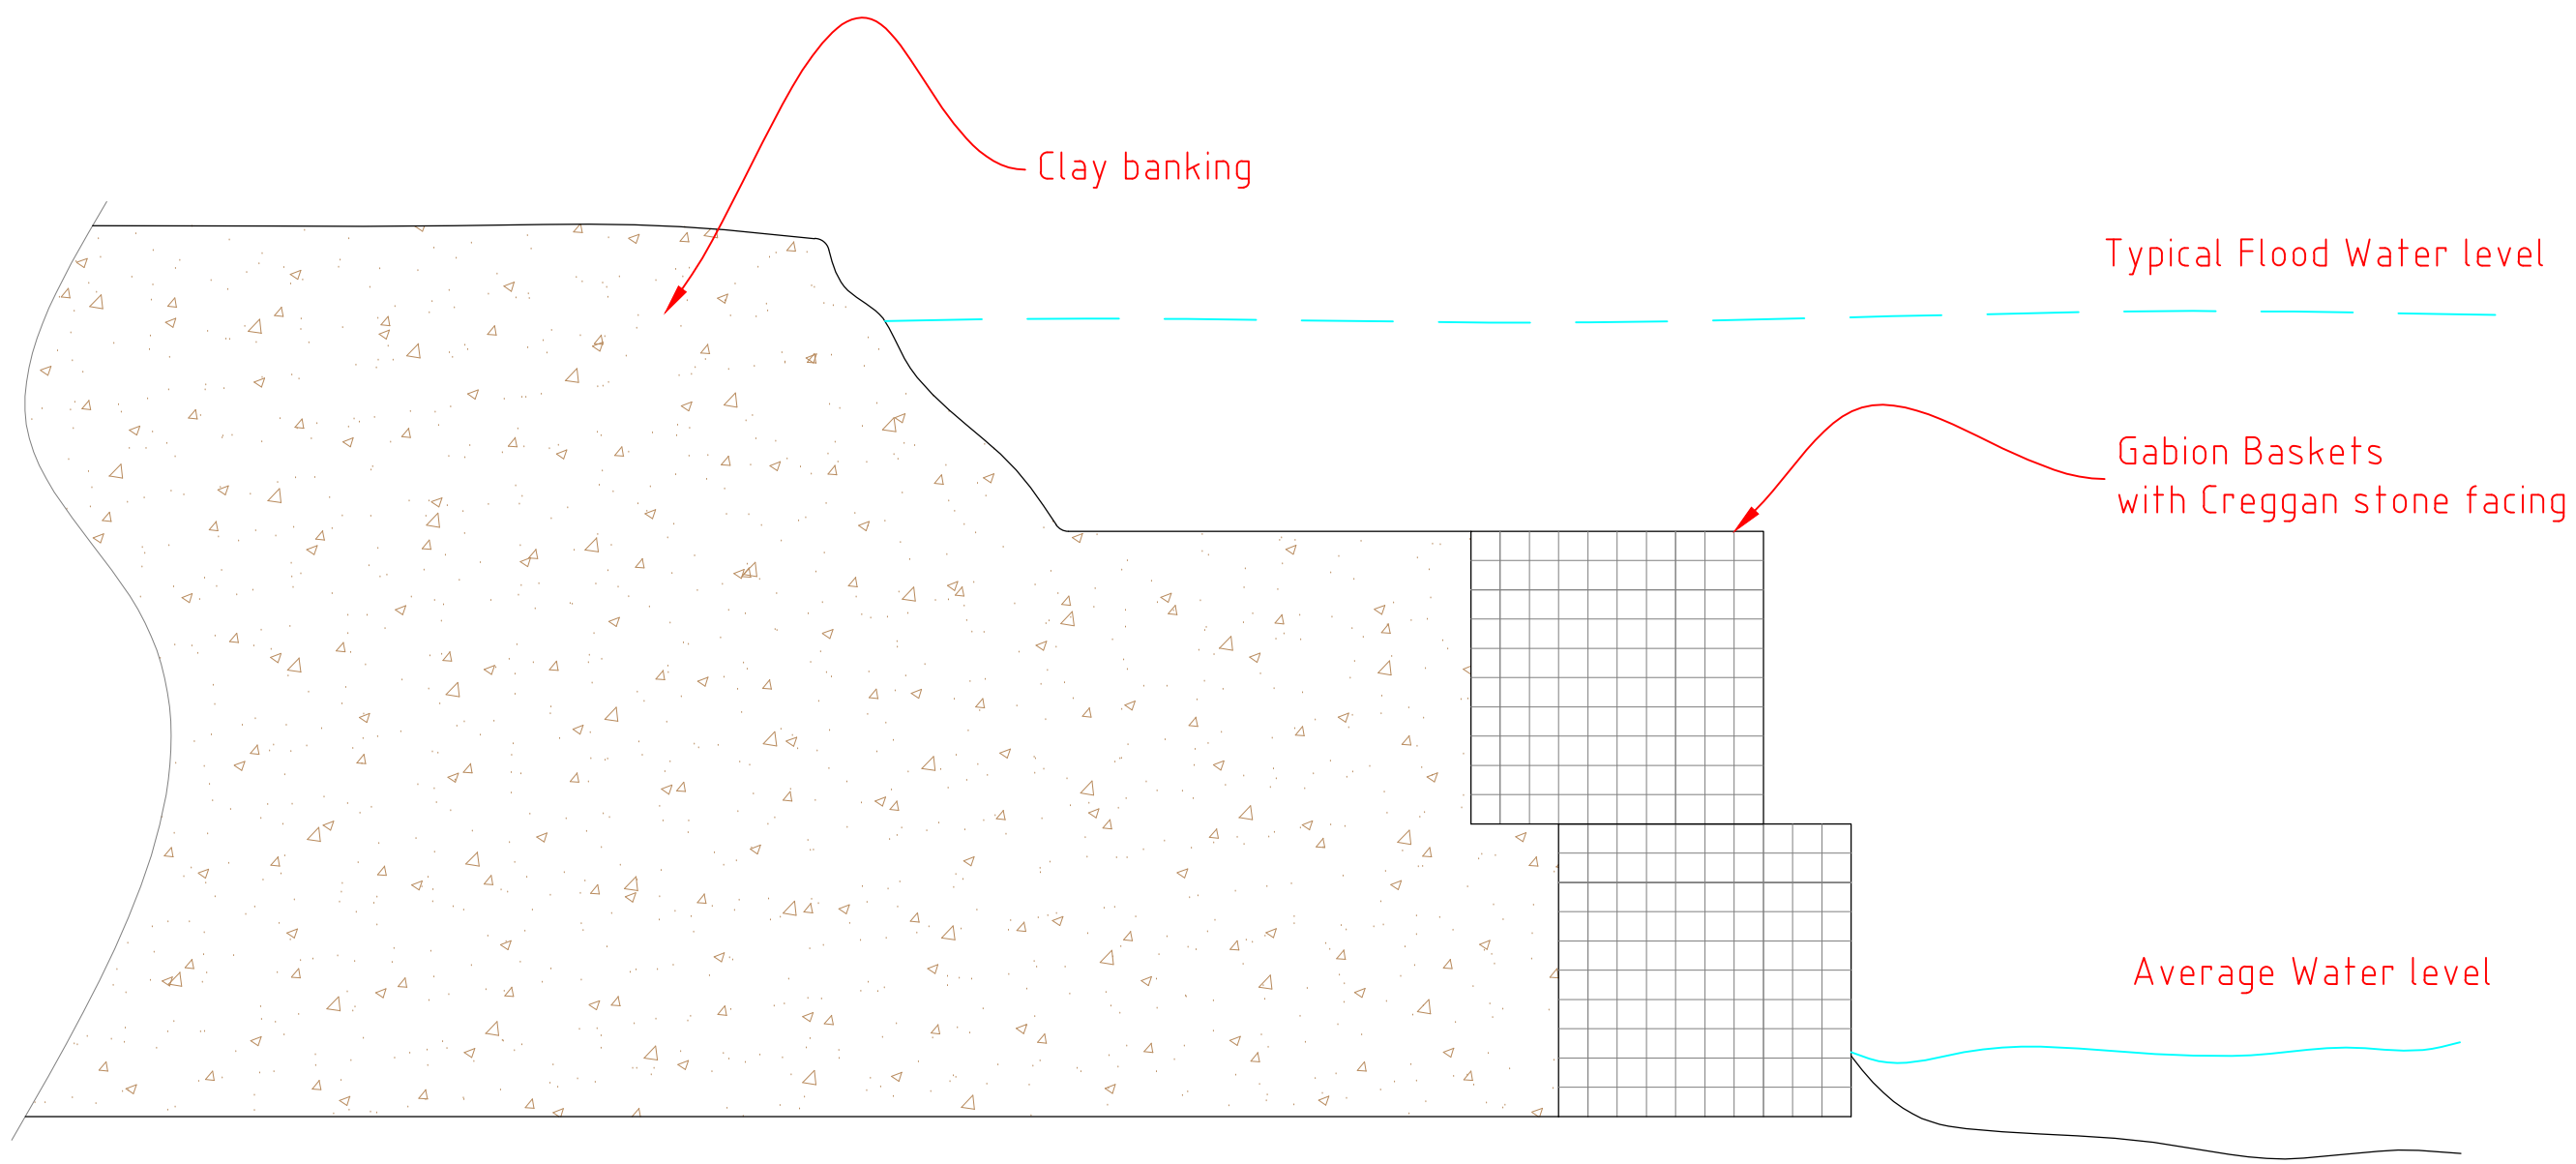


SECTION A-A'

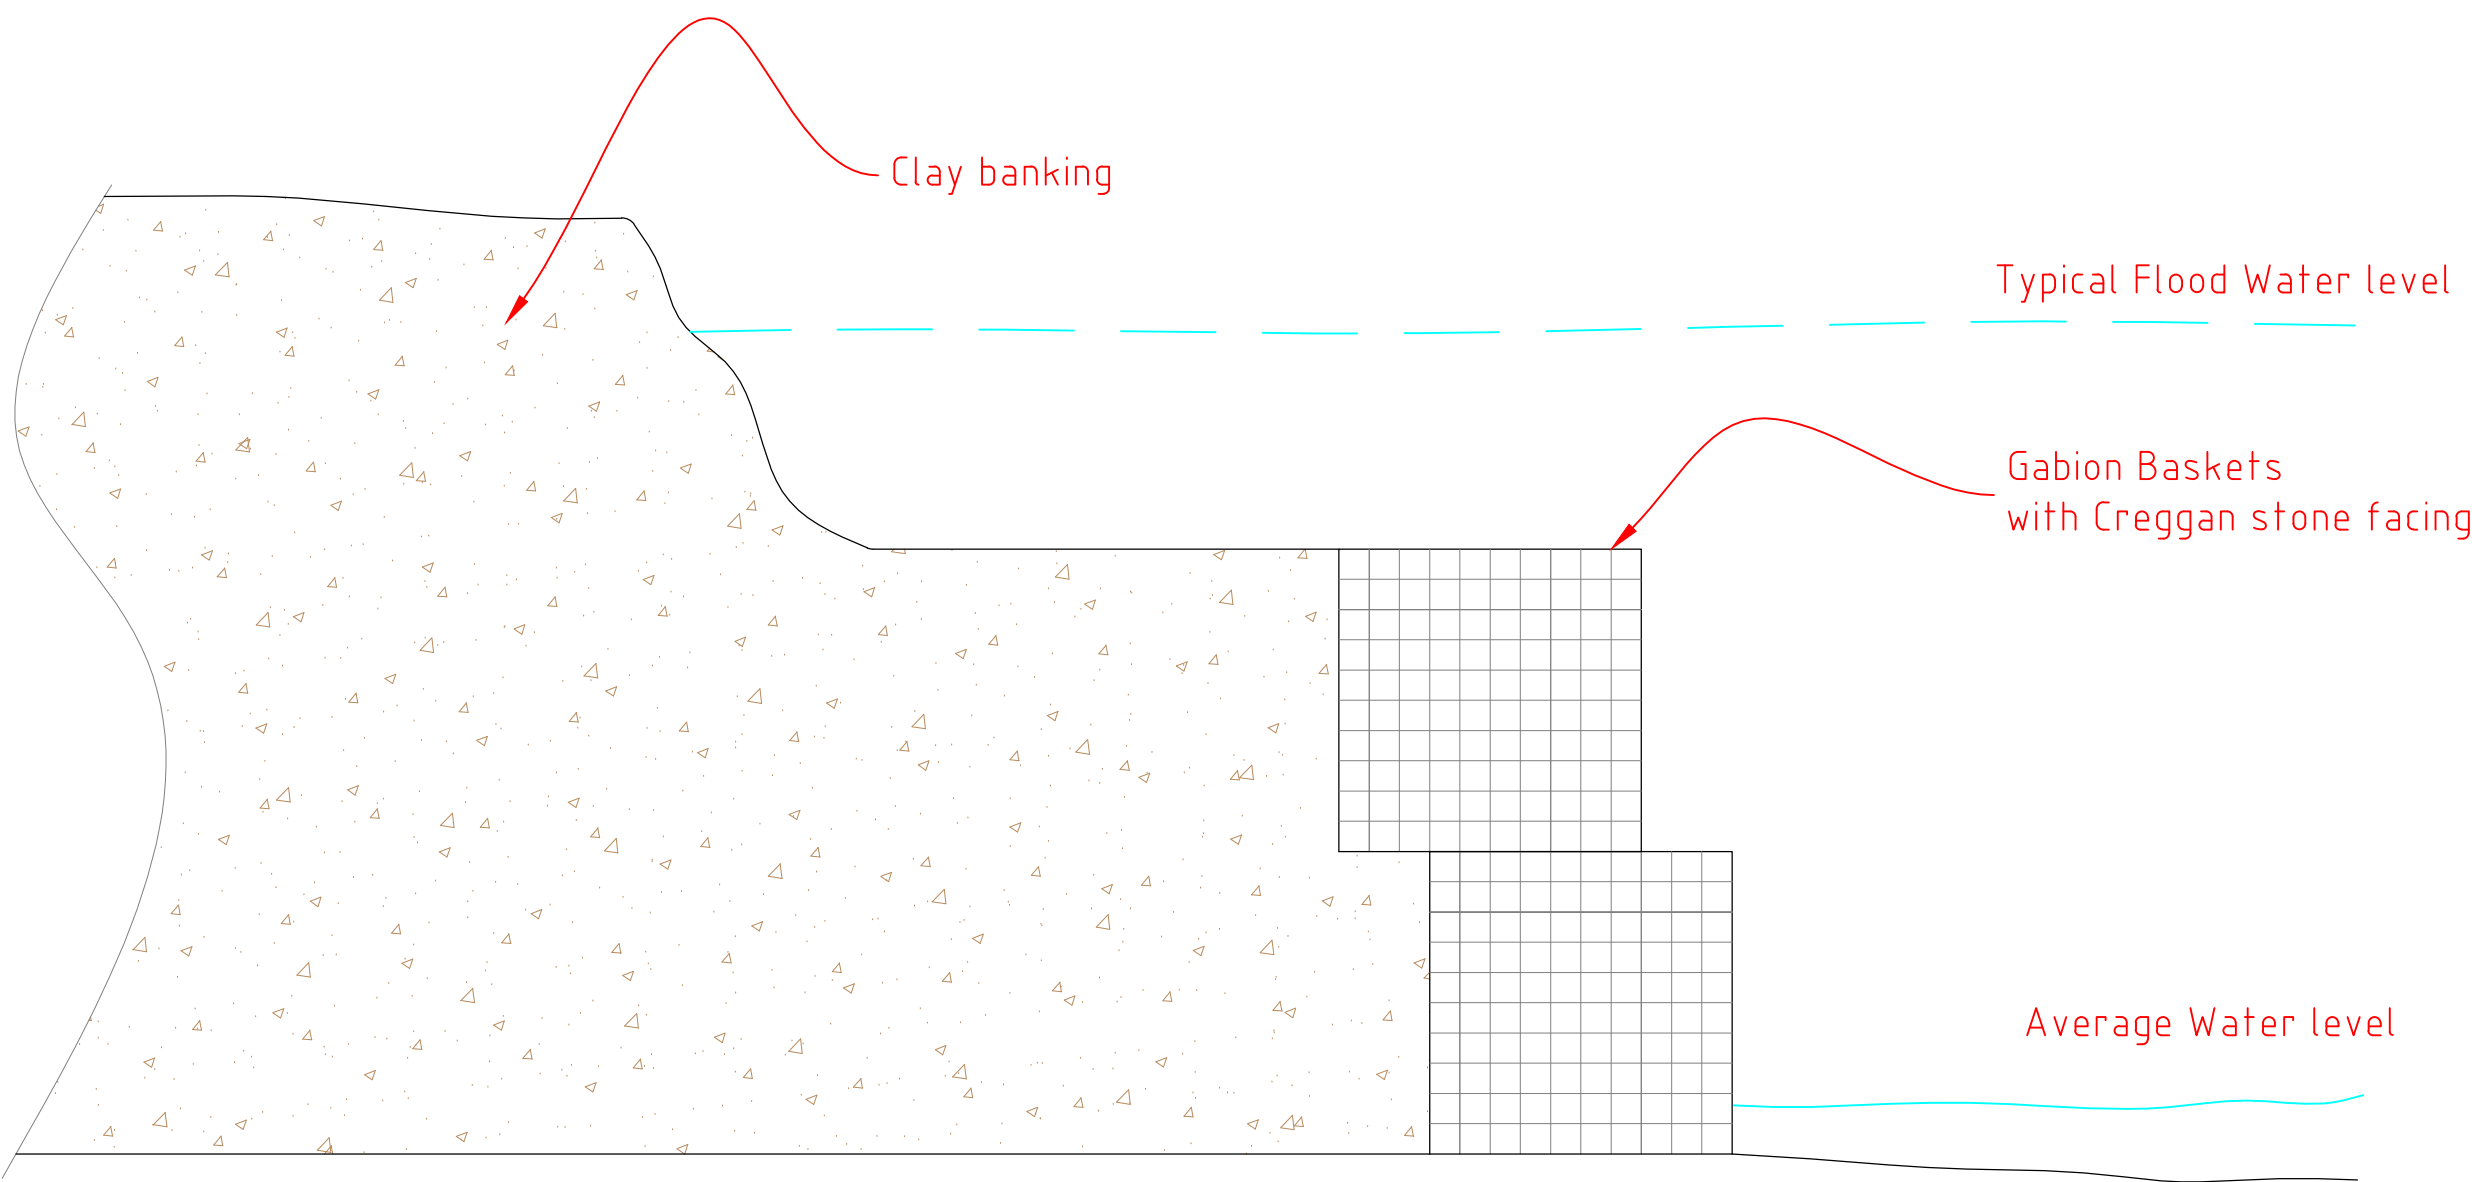


SECTION B-B'

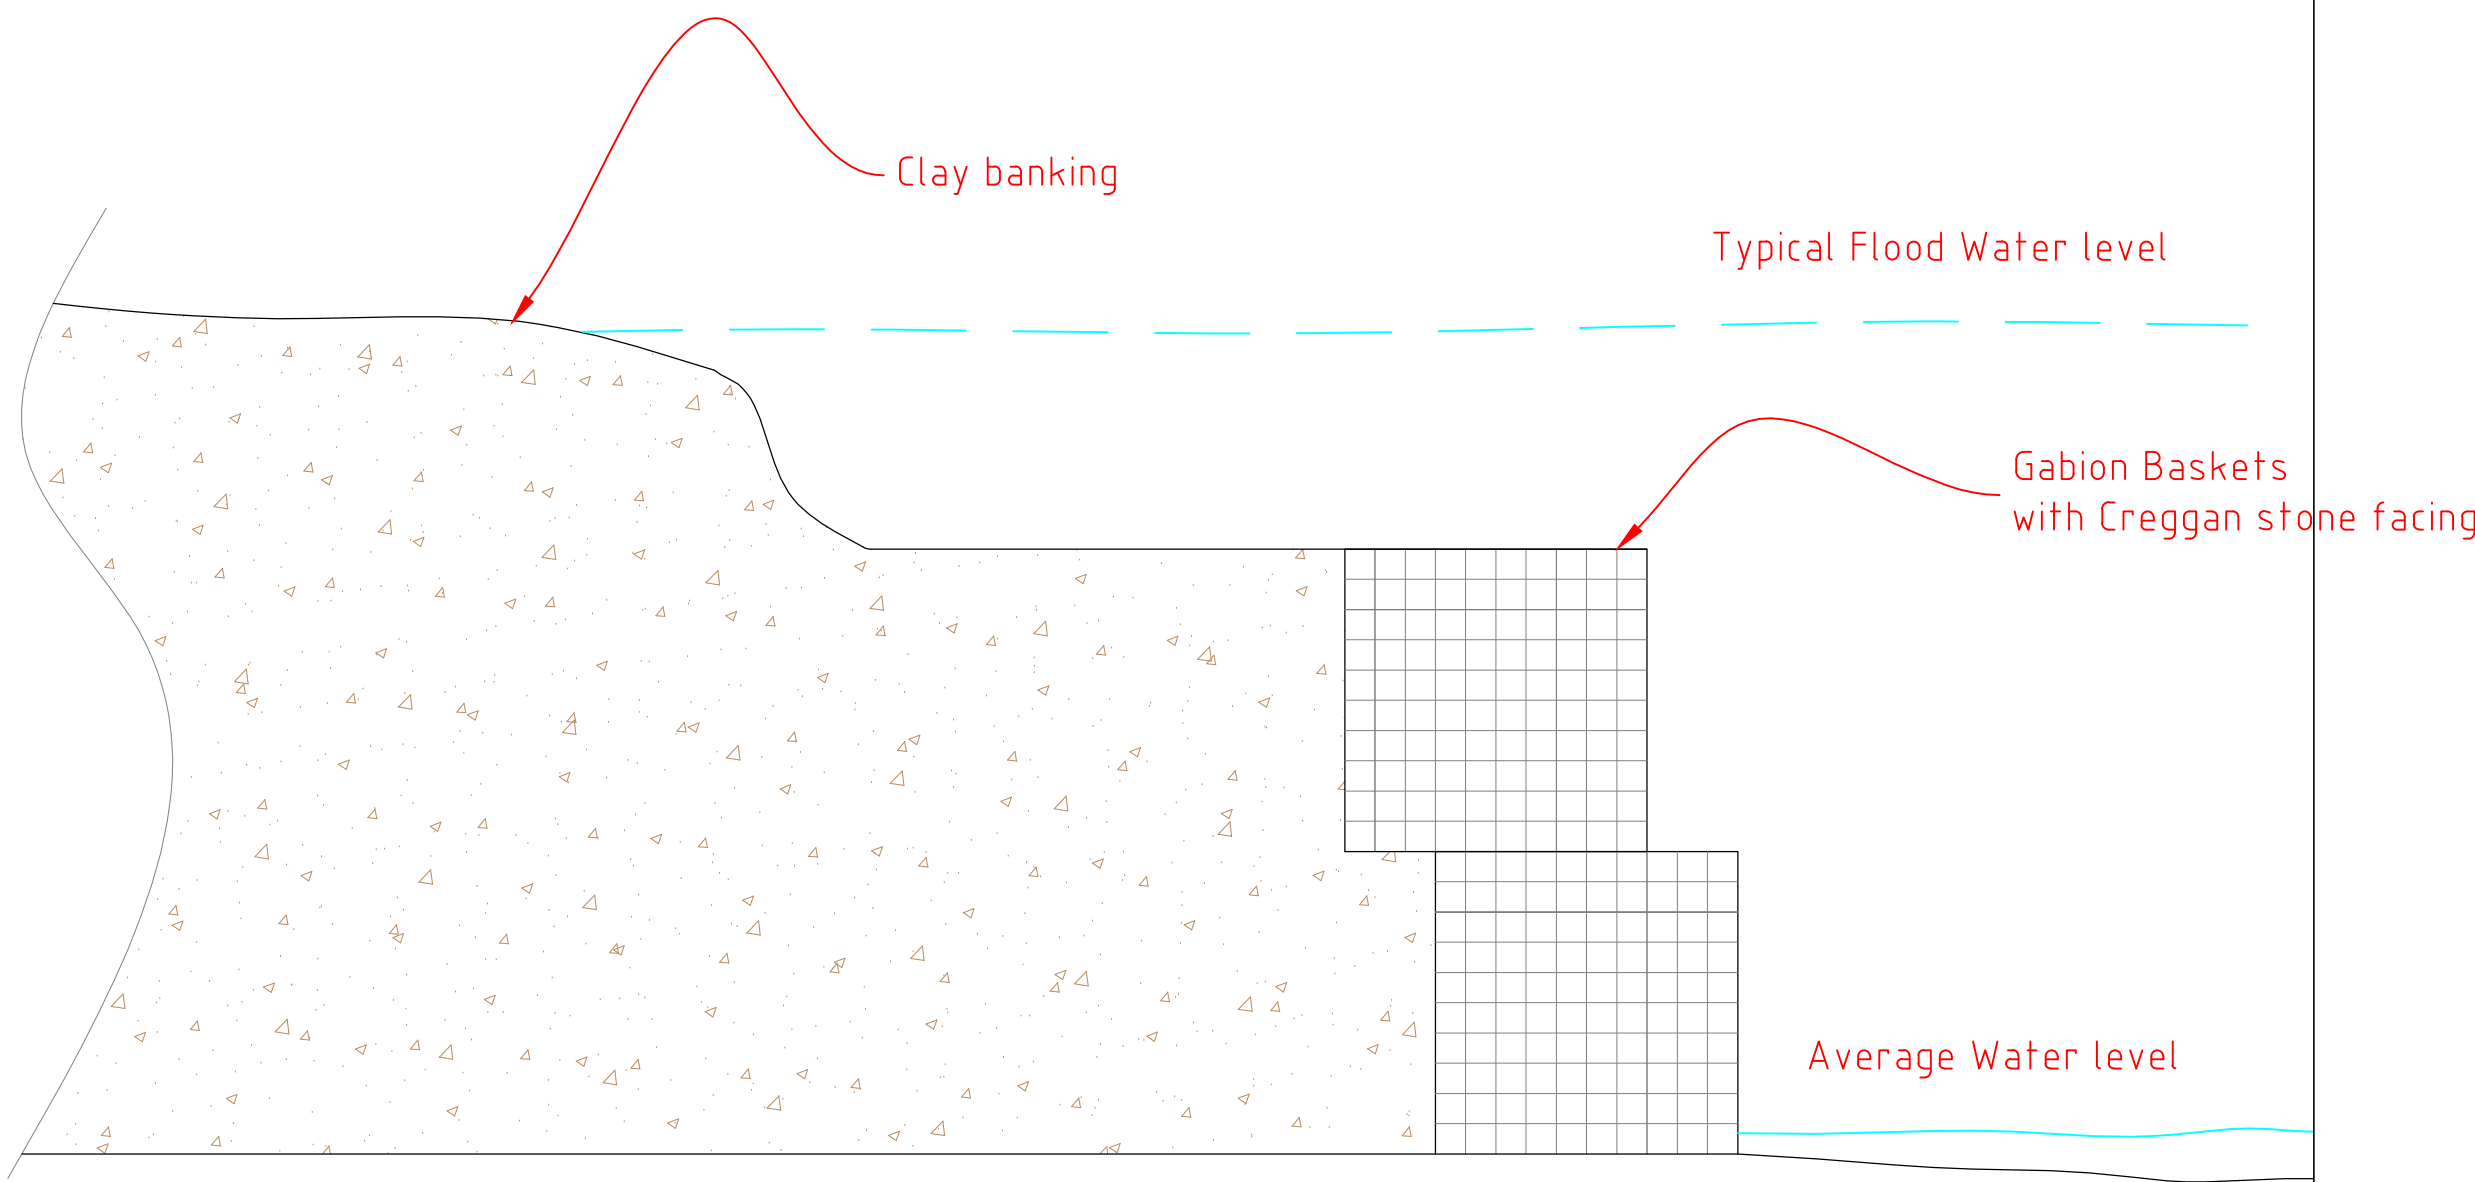

SECTION C-C'

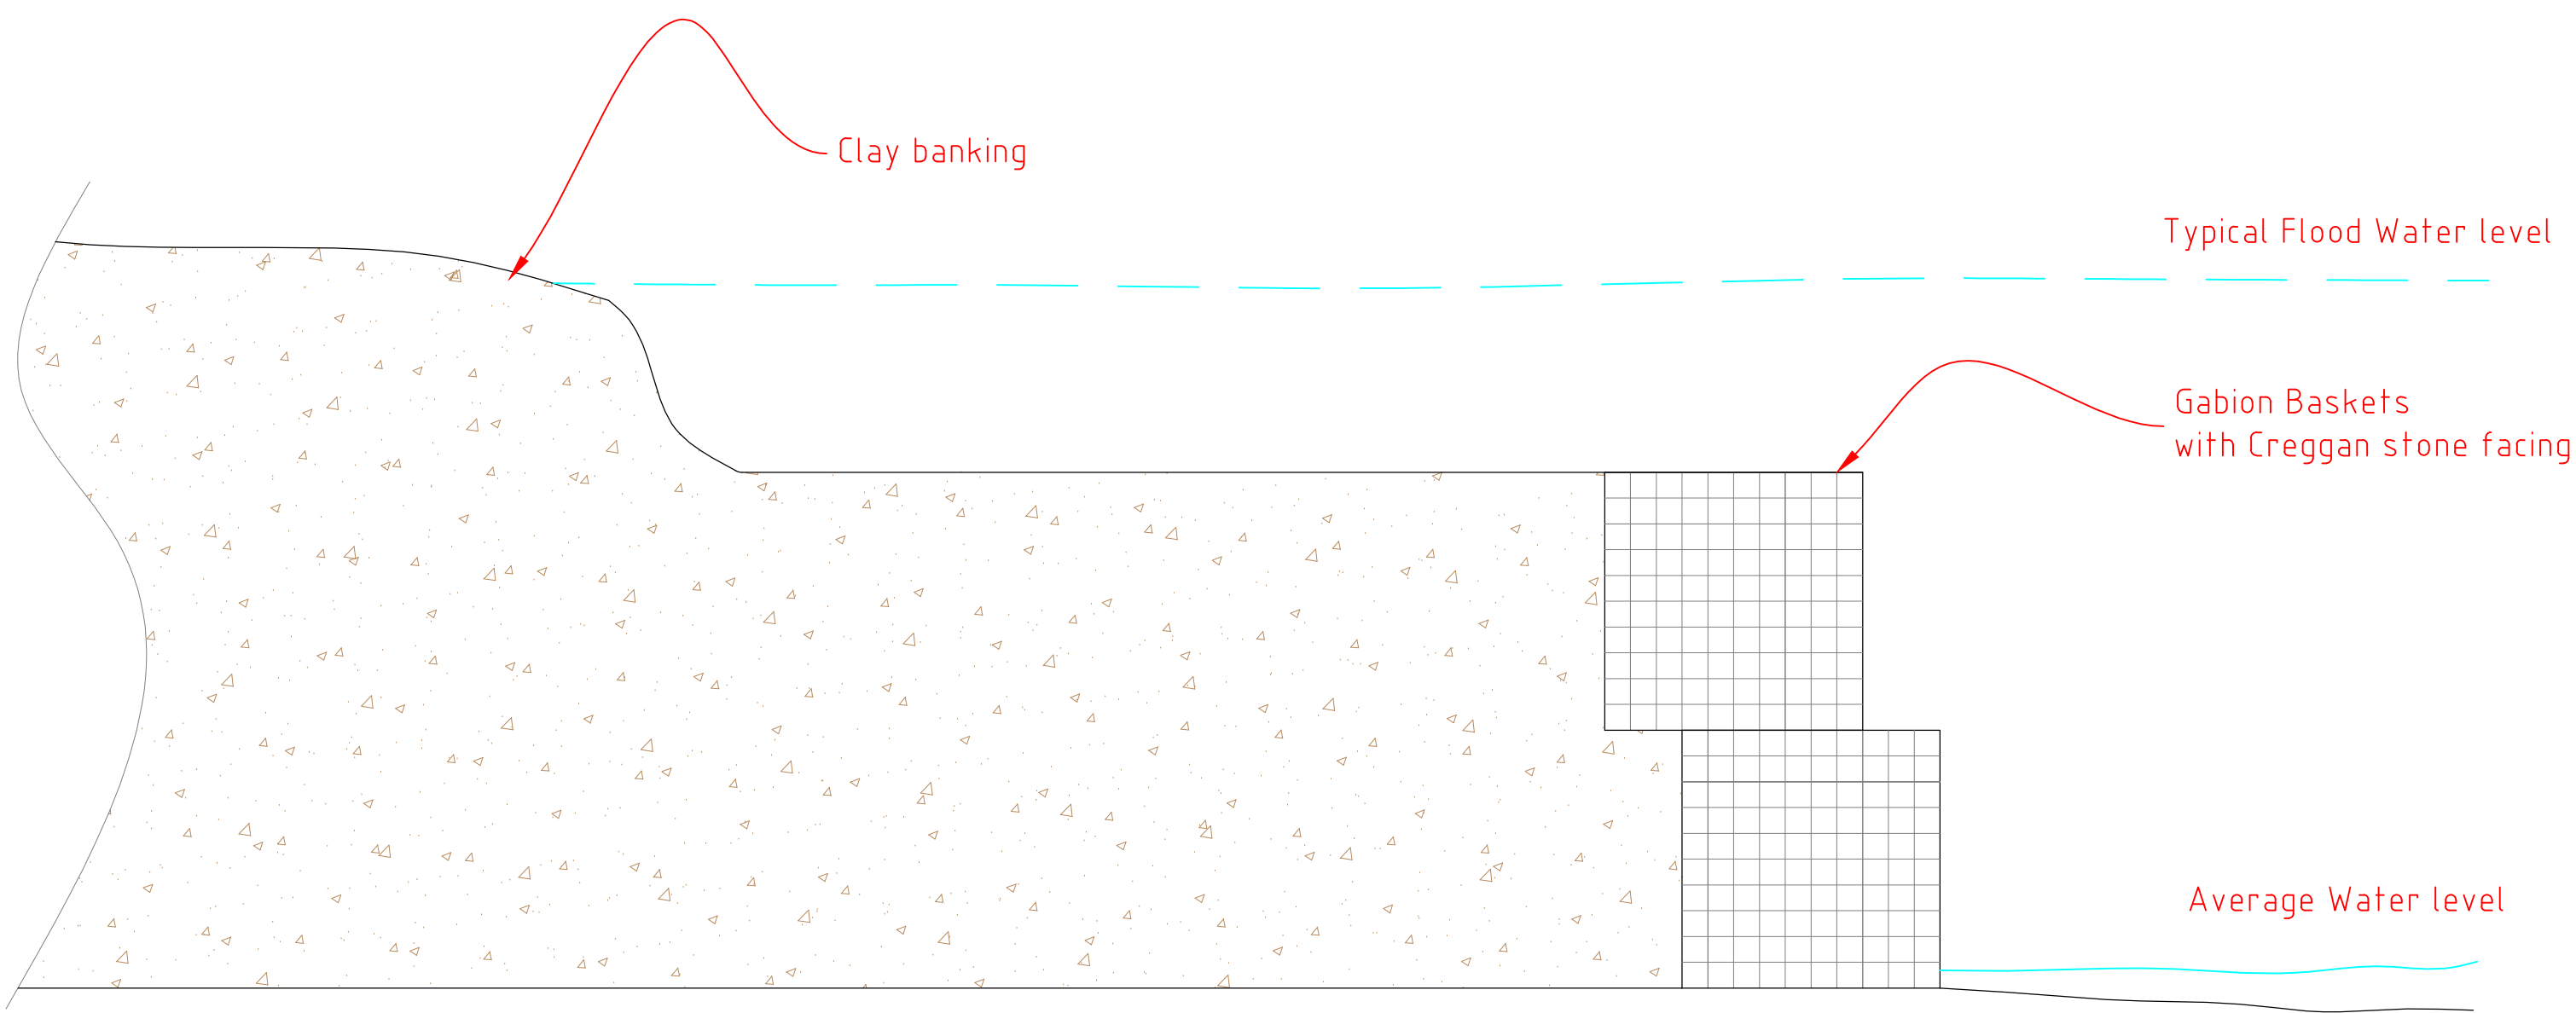

SECTION D-D'

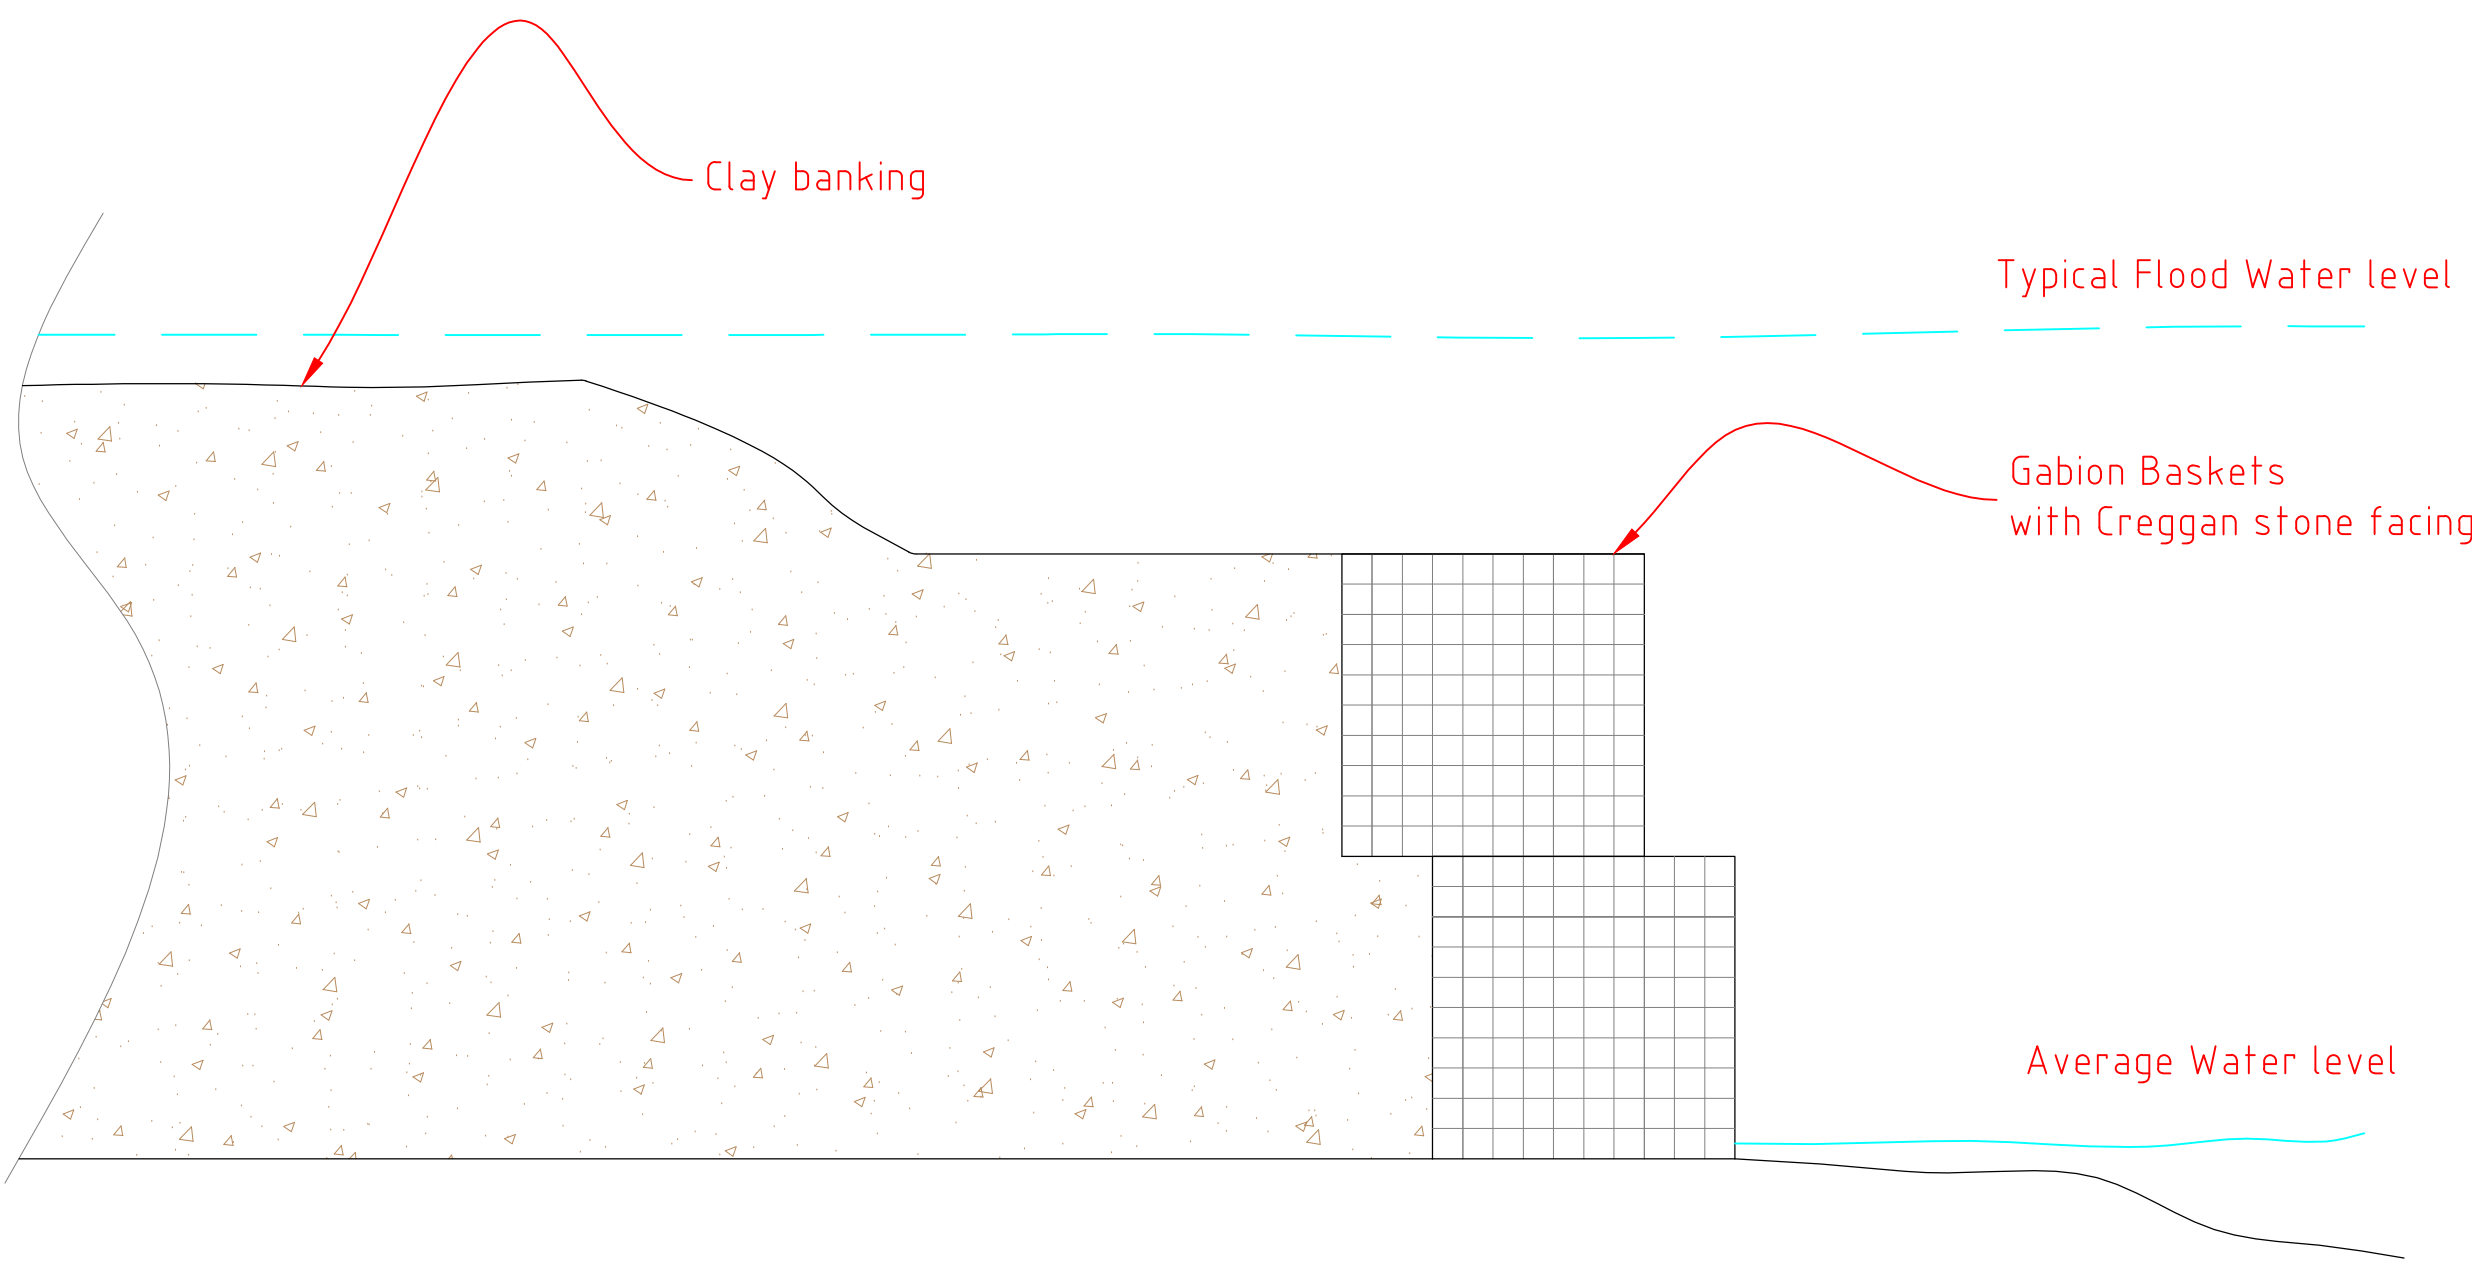

SECTION E-E'

SECTIONAL DETAIL THROUGH EXISTING HALGHTON
MILL BROOK RIVER BANK AT BRIDGE HOUSE

NOTES

DO NOT SCALE

ANY INACCURACIES MUST BE REPORTED TO THE DRAUGHTSMAN IMMEDIATELY

ALL DIMENSIONS IN mm

FIRST ANGLE PROJECTION

SCHEDULE OF MATERIALS (refer to dwg. also)

SCHEDULE OF FINISHES (refer to dwg. also)

N/A

NOTES

1. All substrates used must be MR substrate. Birch Plywood must be Birch Plywood throughout. All exposed substrate/finish materials must be detailed back and thoroughly sealed as specified on the drawing.


REVISIONS:

First Issue.

Project Name	Bridge House Existing River Bank
Location	Halgton Mill Brook
Description	N/A
Quantity	N/A
Dwg. Number	BH1002-3_V1.0_070722
Scale	1:25
Date	07.07.22
Drawn By	C. Schaefer
Checked By	Chris Schaefer
Revision	First Issue.

C S D

Bridge House,
Vicange Lane, Parsley
Wharfedale, LS23 7NF
Tel: 01937 710 833
E-mail: chris@csd.co.uk

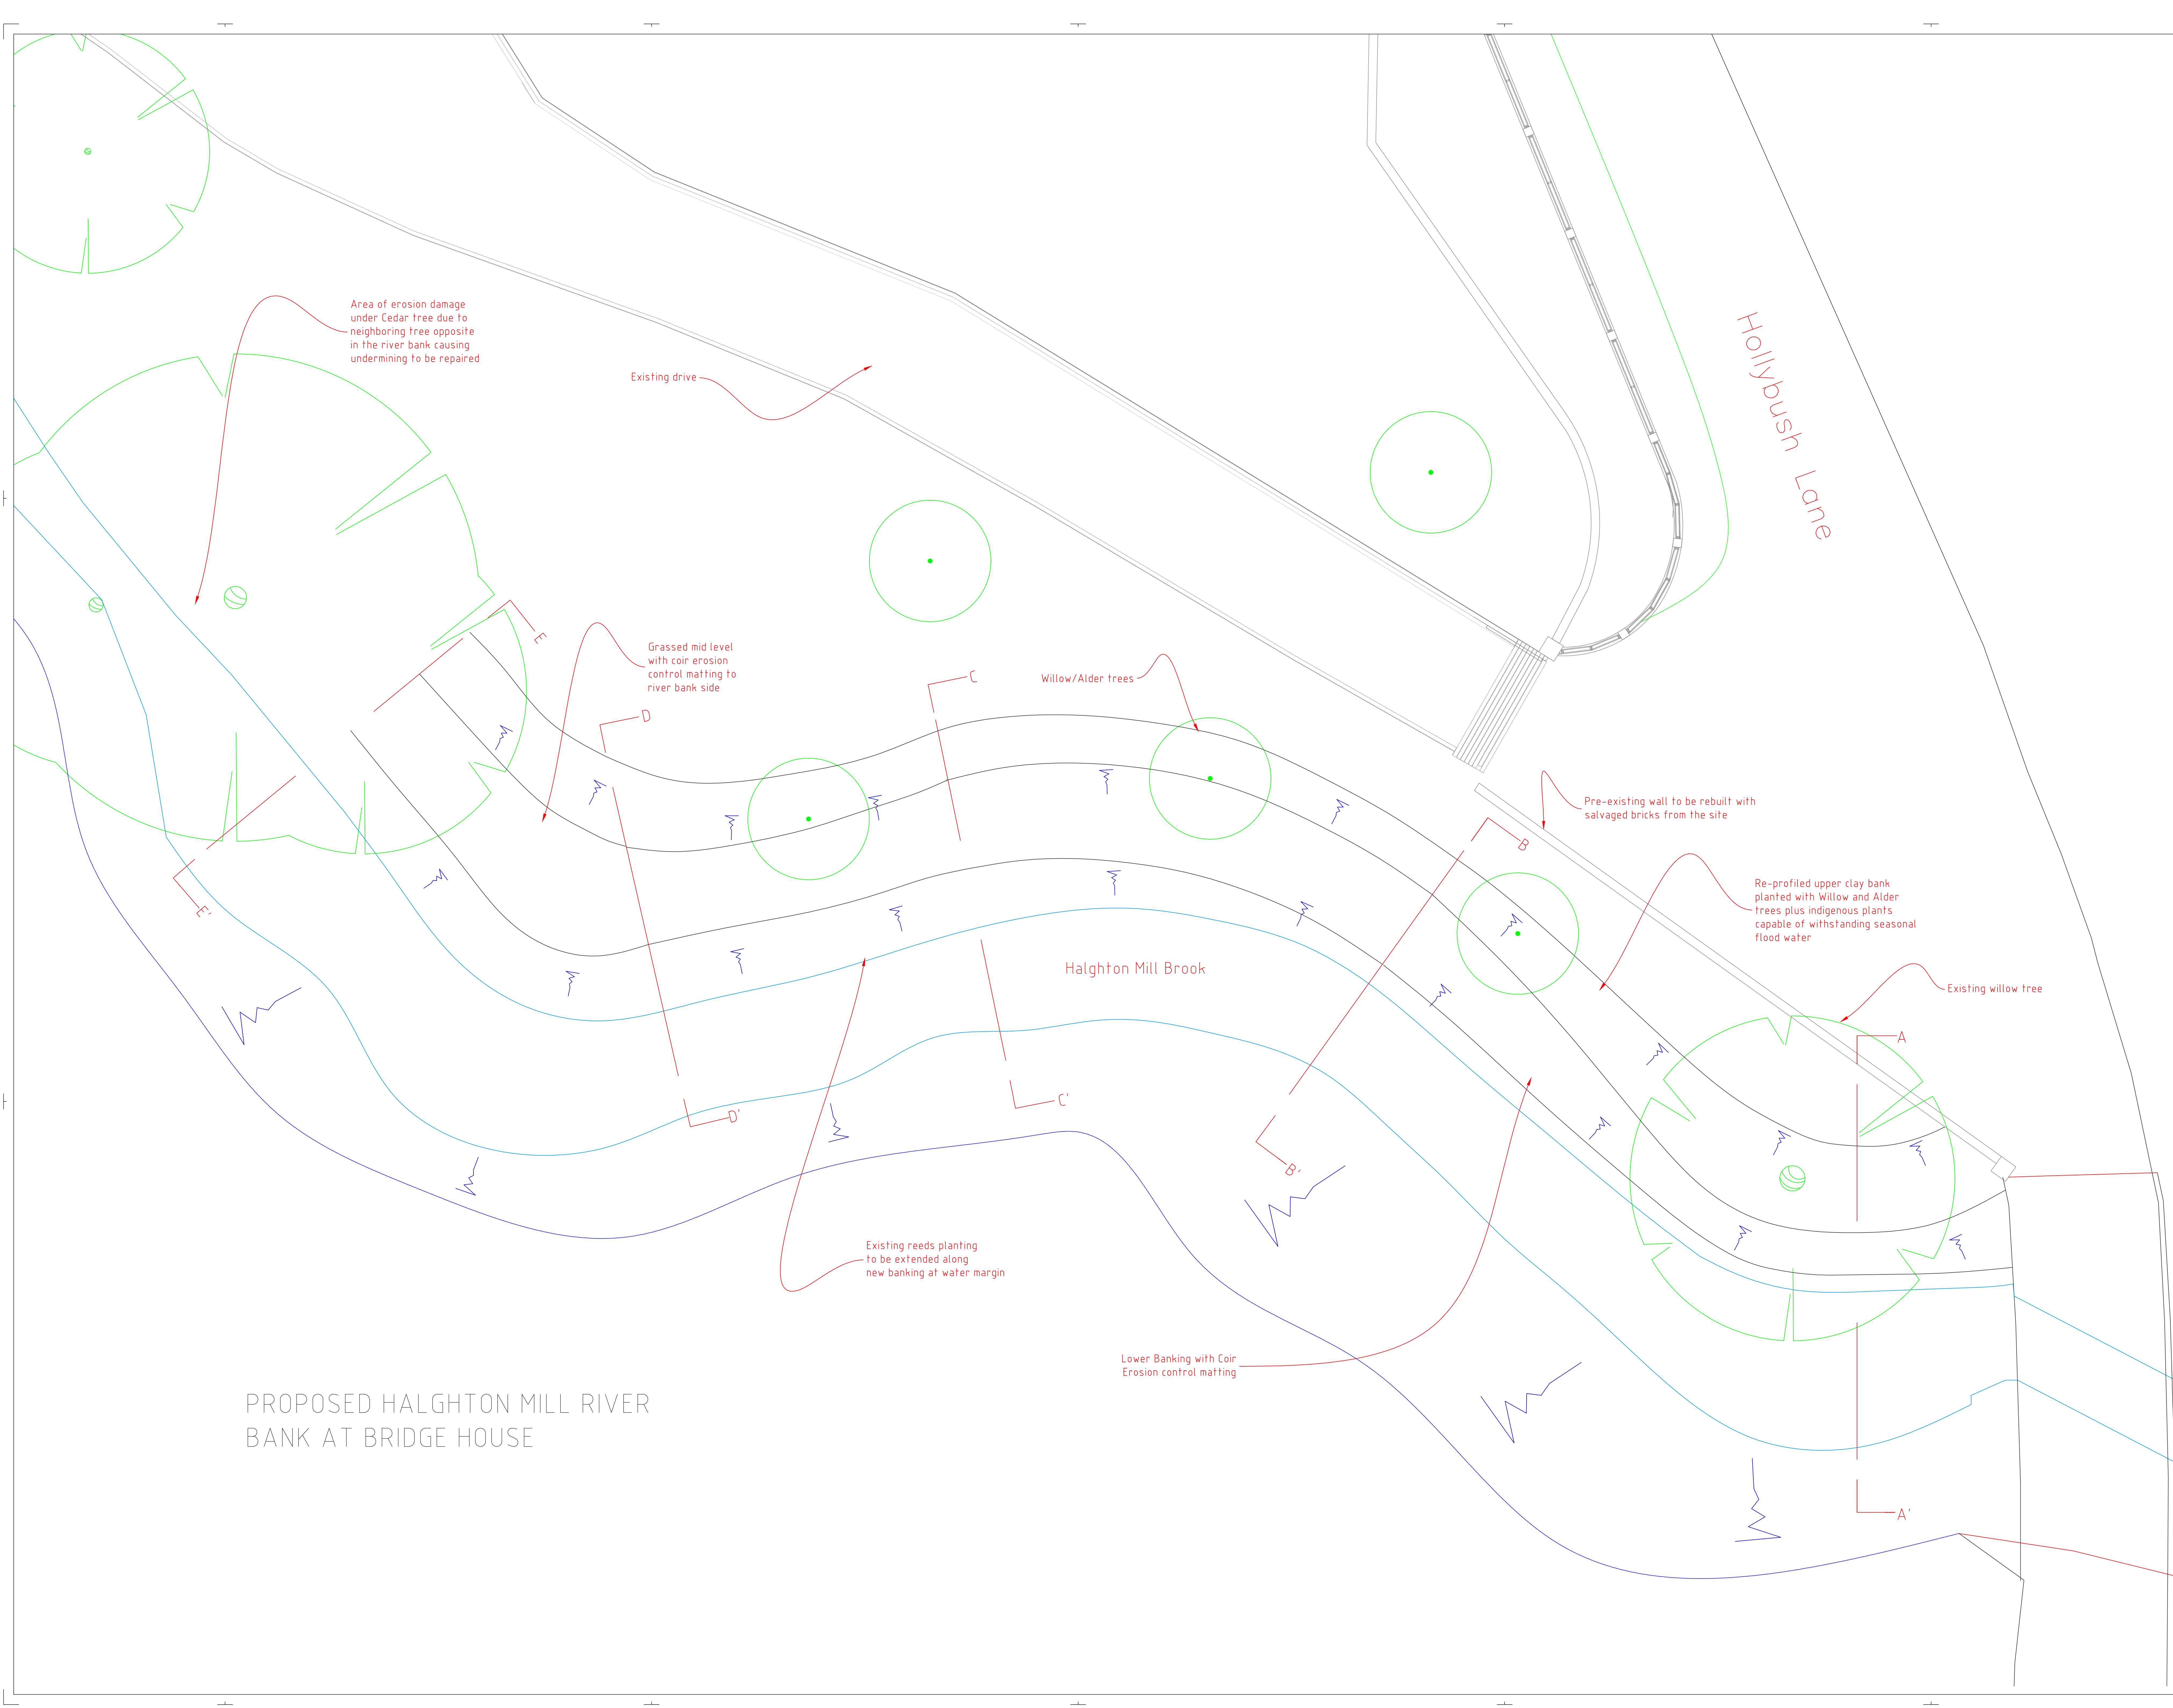

PROPOSED HALGHTON MILL RIVER
BANK AT BRIDGE HOUSE

NOTES

DO NOT SCALE

ANY INACCURACIES MUST BE REPORTED TO THE DRAUGHTSWOMAN IMMEDIATELY

ALL DIMENSIONS IN mm

FIRST ANGLE PROJECTION

SCHEDULE OF MATERIALS (refer to dwg also)

NOTES

1.

REVISIONS:

First issue.


Project Name	Bridge House proposed river bank
Location	Halghton Mill Brook
Description	N/A
Quantity	N/A
Dwg. Number	BH1002-4_V1.1_120722
Scale	1:50
Date	12.07.22
Drawn By	C. Schaefer
Checked By	Chris Schaefer
Revision	Second issue.

C S D


Bridge House,
Vicange Lane, Persley
Widnes, L33 7JF

Tel: 01929 710 833


E-mail: chris.schaefer@bsk21.com

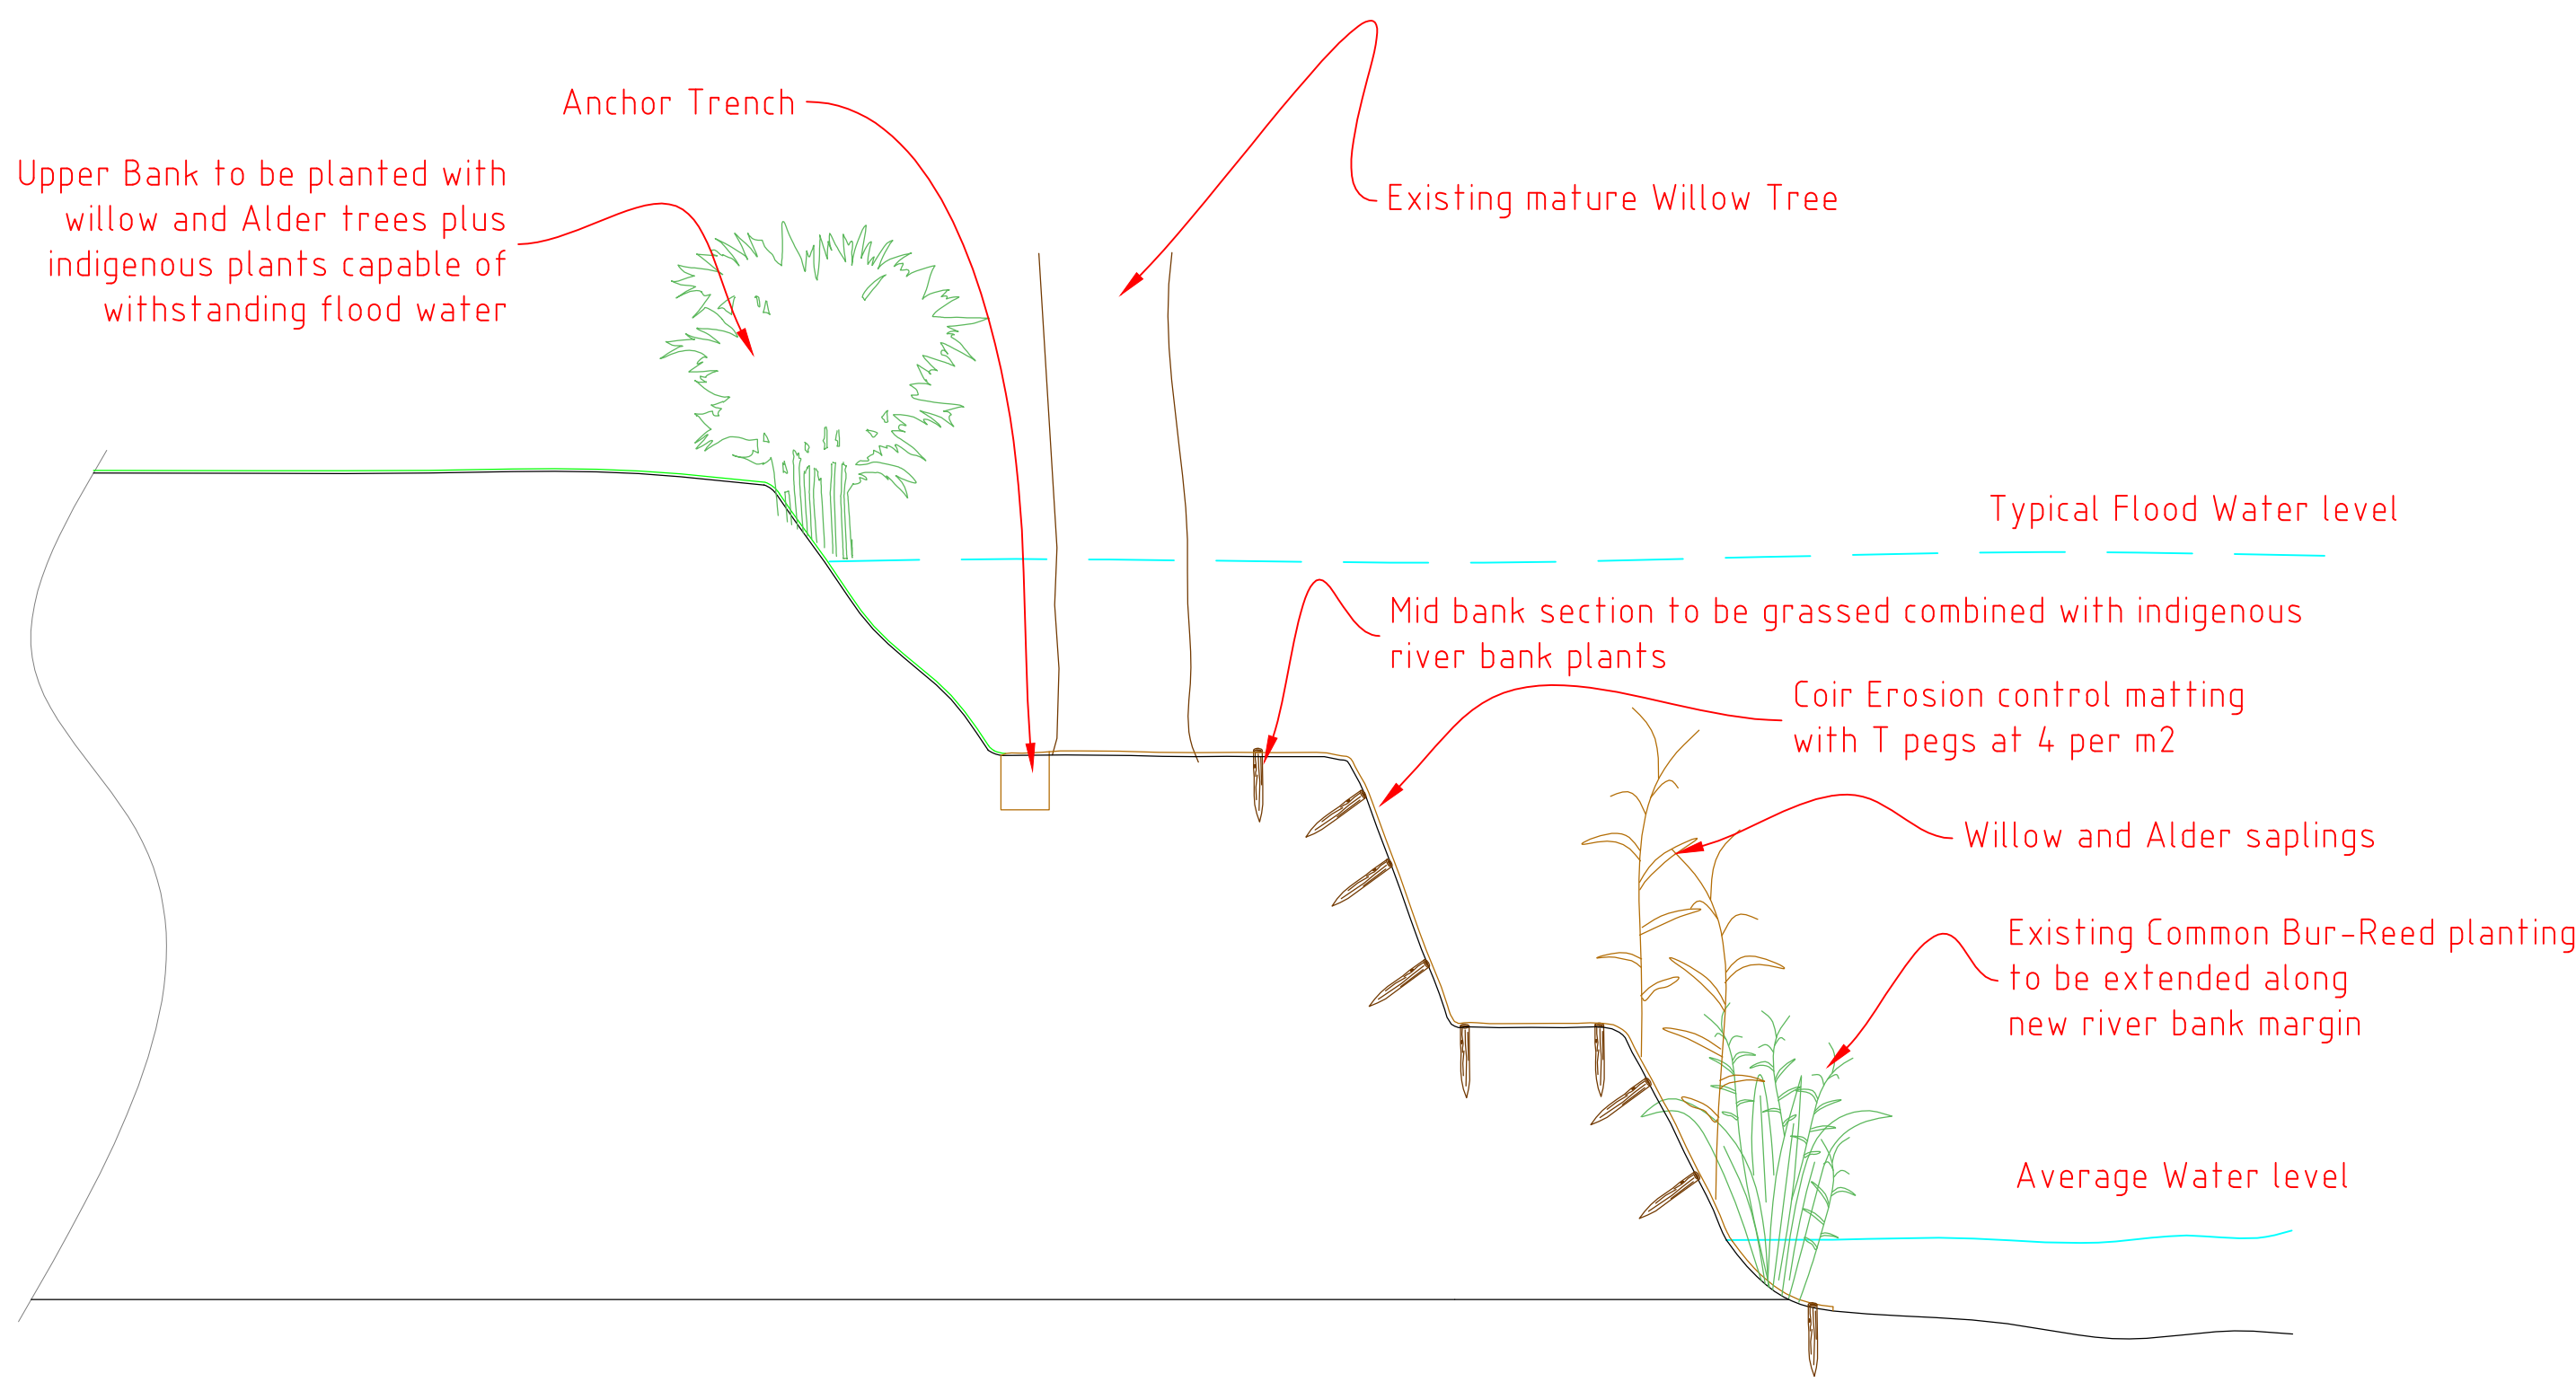


SECTION A-A'

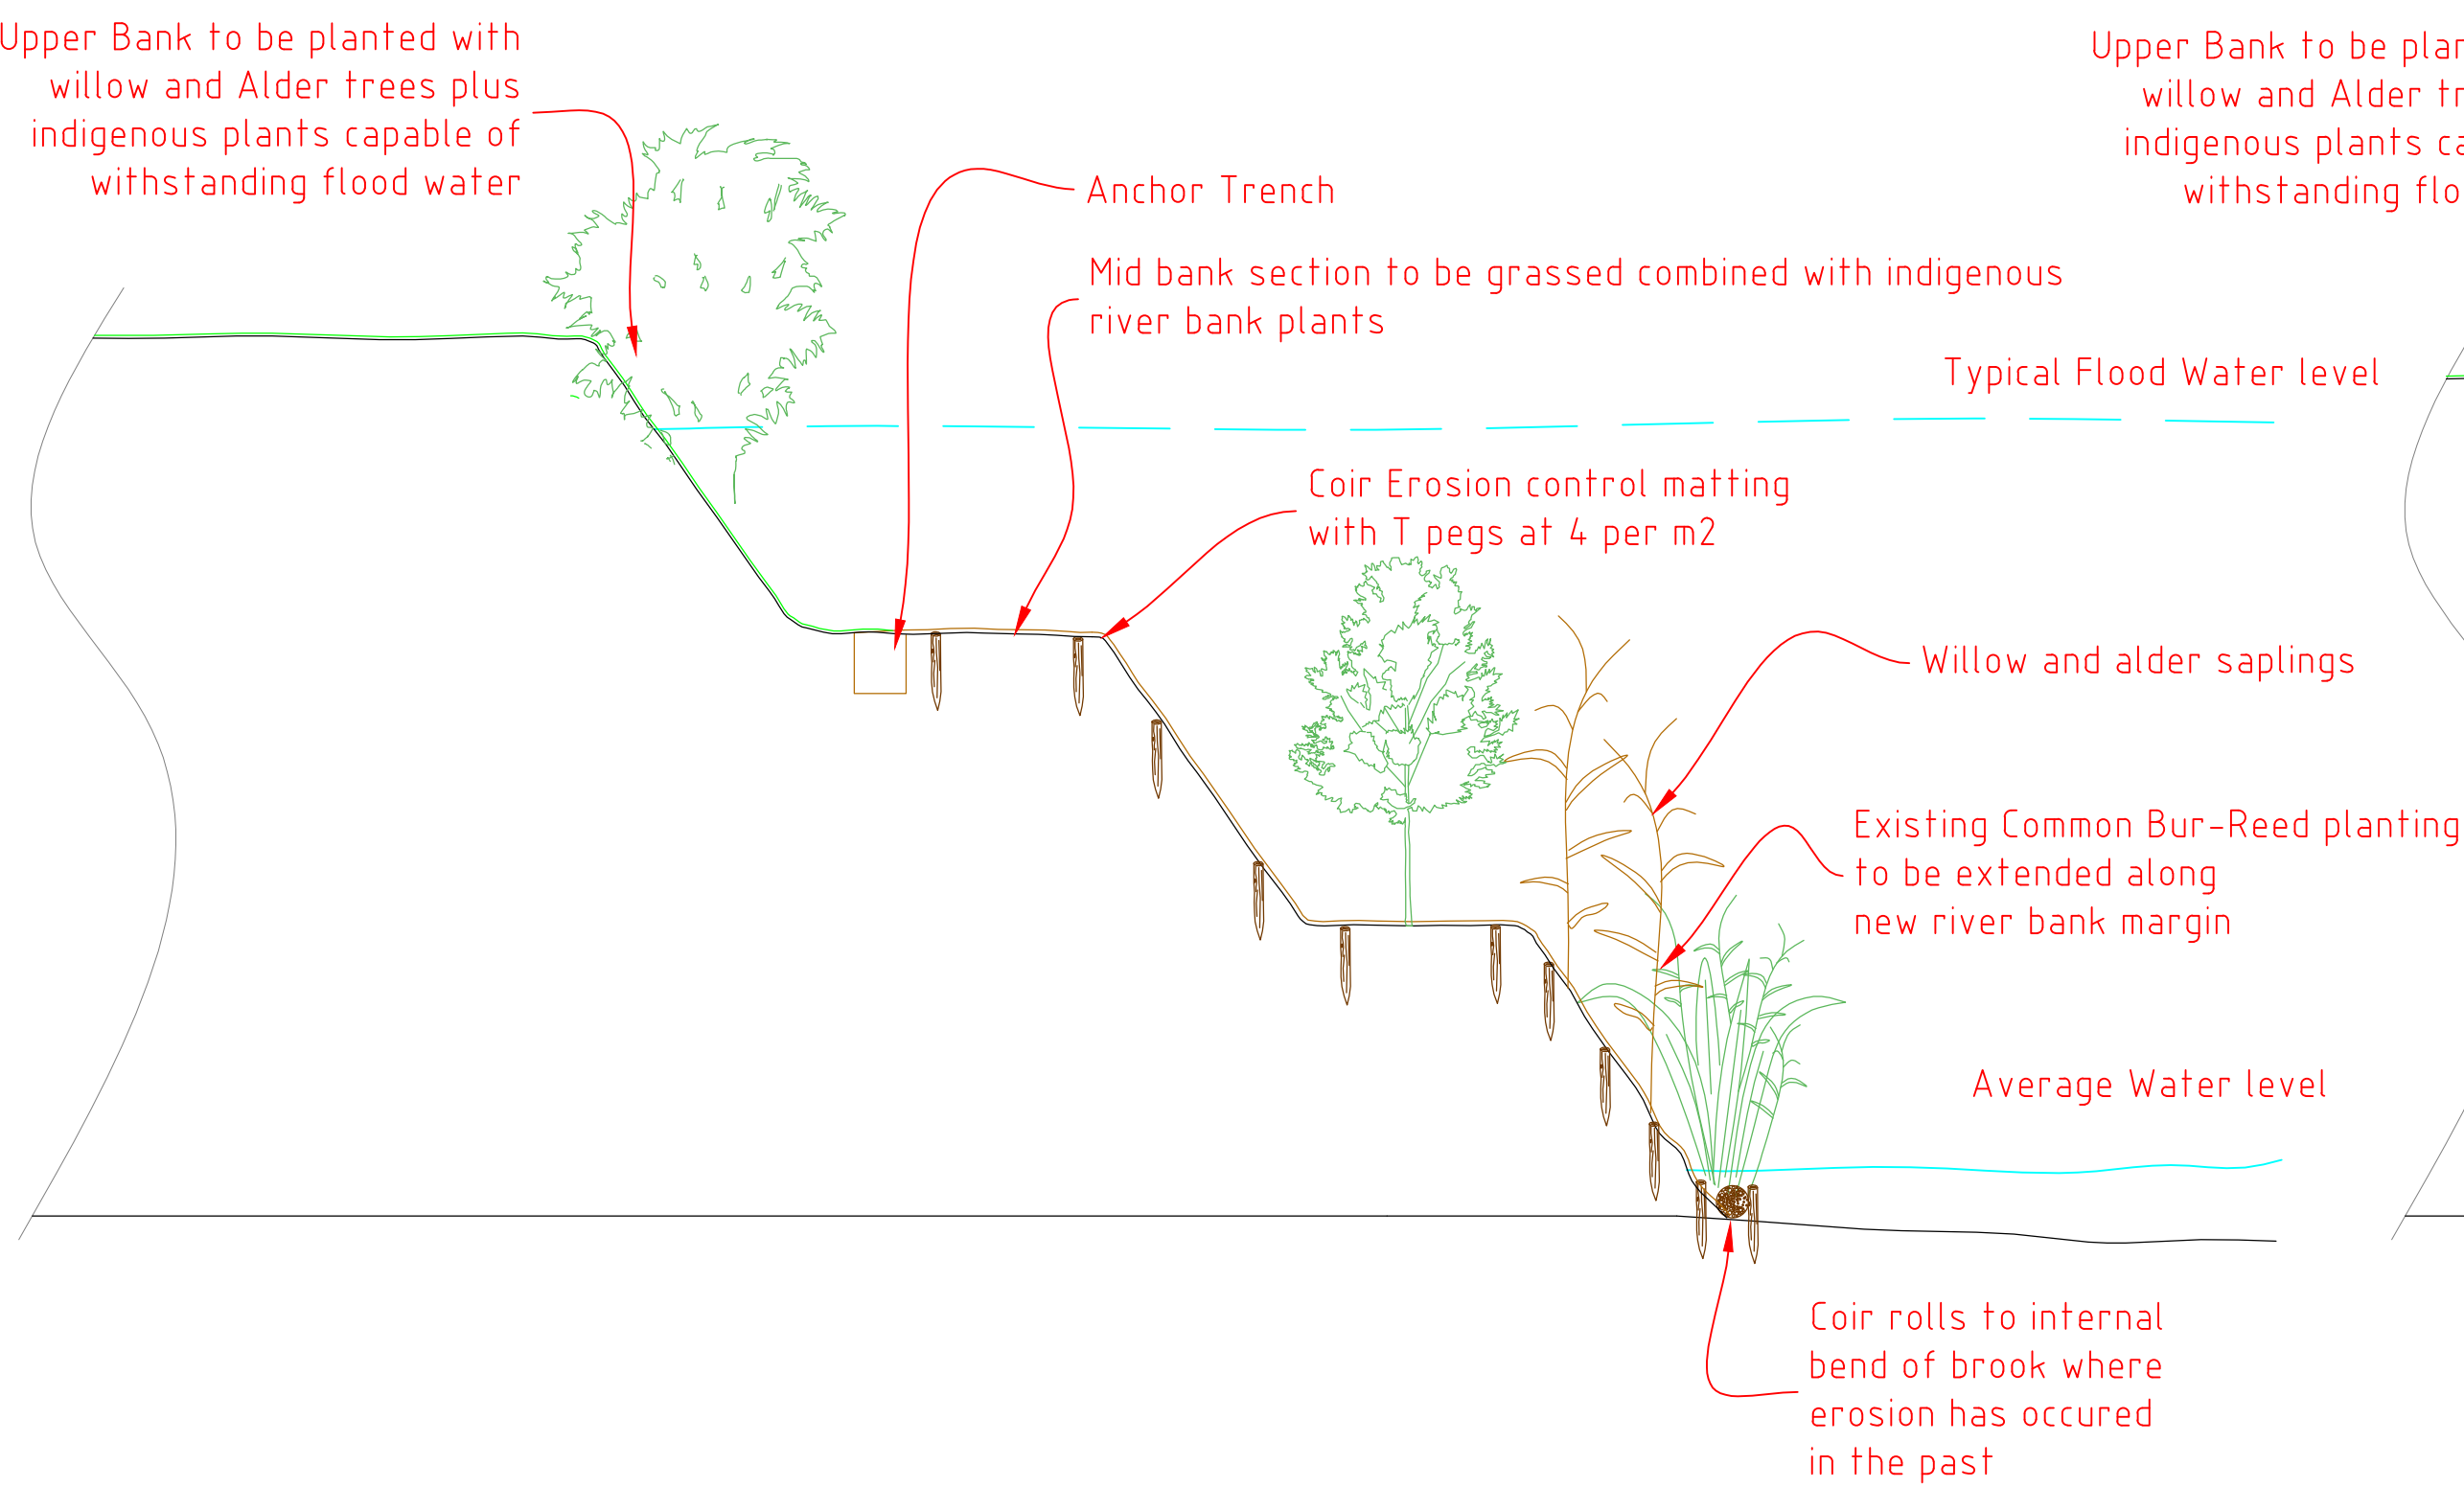


SECTION B-B'

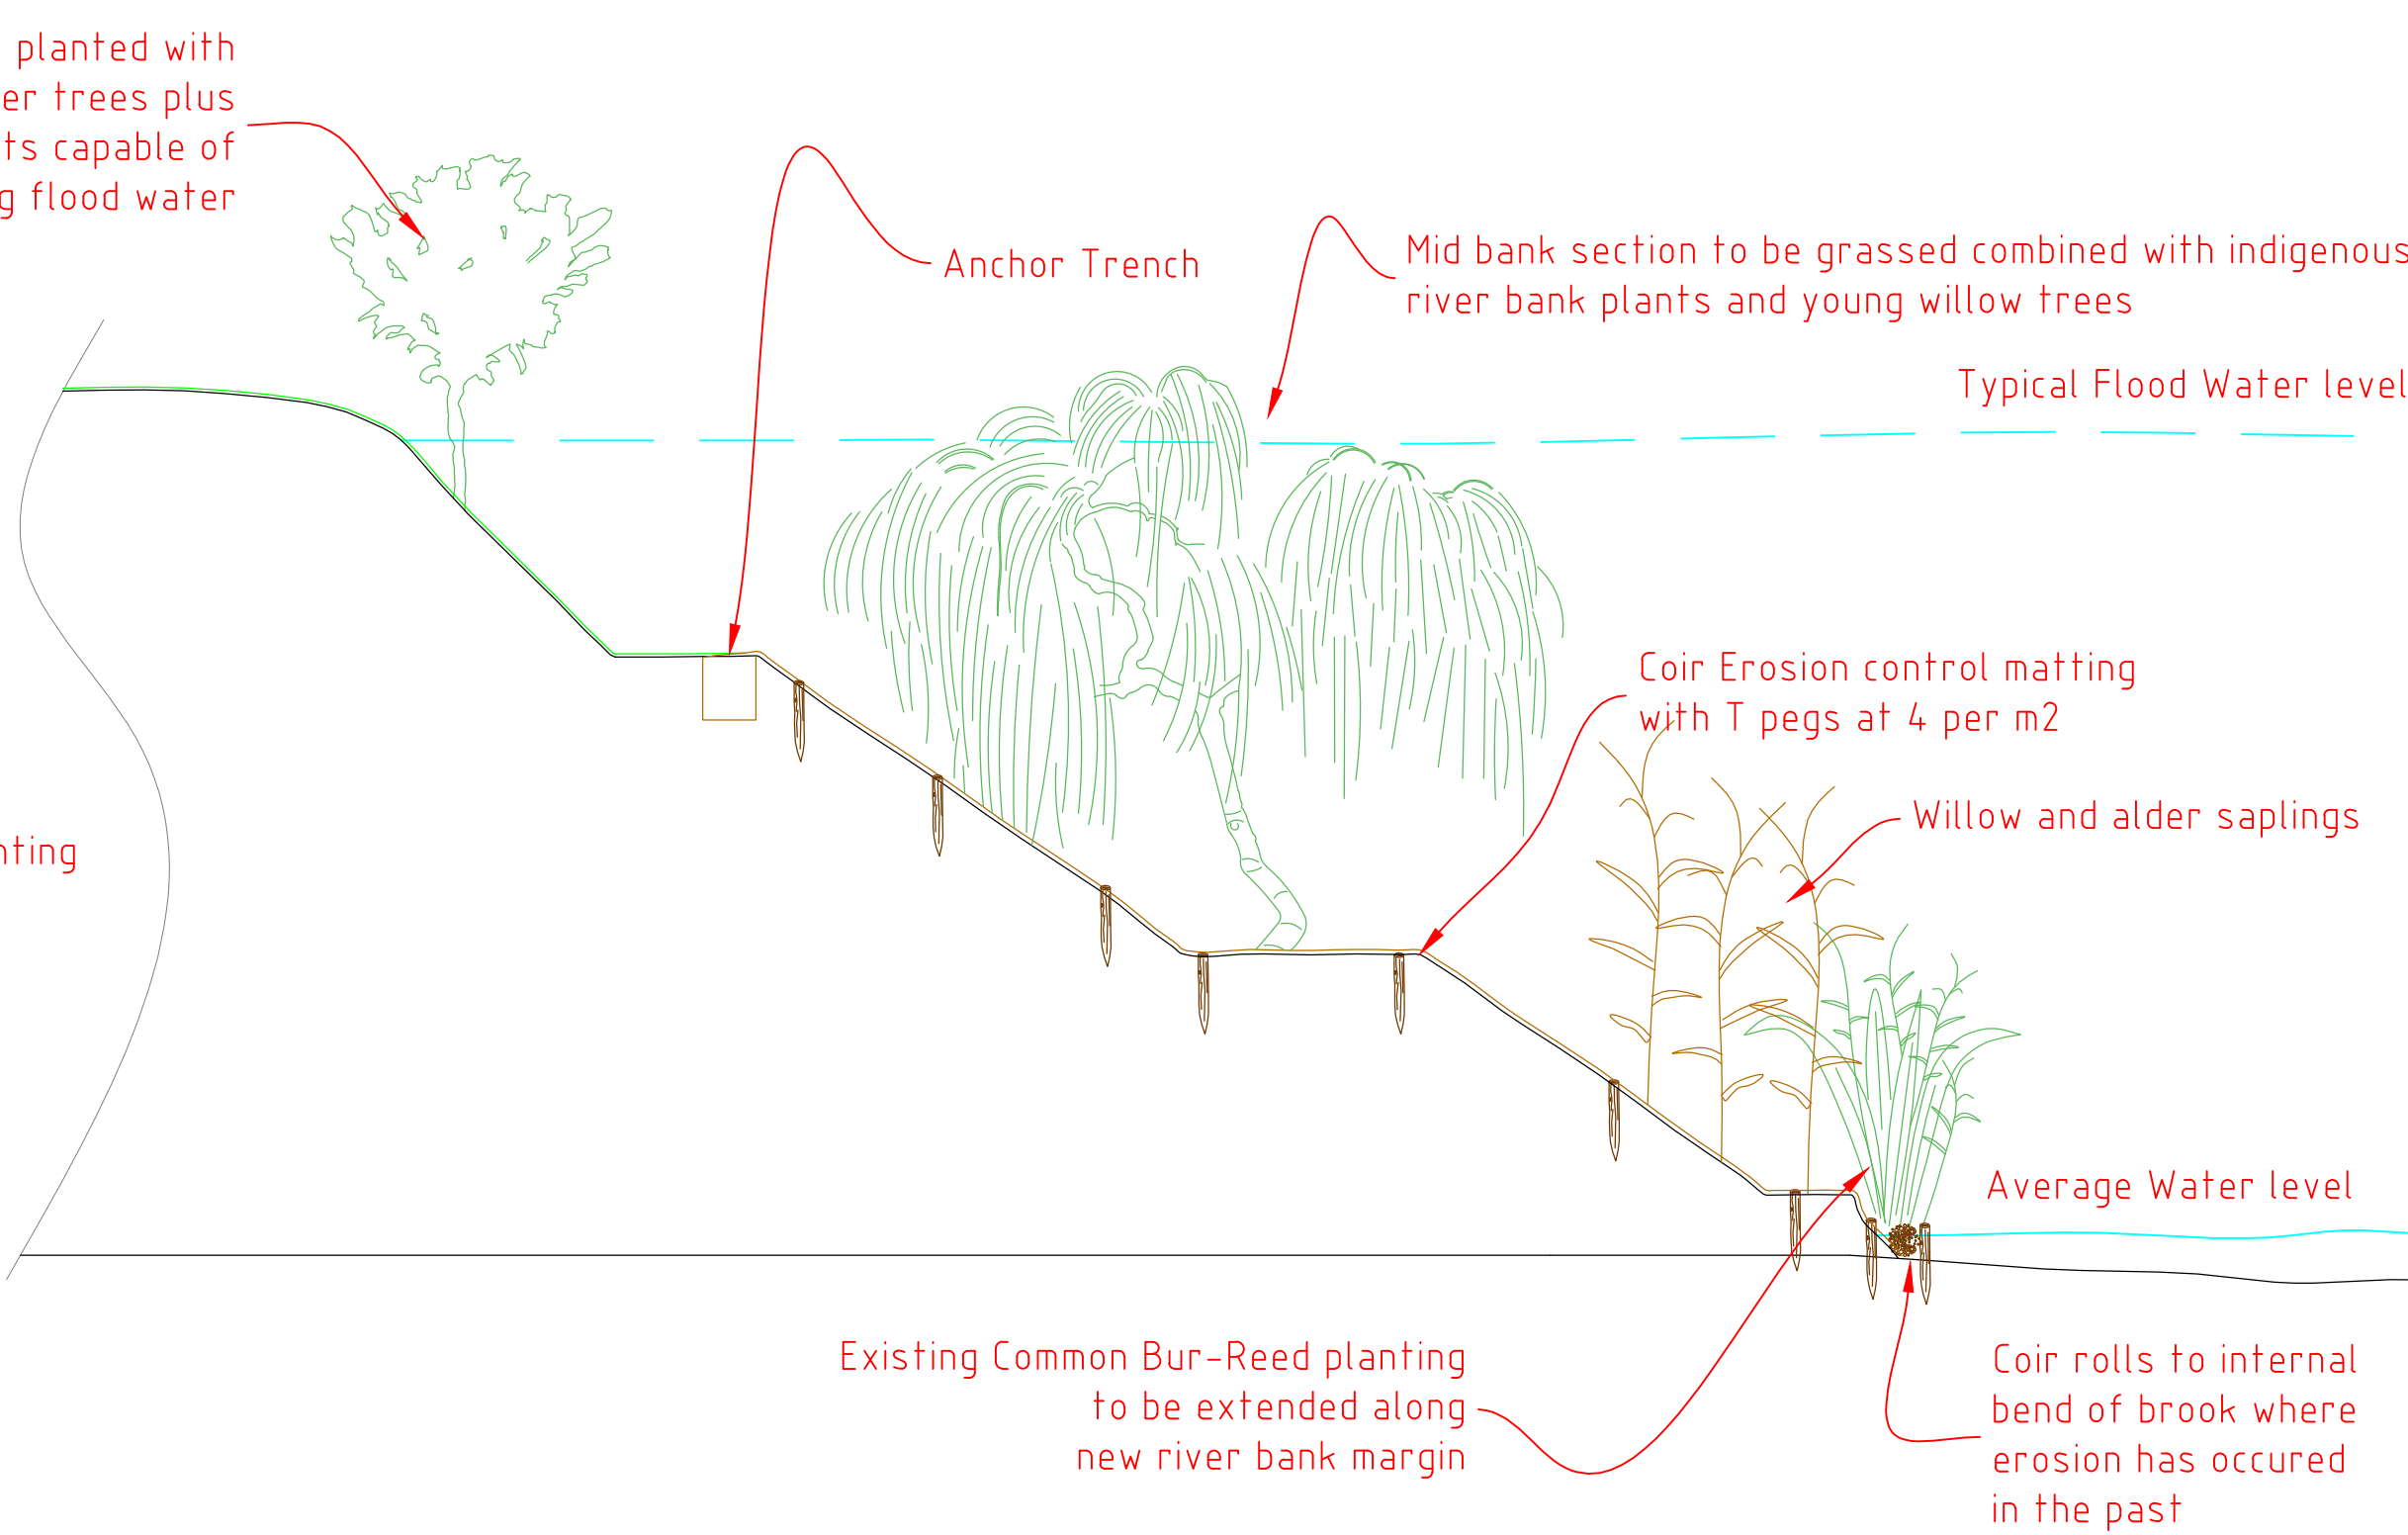

SECTION C-C'

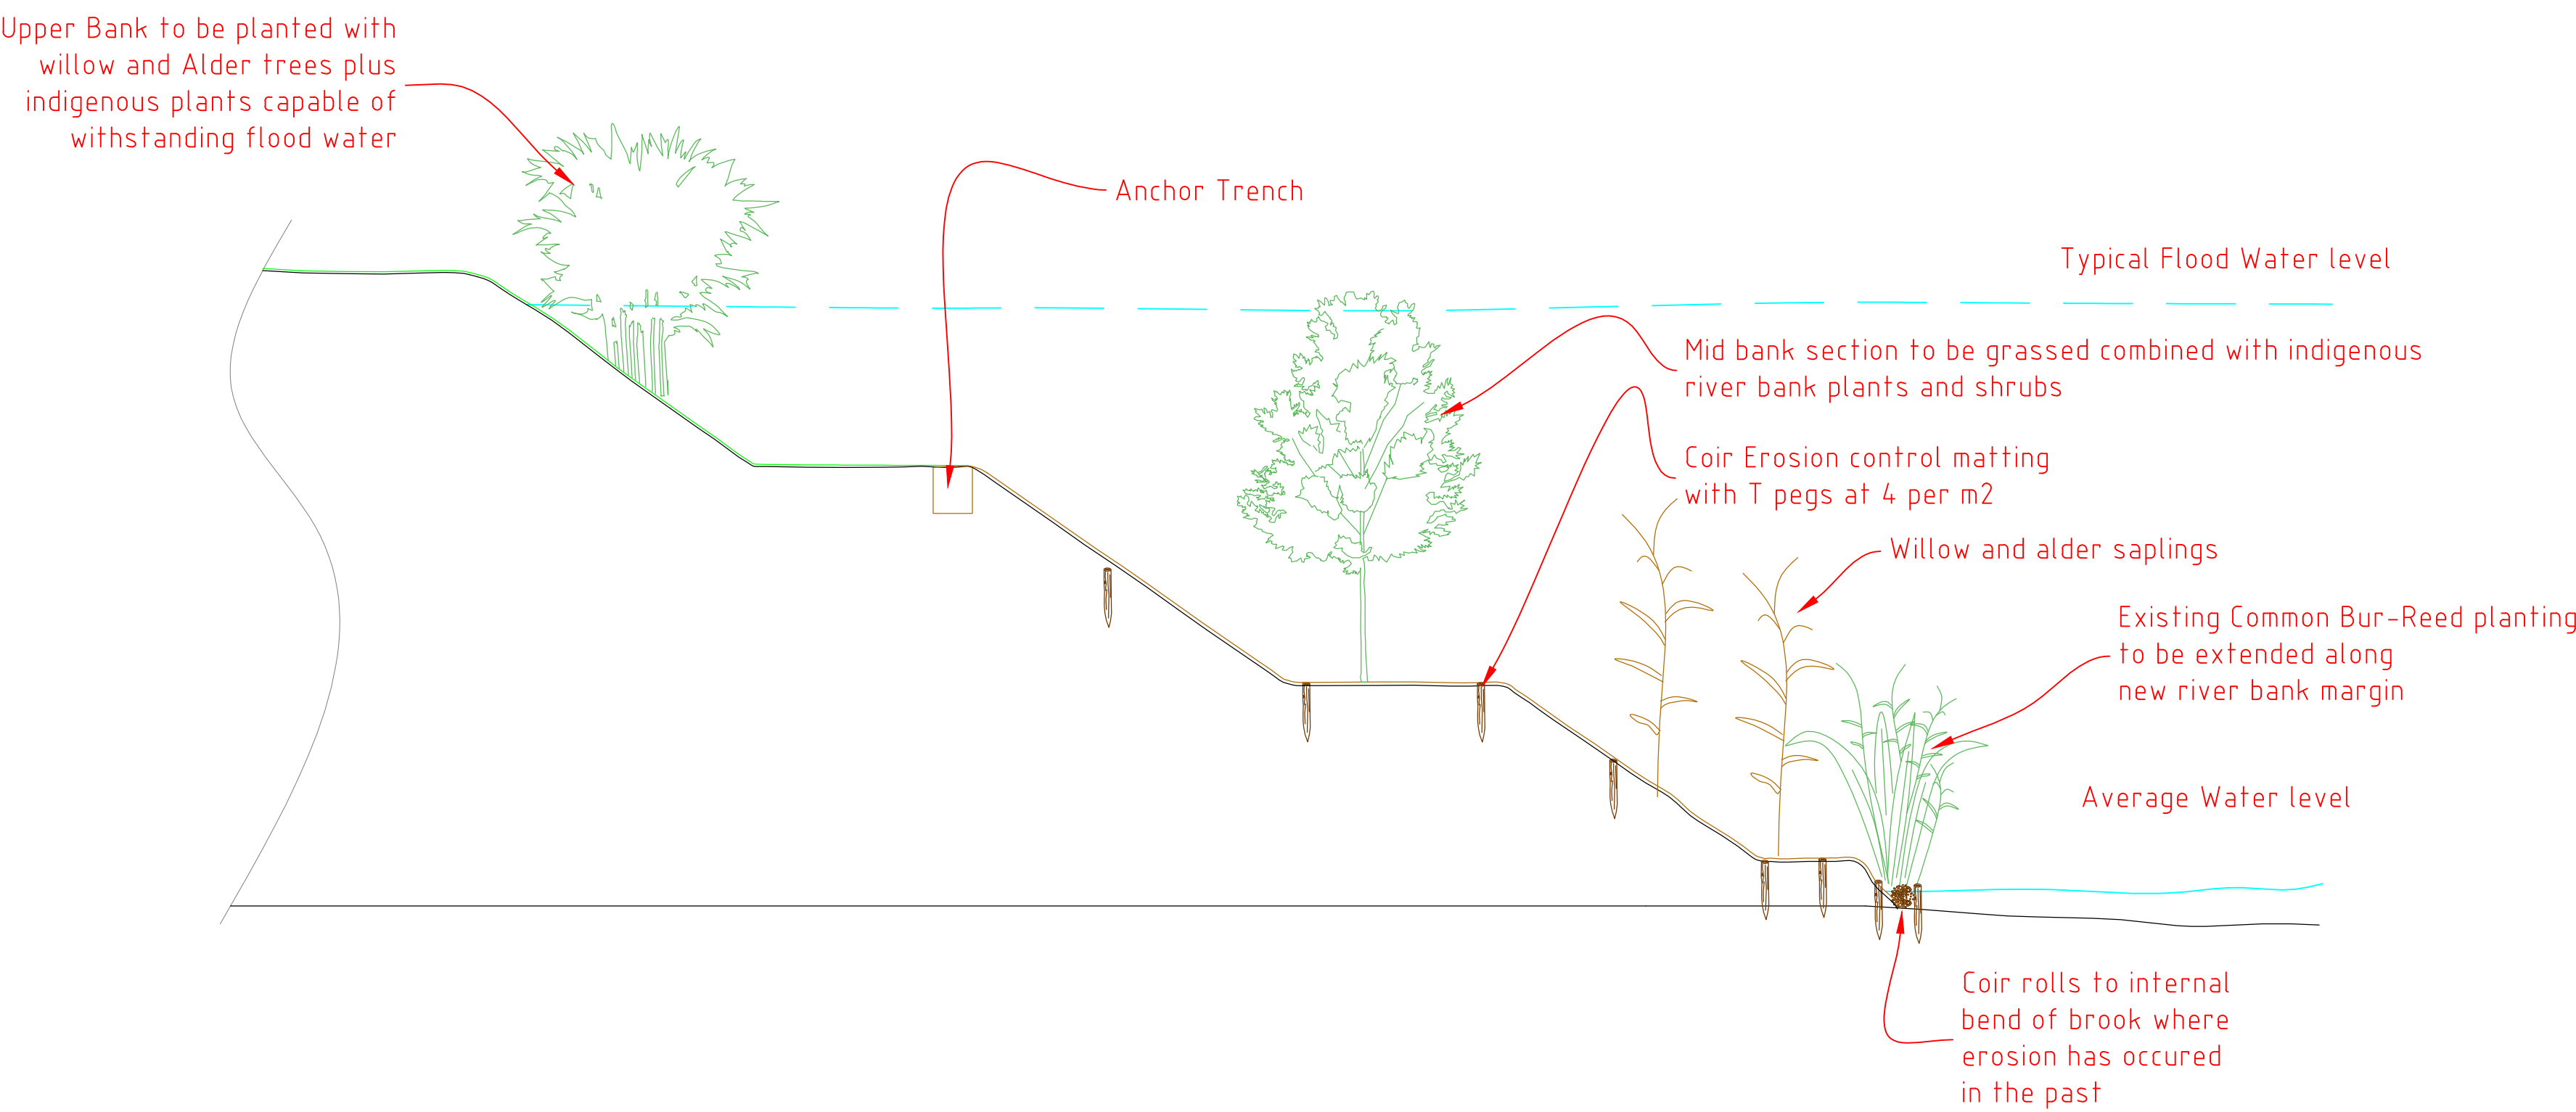

SECTION D-D'

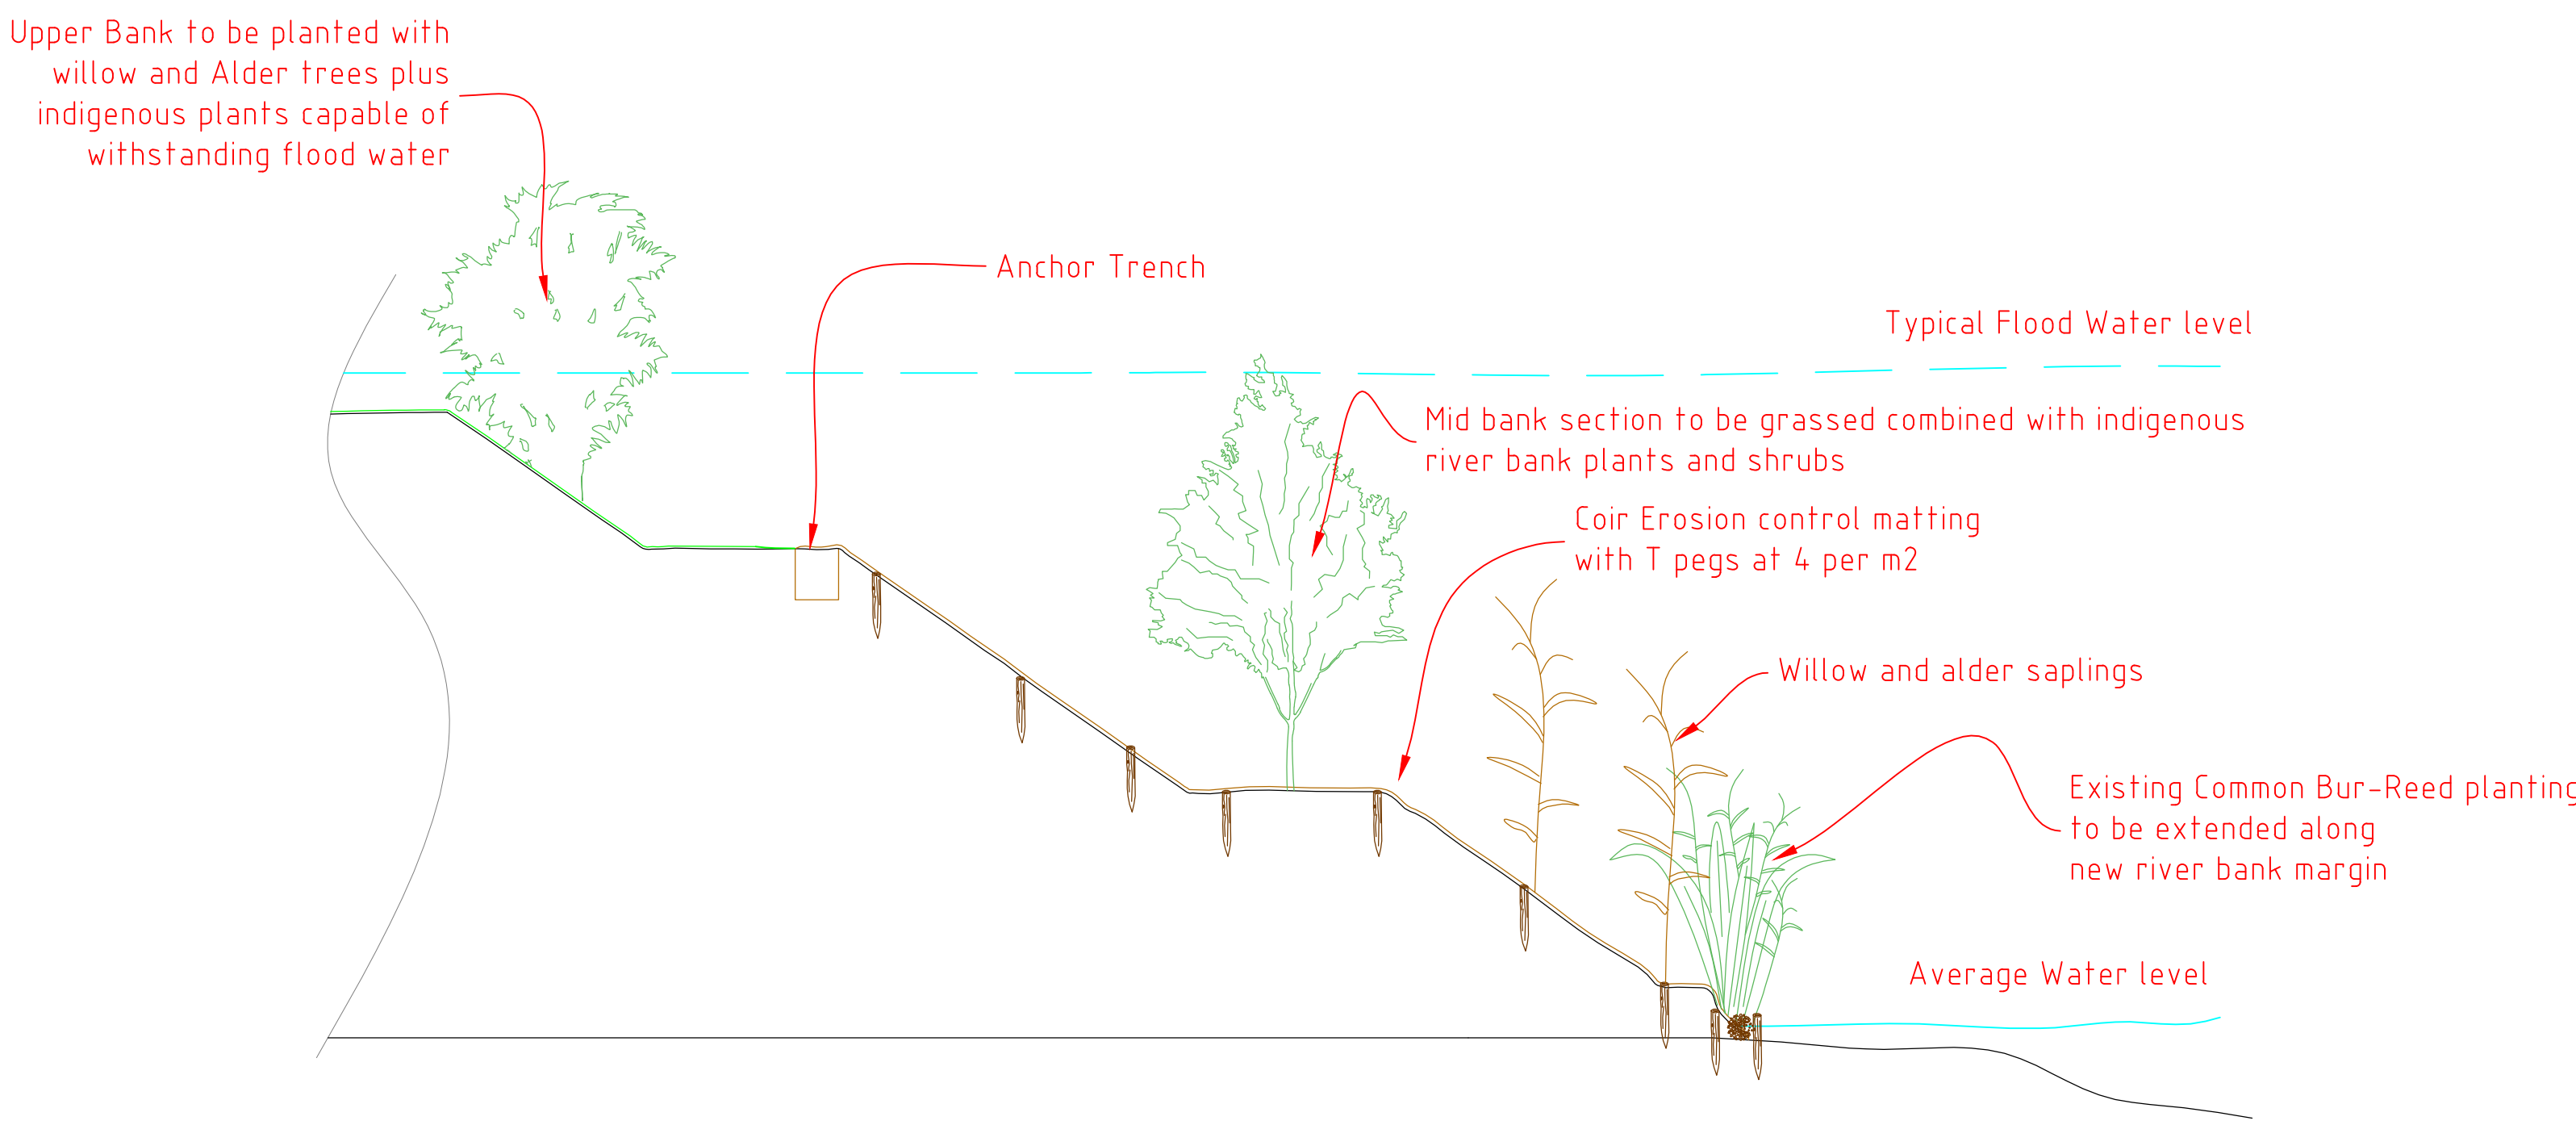

SECTION E-E'

SECTIONAL DETAIL THROUGH PROPOSED HALGHTON MILL BROOK
RIVER BANK AT BRIDGE HOUSE

NOTES
New profile bank ground to be covered with Coir Erosion matting to be free of debris, stones and existing vegetation.
Coir Blanket to be placed over seeded soil and secured with 4 T pegs per m2 to increase ground contact allowing seeds to germinate through the matting.
Coir rolls to be secured with 3 stakes per metre and fixing twine around internal river bends where erosion has been evident in the past.
Mid Bank section to be grassed combined with indigenous river bank plants and shrubs.

NOTES
DO NOT SCALE
ANY INACCURACIES MUST BE REPORTED TO THE DRAUGHTSWOM IMMEDIATELY
ALL DIMENSIONS IN mm

FIRST ANGLE PROJECTION

SCHEDULE OF MATERIALS (refer to dwg also)
Sheet material:
19mm Birch Plywood
Timber:
Veneer:
Metal work:
2" dia section Mill steel
Black painted finish
Hardware/Catches:
Drawer runners:
Leather/fabric:
Stone:
Glass:

N/A

NOTES
1. All substrates used must be MR substrates. Birch Plywood must be Birch Plywood throughout. All exposed substrate/liner materials must be sealed back and thoroughly sealed as specified on the drawing.

REVISIONS:
First issue

Project Name	Bridge House Proposed River Bank
Location	Halgton Mill Brook
Description	N/A
Quantity	N/A
Dwg. Number	BH1002.5_V1.1_120722
Scale	1:25
Date	12.07.22
Drawn By	C. Schaefer
Checked By	Chris Schaefer
Revision	Second issue

C S D

Bridge House,
Vicange Lane, Perley
Waltham, L12 2NF
Tel: 01939 710 833
E-mail: chris.schaefer@csd21.com