
 
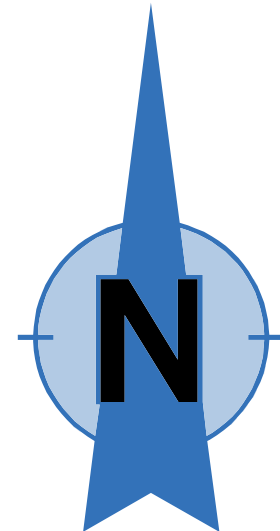


X:\DRAWINGS??\CLIENT??\FOLDER??\DRAWING???

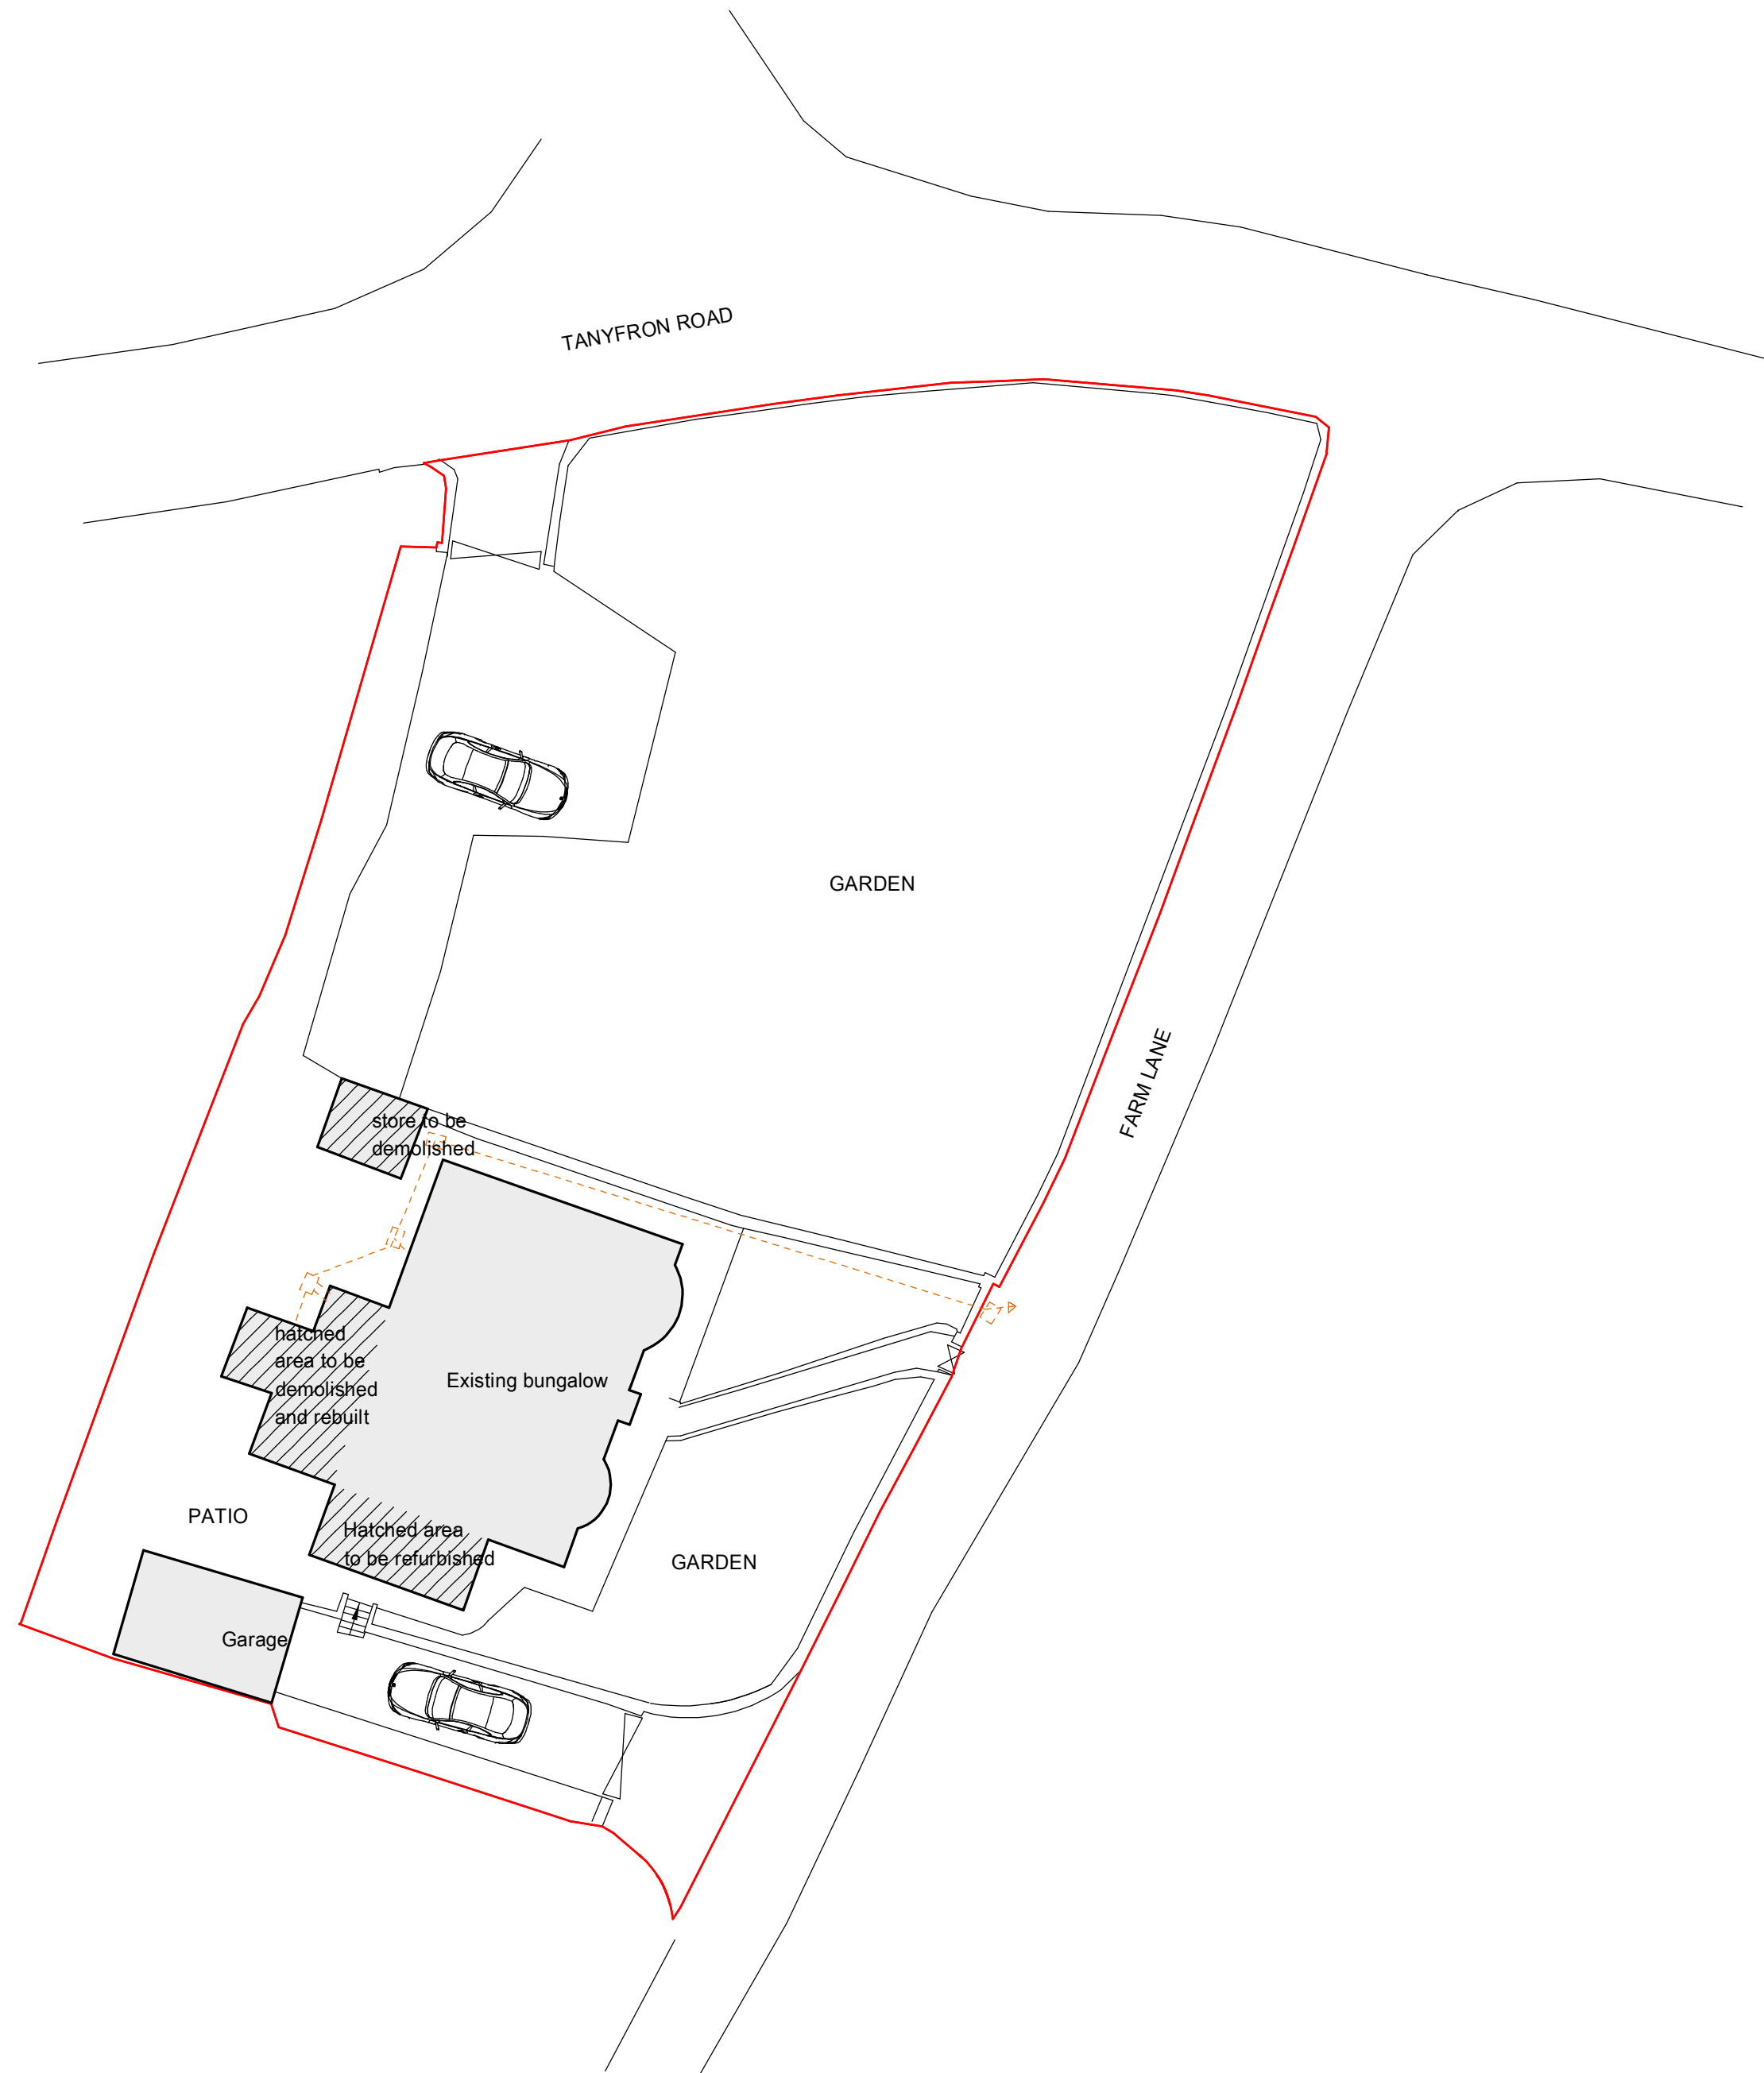

NOTES
All drawings and specifications contained in this document are copyright to SHENTON OWEN PLANNING & DESIGN. All dimensions must be checked on site and not scaled from the drawings. All discrepancies must be notified to the Agent immediately.

KEY :

SITE AREA 0.127ha

-			-
Rev	Date	Revisions	Name
Drawn by :	Date :		
JEO	28.07.2022		

**Shenton Owen**
PLANNING & DESIGN
Victoria House
46b High Street
Whitchurch
Shropshire
SY13 1EQ
Tel: (01948) 663004
e-mail
info@shenton-owen.co.uk
© copyright
This drawing must not be reproduced without first obtaining written permission

Client :
MR IAN REEVES

Job Title :
PROPOSED EXTENSIONS AND ALTERATIONS
AT
VERNCOURT
TANYFRON
WREXHAM
LL11 5SF

Drawing Title :
EXISTING SITE PLAN

Dwg No : W22/2784/01	Scale : 1:200@A2	Rev : -
-------------------------	---------------------	------------