




Front Elevation 1:100

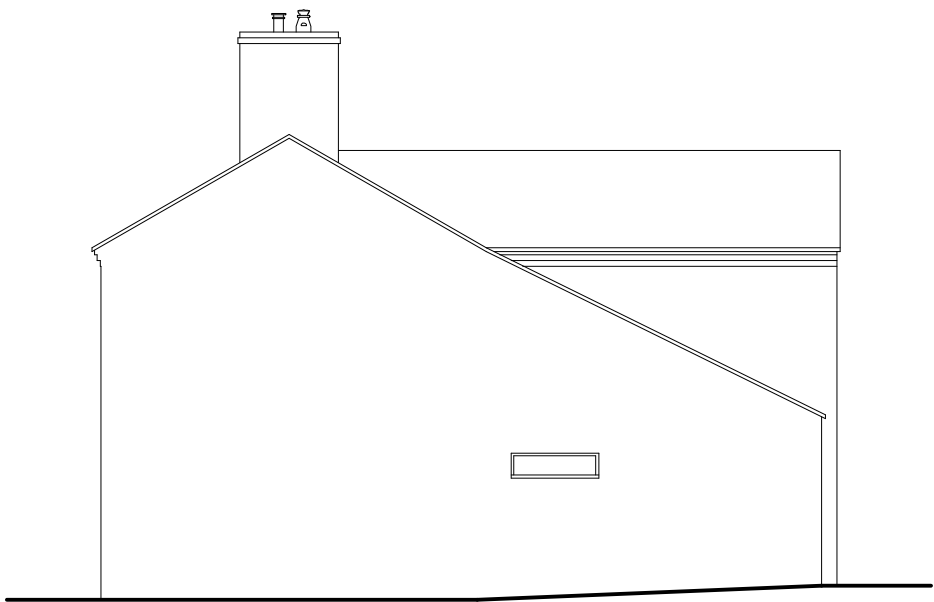


Side Elevation 1:100



Rear Elevation 1:100



Side Elevation 1:100

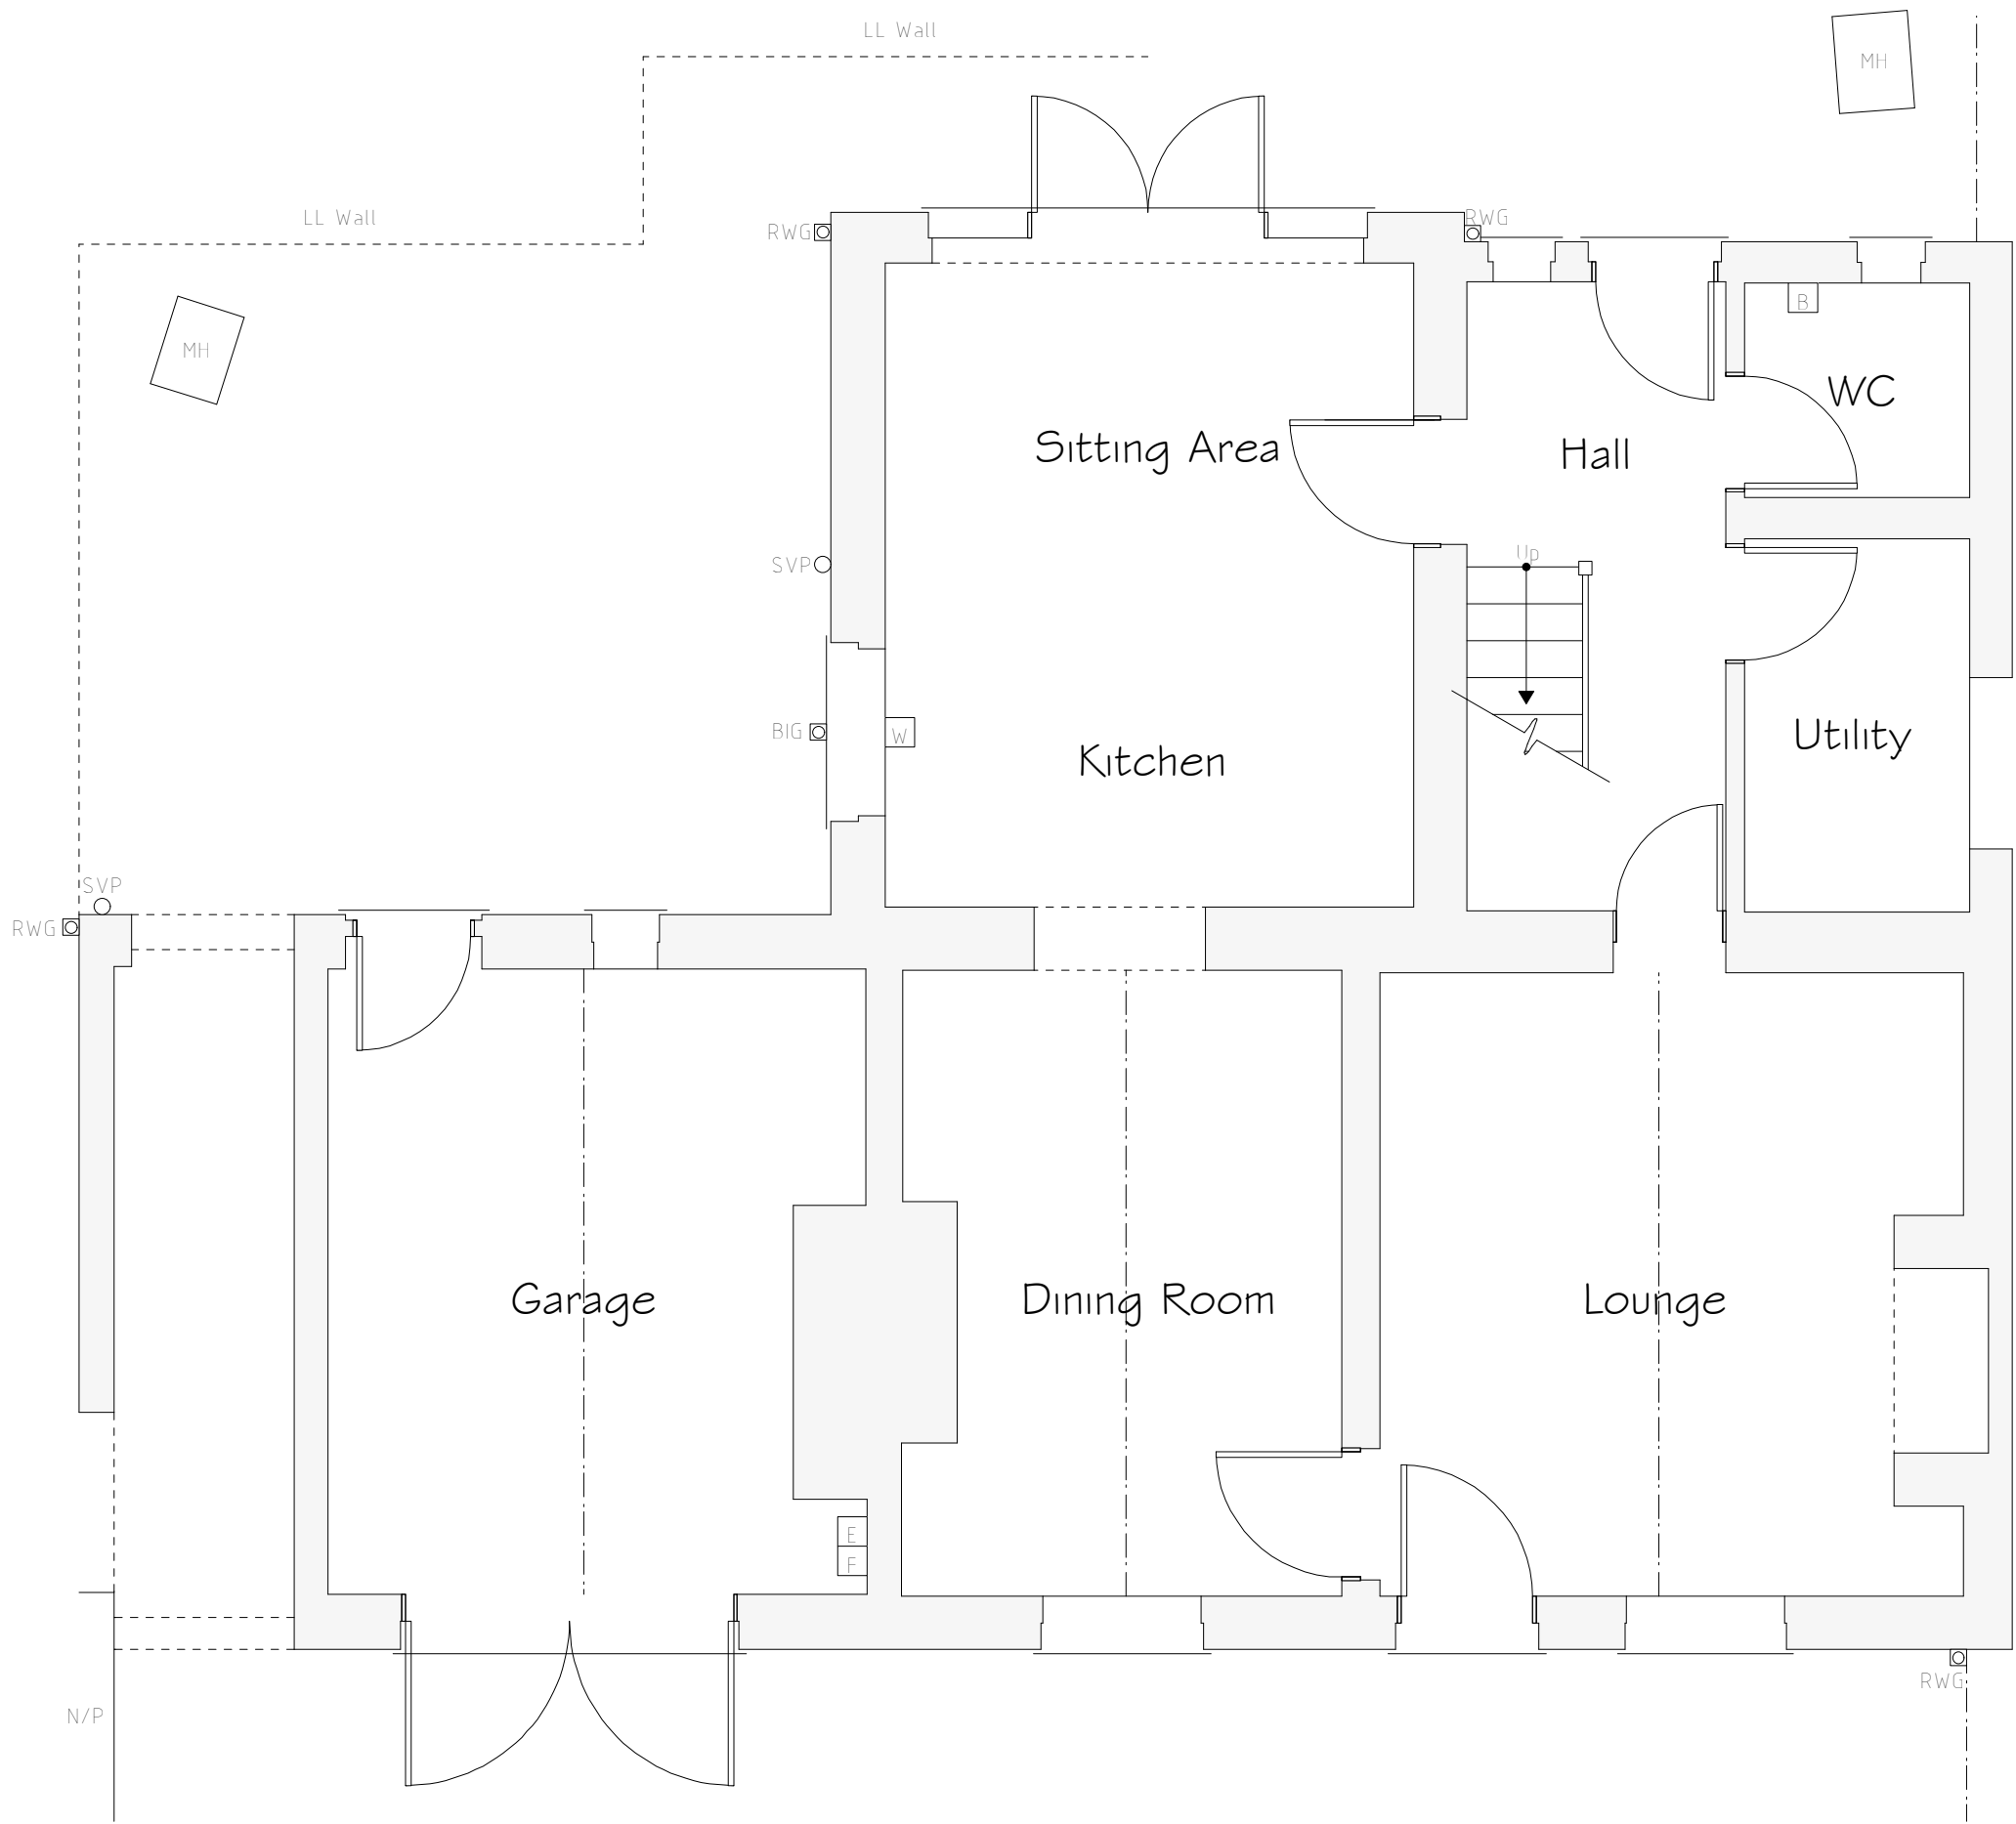

Ground Floor Plan 1:50

Services Key	
	Existing Boiler Position
	Existing Electric Meter Position
	Existing Fuse Box Position
	Existing Stopcock Position
	Existing Man Hole Position
	Existing Rain Water Gully (RWG) Position
	Existing Back Inlet (BIG) Gully Position
	Existing Soil Vent Pipe (SVP) Position

Rev	Date	Detail	Initial

Project: Proposed Alterations to, Wisteria Cottage, Church Road, Worthenbury, Wrexham, LL13 0AW	
Title: Existing	Scale: (A2) 1:50 & 1:100

Drawn By: A.Valentine	Date: Nov 2022
Drawing No: LC097/001	Sheet: 1 of 1

Office 3K4,
Redwither Business Tower,
Wrexham. LL13 9XT
Tel: 01978 356500
www.blueprintarchitectural.com

© copyright all rights reserved