



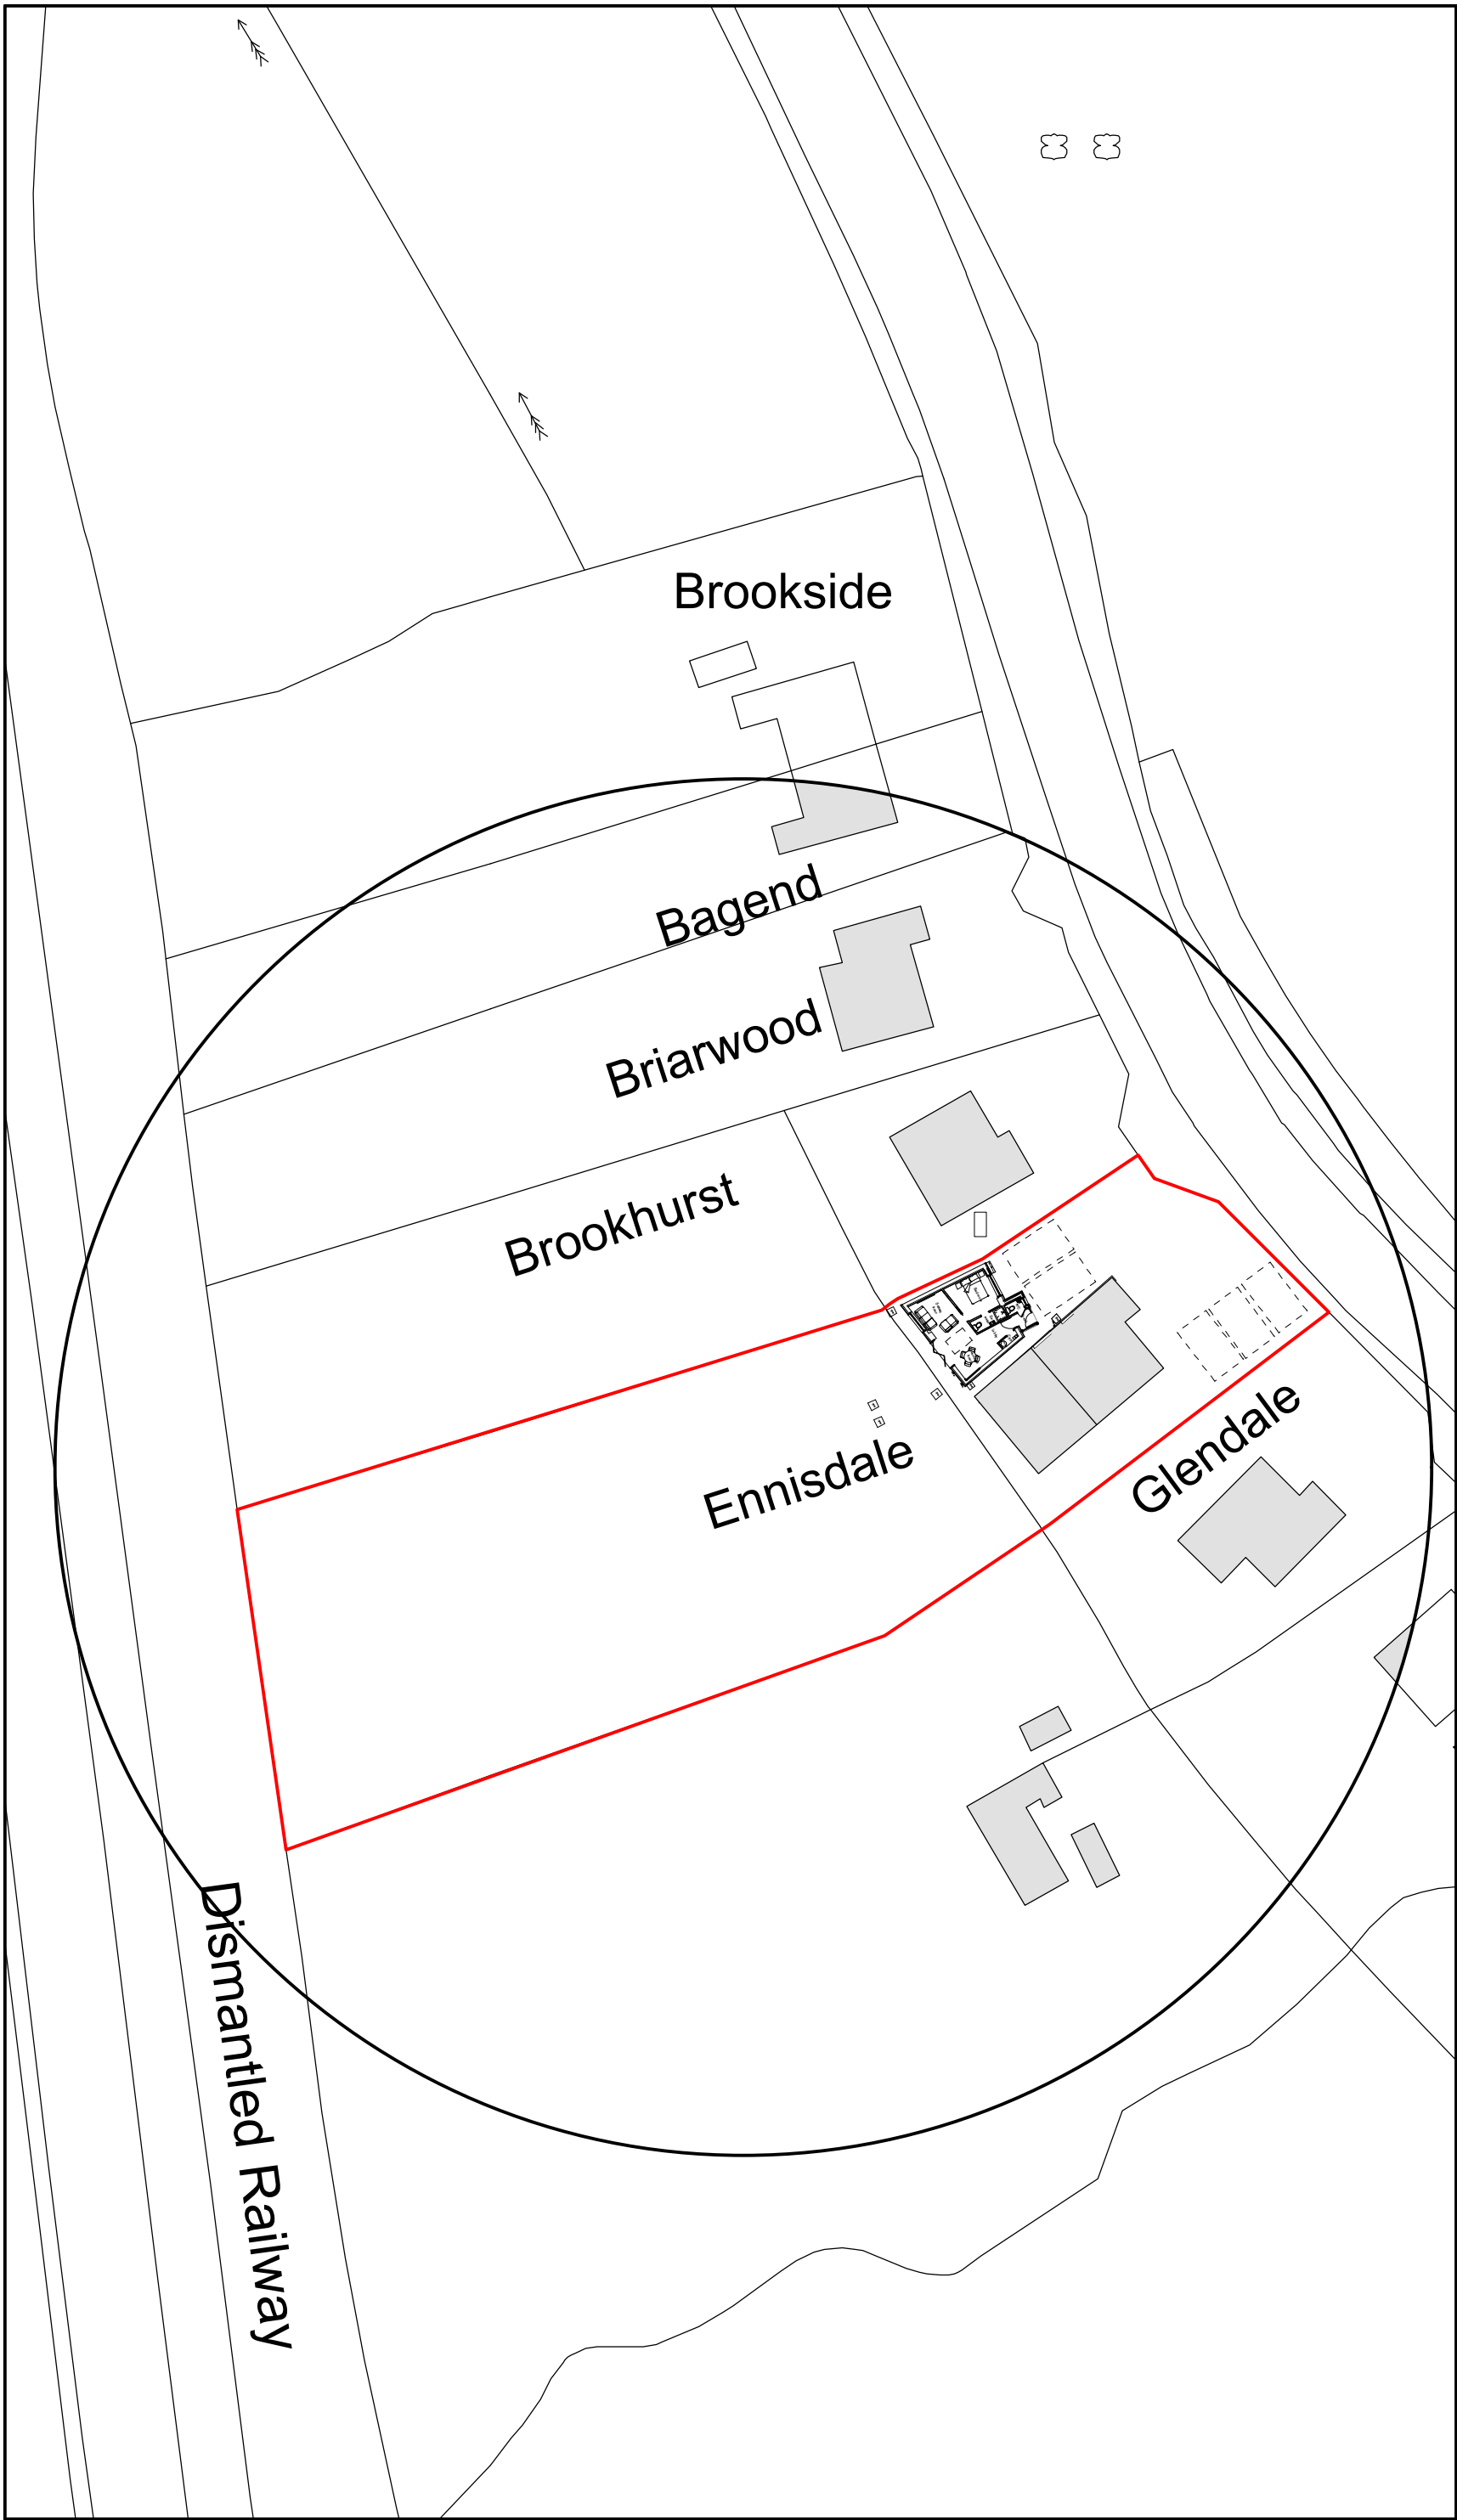

Site Plan 1:500

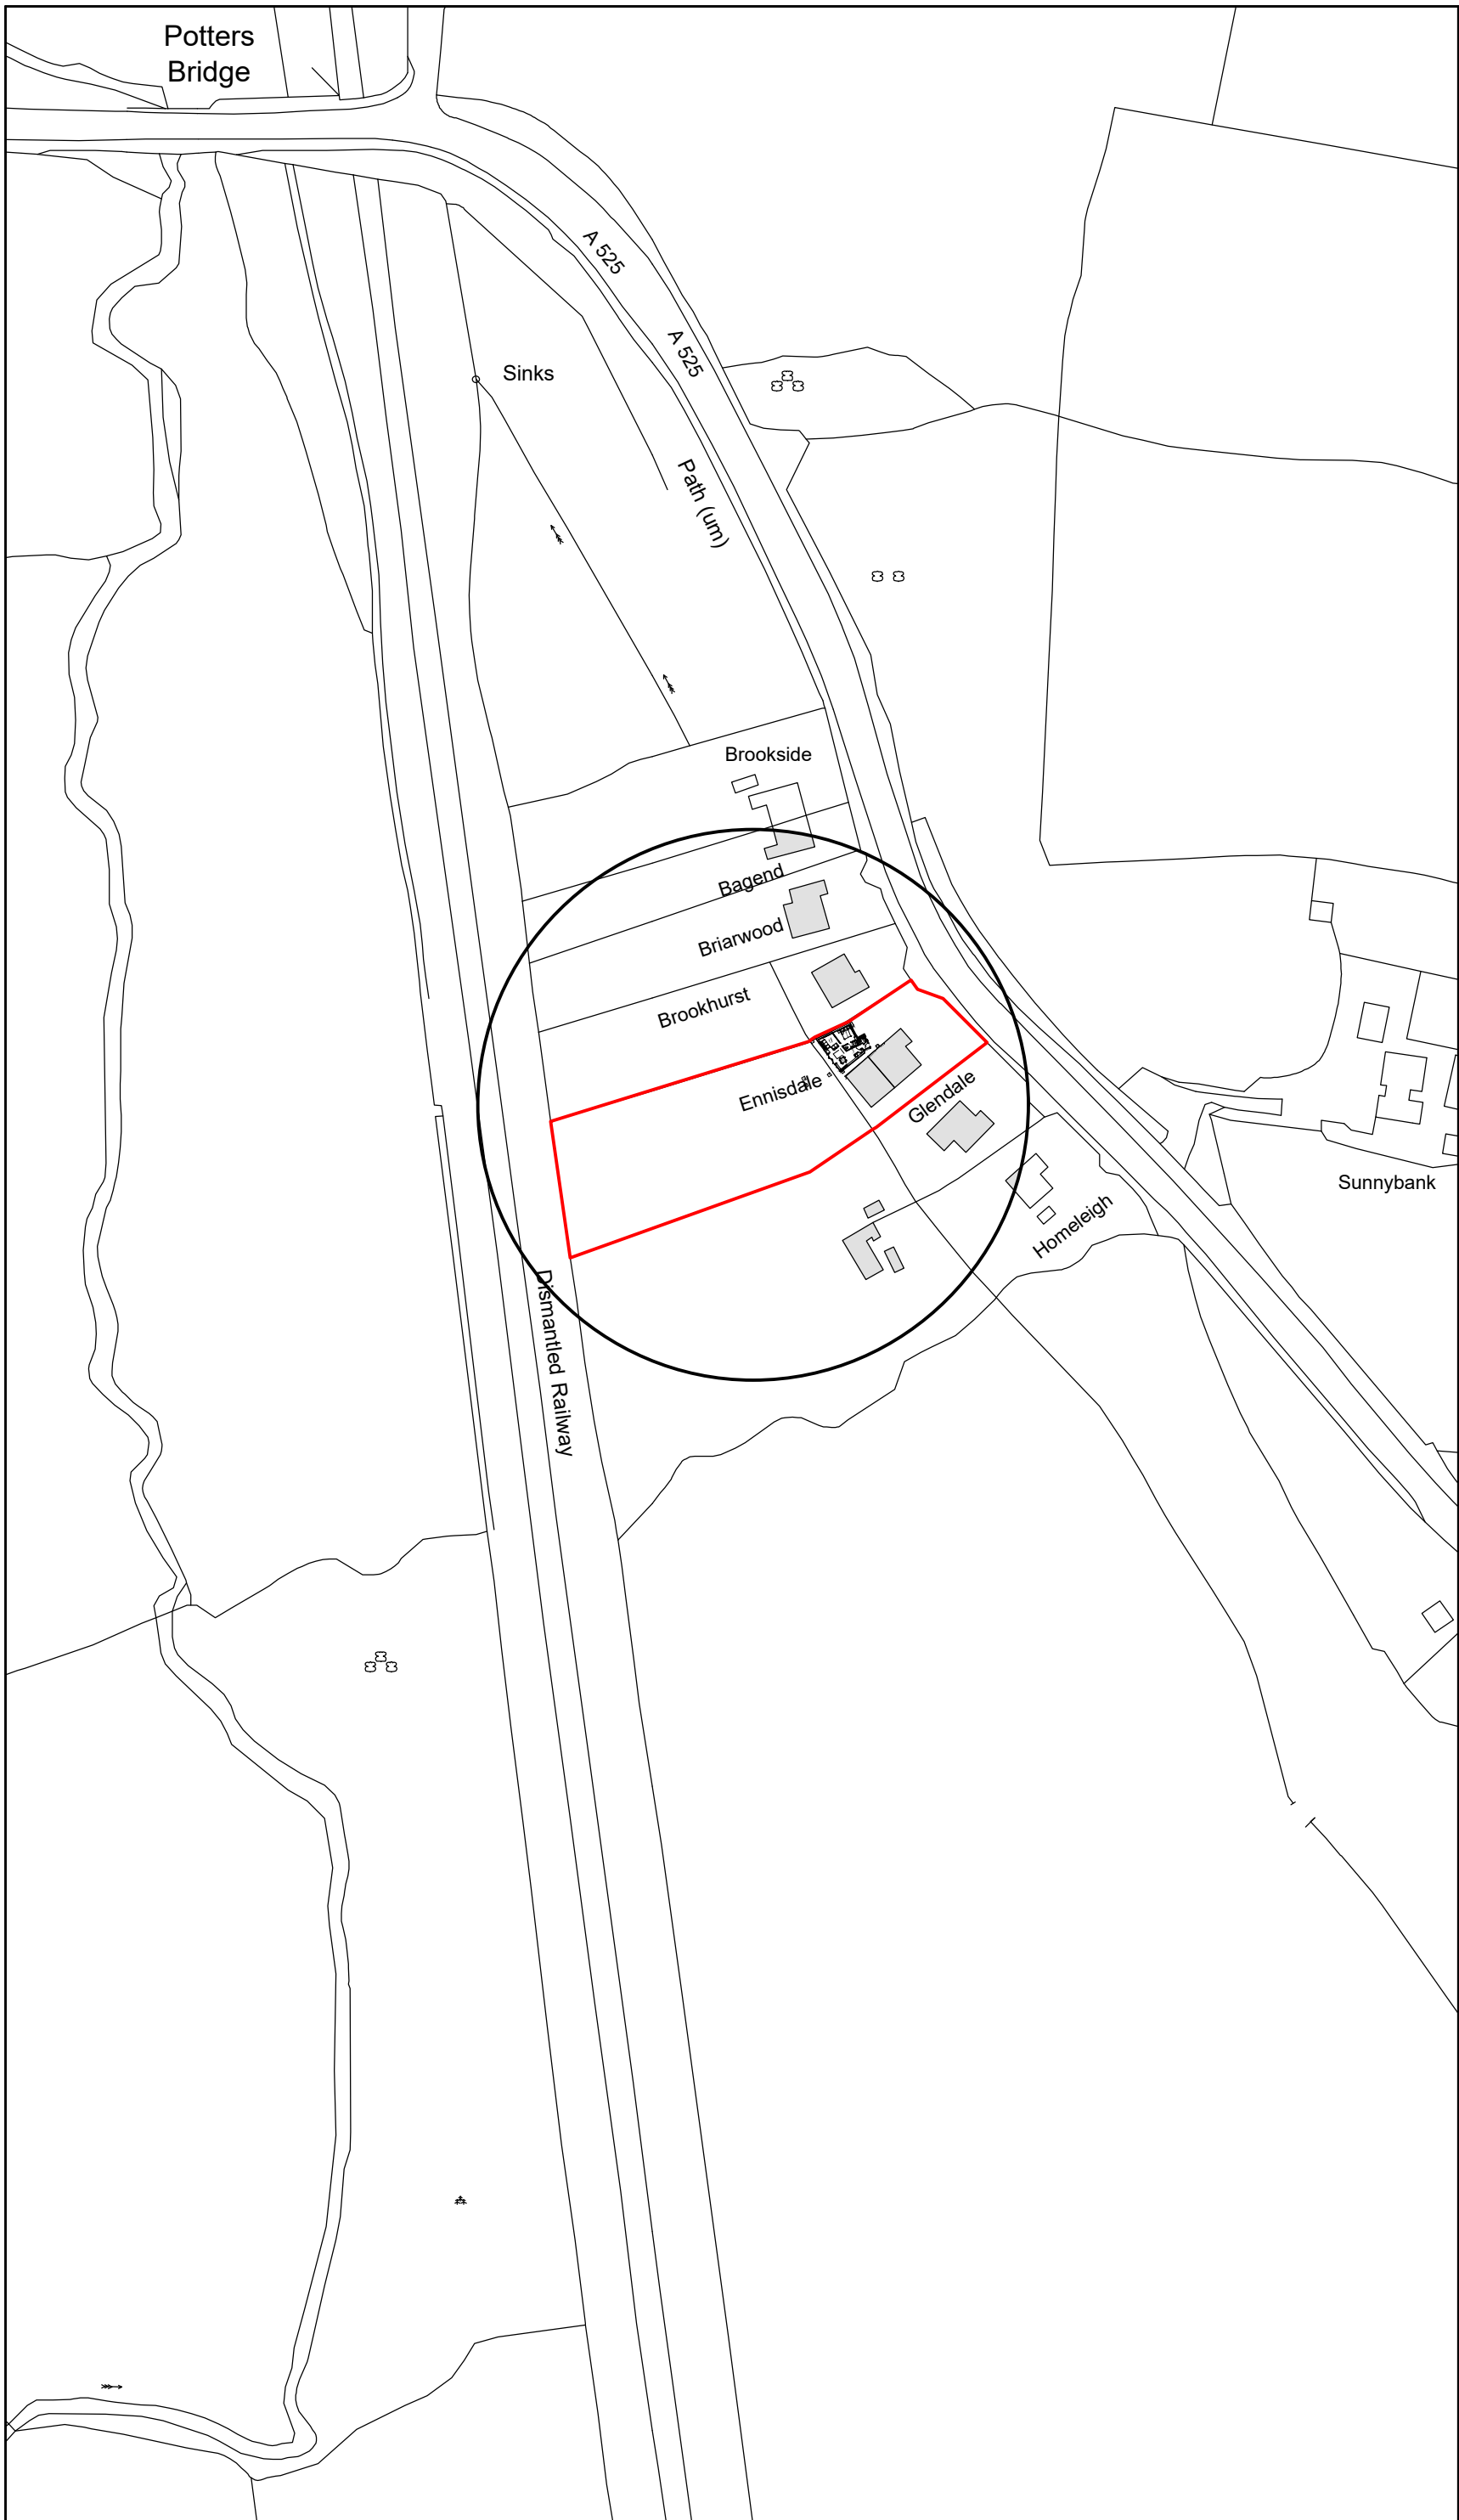

Location Plan 1:1250

Key

- Surrounding Buildings
- Application Site

Rev	Date	Detail	Initial

Project:
Proposed Alterations to,
Ennisdale, Raggs Hill,
Whitchurch Road,
Bangor On Dee, Wrexham,
LL13 0BD

Title: Planning:Site & Location Plan	Scale: (A2) 1:500 & 1:1250
--	----------------------------------

Drawn By: E.M.Jackson	Date: Jan 2023
--------------------------	-------------------

Drawing No: G093/005	Sheet: of
-------------------------	----------------

Office 3K4,
Redwither Business Tower,
Wrexham. LL13 9XT
Tel: 01978 356500
www.blueprintarchitectural.com
© copyright all rights reserved