




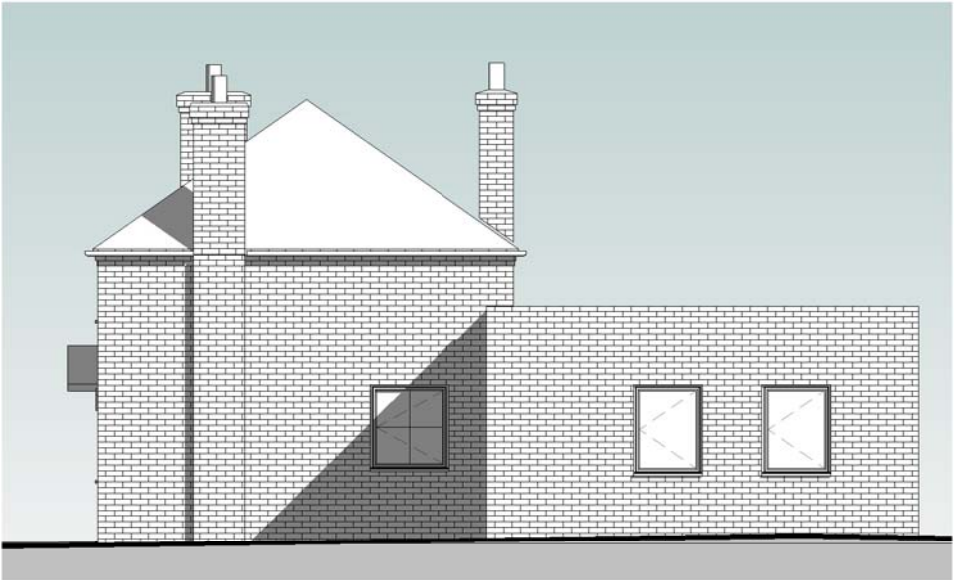

East Elev
1 : 100

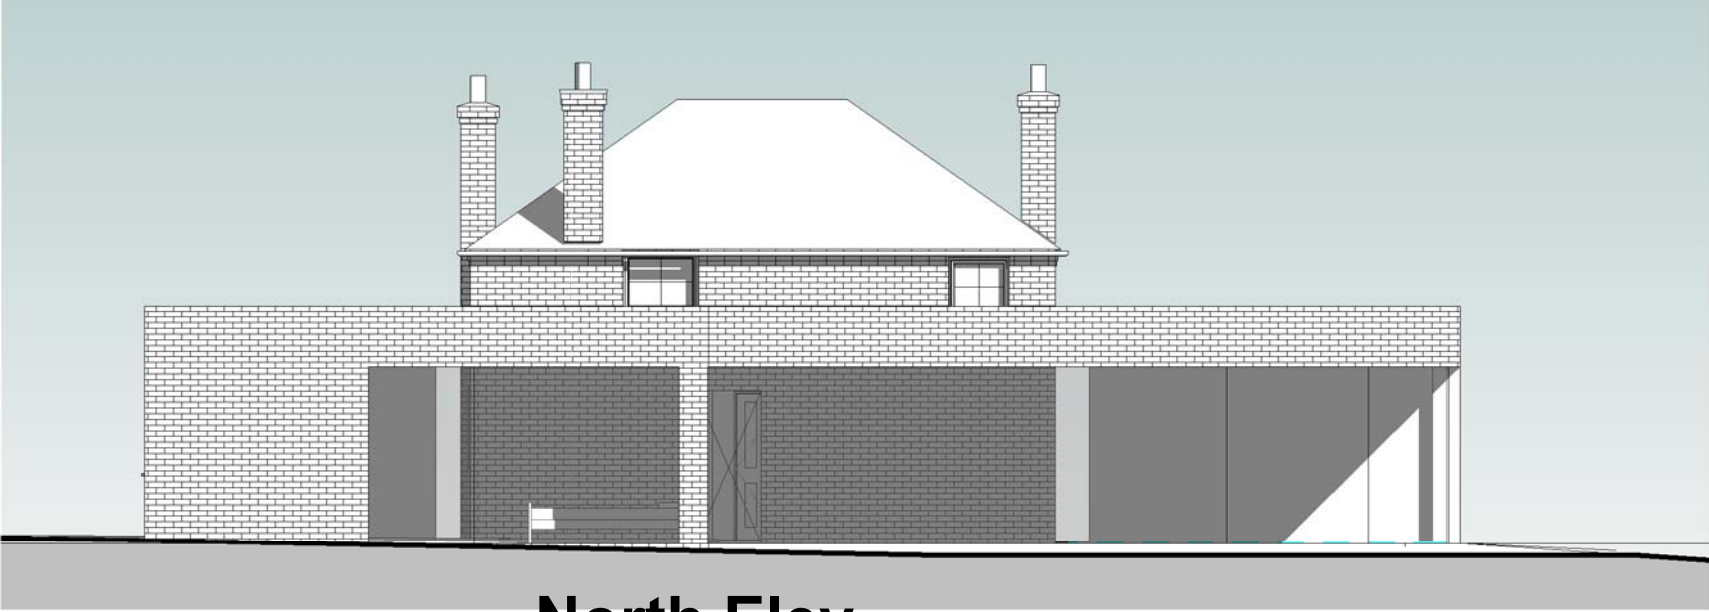


North Elev
1 : 100

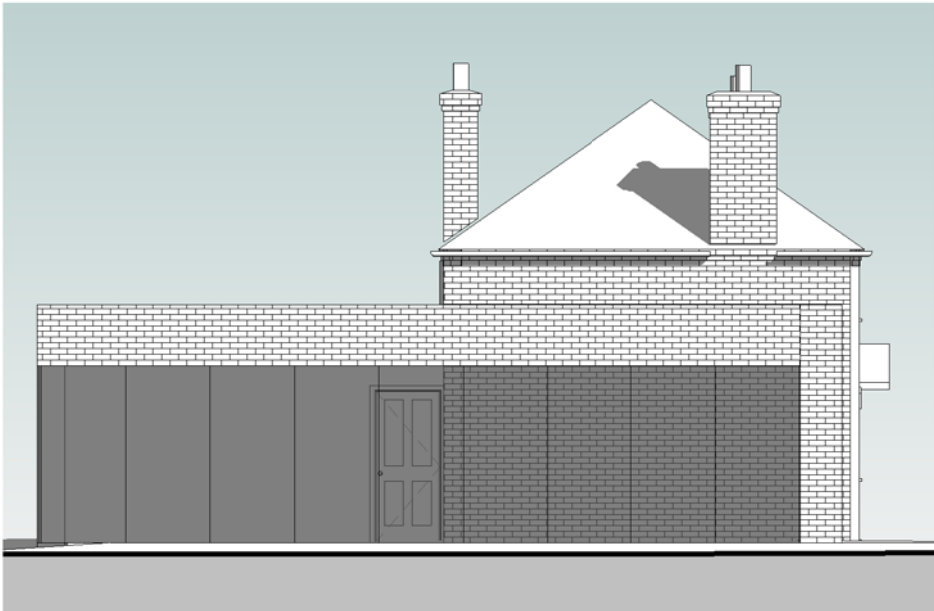


West Elev
1 : 100




South Elev
1 : 100

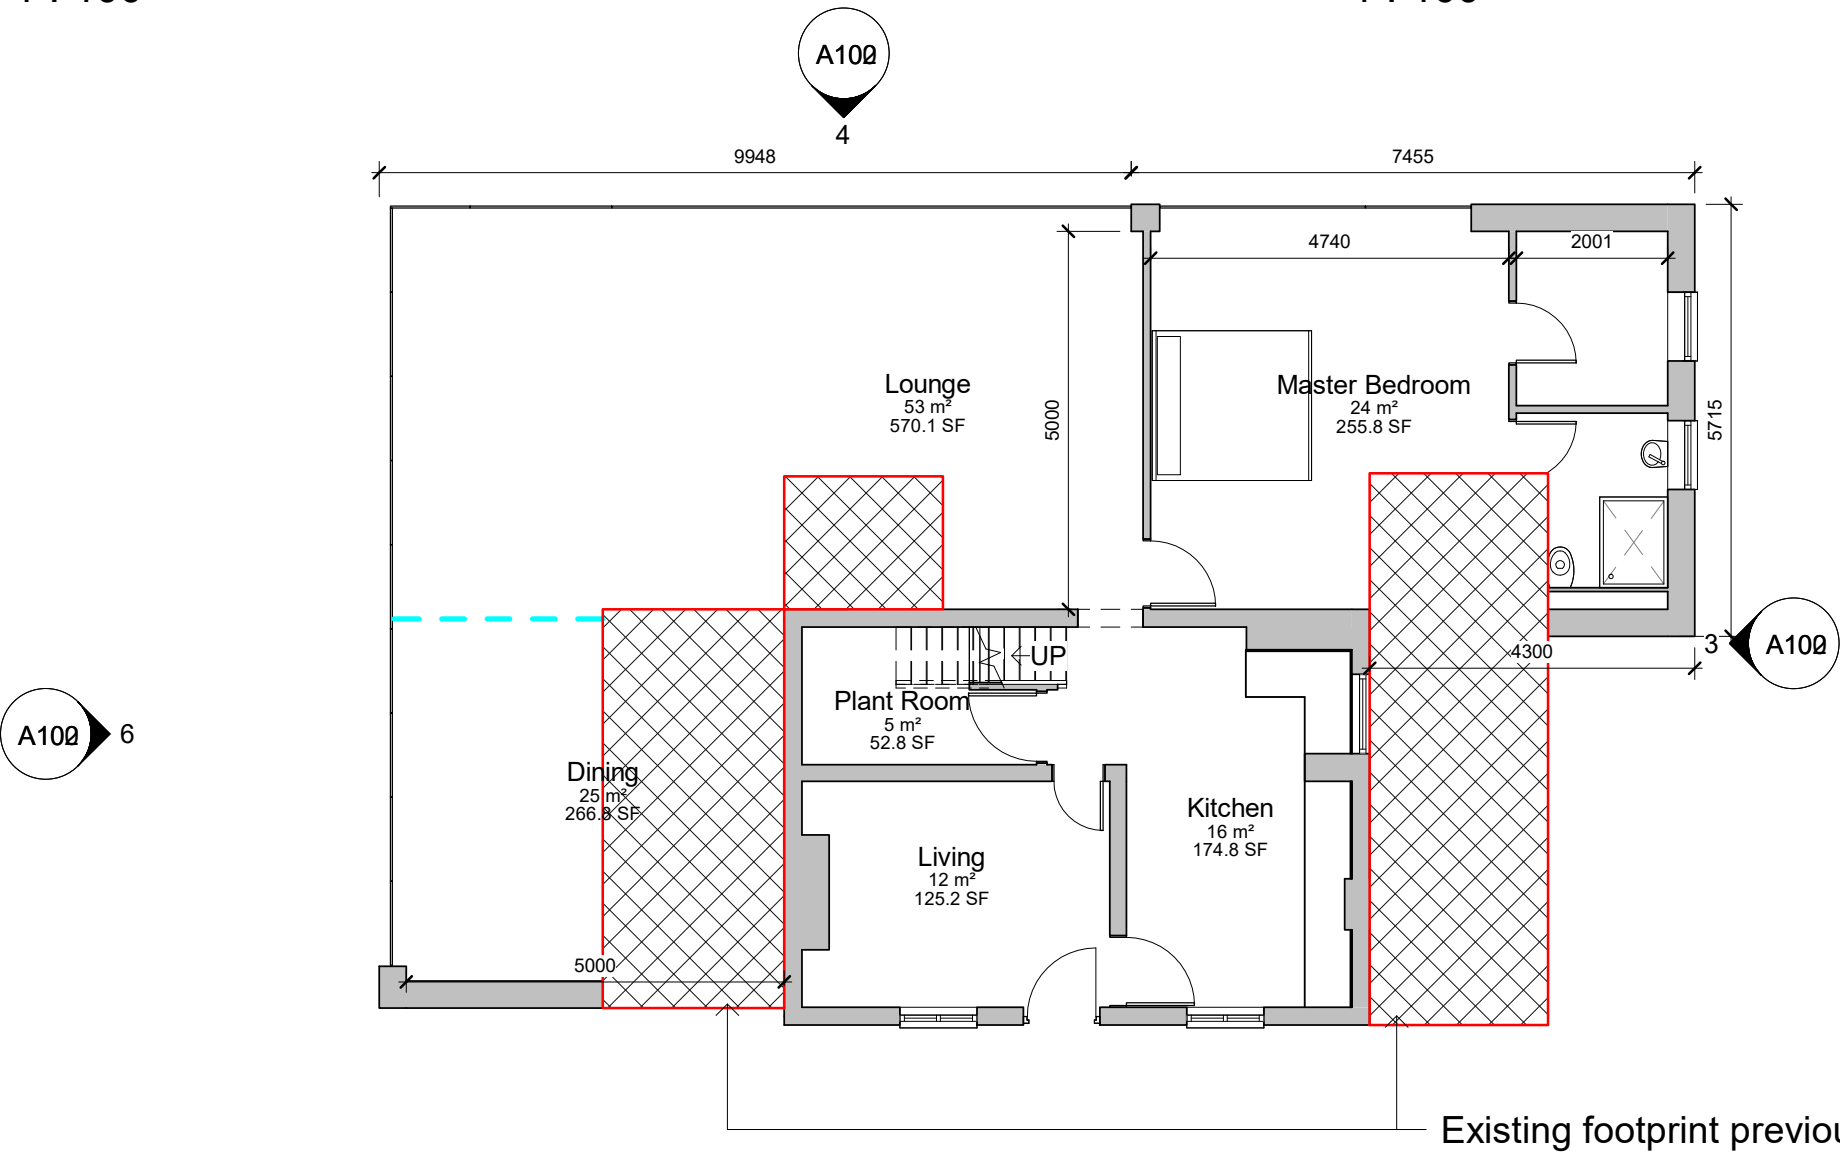

Ground Floor Plan
1 : 100

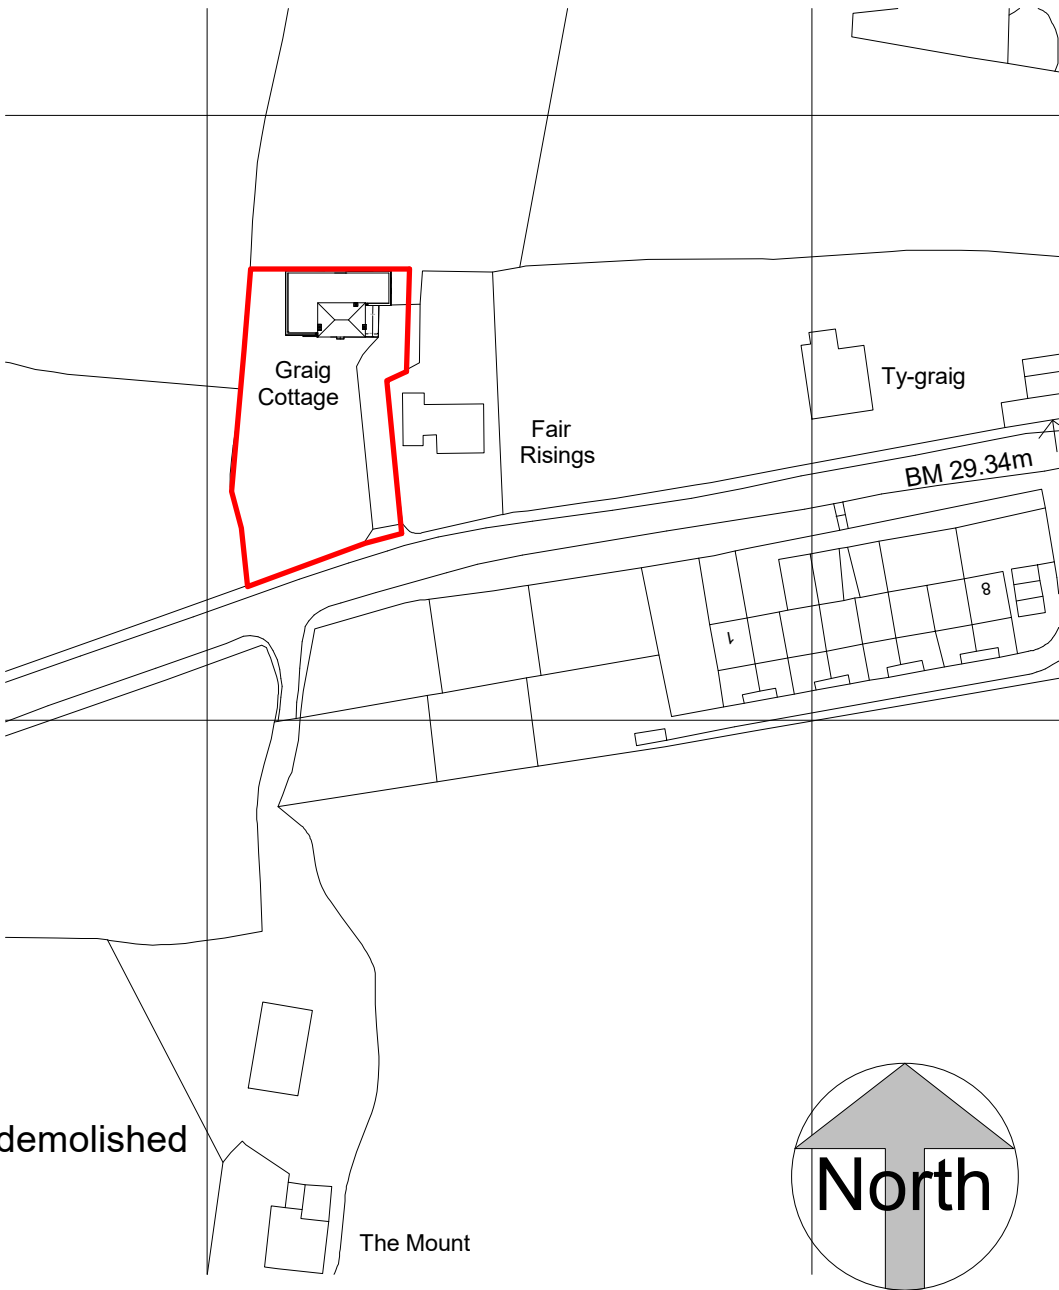

Location Plan
1 : 1250

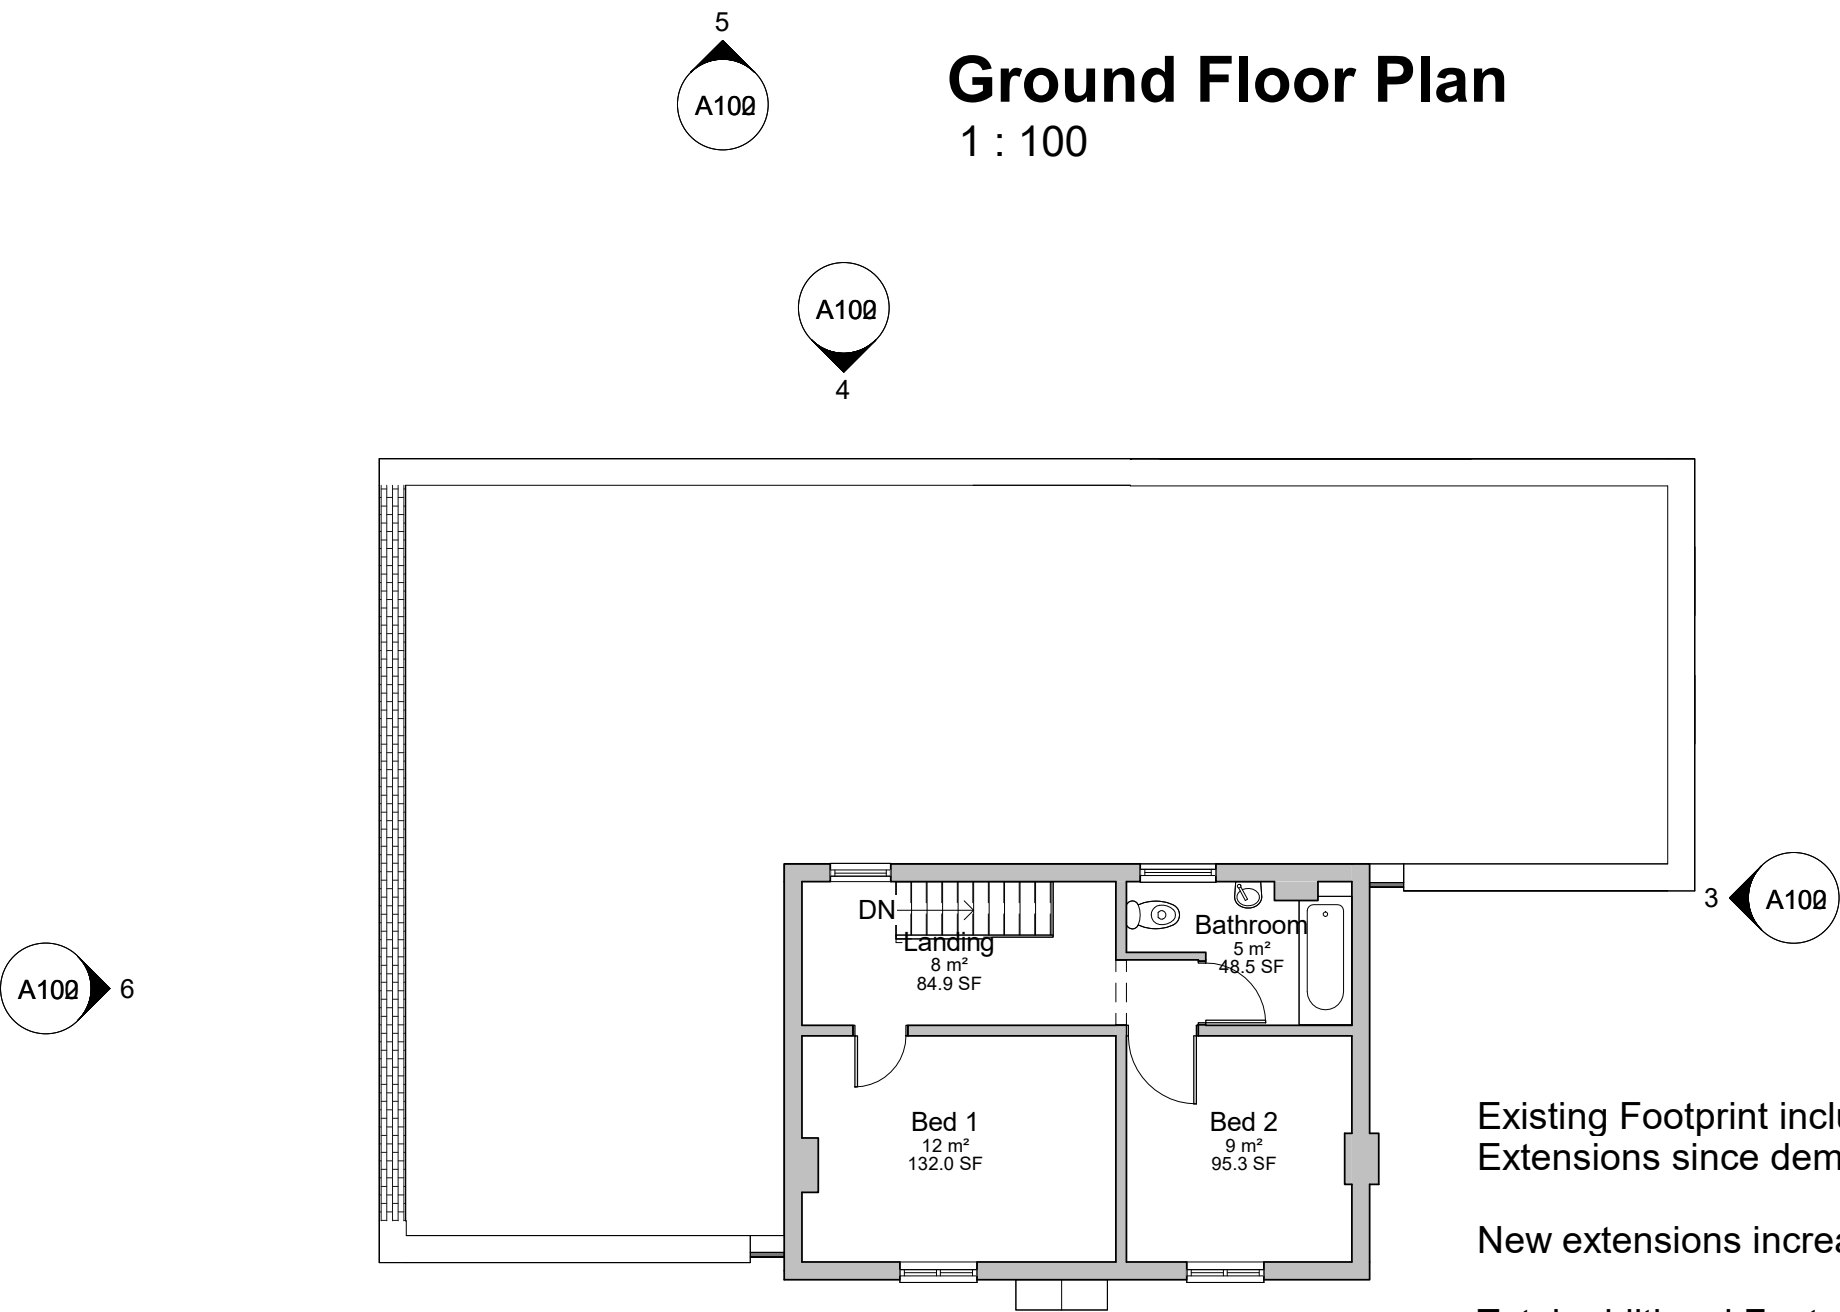

First Floor Plan
1 : 100

Existing Footprint including demolished single storey Extensions since demolished = 109.74 sq m

New extensions increase footprint to = 154.64 sq m

Total additional Footprint is 44.90 sq m which is less than 50 % of overall footprint

The Contractor is responsible for checking all dimensions, tolerances and references. Any discrepancy is to be notified to jig before proceeding with the work.

Where an item is covered by drawings to different scales, the larger scale drawing is to take precedence. Do not scale drawings, figured dimensions are to be worked to in all cases

This drawing is copyright © JIG Architects

Revisions			

JIG Architects RIBA Chartered Practice
Unit 16 Mold Business Park, Wrexham Road, Mold, Flintshire CH7 1XP

Tel: 01352 744889 | Fax: 01352 700769 | Email: admin@jigarchitects.com

Client Mr M Roberts

Project Graig Cottage

Drawing Title Proposed Plans - Footprints

Scale	Drawing No.	Revision
as indicated @ A2	A102	
Drawn jrj		
Checked cgr	Job No.	
Date 15/9/2021	1732	