
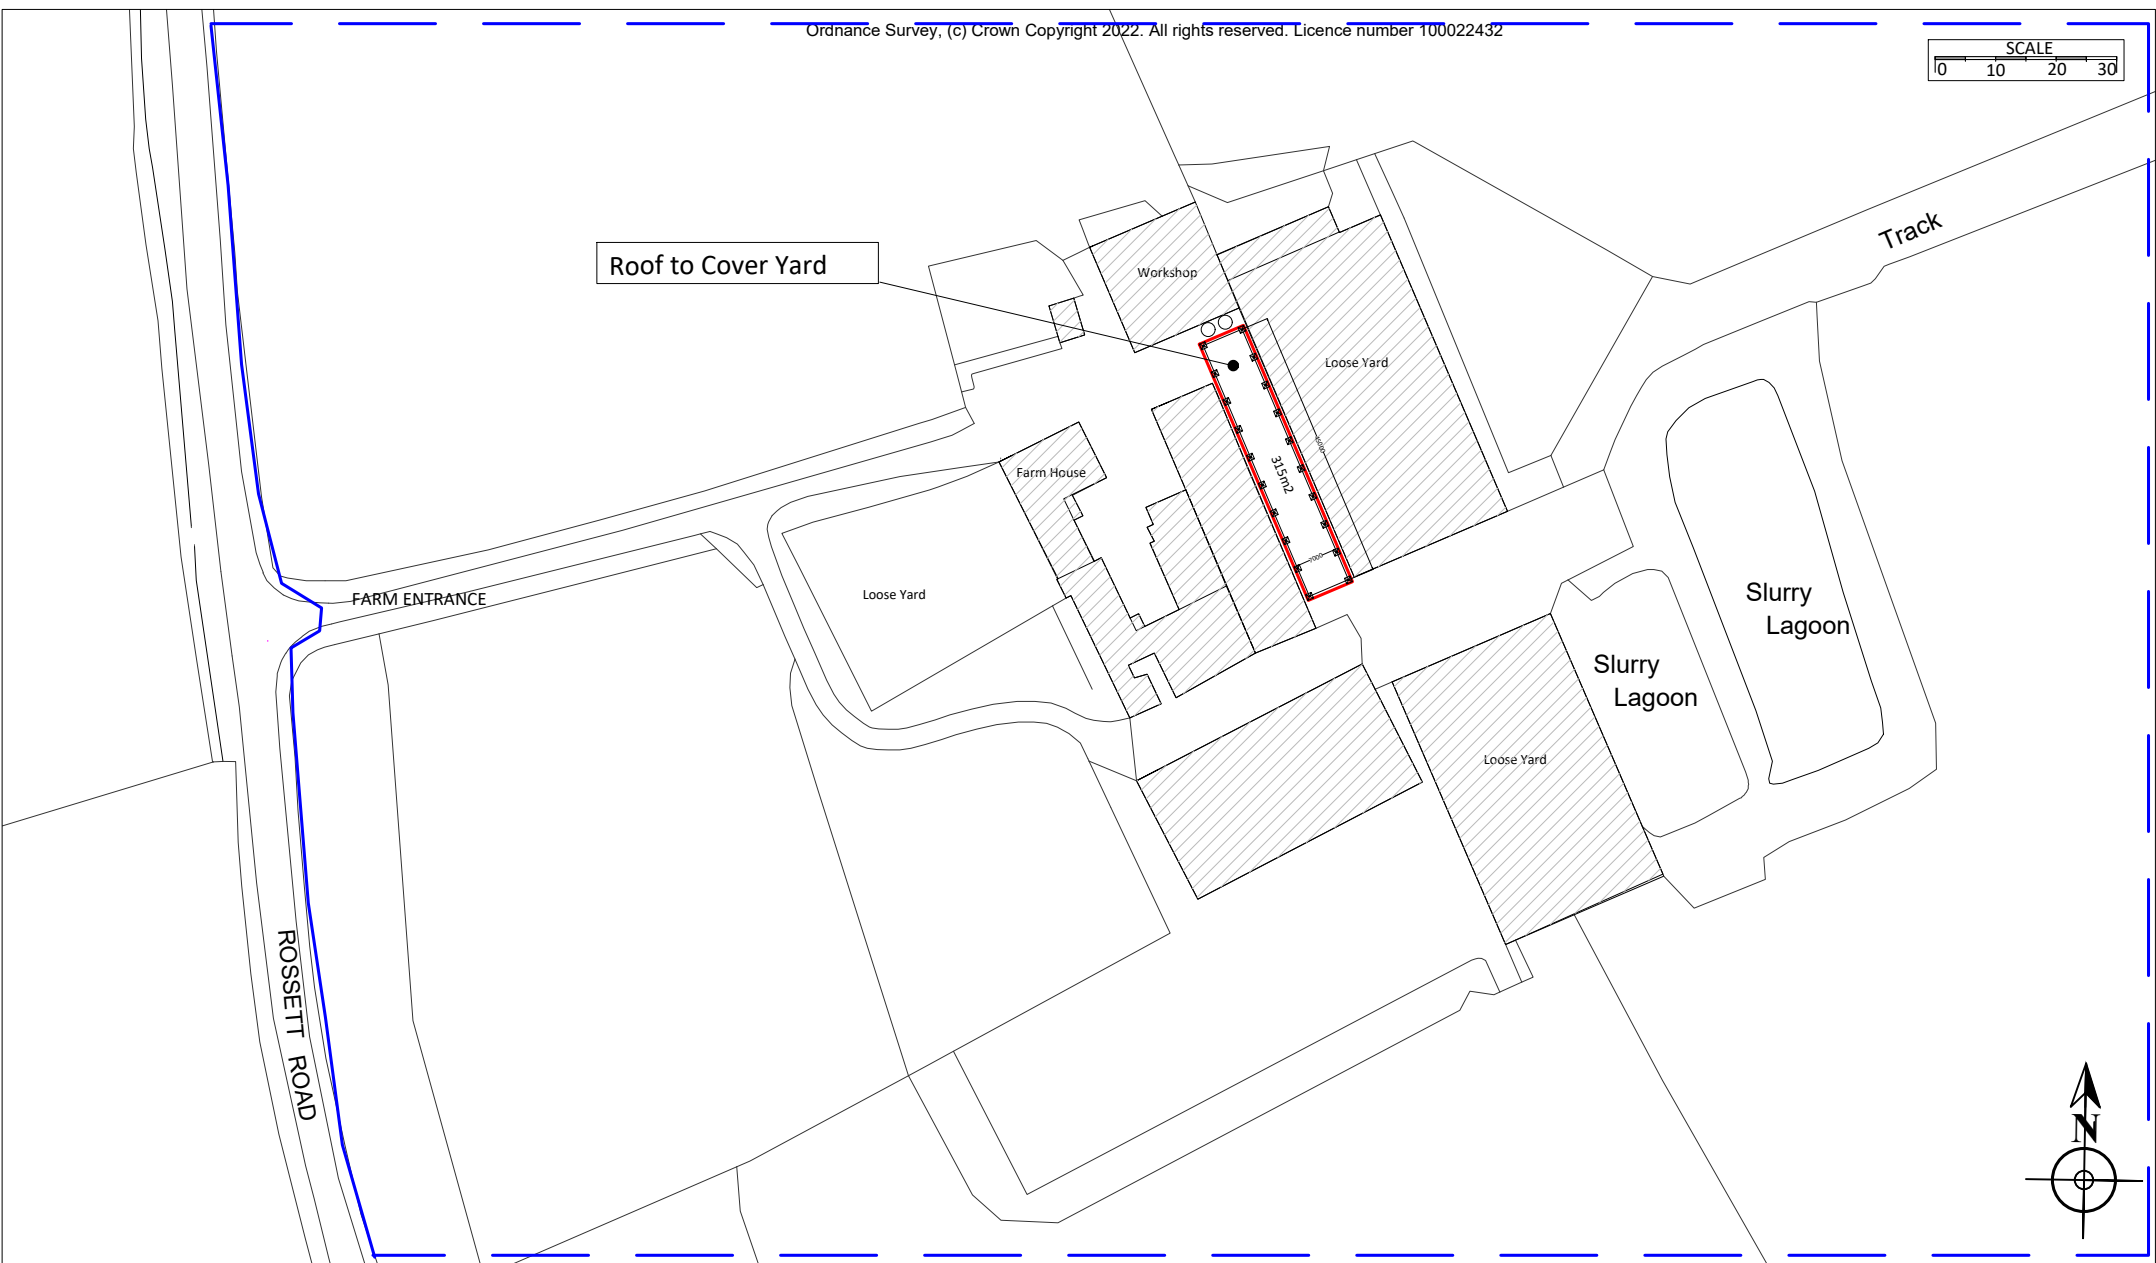


COPYRIGHT
This drawing is the property of P&L
AGRICONSULTING LTD
Information is protected by Copyright.
Copying or any form of reproduction
is not permitted without permission
from P&L AgriConsulting Ltd.

Will Phillips
P&L AgriConsulting Ltd
Fields Farm
Alkington
Whitchurch SY13 3NH
01948 880261
07939 474838

Roof Plan to cover yard	
PLAN 1	
2.4.2022	
Scale 1:1250	a4

LOCATION
Messrs Allwood
Location
Hem House Farm,
Rossett
Wrexham
LL12 0BW

 