


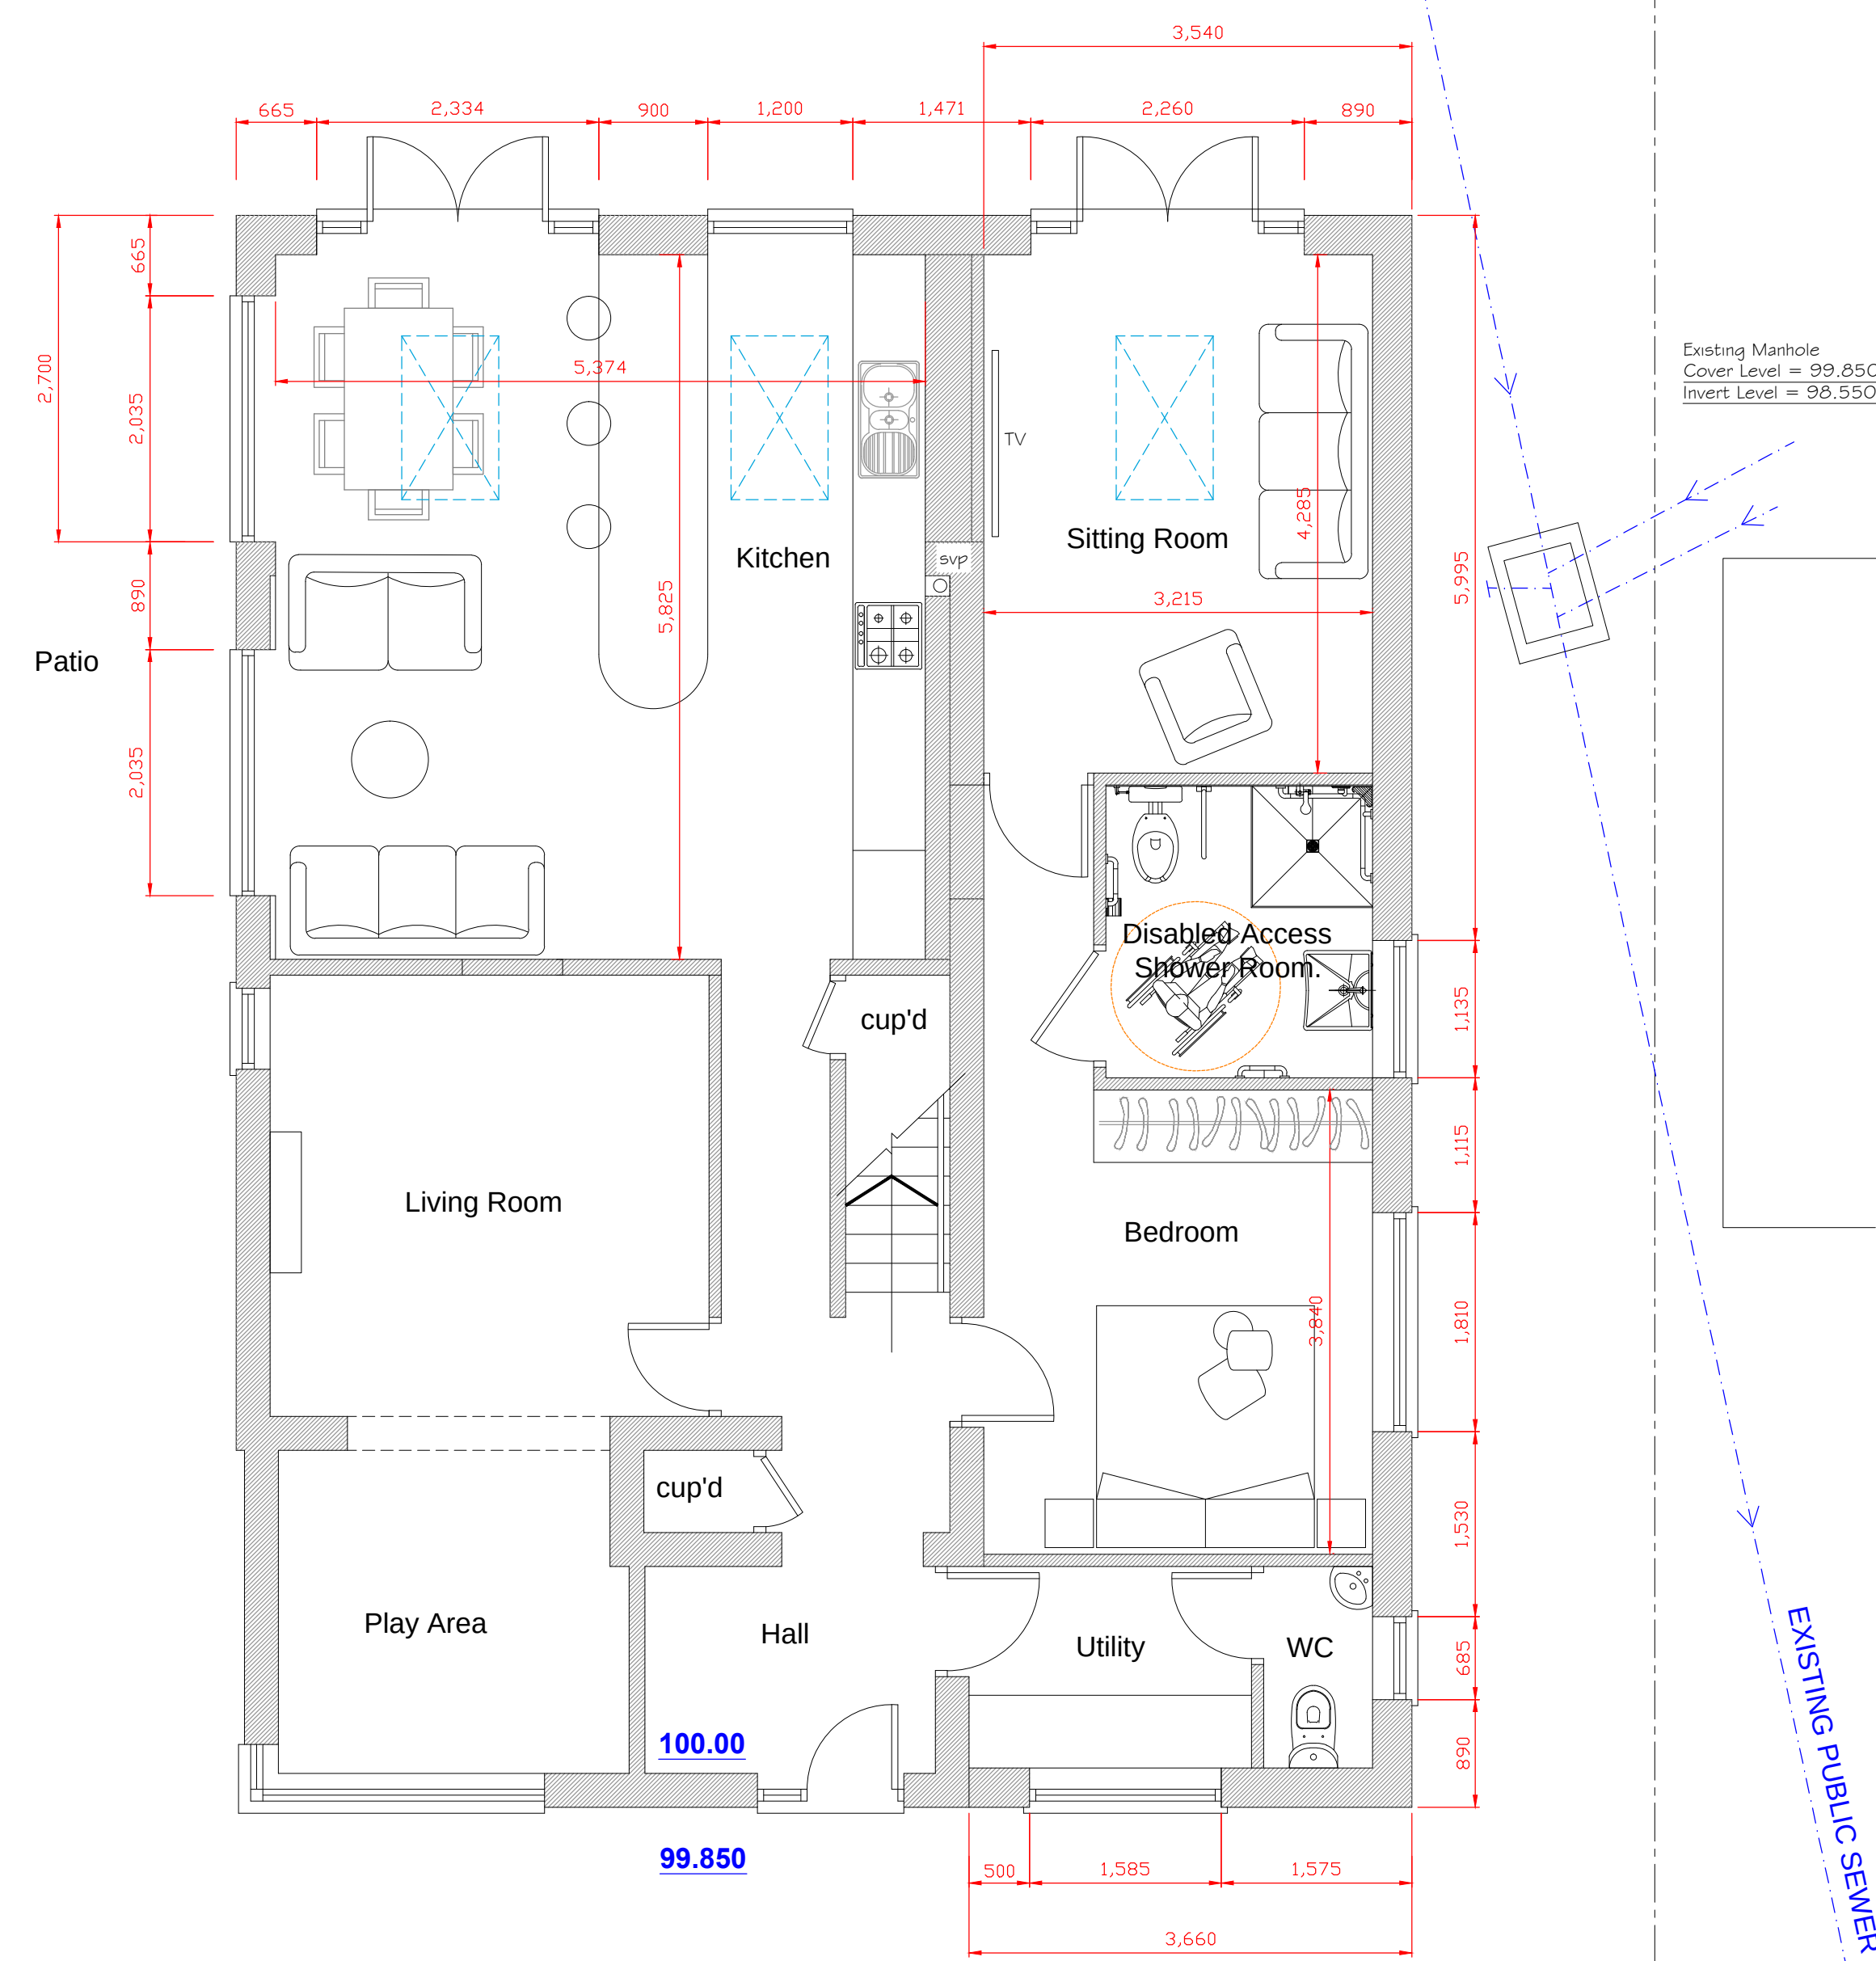
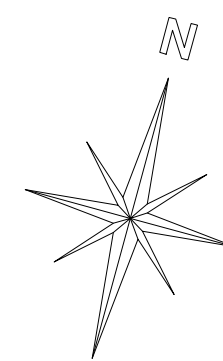


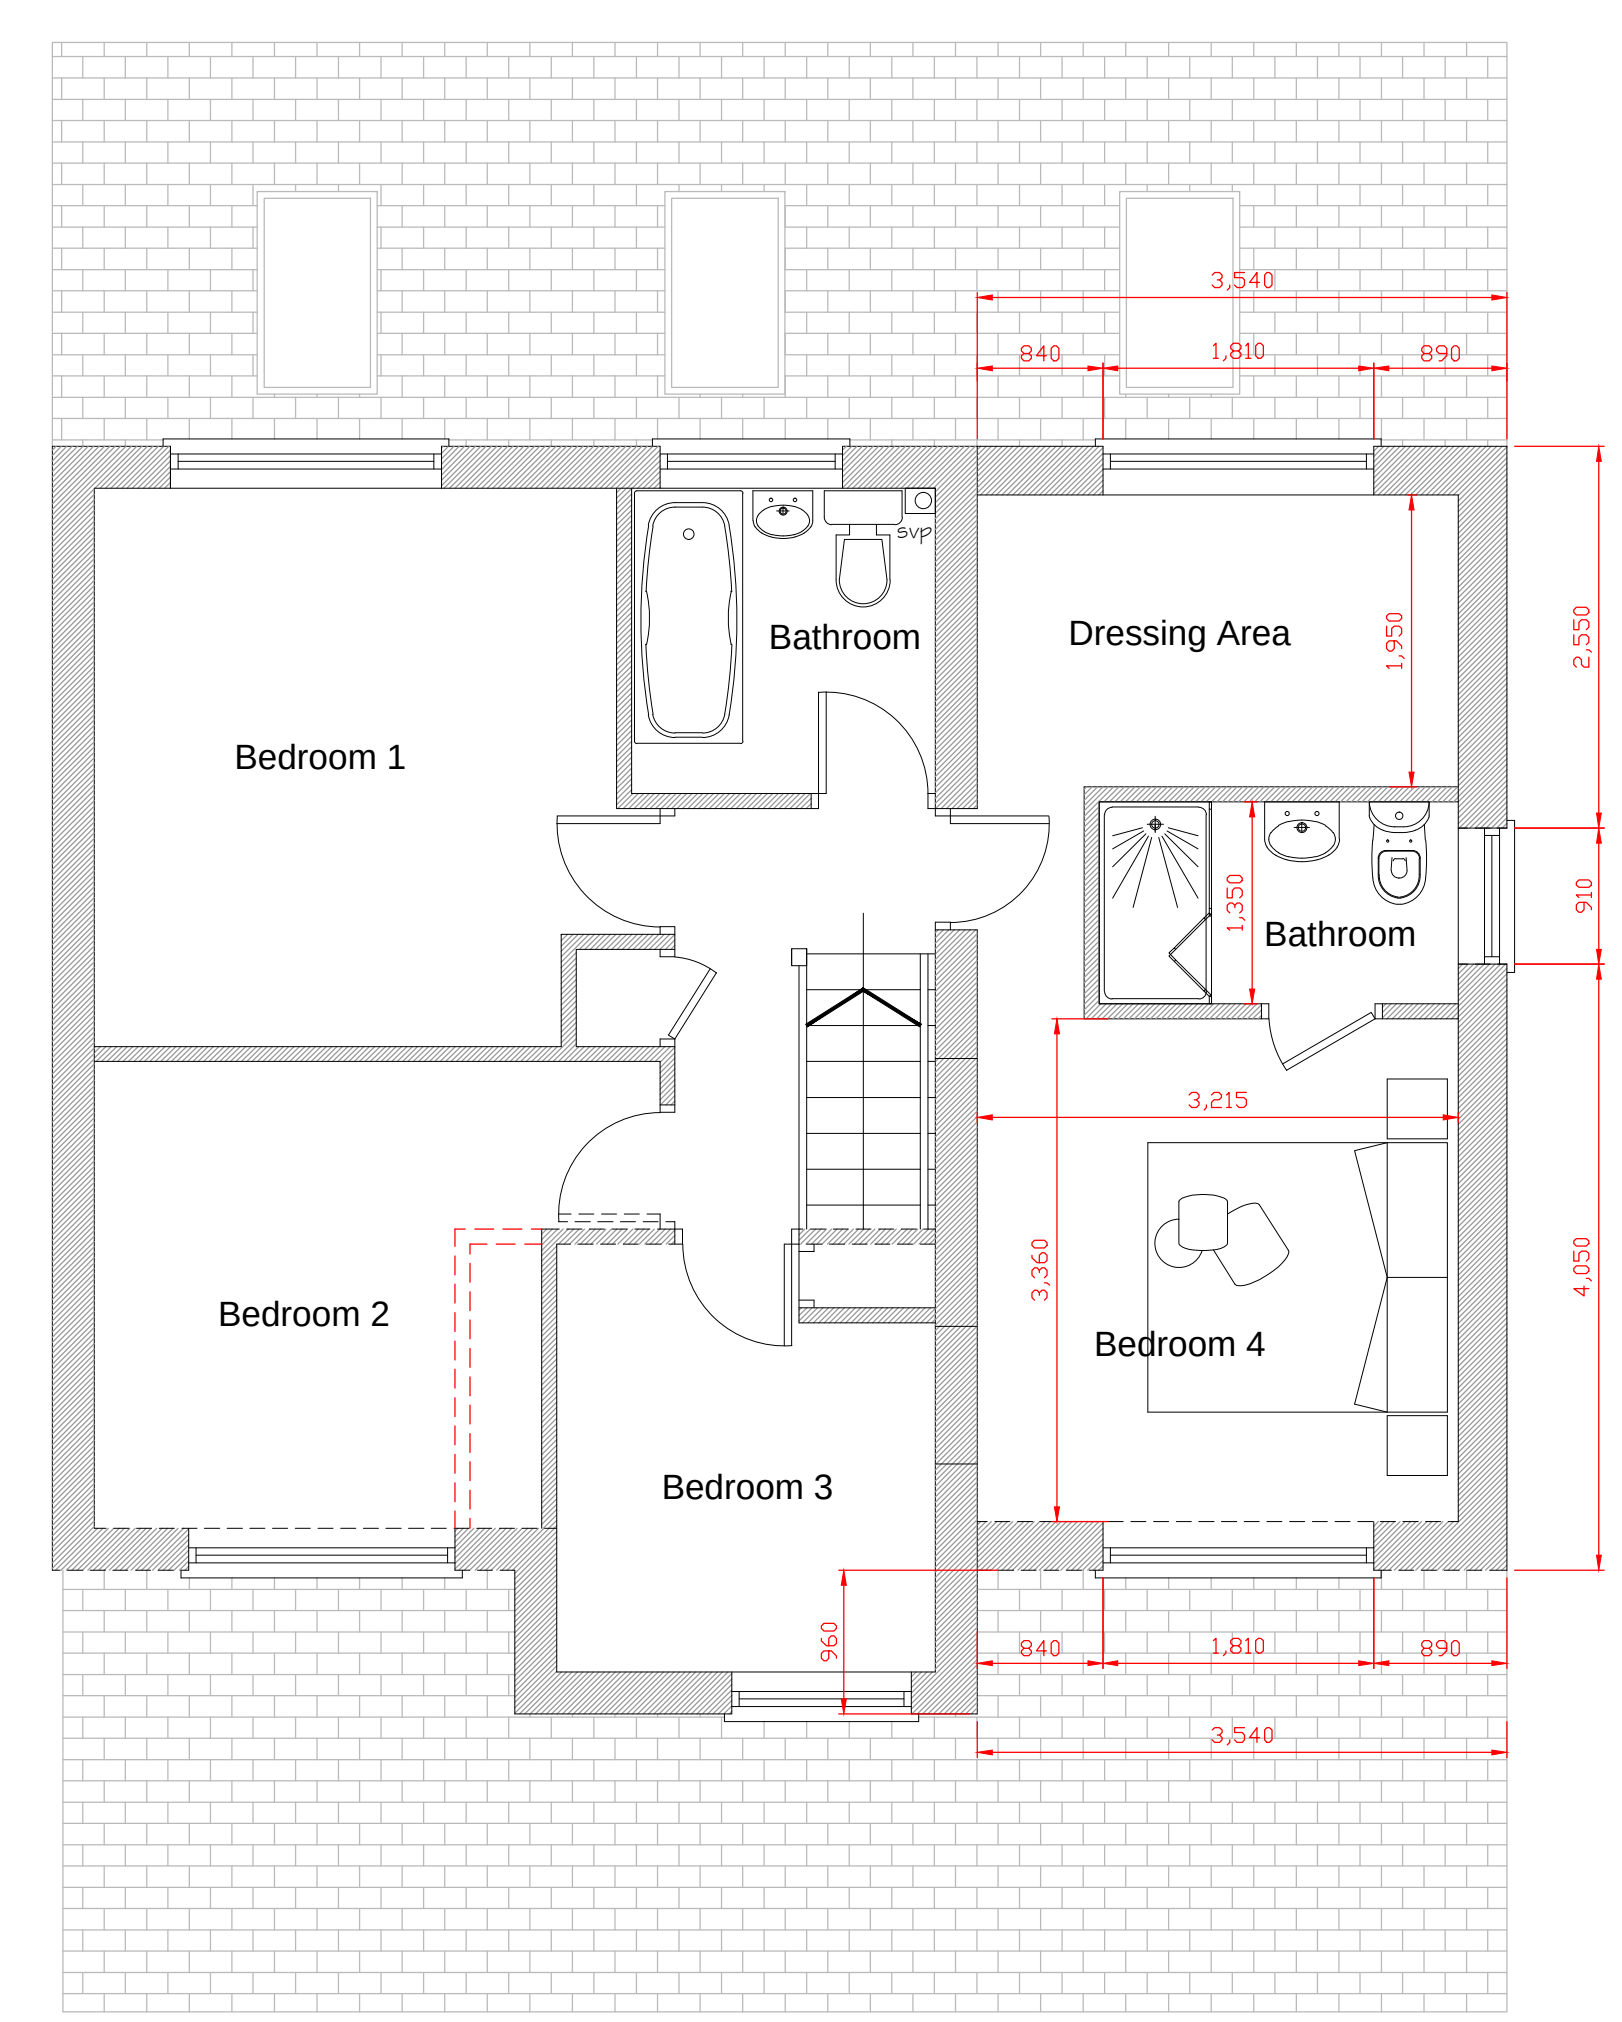

Proposed Ground
Floor Plan
1:50

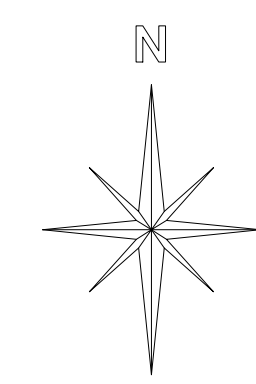

Proposed First
Floor Plan
1:50

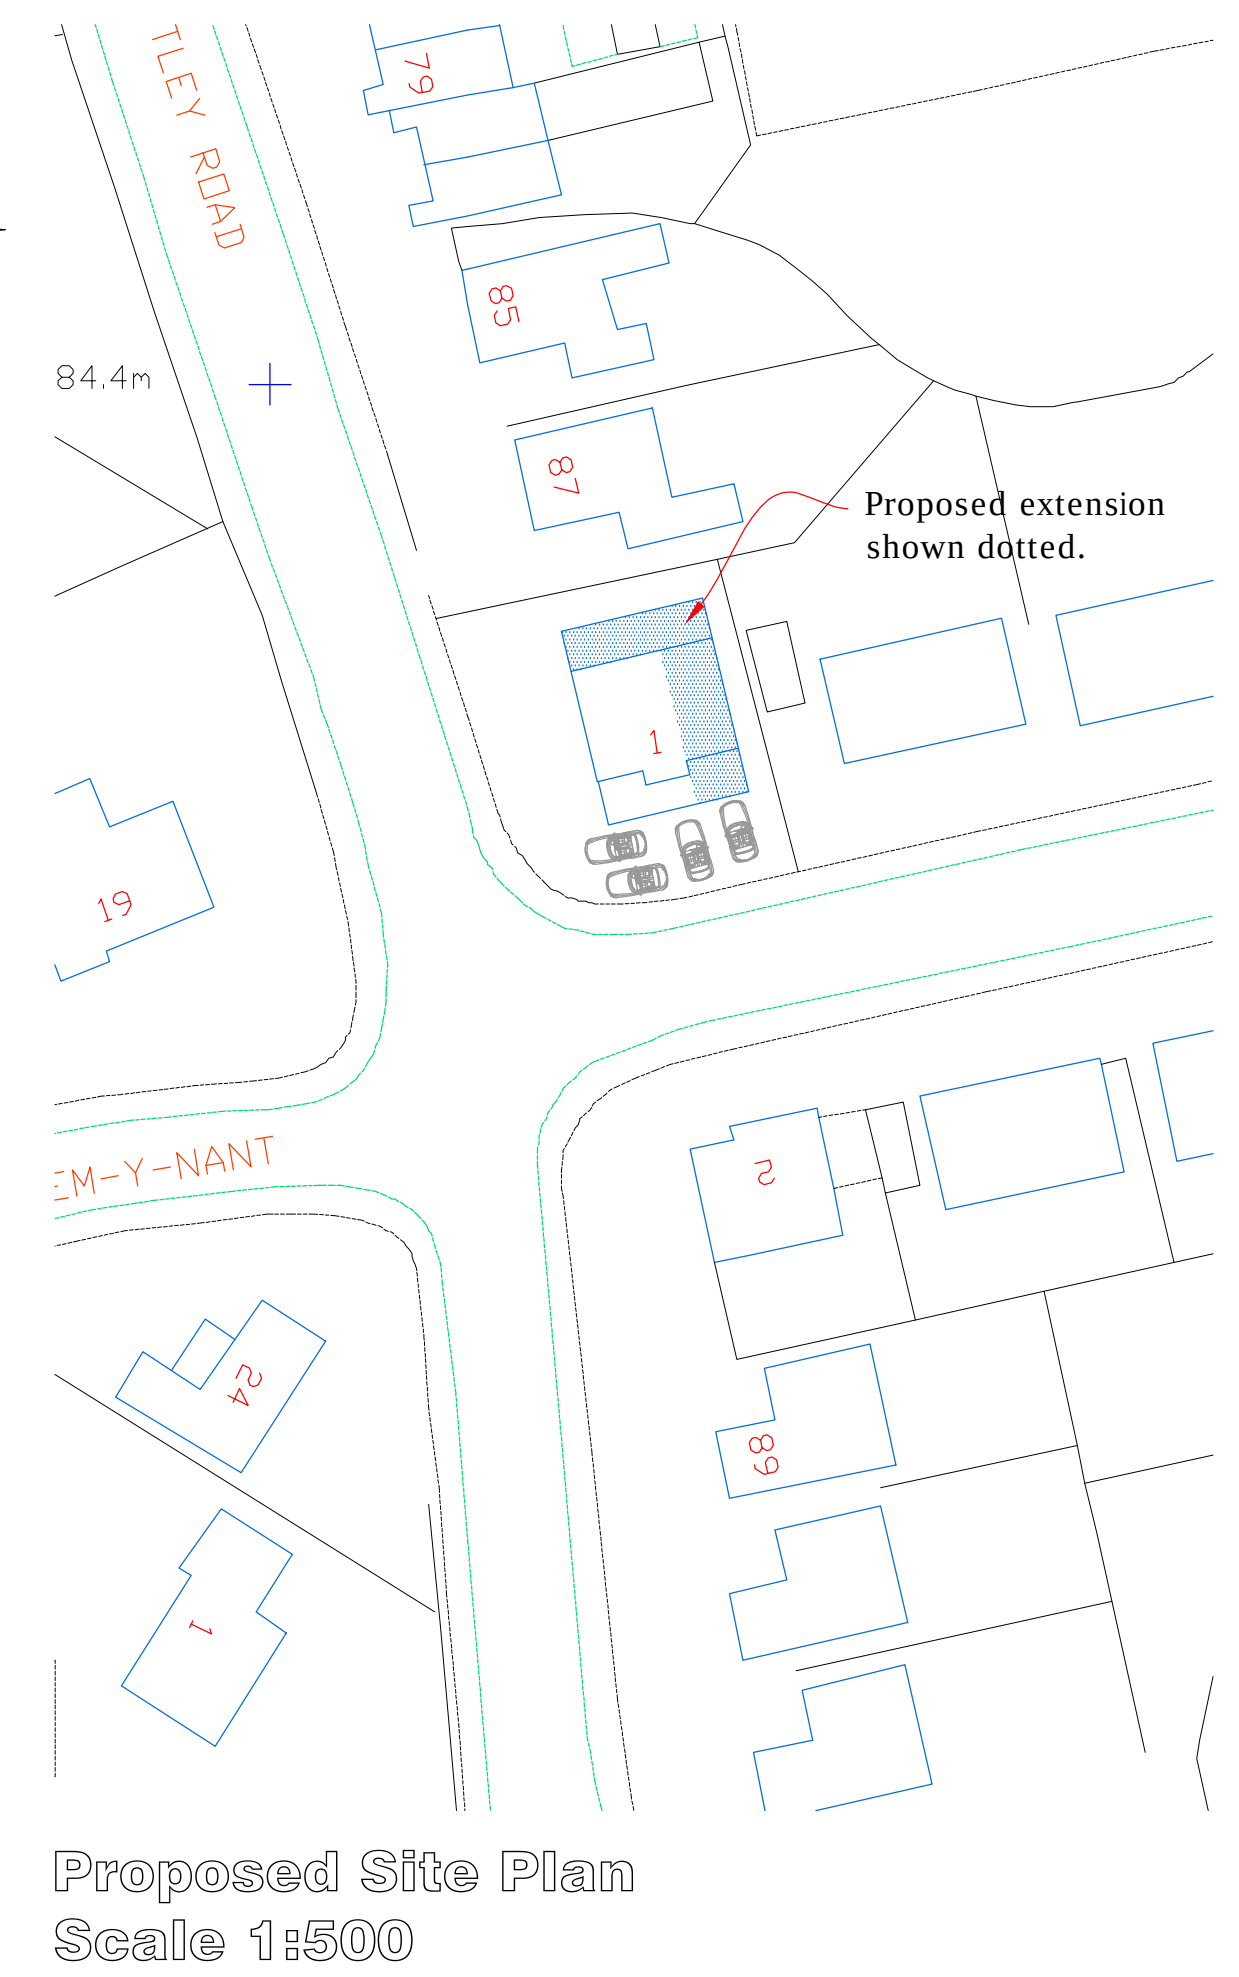

 CULLIS-ARCHITECTURAL-DESIGN 25 Sunningdale Close Wrexham North Wales LL13 9QU T 01978 264376 M 07791 480768 E ajones540@btinternet.com	Client:	Ms. B. Kelly.		
	Drawing Title:	Proposed Plans		
	Job Title:	Proposed Extension to 1 Ffordd Mailyln, Ithens, Wrexham.		
	Date:	Scale:	Rev:	Draw No:
	March 2021	1:50 at A1		PD/03