


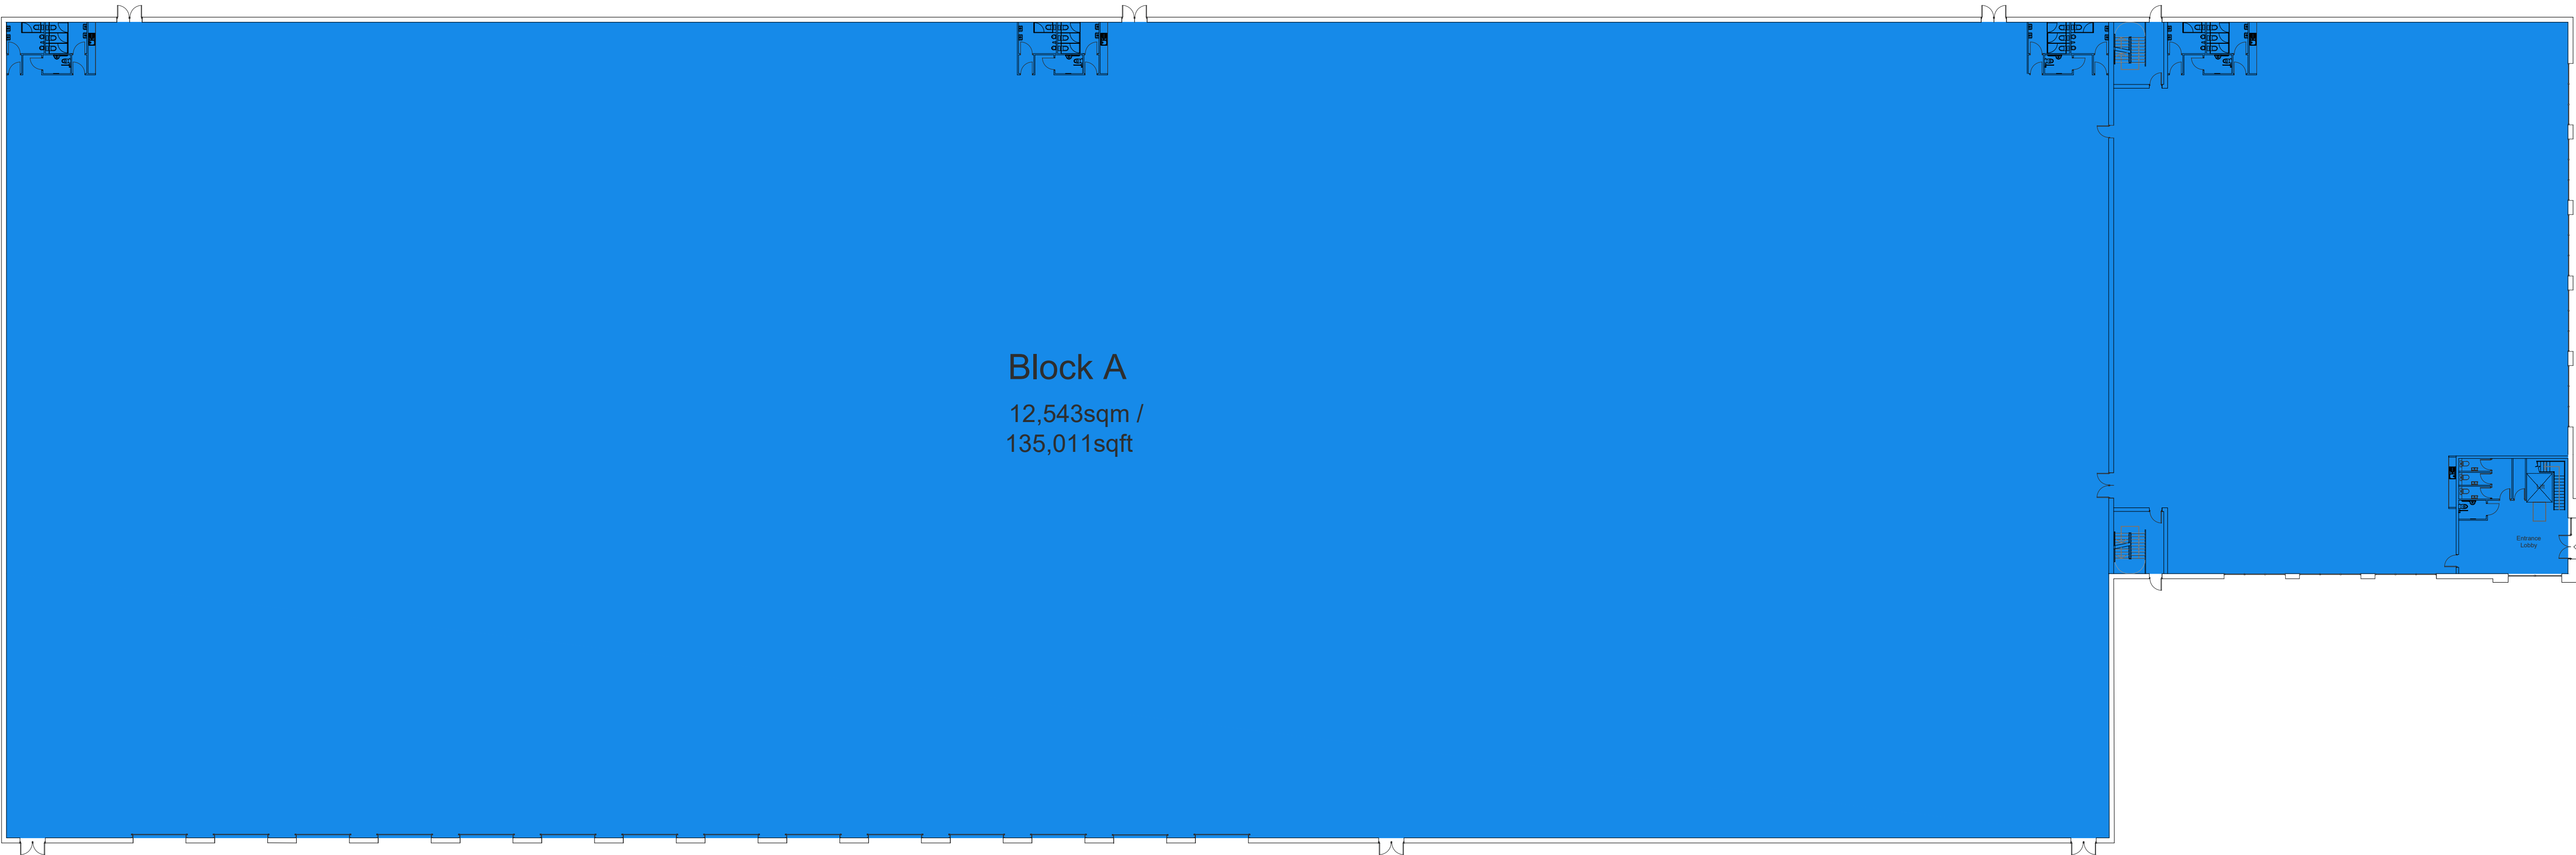

GROUND FLOOR PLAN



FIRST FLOOR PLAN

Rev	Description	By	Date
A	Initial Issue	MC	28.09.21
B	Amenity Blocks Updated	MC	14.10.21
C	Amenity Blocks Updated	MC	15.10.21
D	Additional Stair core added to office	MC	24.11..21
P01	Draft Planning Issue	MC	05.11.22
P02	Planning Issue	MC	07.02.22

MC

AU

Modern City
Architecture & Urbanism

Eastgate
2 Castle Street
Castlefield
Manchester
M3 4LZ

t: 0161 974 7203
e: info@mcau.co.uk
www.mcau.co.uk

Client
FI REAL ESTATE MANAGEMENT

Project
Site 5
Wrexham

Description
Proposed Floor Plans

Status		
PLANNING		
Scale	Drawn By	Date
1:300 @A1	PJ	Sep21
Job Number	Drawing Number	Revision
1200	03-001	P02