


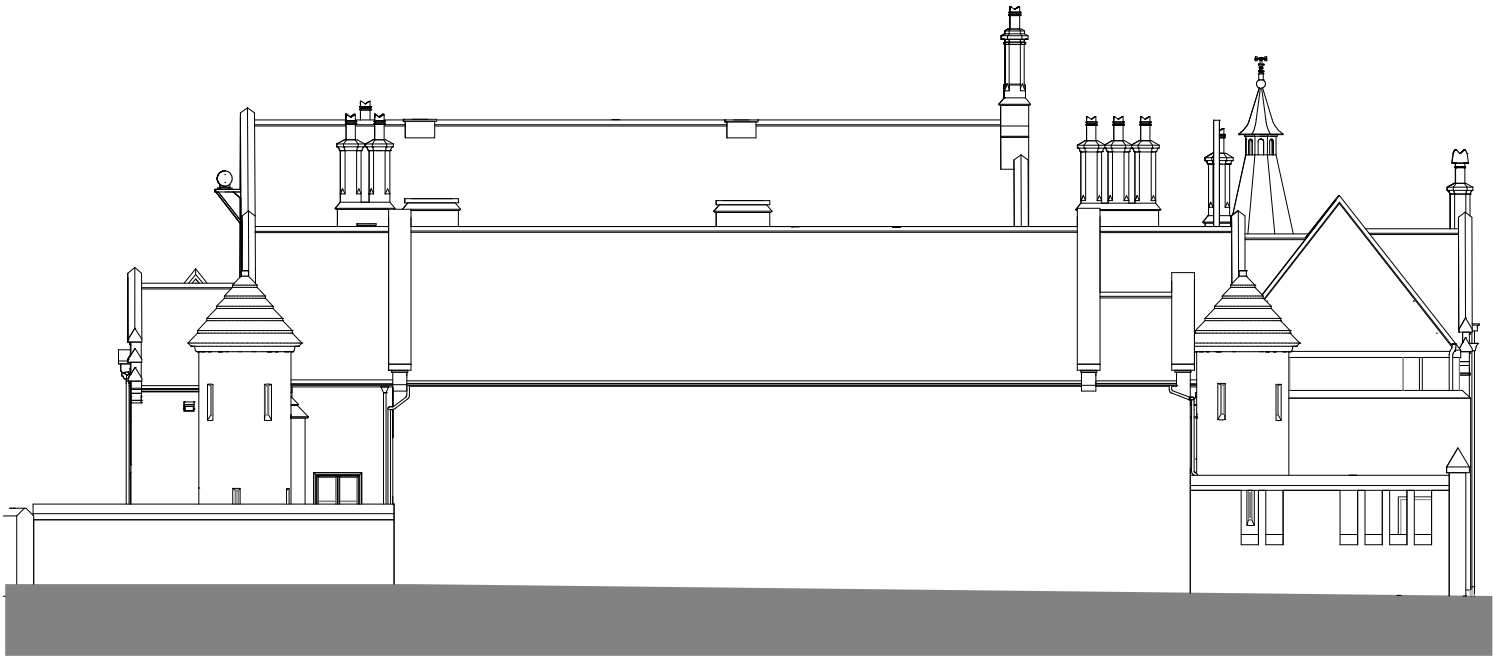

1 Existing East Elevation  
1 : 100




2 Existing South Elevation  
1 : 100



**Notes:**  
Drawings are based on survey data and may not accurately represent what is physically present.  
  
Do not scale from this drawing. All dimensions are to be verified on site before proceeding with the work.  
  
All dimensions are in millimeters unless noted otherwise.  
  
Purcell shall be notified in writing of any discrepancies.

**Key Plan**  
not to scale

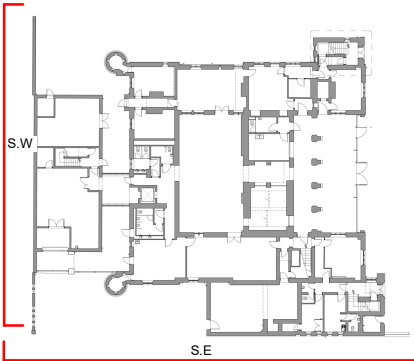

1 17/03/2022 Issued for Information  
2 14/12/2022 Issued for Planning

REV DATE DESCRIPTION

CLIENT  
**Haley Sharpe Design Ltd**

PROJECT  
**Wrexham Museum  
Redevelopment Football  
Museum**



TITLE  
**Existing Elevation Sheet 2**

| SIZE | SCALE    | LAST REVISED | DRAWN | CHECKED |
|------|----------|--------------|-------|---------|
| A1L  | As Shown |              | MP    | JR      |

| REV | SUITABILITY/REASON FOR ISSUE |
|-----|------------------------------|
| P02 | ISSUED FOR PLANNING          |

DRAWING NUMBER  
**-241084-PUR-00-ZZ-DR-A-1011**

