



NOTES			
1.	Do not scale this drawing.		
2.	All dimensions to be checked on Site.		
3.	Final postions of all equipment to be agreed on Site.		
4.	This drawing is subject to Copyright and is not to be reproduced in part or whole without approval.		




1. Front Elevation - Hoseley Lane

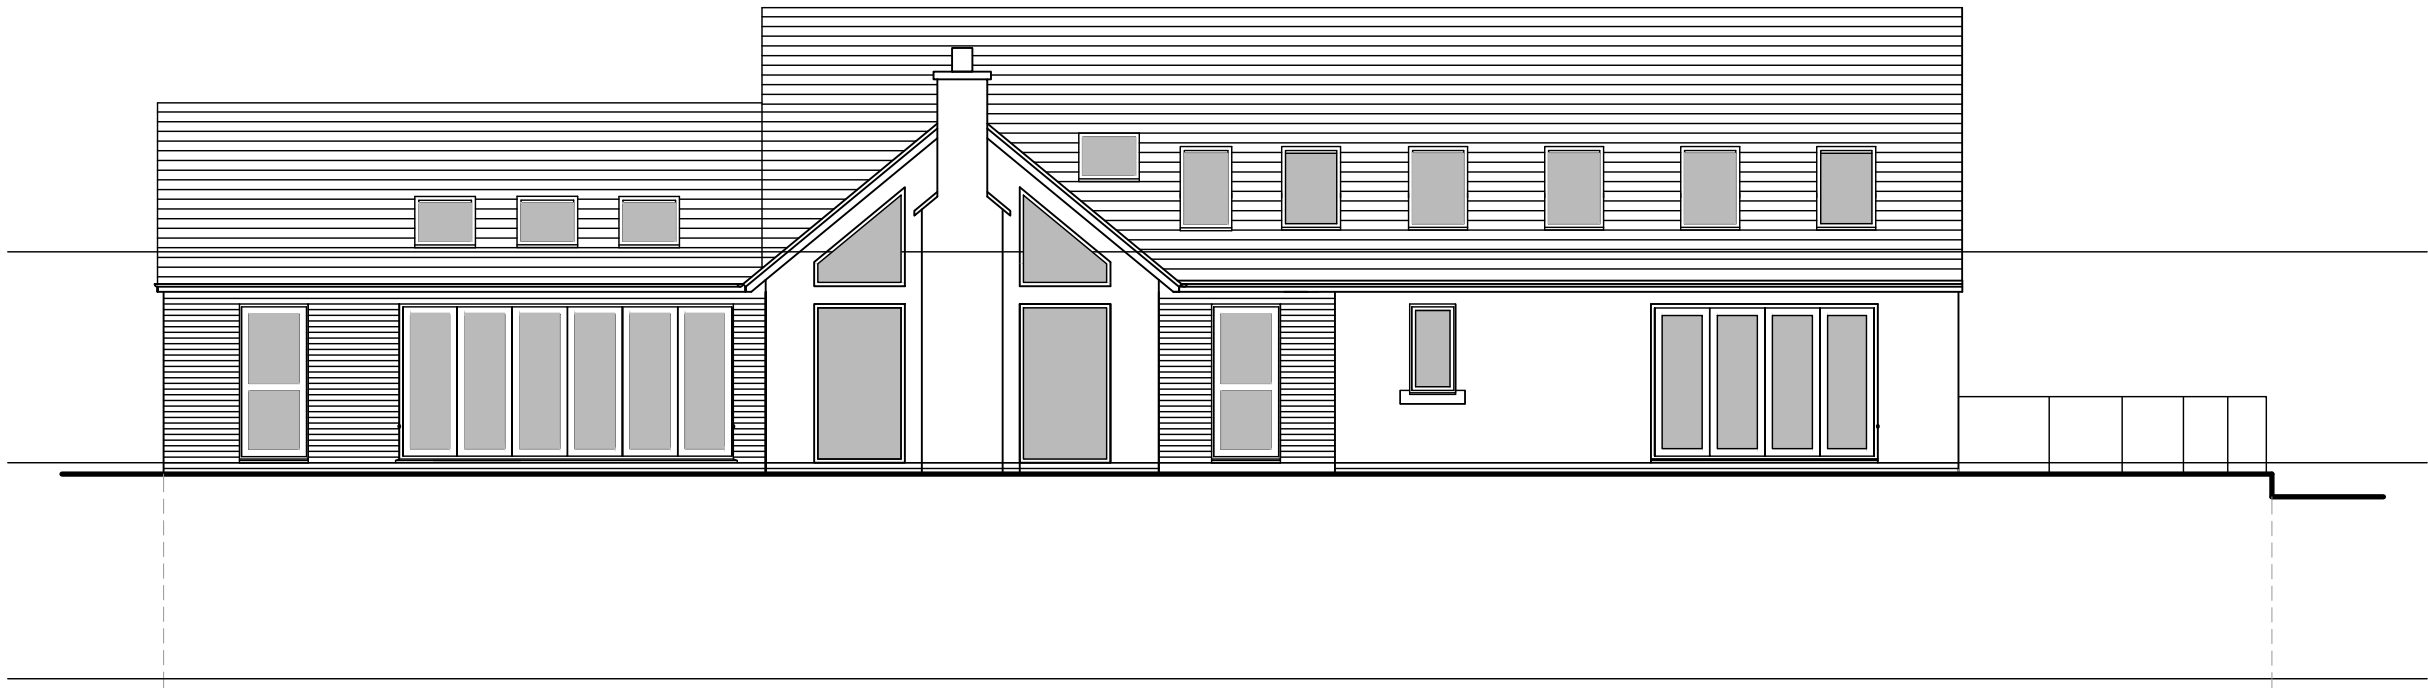

2. Rear Elevation

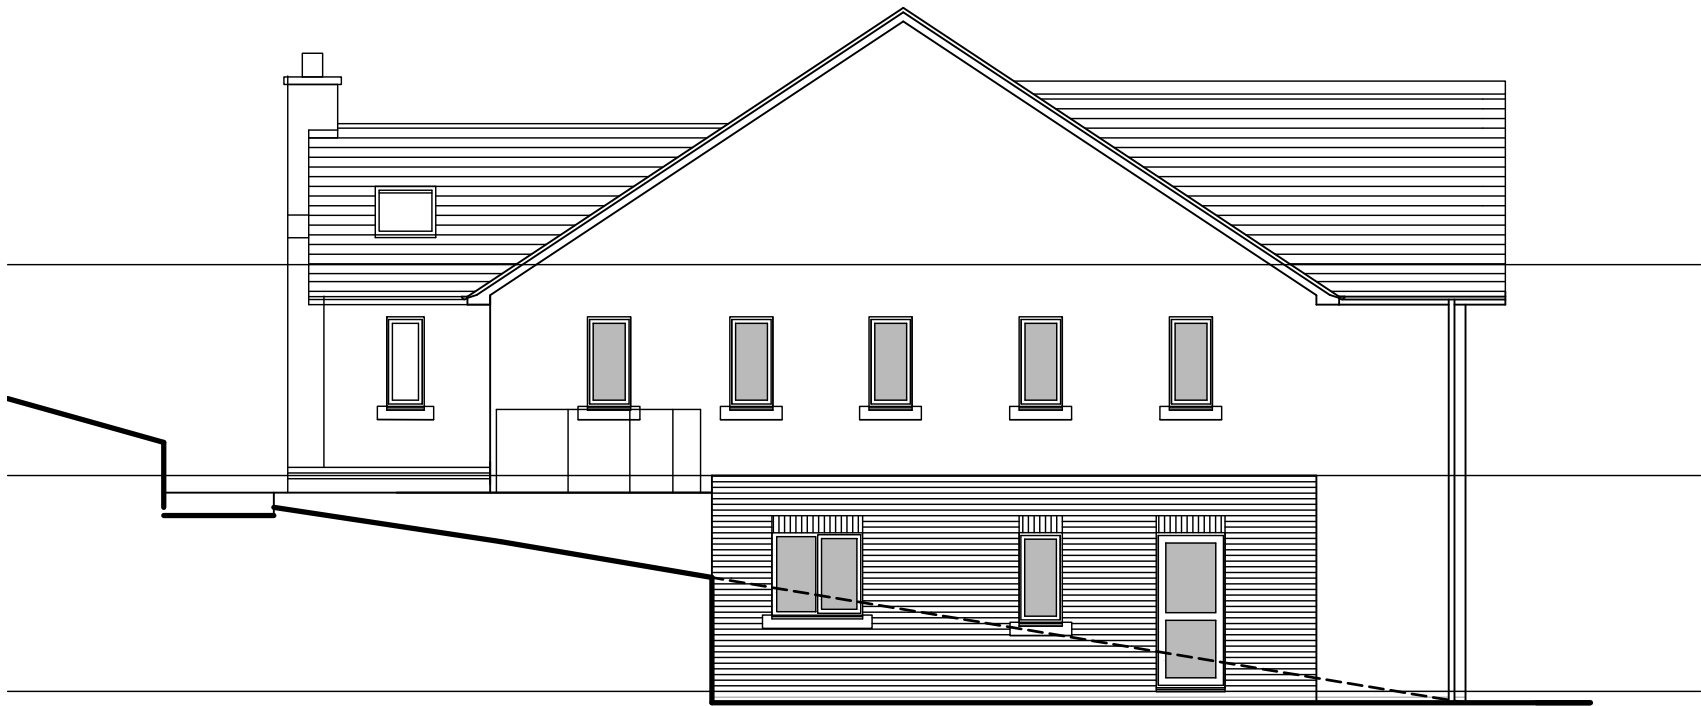

3. Side Elevation

 

0	TS	01.11.2021	First issue.
Rev.	By	Date	Description

Client Ceri Hughes & Chris Jones			
Project Edge Hill Hoseley Lane Marford LL12 8YE			
Drawing Title Existing Elevations			
Drawn By	TS	Date	September 2021
Job No.	P395	Status	Planning
Dwg No. L02	Rev. 0	Scale@ A2	1:100
ARCHITECTURE WORKS RESIDENTIAL COMMERCIAL INDUSTRIAL The Coach House Warrington Road Mickle Trafford Chester CH2 4EA Tel: 01244 300199 Mobile: 07974 674674 Email: toby@architecture.works			