




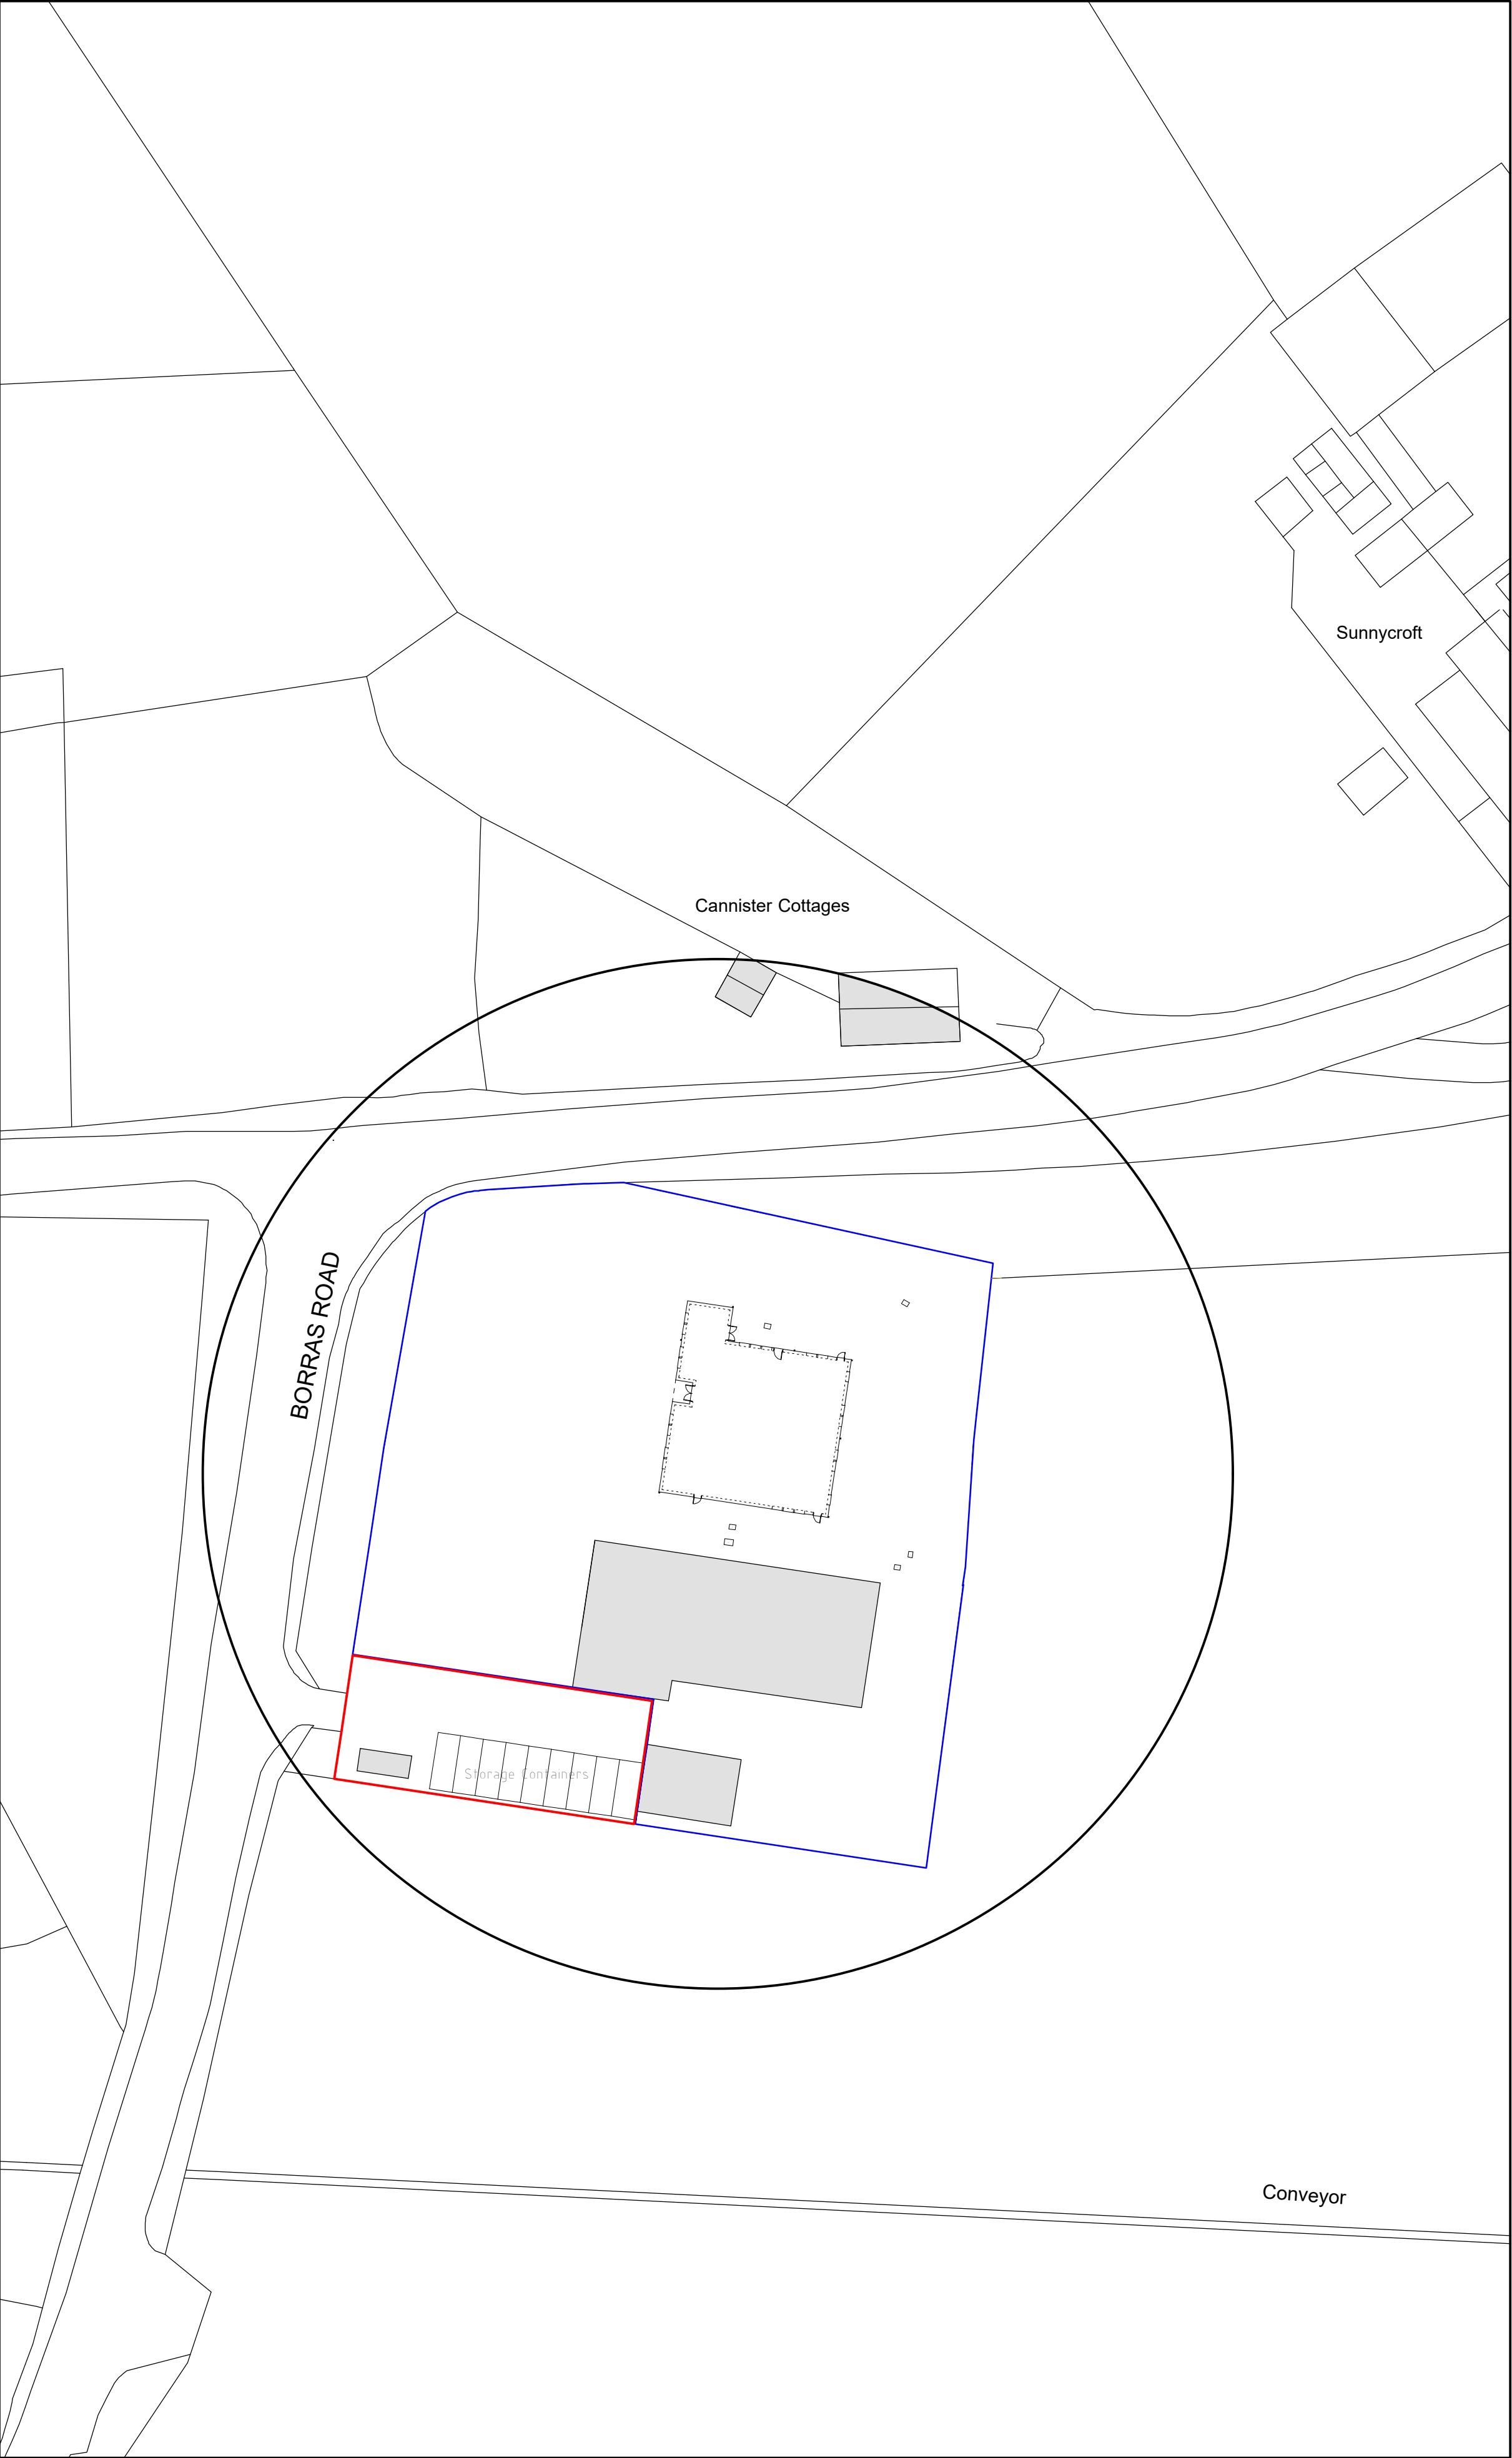

Site Plan 1:500

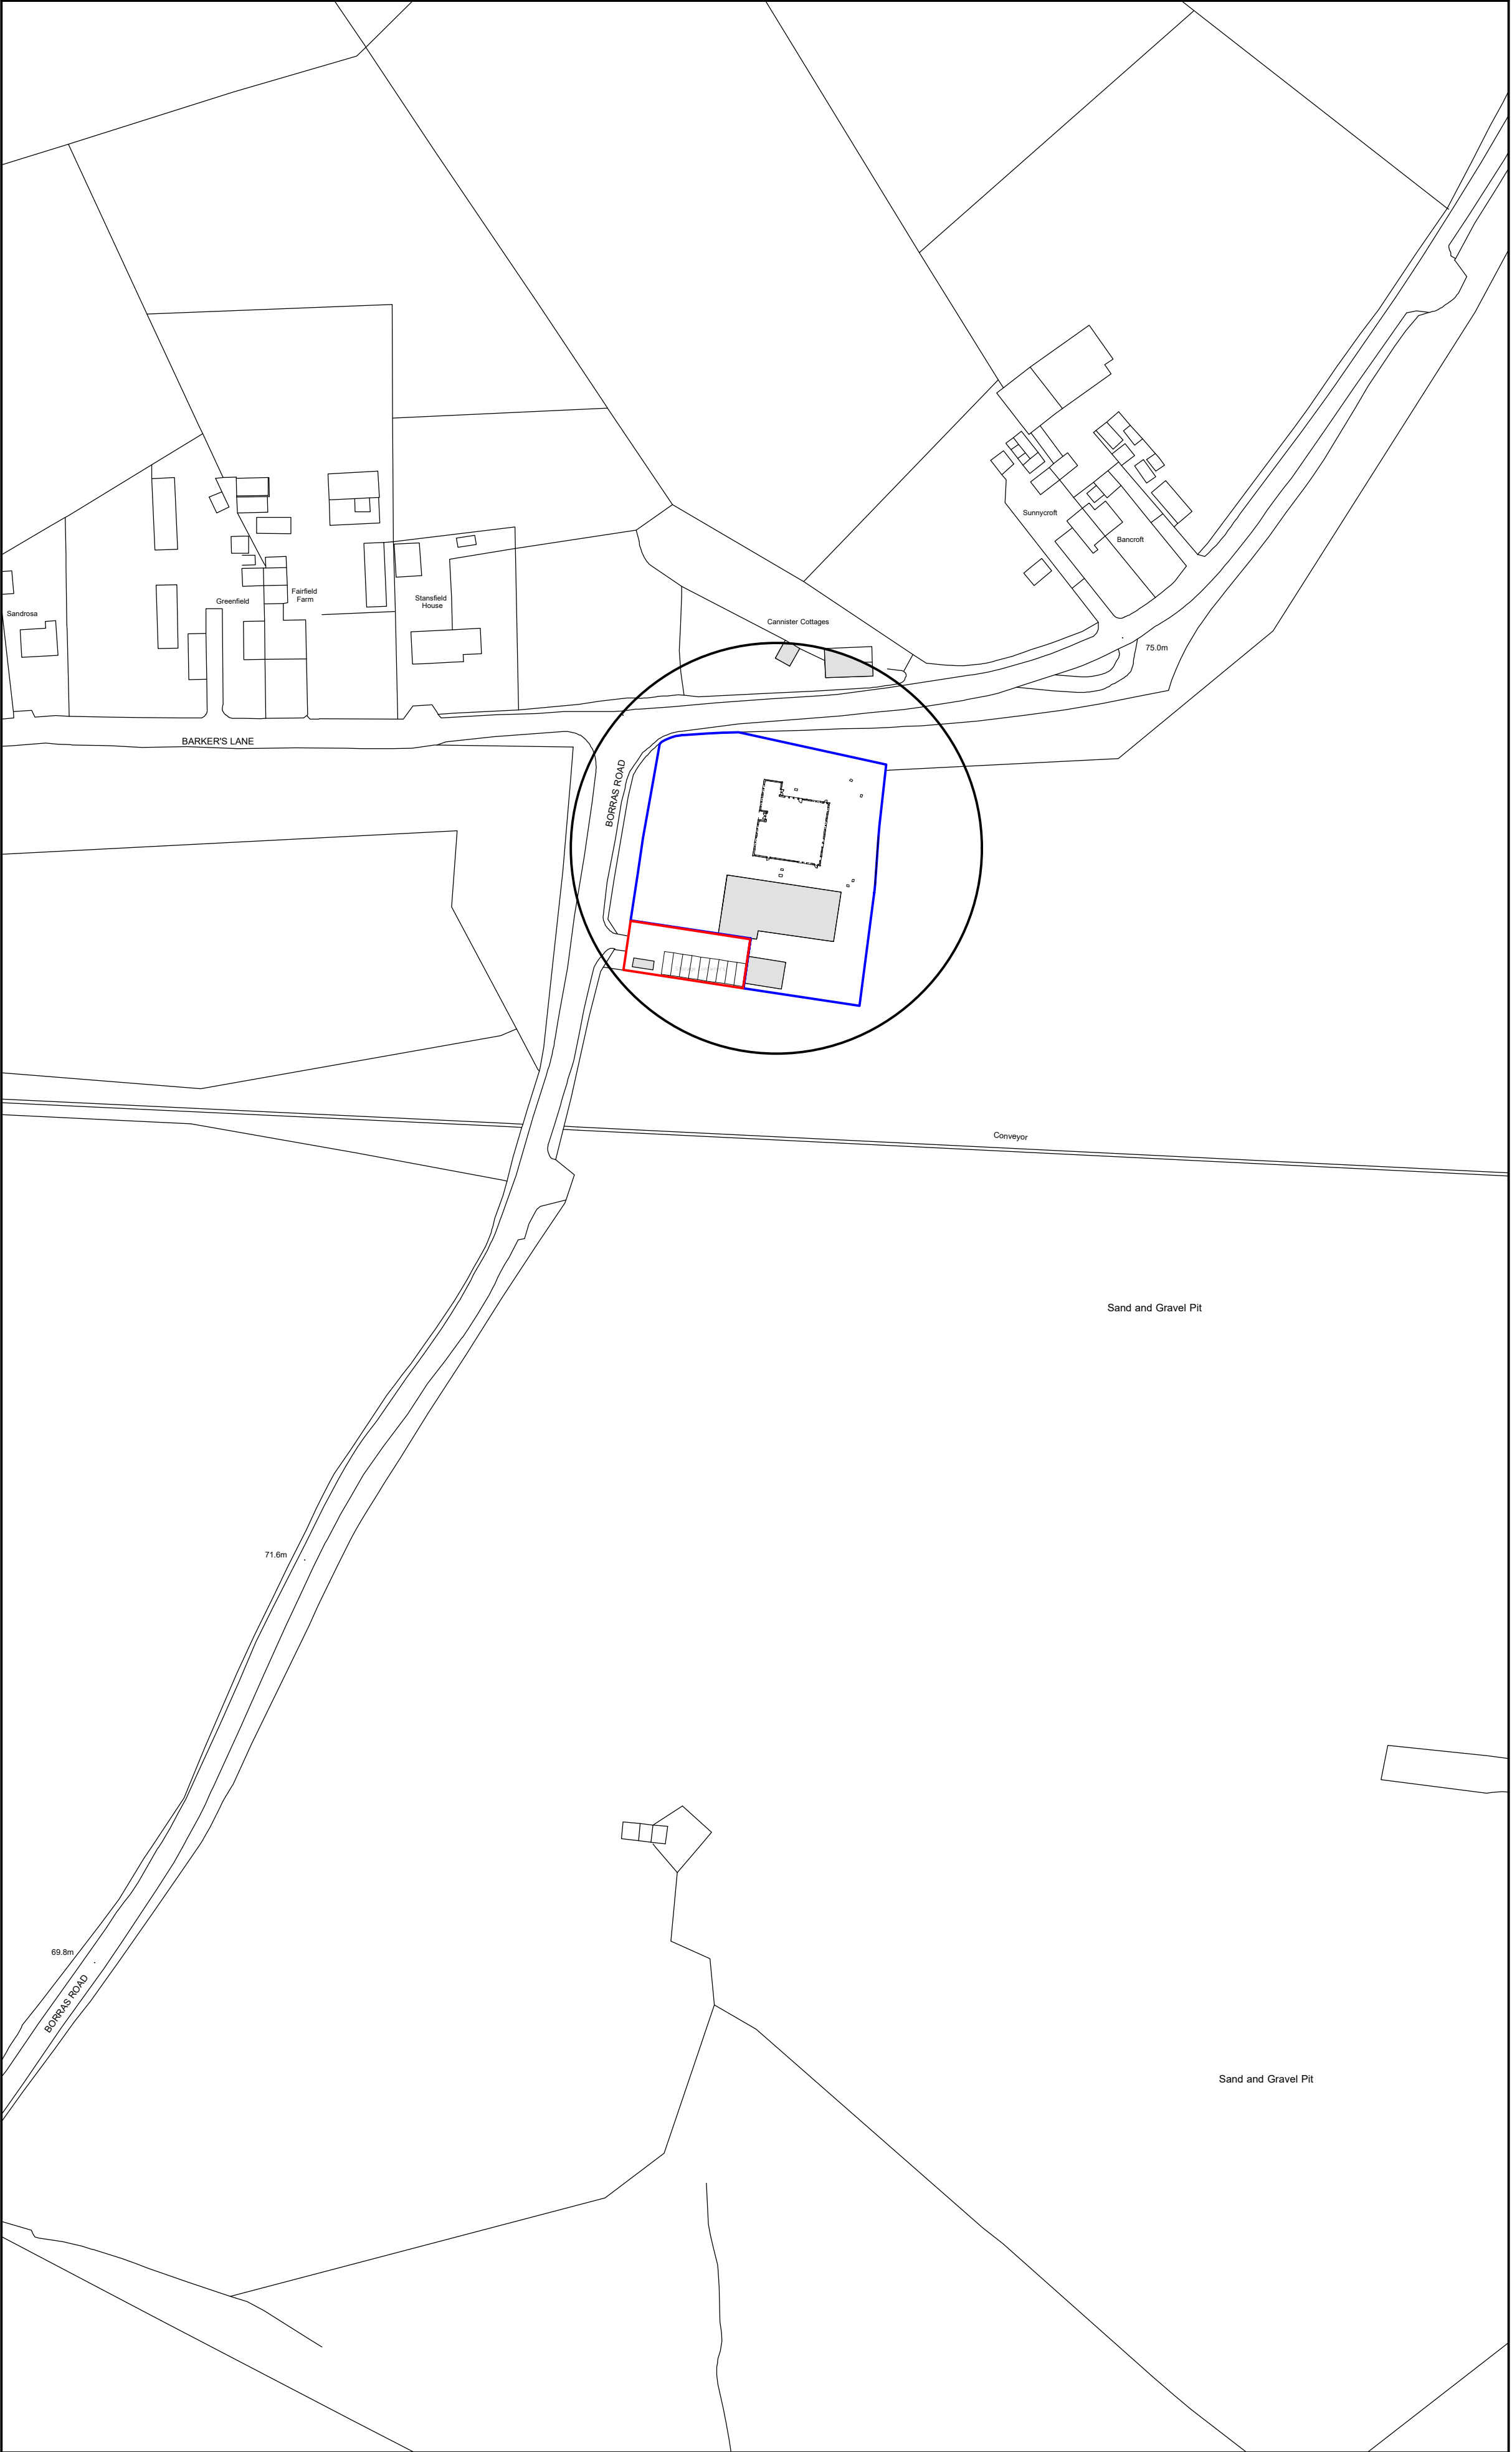

Location Plan 1:1250

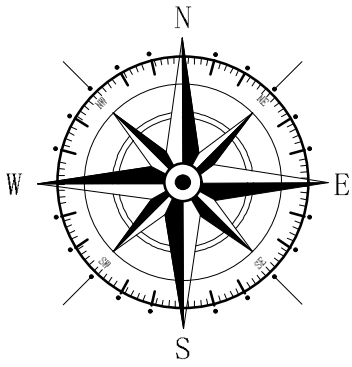

Key	
	Surrounding Buildings
	Application Site
	Land owned by client

Rev	Date	Detail	Initial
A	08/2022	Storage Container Update	AV

Project: Proposed Alterations to, ROC, Borras Road, Wrexham, LL13 9TW	
Title: Site & Location Plan	Scale: (A1) 1:500 #1:1250

Drawn By: E.M.Jackson	Date: Nov 2021
Drawing No: B154/002	Sheet: 1 of 1

architectural services

LABC

Office 3K4,
Redwither Business Tower,
Wrexham. LL13 9XT
Tel: 01978 356500
www.blueprintarchitectural.com
© copyright all rights reserved