



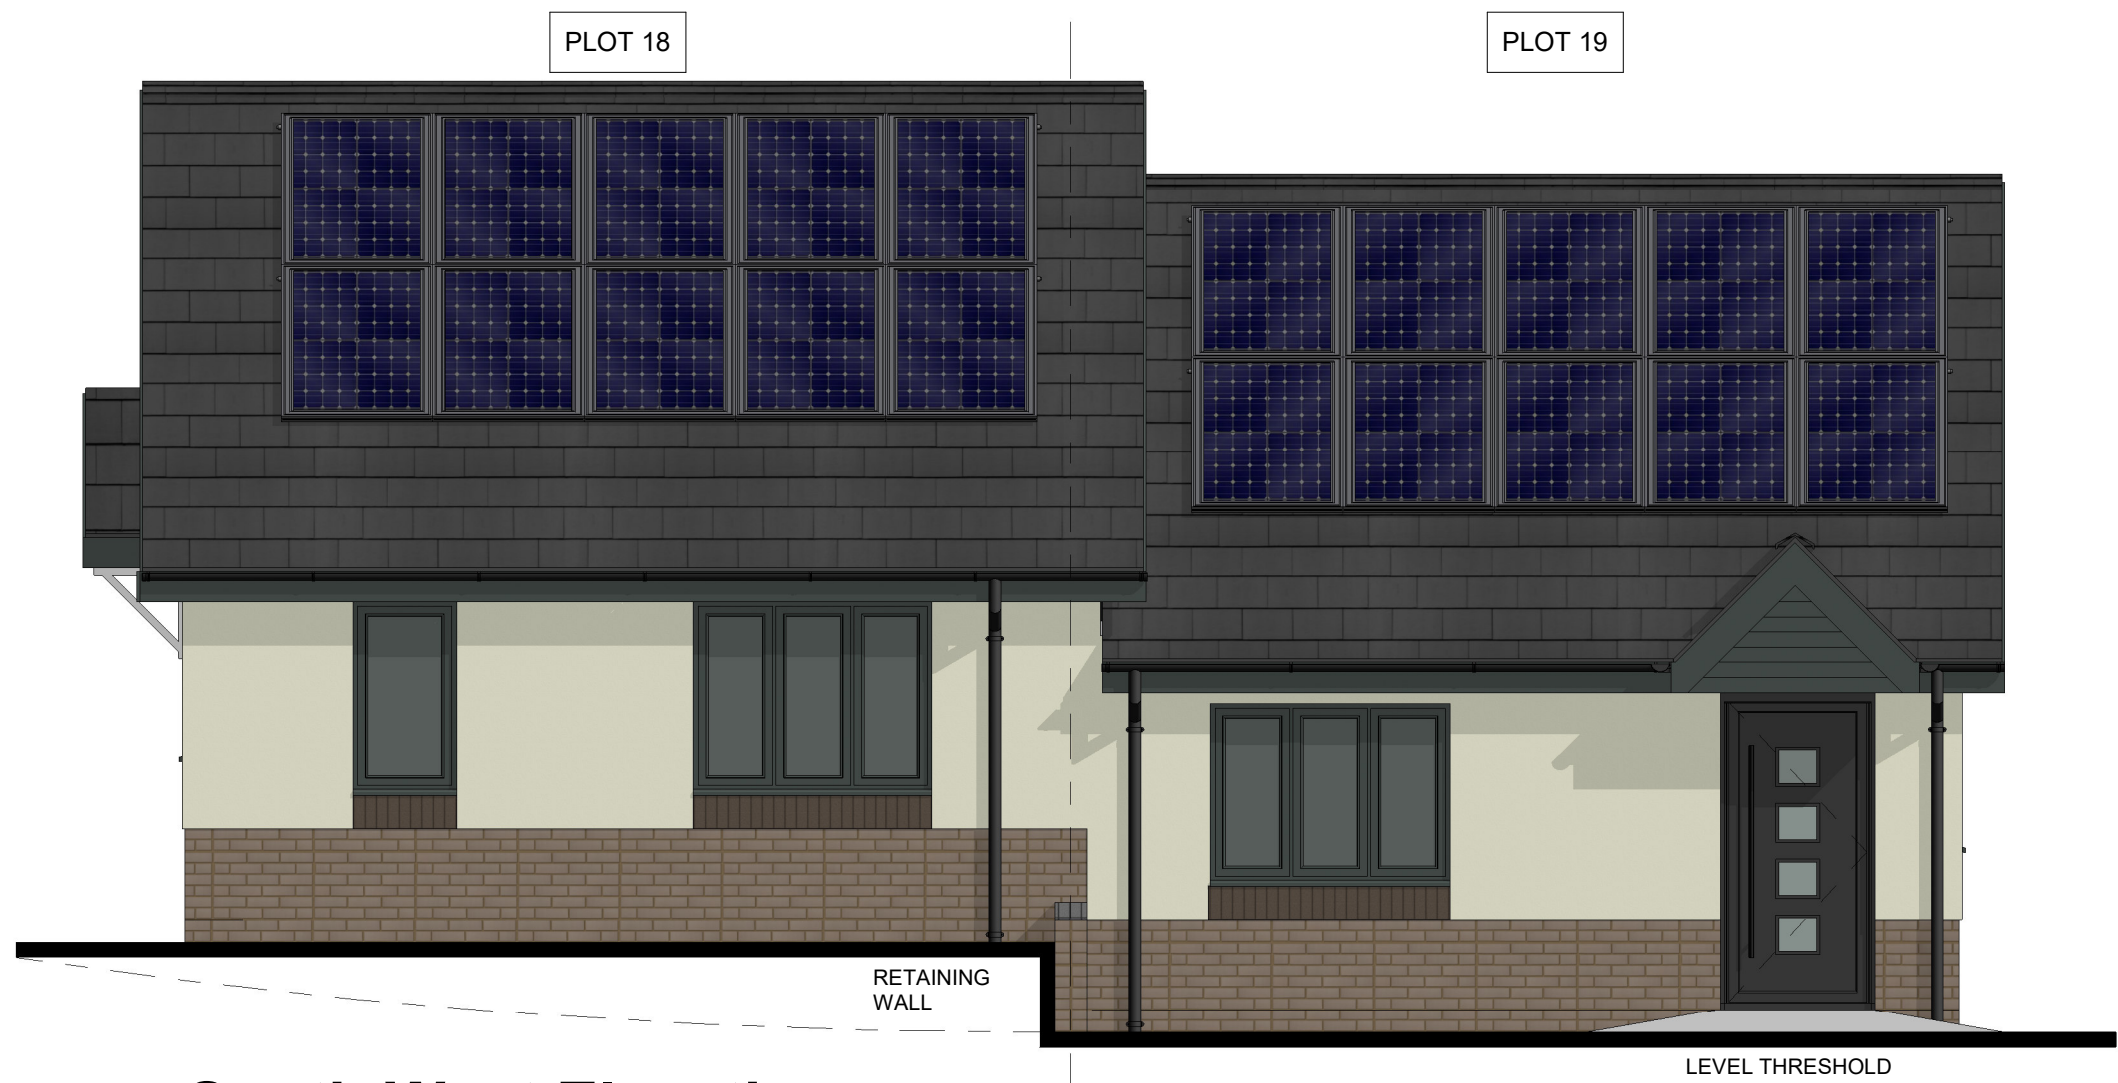

South West Elevation
1 : 50



North East Elevation
1 : 50

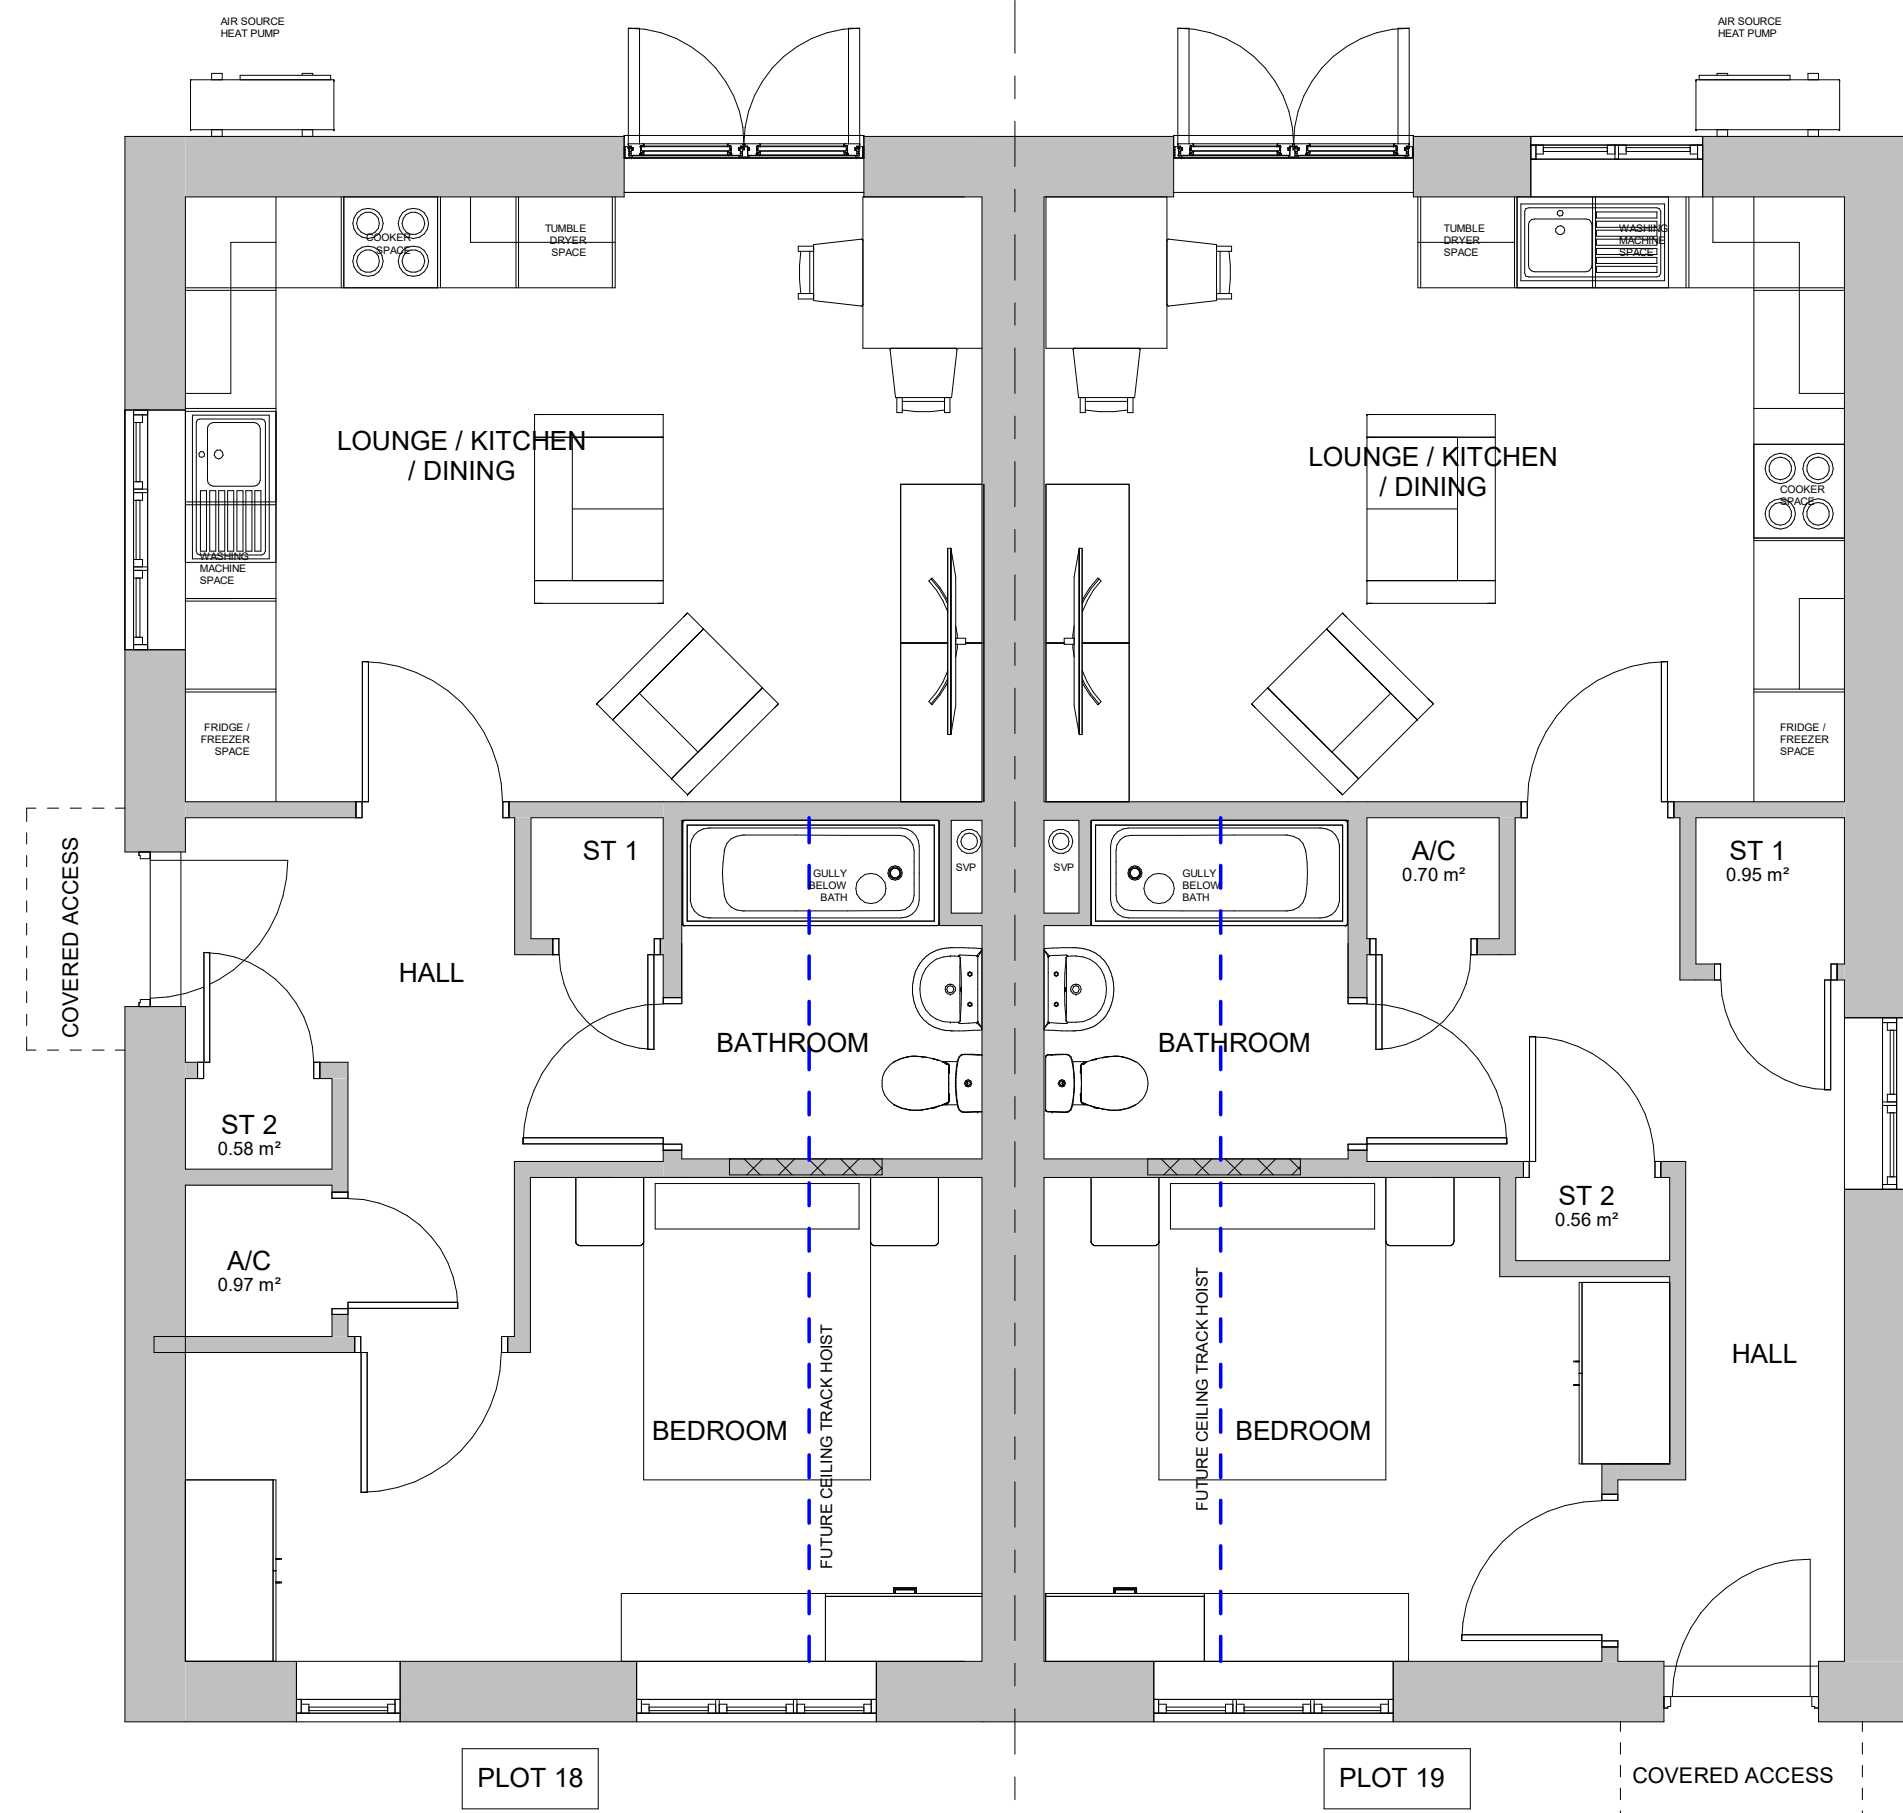

Ground Floor Plan
1 : 50



South East Elevation
1 : 50



North West Elevation
1 : 50



Roof Plan
1 : 50

NOTES:
ALL DIMENSIONS TO BE CHECKED AND CONFIRMED ON SITE PRIOR TO ANY WORKS OR FABRICATION.
DO NOT SCALE OFF THIS DRAWING.
ANY ERRORS, OMISSIONS OR DISCREPANCIES ARE TO BE BROUGHT TO THE ATTENTION OF MUNRO ASSOCIATES IMMEDIATELY.

PLOTS 18 & 19
Floor Area = 51.18m²

Rev	Date	Description	By
B	July 22	Alterations to Plot Numbers	MC
A	May 22	Alterations to Materials & Plot Numbers	MC

DRAWING STATUS
PLANNING



CHARLTON HOUSE DRAYTON'S PASSAGE SHOPLATCH SHREWSBURY SY1 1HF
T: 01743 341438 WWW.MUNRO-ASSOCIATES.COM E: design@munro-associates.com

CLIENT
Wales & West Housing

PROJECT
**Proposed Residential Development
Cwrt Pentwmpath
Eighth Avenue
Llay
Wrexham, LL12 0TT**

SCALE (@ A1)
1 : 50

DATE
December 2021

DRAWN BY
MRC

DRAWING TITLE
**PROPOSED FLOOR
PLANS (PLOTS 18 - 19)**

PROJECT NUMBER	DRAWING NUMBER	REV
20.211	P-120	B

© THE CONTENTS OF THIS DRAWING ARE THE COPYRIGHT OF MUNRO ASSOCIATES. IT MUST NOT BE REPRODUCED NOR AMENDED BY A THIRD PARTY WITHOUT OUR WRITTEN PERMISSION.

Munro Associates (Architectural Services) Limited
Registered Office: Charlton House, Drayton's Passage, Shoplatch, Shrewsbury, Shropshire, SY1 1HF.
Registered in England and Wales
Registration No. 08117820 Vat No. 650 8829 15