


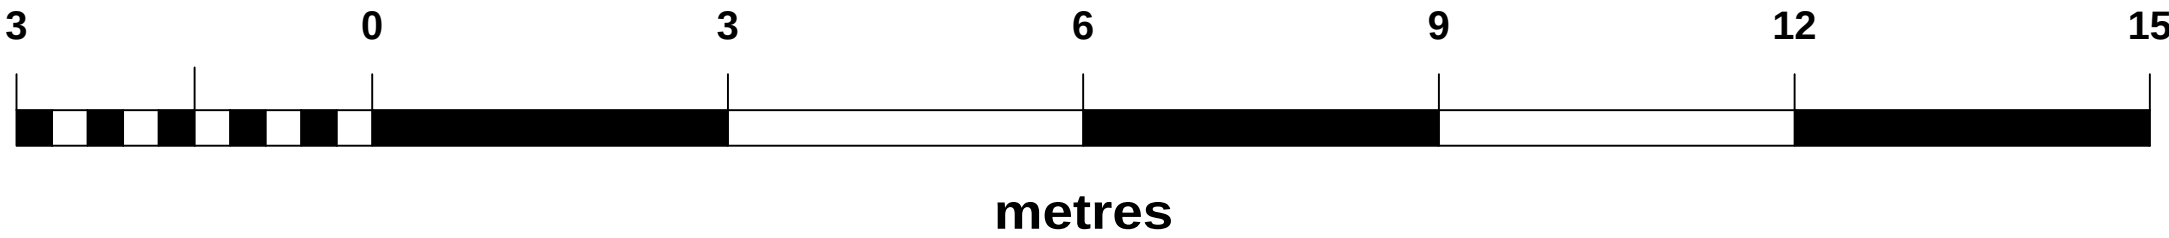

OWNERSHIP BOUNDARY
AREA = 7,629 m2

SITE BOUNDARY
SITE AREA = 711 m2



Low Level Path Lighting


Lanea Path Lighting Bollard with PIR sensor.

Benefits :

- LED mains wired.
- Low level height, only 40cm high.
- LED bulbs installed into this pillar lamp are in such a manner that they shine downwards onto cascading reflectors, keeping all light at low level.
- Integrated PIR sensor, keeping light levels low and only on when required.
- Range 2-8metres, set at 5m as shown.
- Lighting duration (5 seconds to 6 minutes) are configurable.
- Detects movement at an angle of 90 degrees .



NORTH

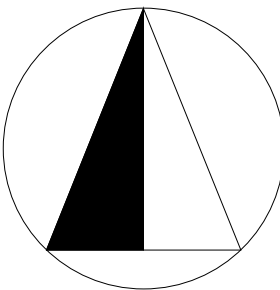

GLampitect


W: WWW.GLAMPITECT.CO.UK
E: CONTACT@GLAMPITECT.CO.UK
T: 0131 202 9002

KEY TO SYMBOLS



21/11/22	Layout & boundaries updated for Planning issue.	A	EC
Date	Description	Rev	By

Revision Description

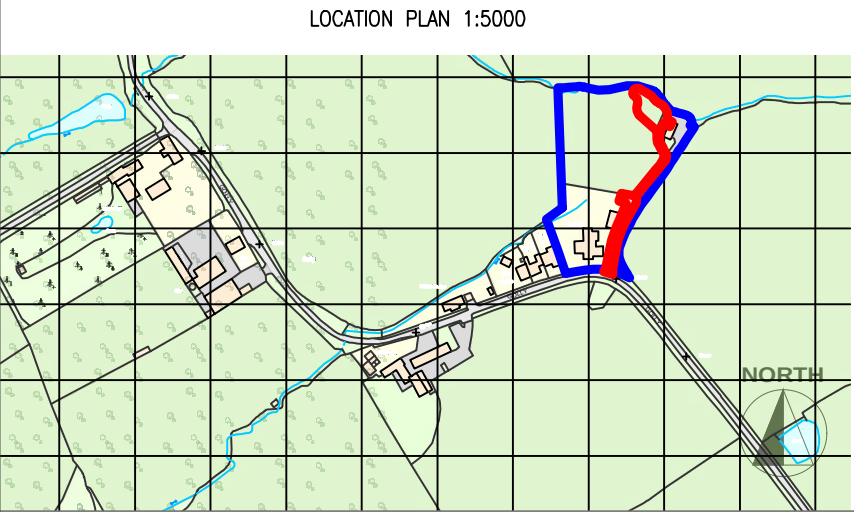

Project:
Proposed Glamping Site - For Tom Cliffe
Oak Mead, The Golly, Burton Green, Rossett, Wrexham
LL12 0AL

Drawing Title:
LIGHTING PLAN

Drawing Number:
220324-01-09

Revision: A
Date: 19.04.2022
Scale: 1:200 @ A1
Drawn By: EC
CAD Dwg File: -
Checked By: PT

Issue Status:
Full Planning Application