


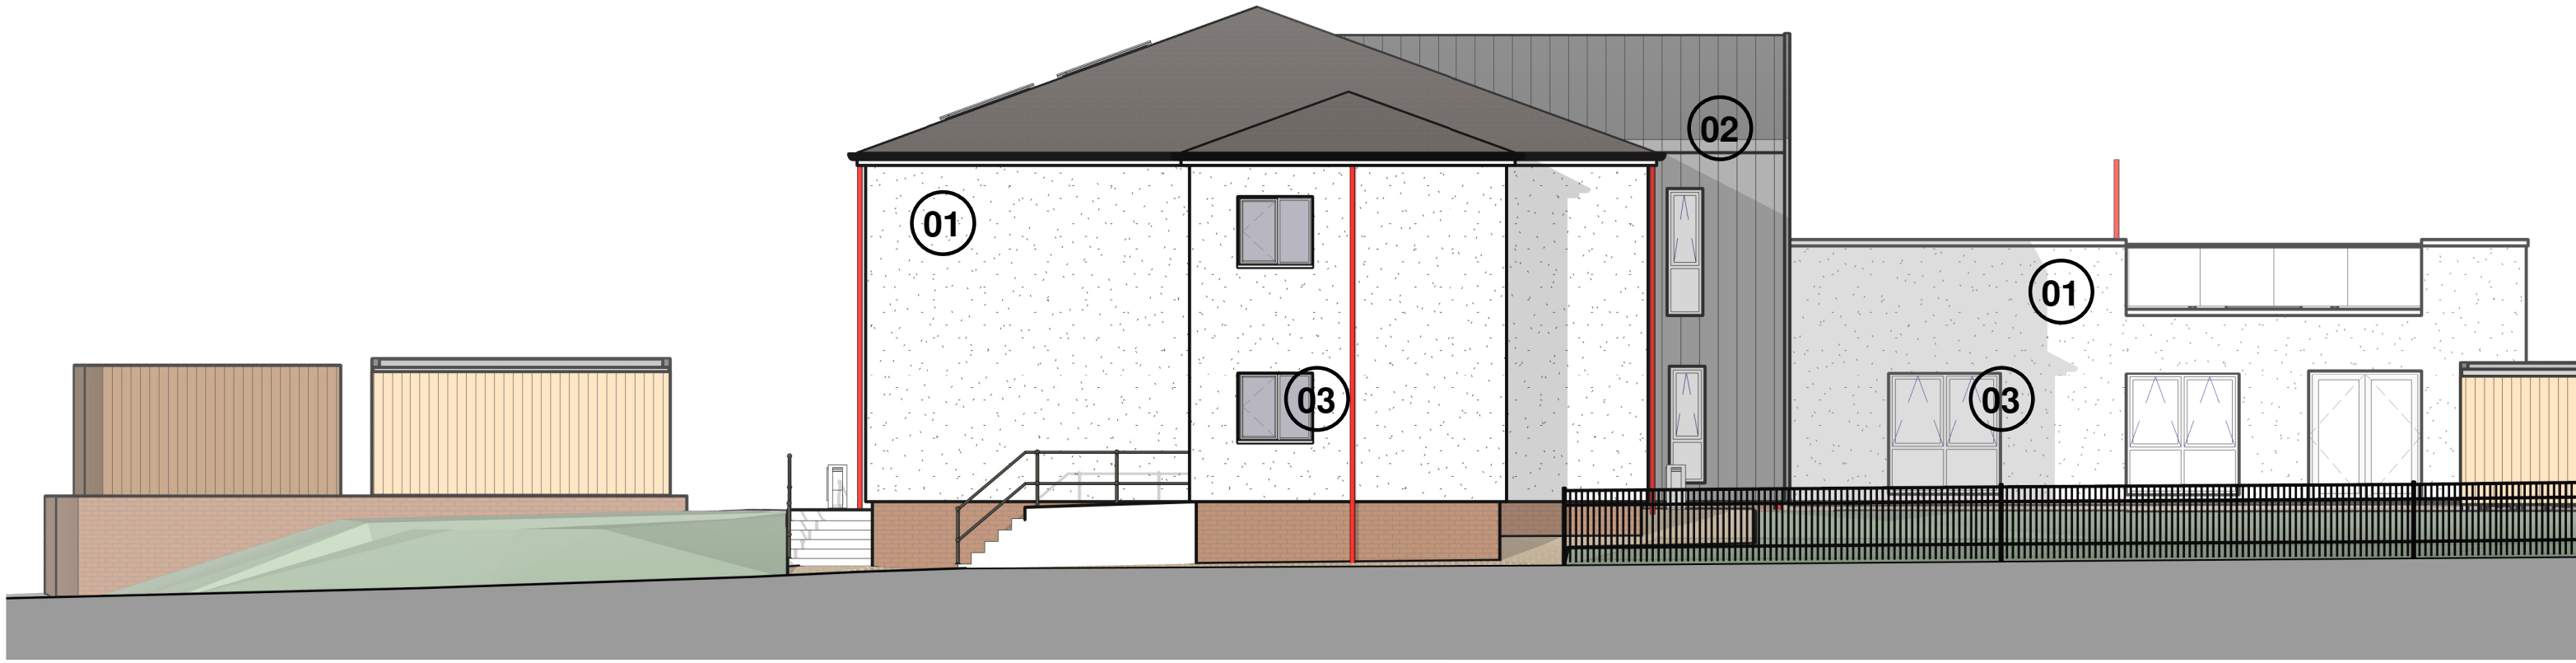


1 South West Elevation A As Proposed




2 North East Elevation As Proposed



3 West North Elevation C As Proposed

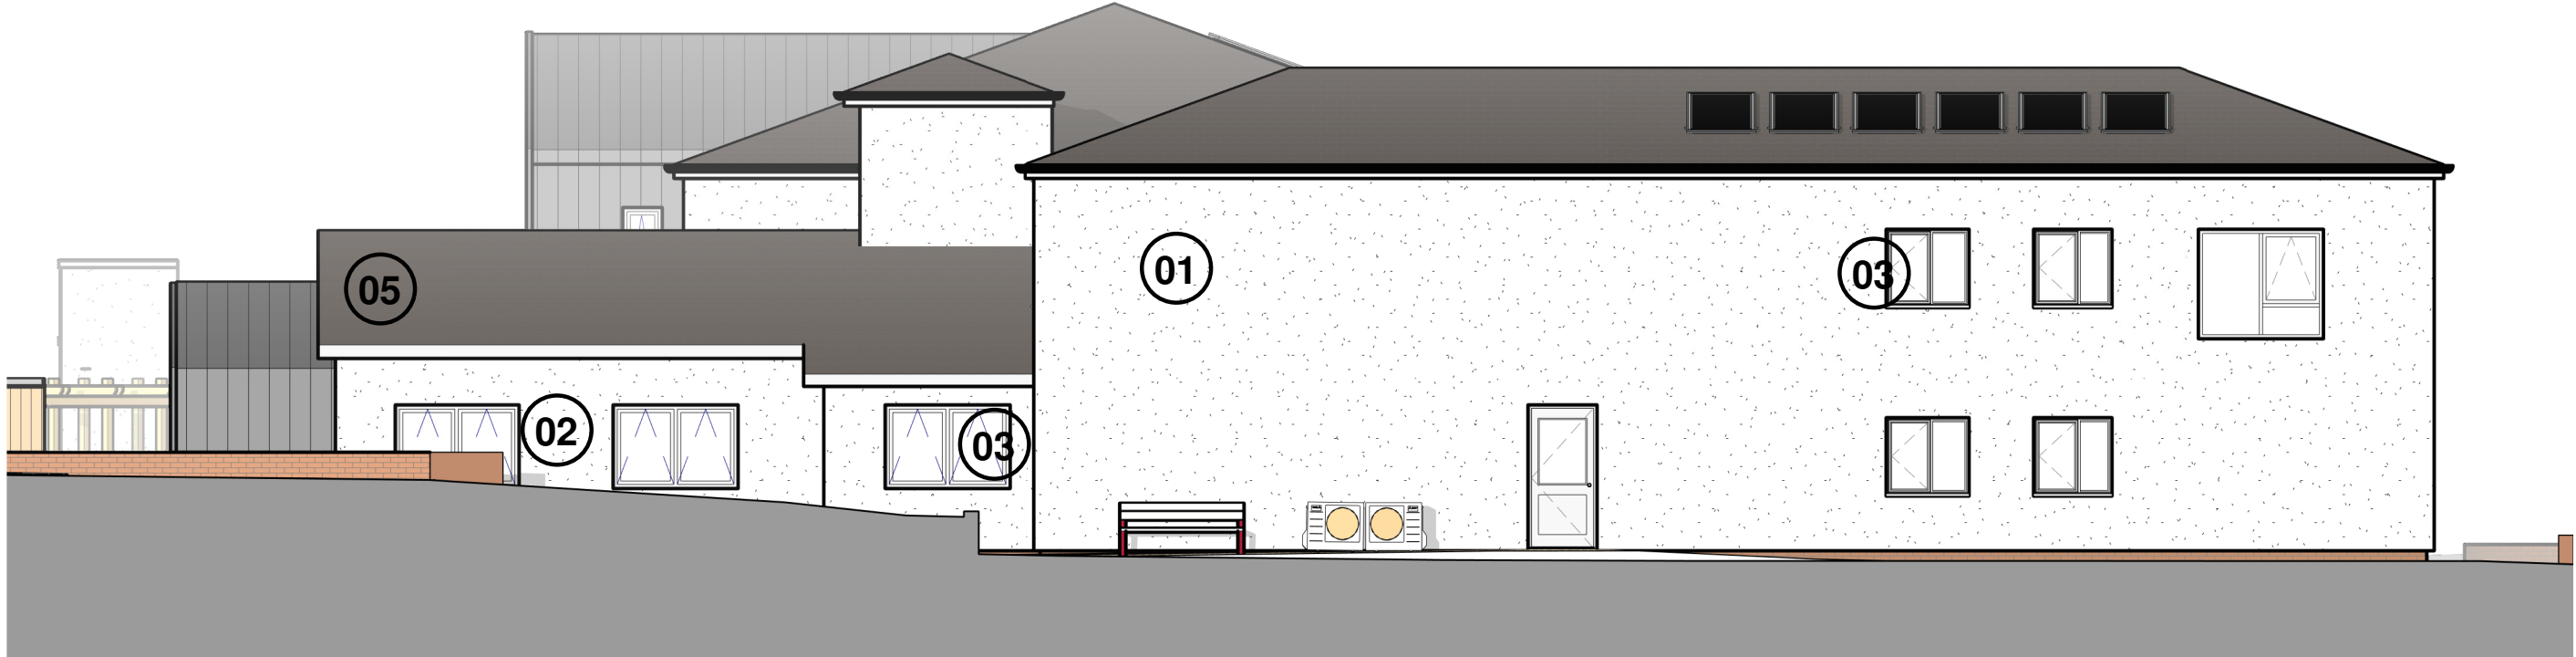


4 South East Elevation D As Proposed

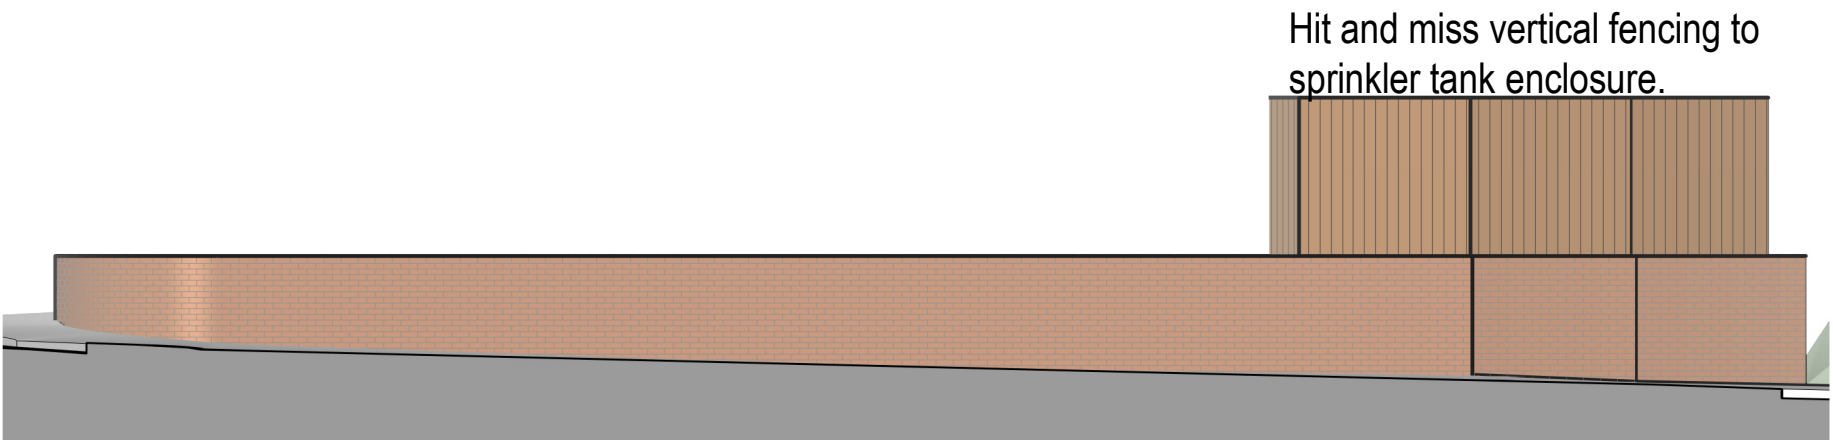

5 Elevation E New Storage



01 Render finish above existing brick plinth - Weber chalk scrape finish

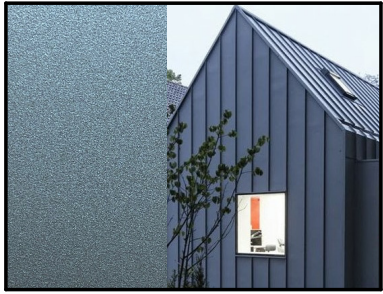

02 Standing seam steel cladding Tata Urban Orian Matt 305mm wide.



03 Replacement windows UPVC anthracite with triple glazing.




04 New main entrance points aluminium system powder coated anthracite.



05 Areas of new roof to be concrete tiles best match to existing roofs.

External Finishes

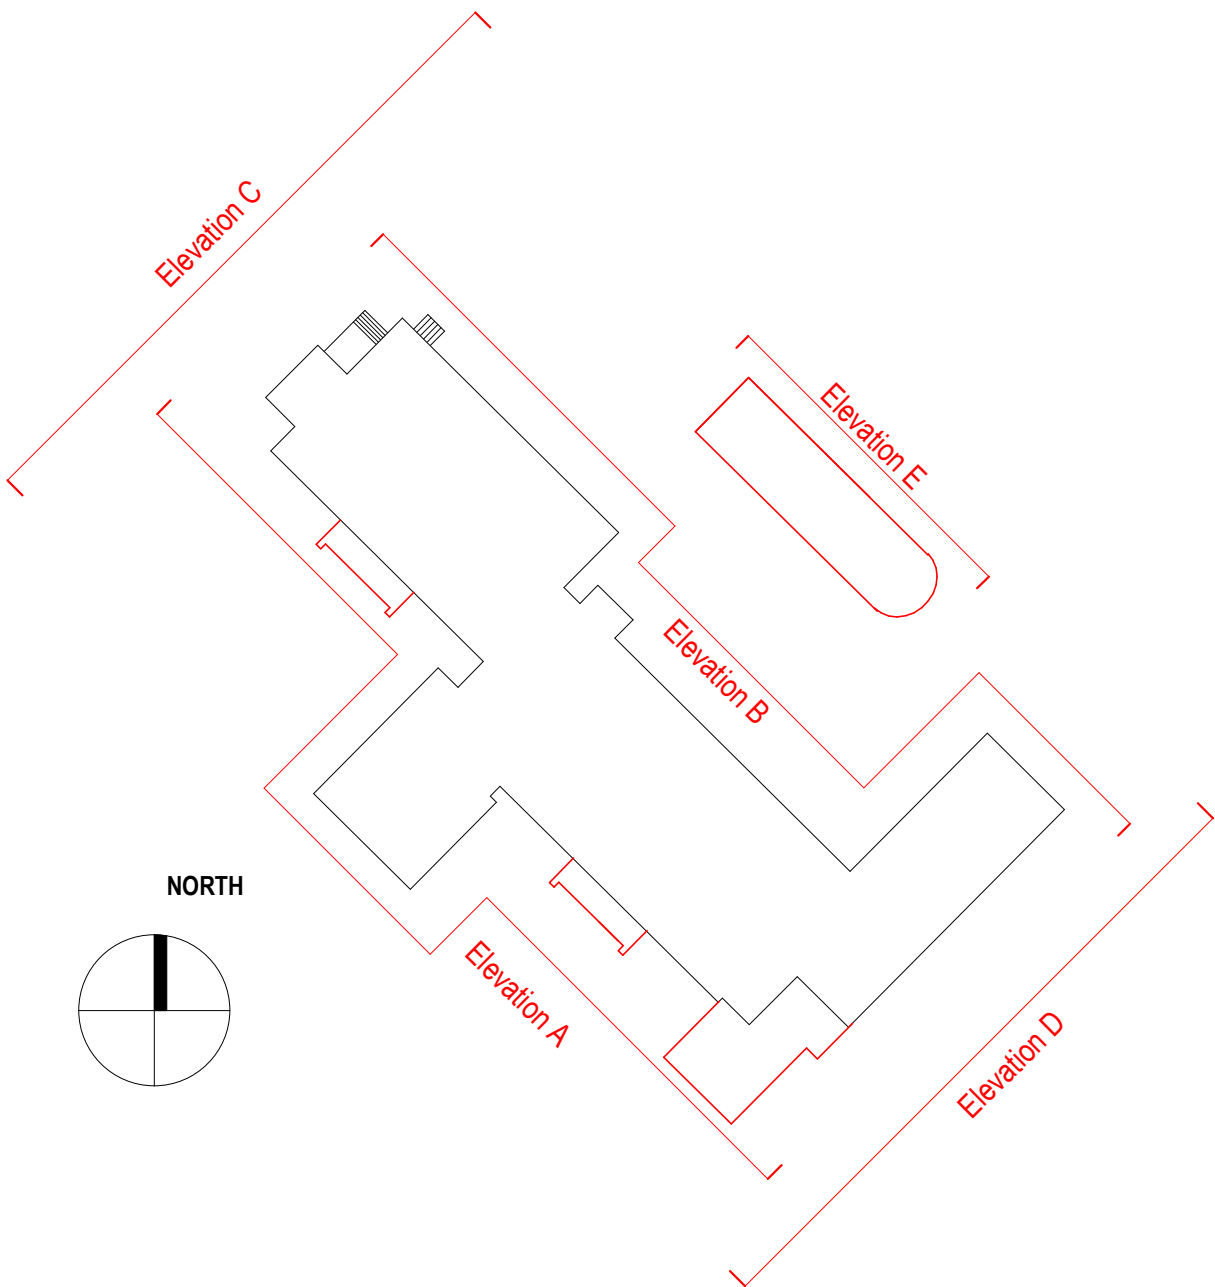

elliswilliams

Project Number: 2705
Project Name: Maes y Capel

Drawing Status: D1 Costing
Drawing Number: 2705- EWA- MYC- ZZ- EL- A- 10501
Drawing Name: Proposed Elevations

Date: 01/27/22
Drawn By: JH
Rev: P2
Scale: As indicated

Wellfield Chester Road Preston Brook WA7 3BA
T: 01928 752200 E: info@ewa.co.uk W: ewa.co.uk