



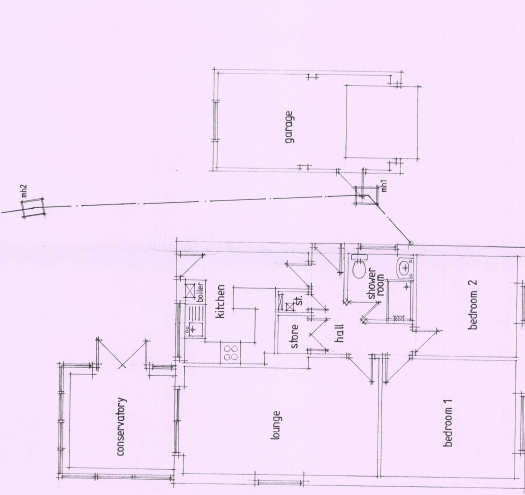

floor plan
existing

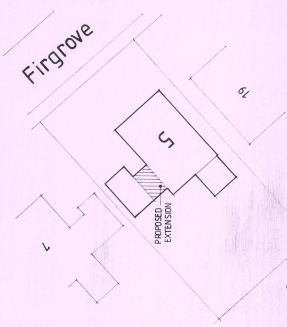

block plan
scale 1:200

SPECIFICATION

The new works to be carried out at all different material prior to commencement of the work.

General: All work shall be carried out in accordance with the Building Regulations and the Building Control Authority's requirements. 

Materials: All materials shall be of a standard not less than that specified in the Building Regulations and the Building Control Authority's requirements. All materials shall be of a standard not less than that specified in the Building Regulations and the Building Control Authority's requirements.

Workmanship: All work shall be carried out in accordance with the Building Regulations and the Building Control Authority's requirements. All work shall be carried out in accordance with the Building Regulations and the Building Control Authority's requirements.

Access: All work shall be carried out in accordance with the Building Regulations and the Building Control Authority's requirements. All work shall be carried out in accordance with the Building Regulations and the Building Control Authority's requirements.

Drainage: All work shall be carried out in accordance with the Building Regulations and the Building Control Authority's requirements. All work shall be carried out in accordance with the Building Regulations and the Building Control Authority's requirements.

Electrical: All work 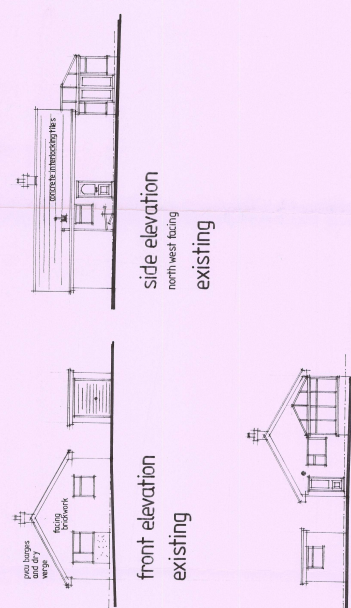

side elevation
north west facing
existing

front elevation
existing

rear elevation
existing



Project: Proposed Single Storey Side Extension at 8 Fingrove Corner, Borras Park, Wrentham, Dorset, DT12 7JF

Client: Mrs. Miriam Lawrence - (J)

Details: Existing Plan & Elevations; Block Plan; Specification

Scale: 1:80 1:100 1:200 Date: July, 2022

Drawing No.: ML1/A Revision: