



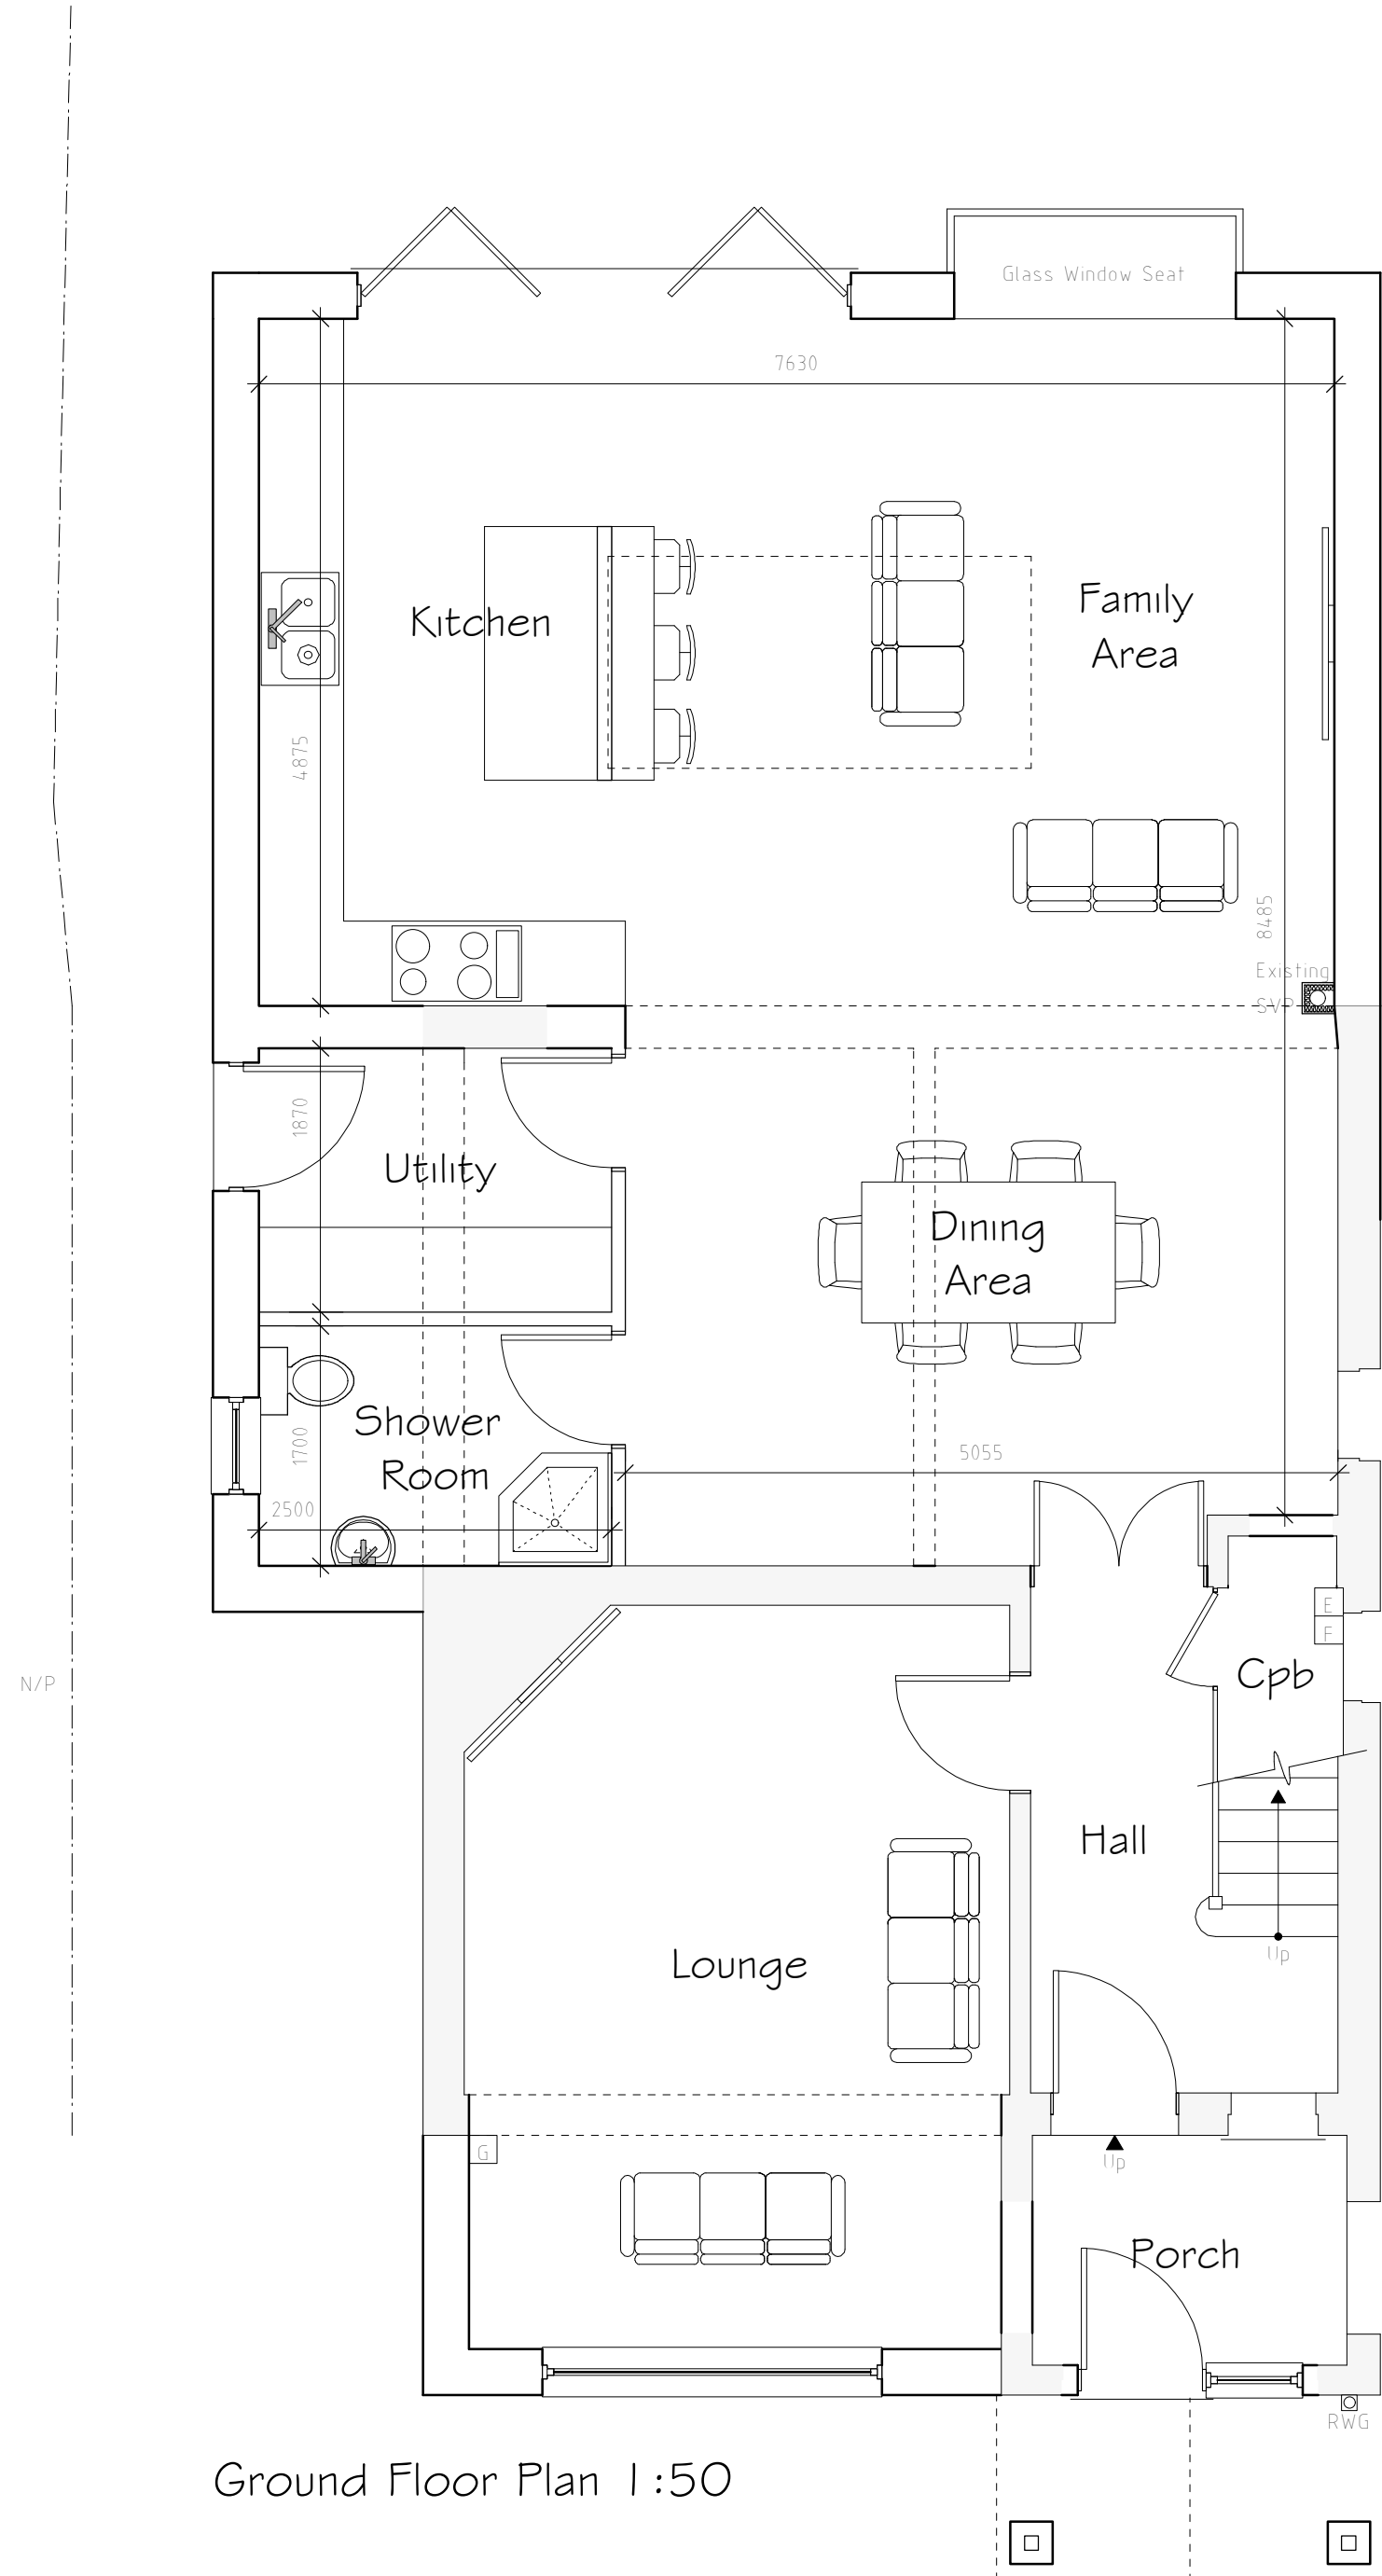


Front Elevation 1:100

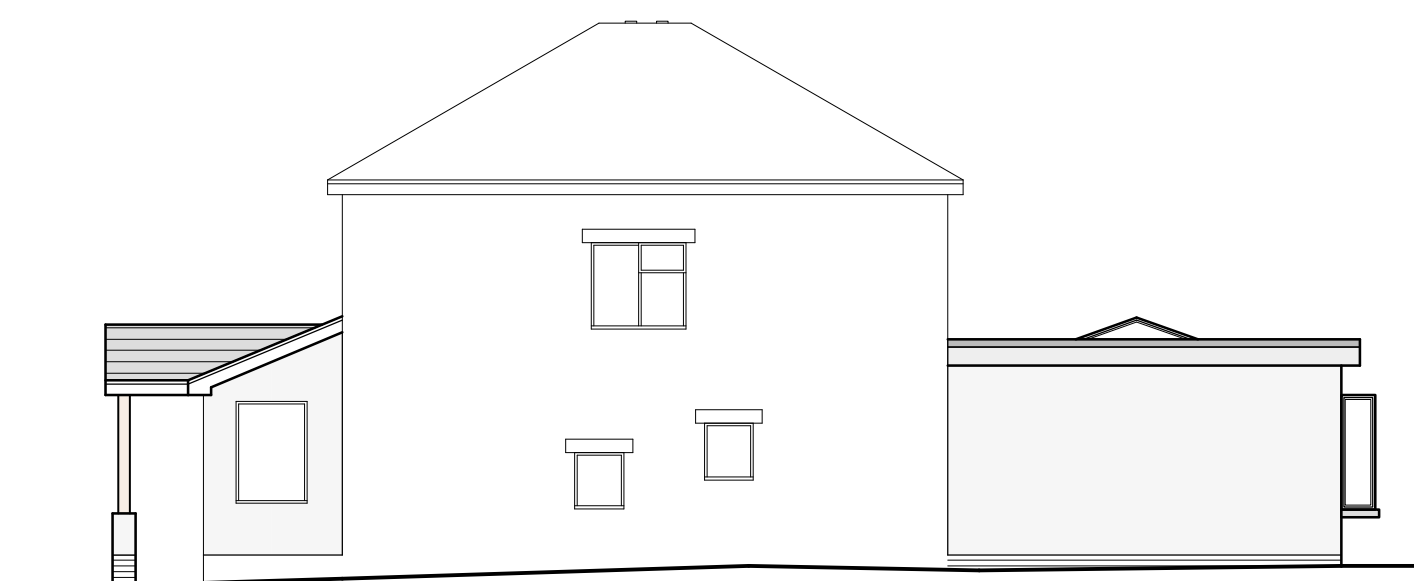

Side Elevation 1:100



Rear Elevation 1:100

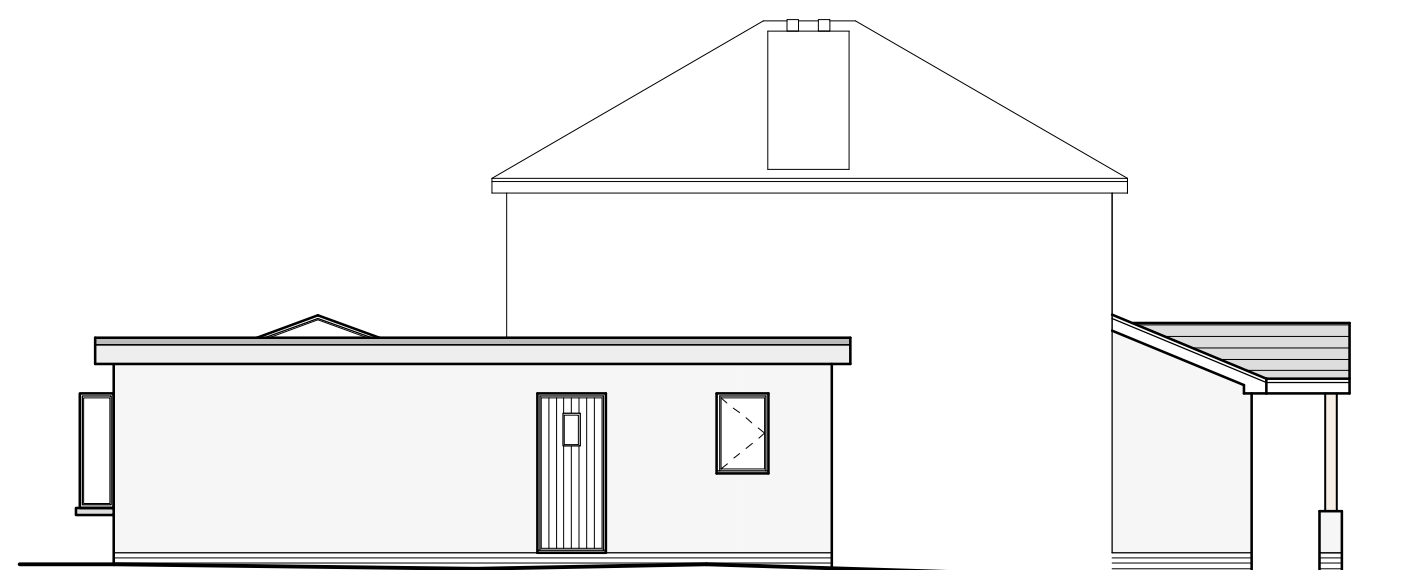

Side Elevation 1:100

External Facing Materials

External walls are to comprise render to Local Authority approval.

Roofing Materials

Roof coverings are to be zinc roofing system to Local Authority approval.

All windows are to comprise sealed double glazed units set in uPVC frames.

All fascias and soffits are to comprise zinc to match roof covering.

Rainwater: to be collected in half round uPVC guttering and uPVC downpipes, to discharge to soakaways located in garden.

Rev	Date	Detail	Initial

Project:

Proposed Alterations to,
Murten, Henry Street,
Rhostyllen, Wrexham,
LL14 4BY

Title:

Planning

Scale: (A2)

1:50 &
1:100

Drawn By:

E.M.Jackson

Date:

Nov 2022

Drawing No:

B163/004

Sheet:

1 of 1

blueprint
architectural services



Office 3K4,
Redwither Business Tower,
Wrexham. LL13 9XT
Tel: 01978 356500
www.blueprintarchitectural.com

© copyright all rights reserved