


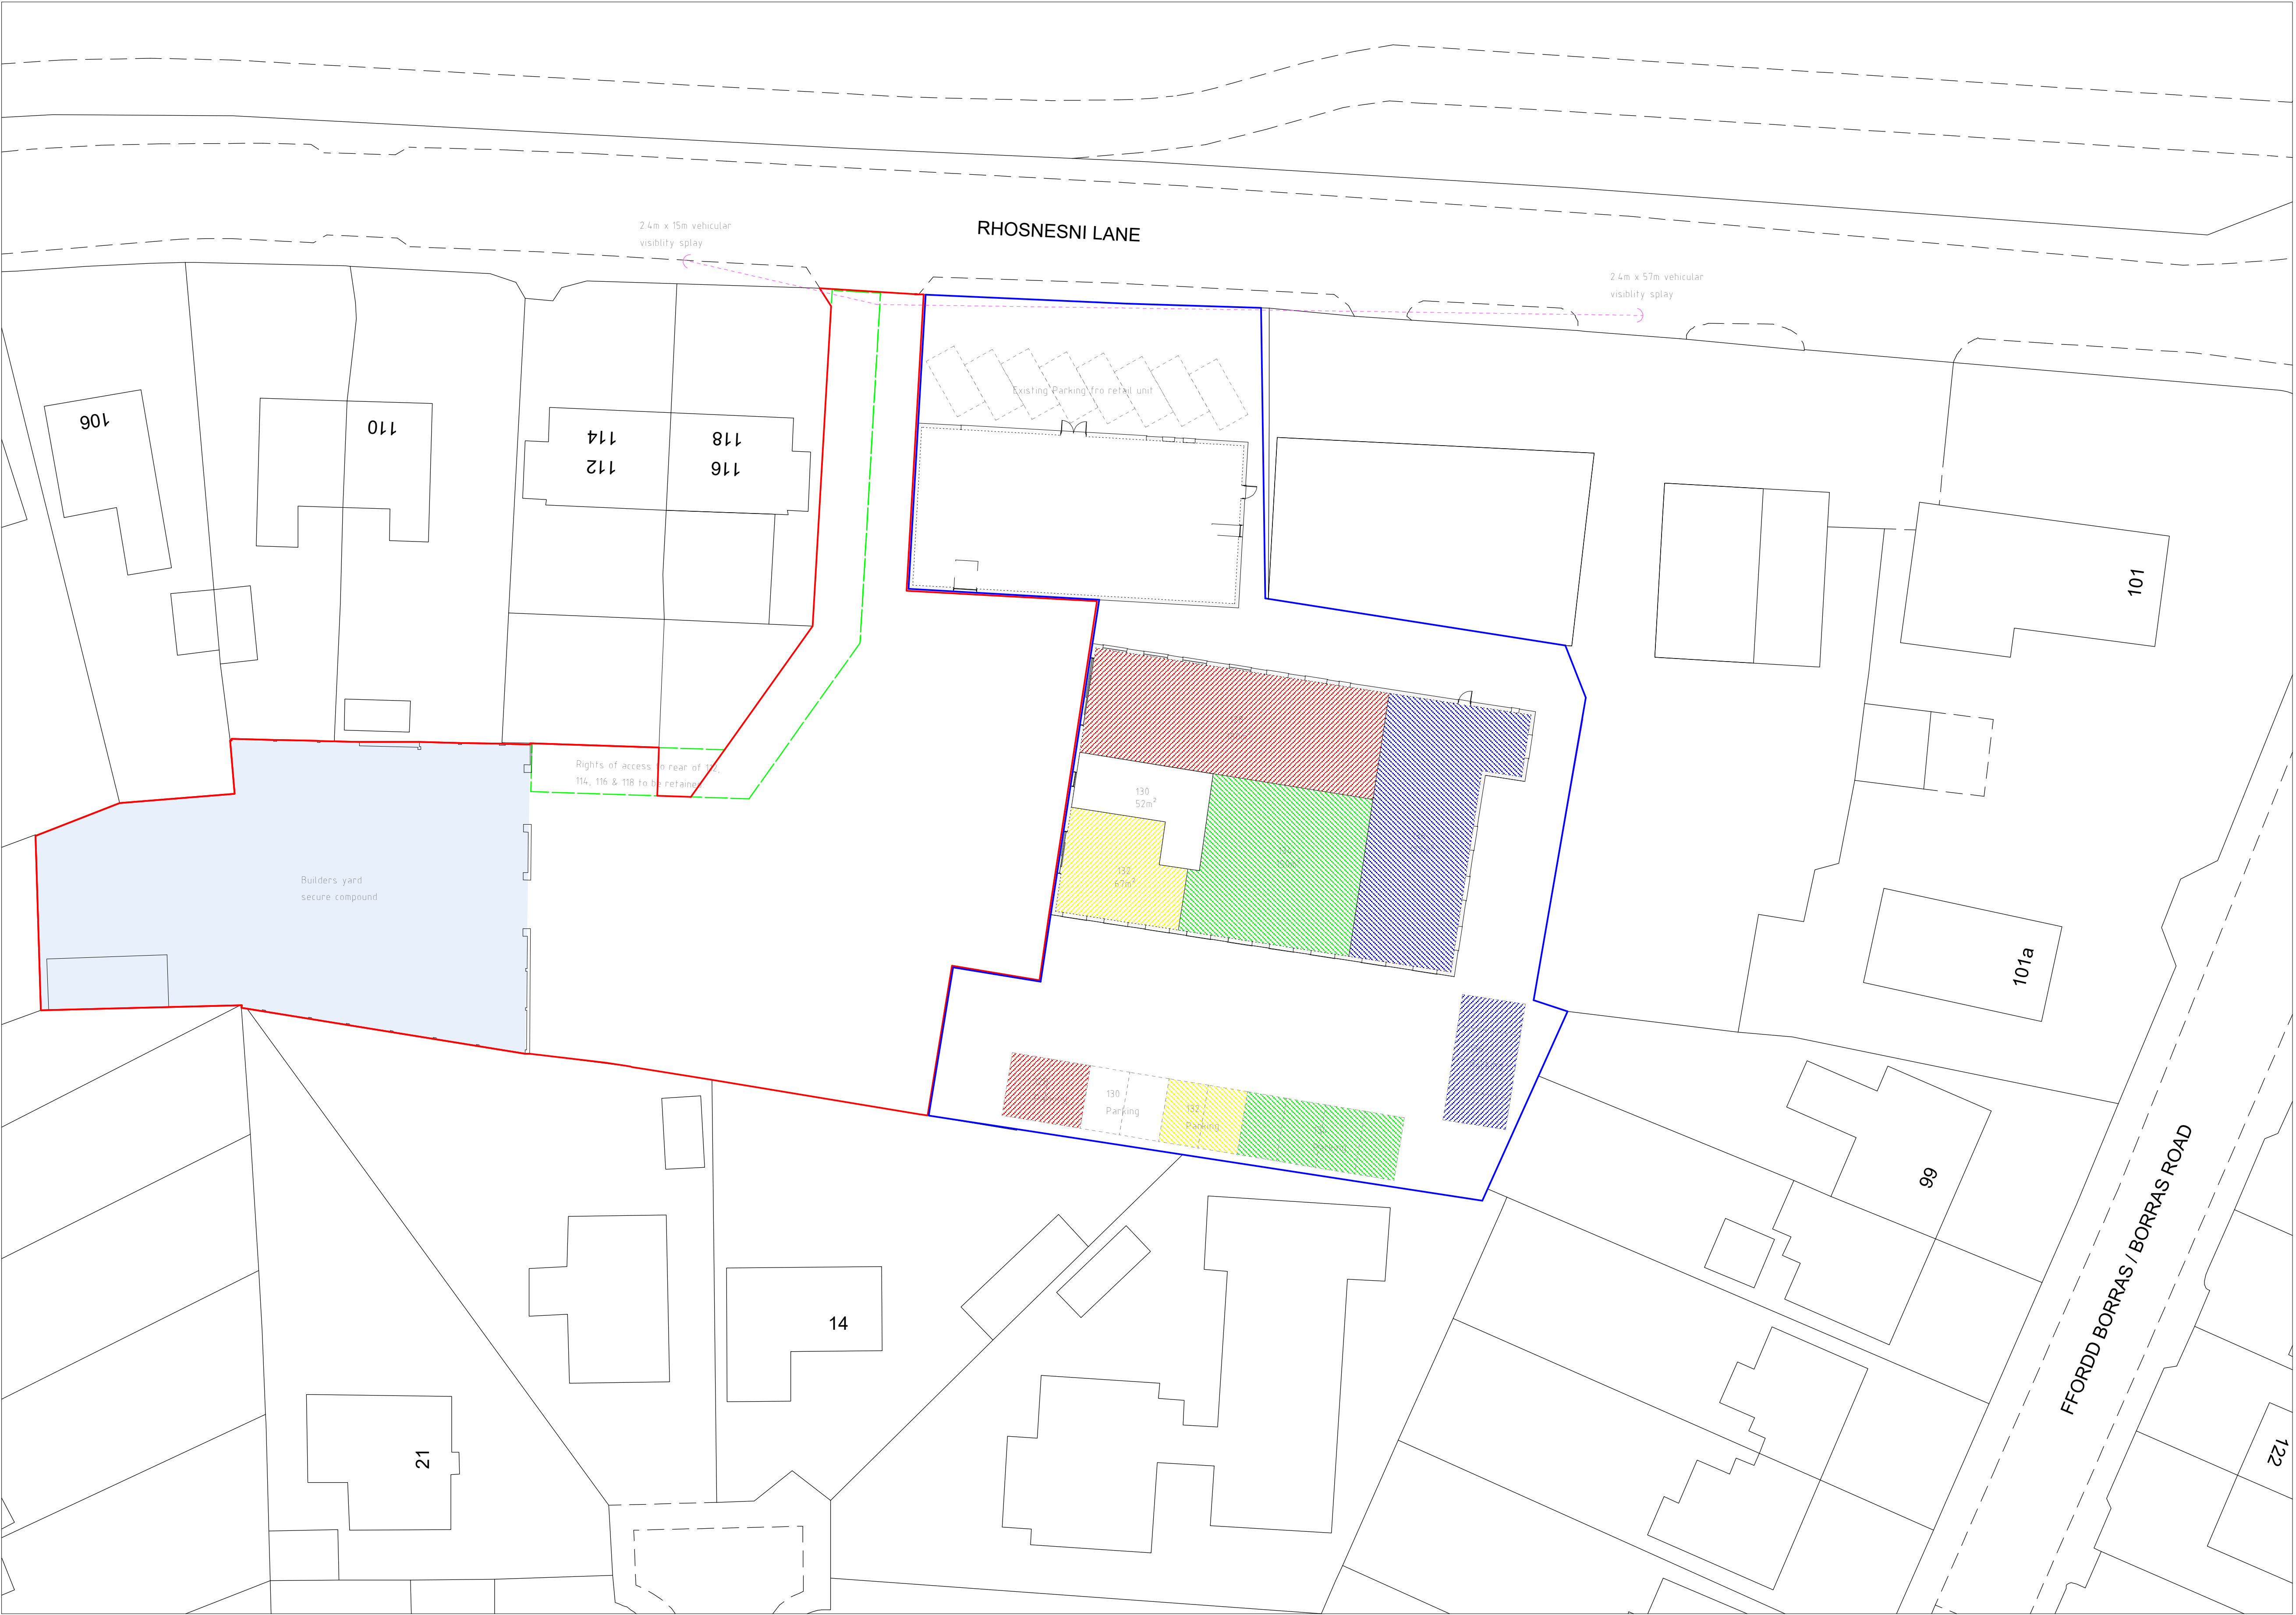

Site Plan 1:250

Key

- Application Site
- Land Owned by Applicant

C	09/22	Planning Amends	D J E
B	07/22	Planning Amends	D J E
A	02/22	Site Area Update	D J E
Rev	Date	Detail	Initial

Project:

Proposed Industrial Units
at Land associated with
120 Rhosnesni Lane,
Wrexham, LL12 7NB

Title:	Scale: (A1)
Existing: Site Plan	1:250

Drawn By:	Date:
A.Valentine	Oct 2021

Drawing No:	Sheet:
C139/001	1 of 1

Office 3K4,
Redwither Business Tower,
Wrexham, LL13 9XT
Tel: 01978 356500
www.blueprintarchitectural.com

LABC