


REVISIONS

REVISIONS

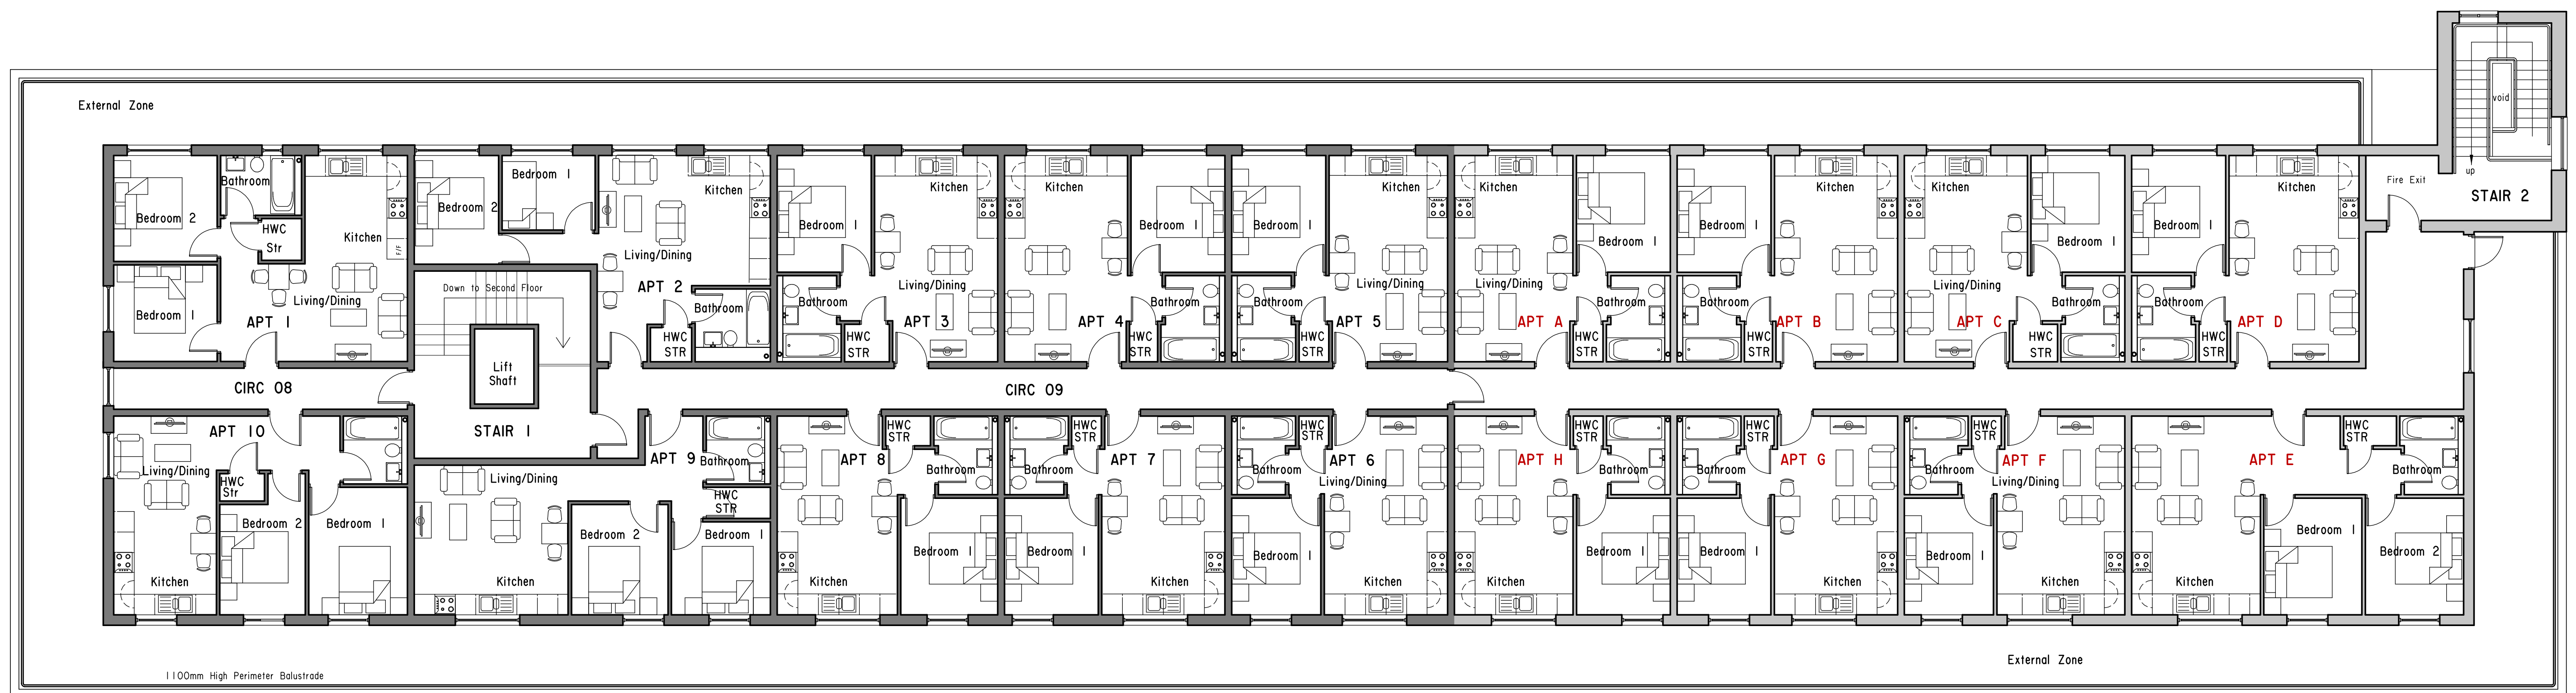

THIRD FLOOR (ROOFTOP)



Chartered Architects

The Old School, St. Johns Road, Dudley, DY2 7JT
Tel. 01384 252622

CLIENT
TAYLOR REED HOMES LTD
OLDBURY
WEST MIDLANDS

JOB
PROPOSED REDEVELOPMENT AT
16-30 KING STREET
WREXHAM

TITLE

**THIRD FLOOR PLAN -
AS EXISTING
(ALTERNATIVE LAYOUT A)**

NUMBER 2440/D23	REVISION
Scale 1:100 @ A1	Date OCT 22
CAD 2440-220 Rev 0	GROUP A

