



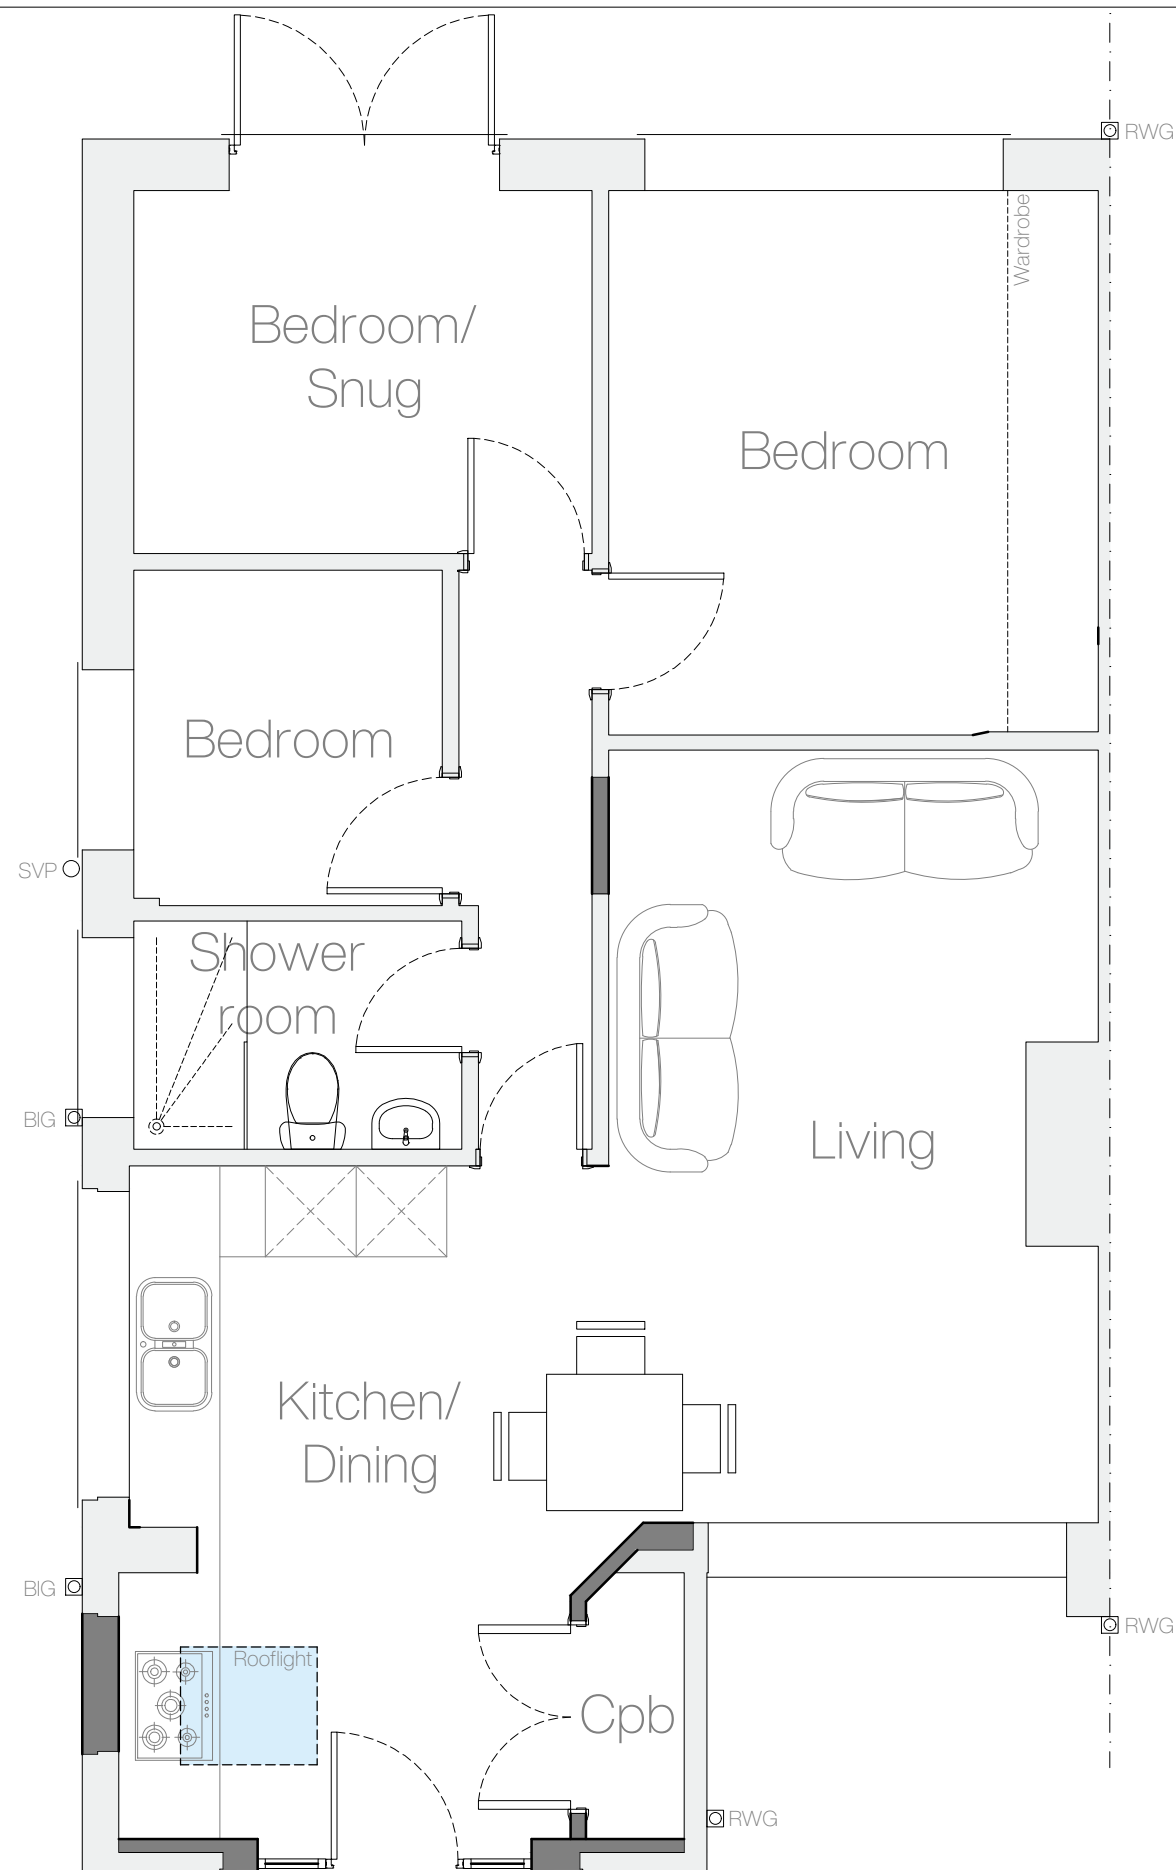

Floor Plan
Scale: 1:50

 

25 Friars Court,
Wrexham,
LL12 7RA

Rev	Notes	Date
-----	-------	------

Planning Ground Floor Plan

July 2022

A3

002.1003

1 - 2

DO NOT SCALE FROM THIS DRAWING. ALL DIMENSIONS TO BE CONFIRMED ON SITE PRIOR TO FABRICATION BY THE CONTRACTOR. DRAWINGS TO BE READ IN CONJUNCTION WITH ANY REFERENCED DOCUMENTATION. PLANS NOT TO BE REPRODUCED WITHOUT THE PRIOR CONFIRMATION FROM THE DESIGN TEAM.

