




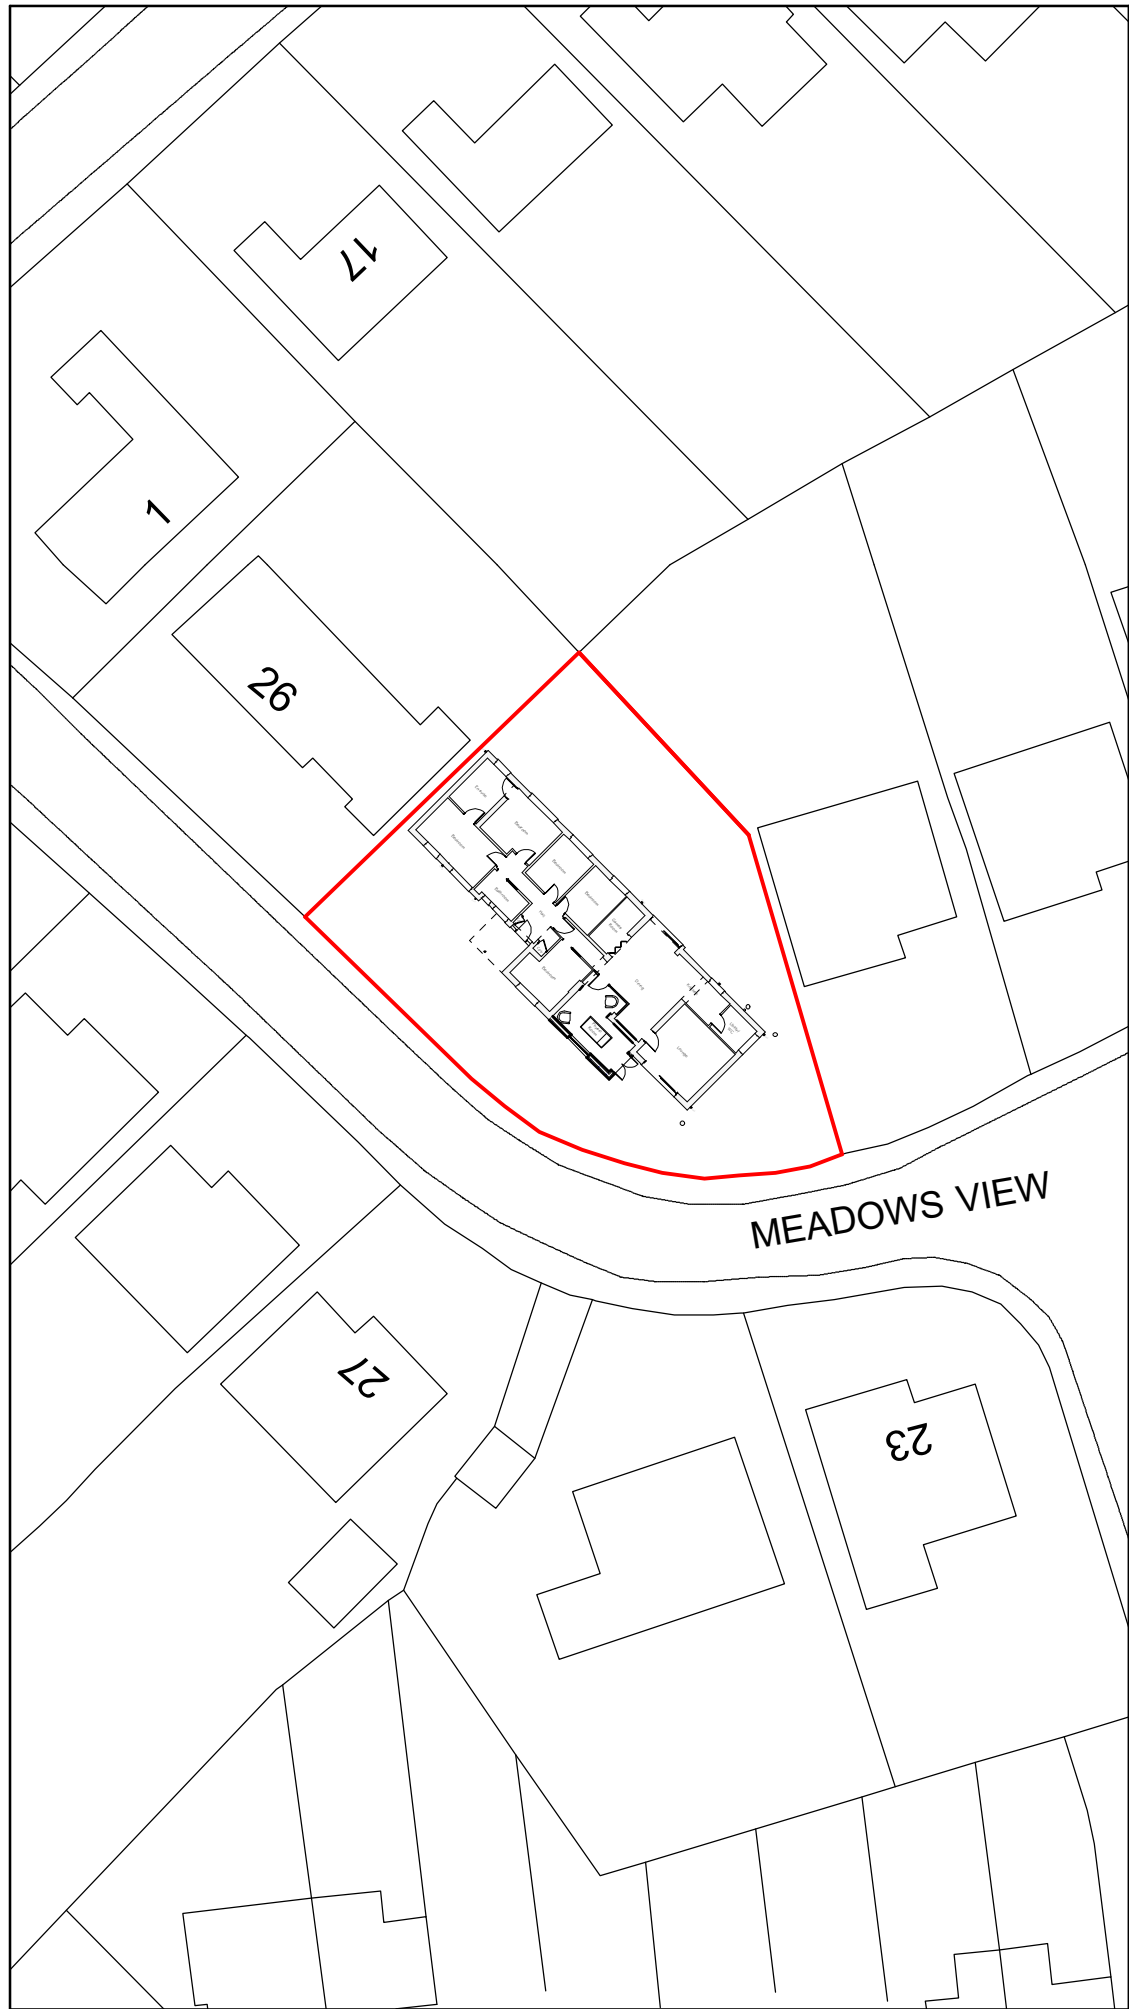

Site Plan 1:500

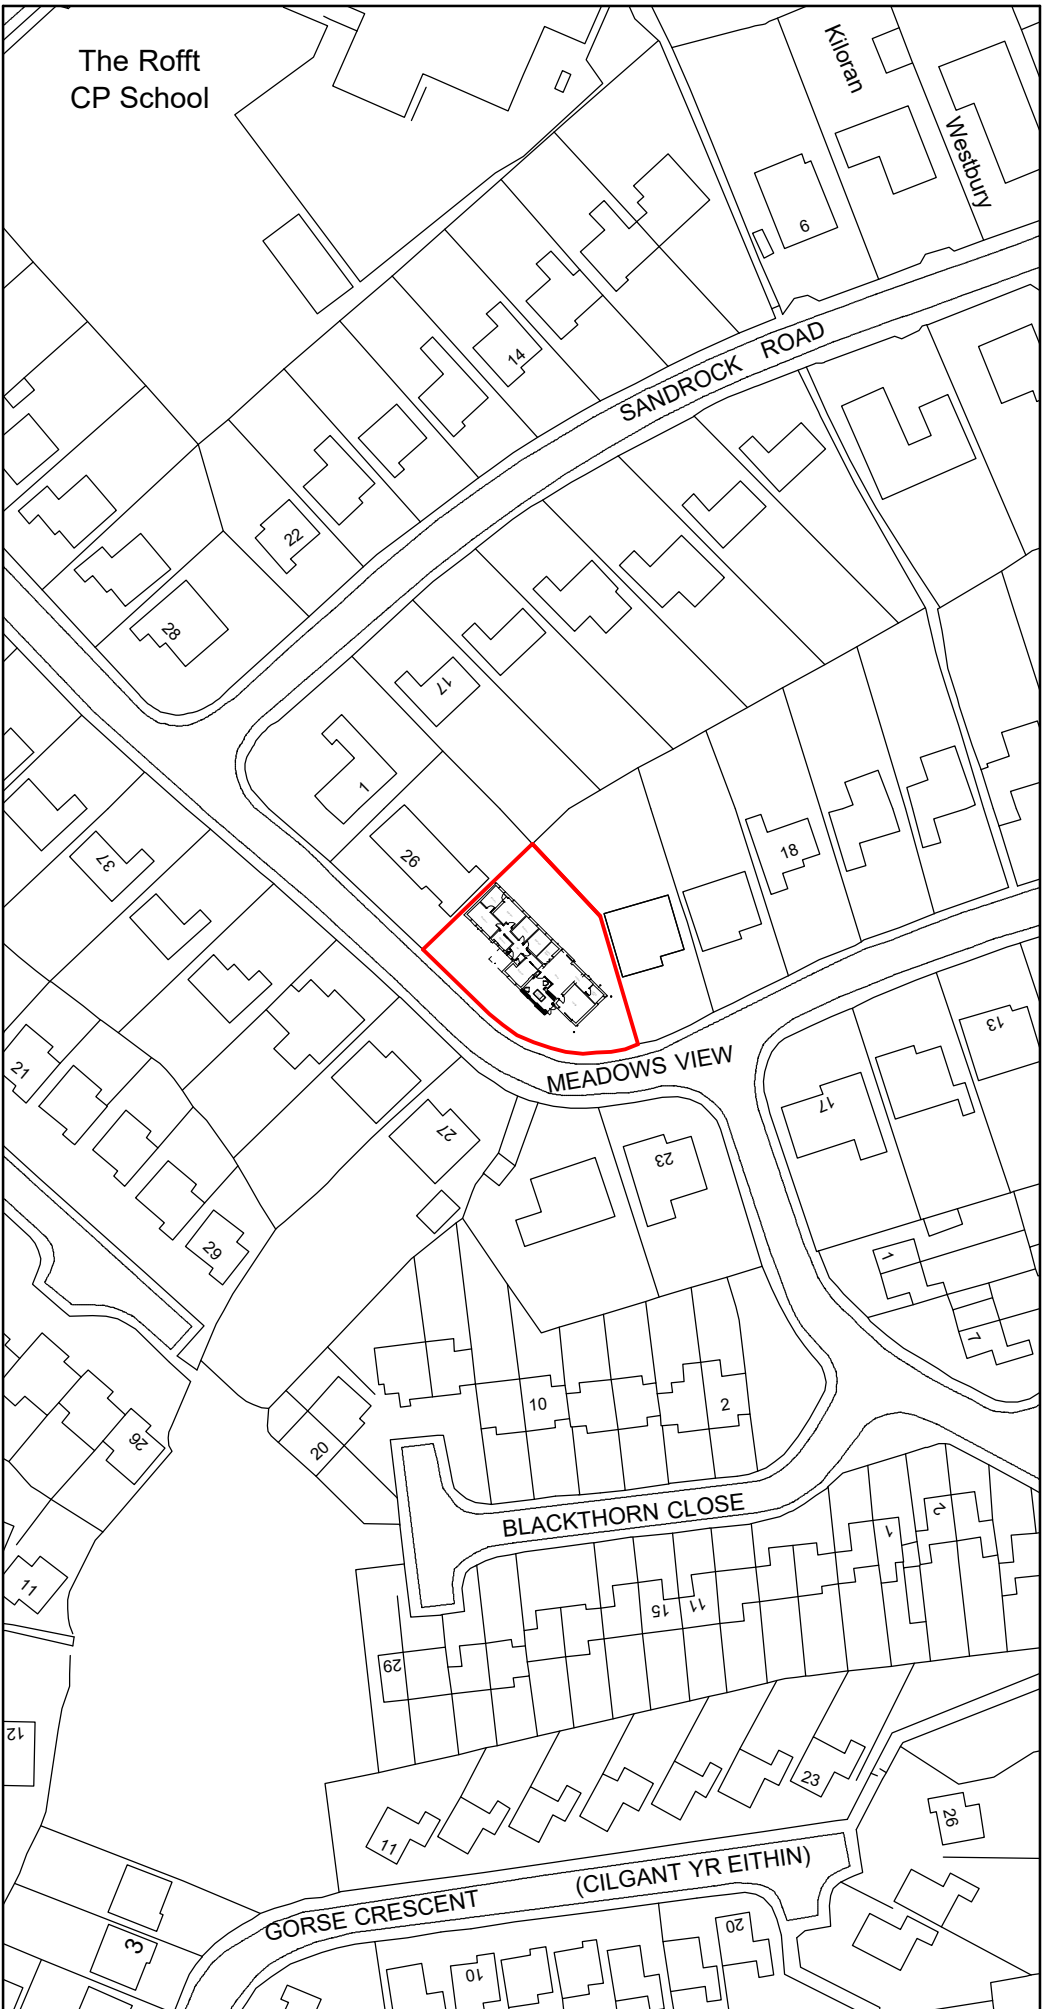

Location Plan 1:1250

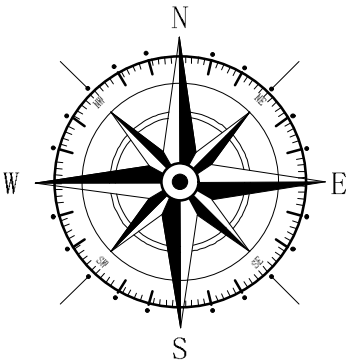

Key

Proposed Site

Rev	Date	Detail	Initial

Project:
Proposed alterations to,
24 Meadows View,
Marford, Wrexham,
LL12 8LR

Title: Planning: Site & Location Plan	Scale: (A3) 1:500 & 1:1250
---	----------------------------------

Drawn By: E.M.Jackson	Date: Jan 2022
--------------------------	-------------------

Drawing No: W192/004	Sheet: 1 of 1
-------------------------	------------------

blueprint

architectural services

partner

LABC

Office 3K4,
Redwither Business Tower,
Wrexham. LL13 9XT
Tel: 01978 356500
www.blueprintarchitectural.com