




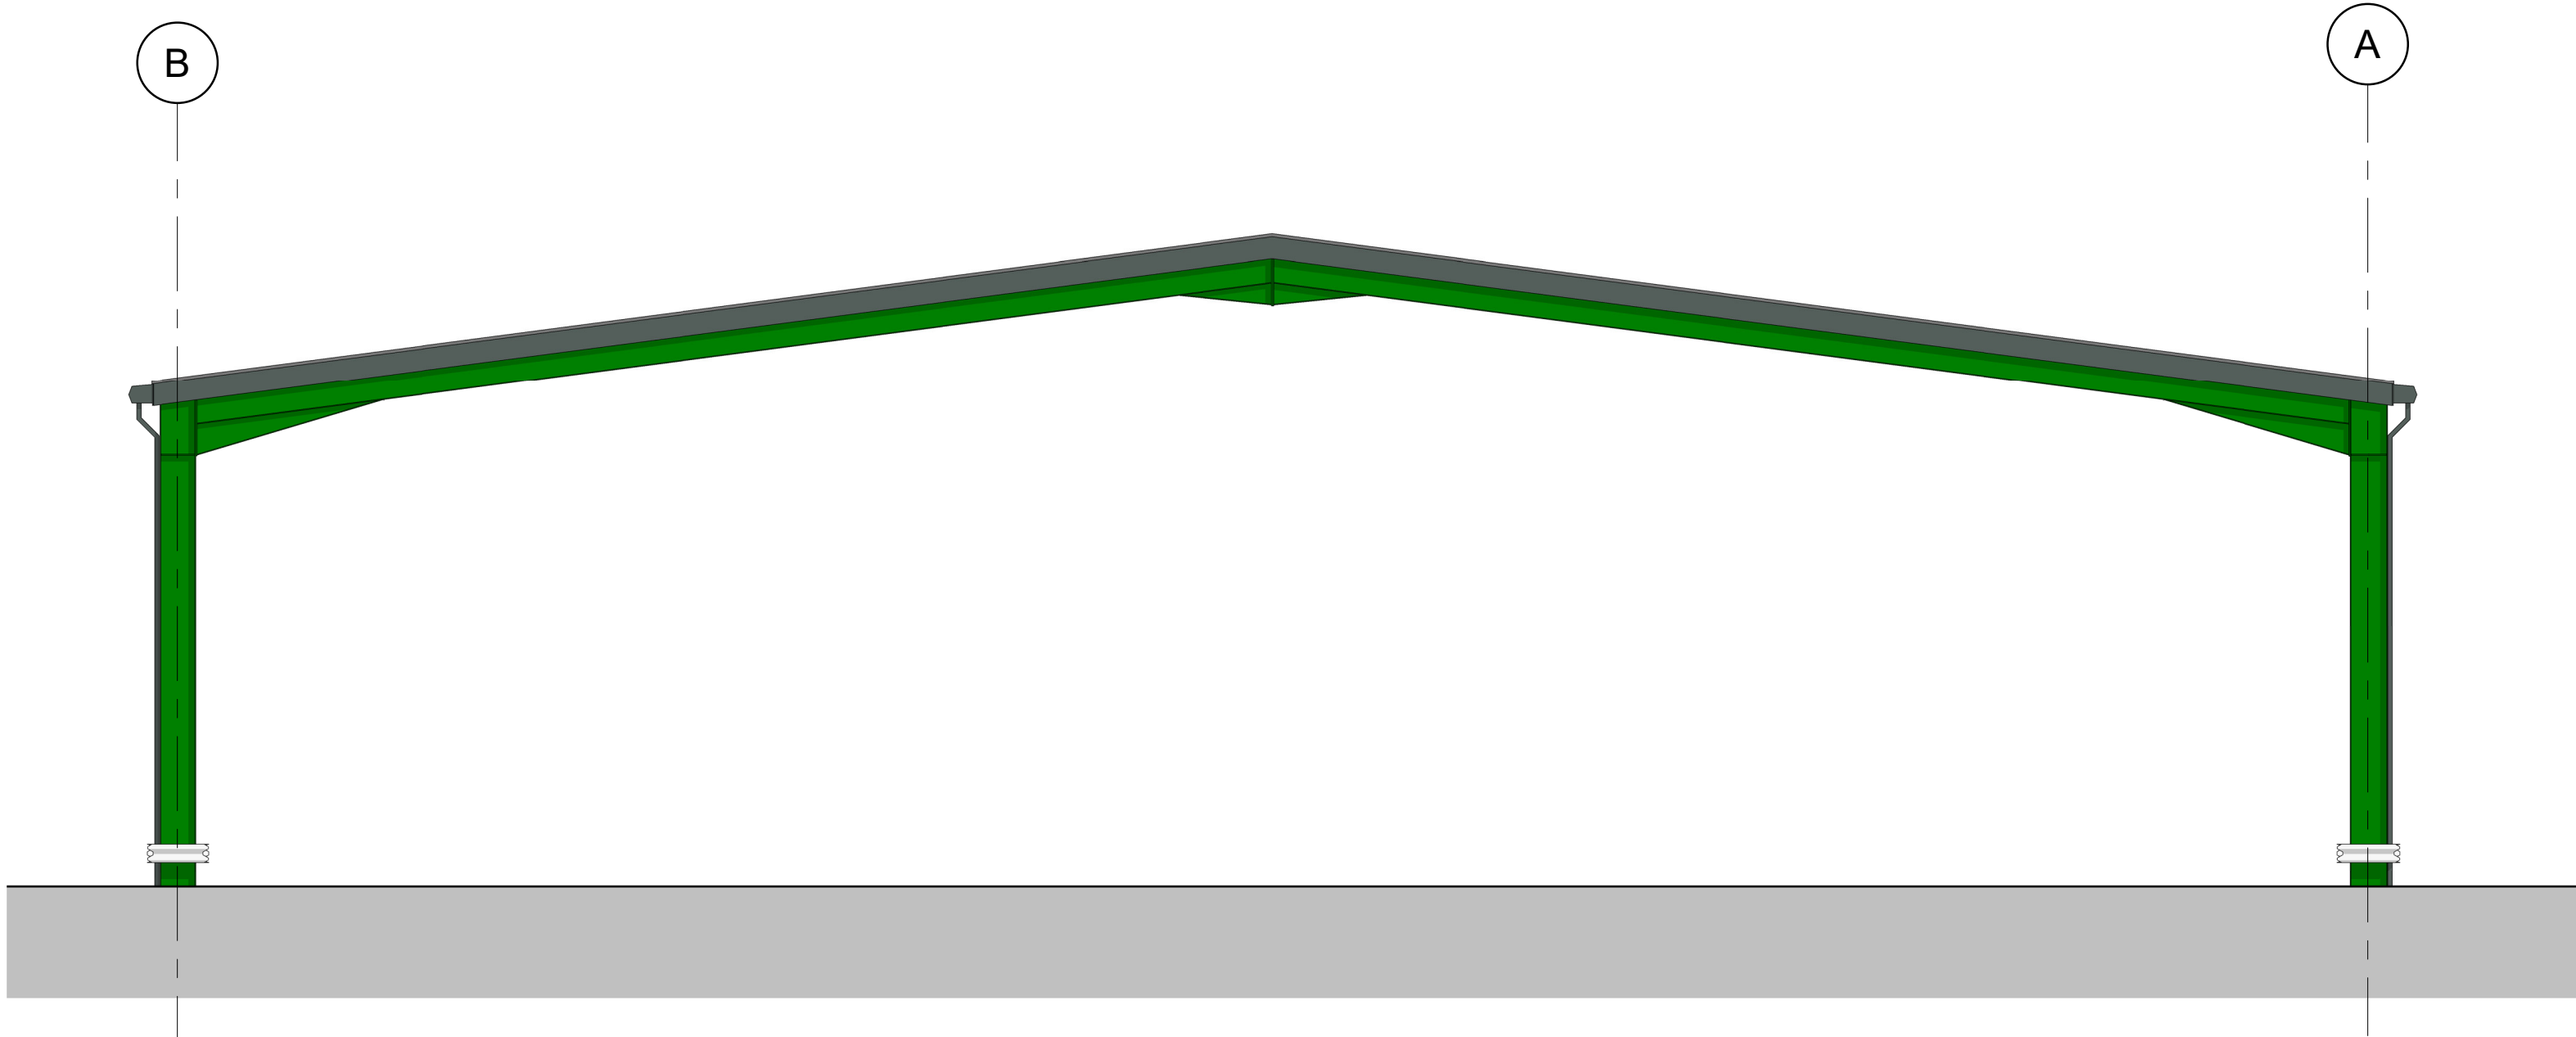


Proposed South East Elevation
1:100

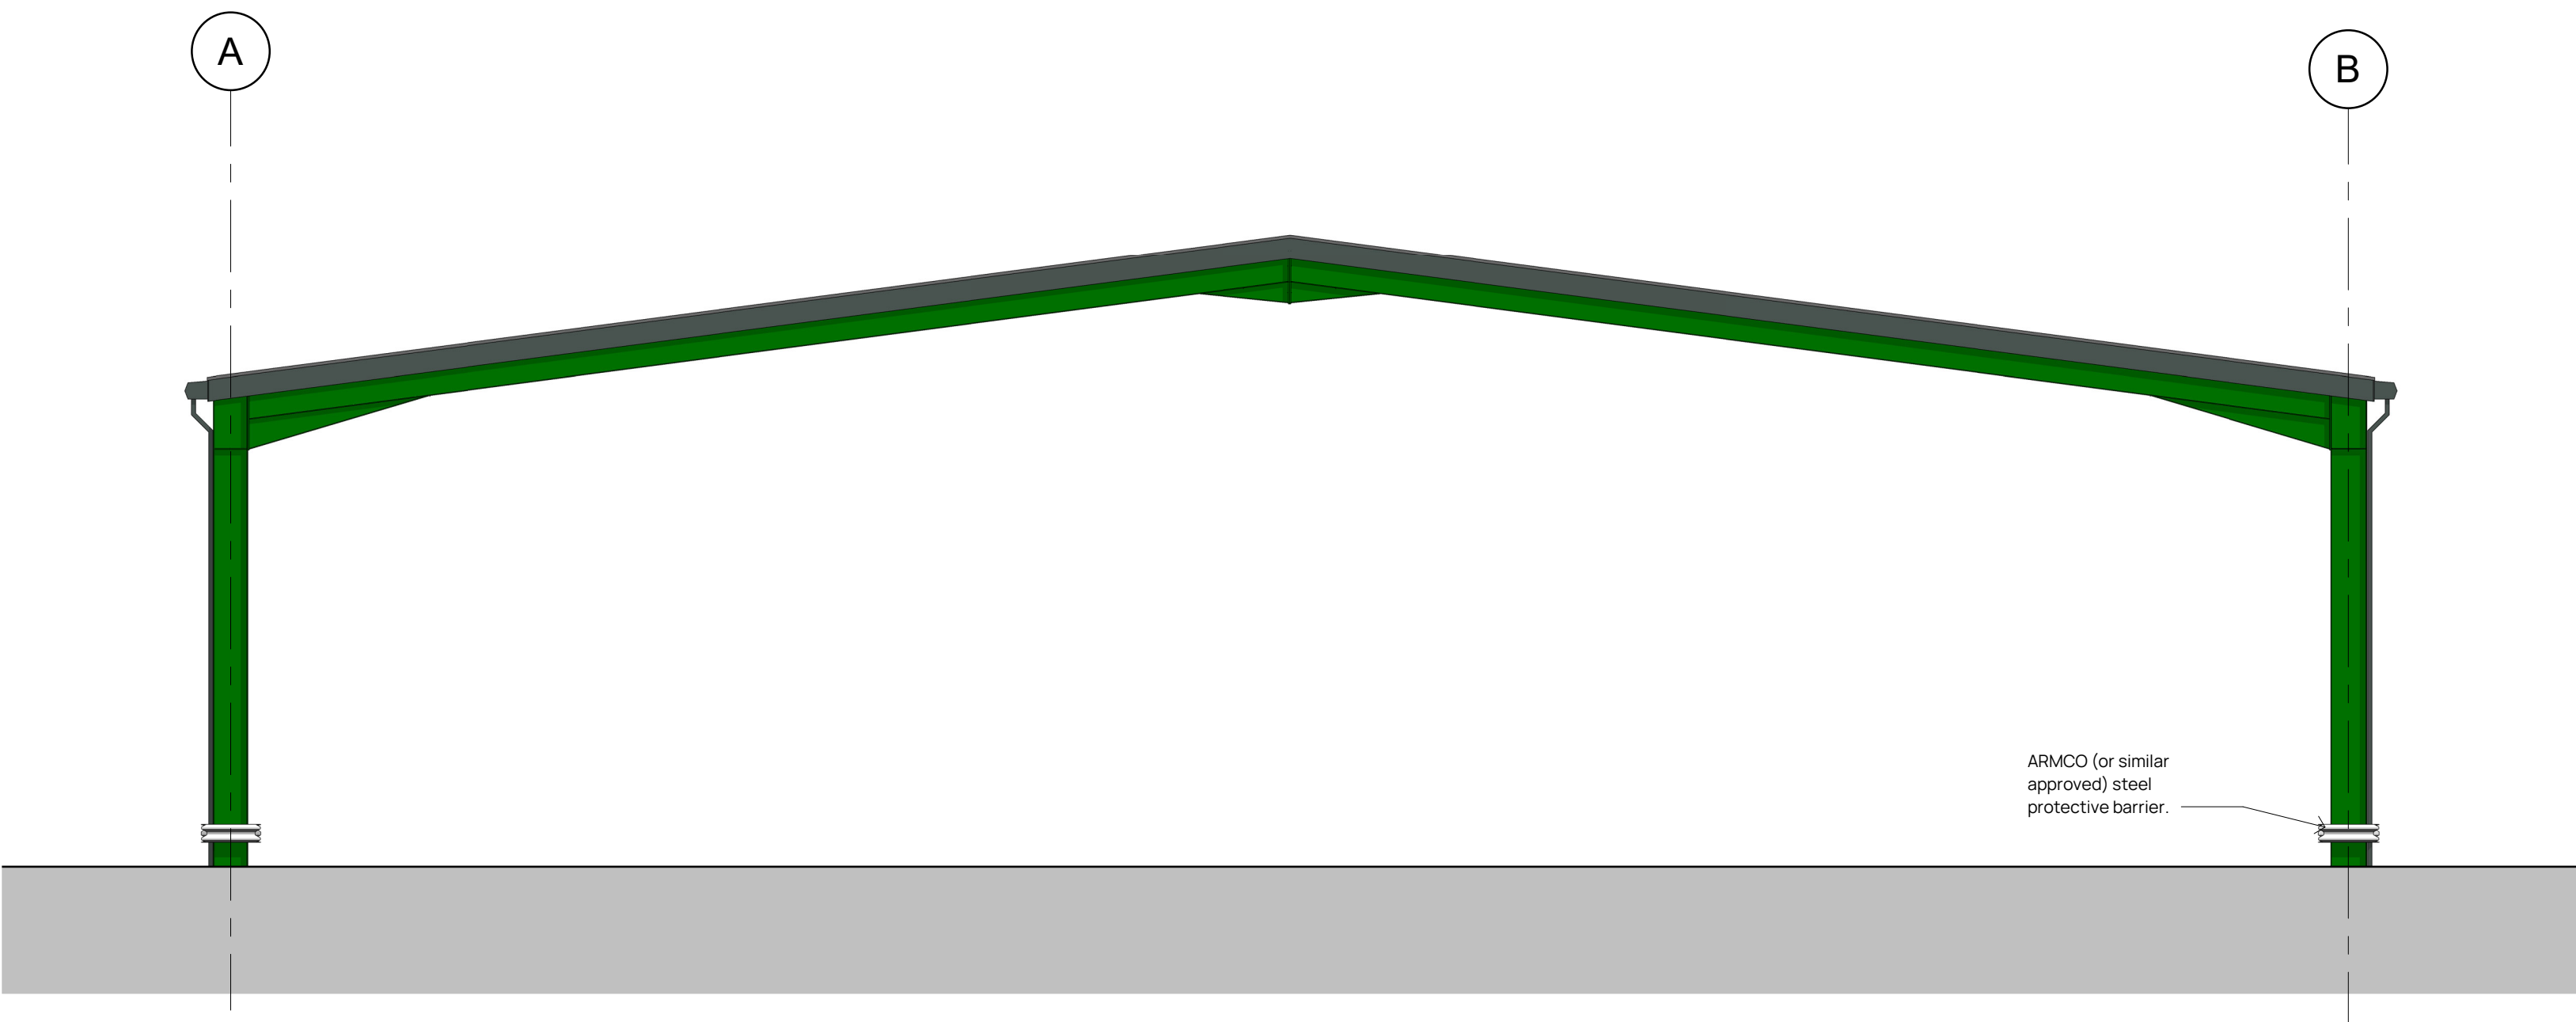

Proposed North West Elevation
1:100

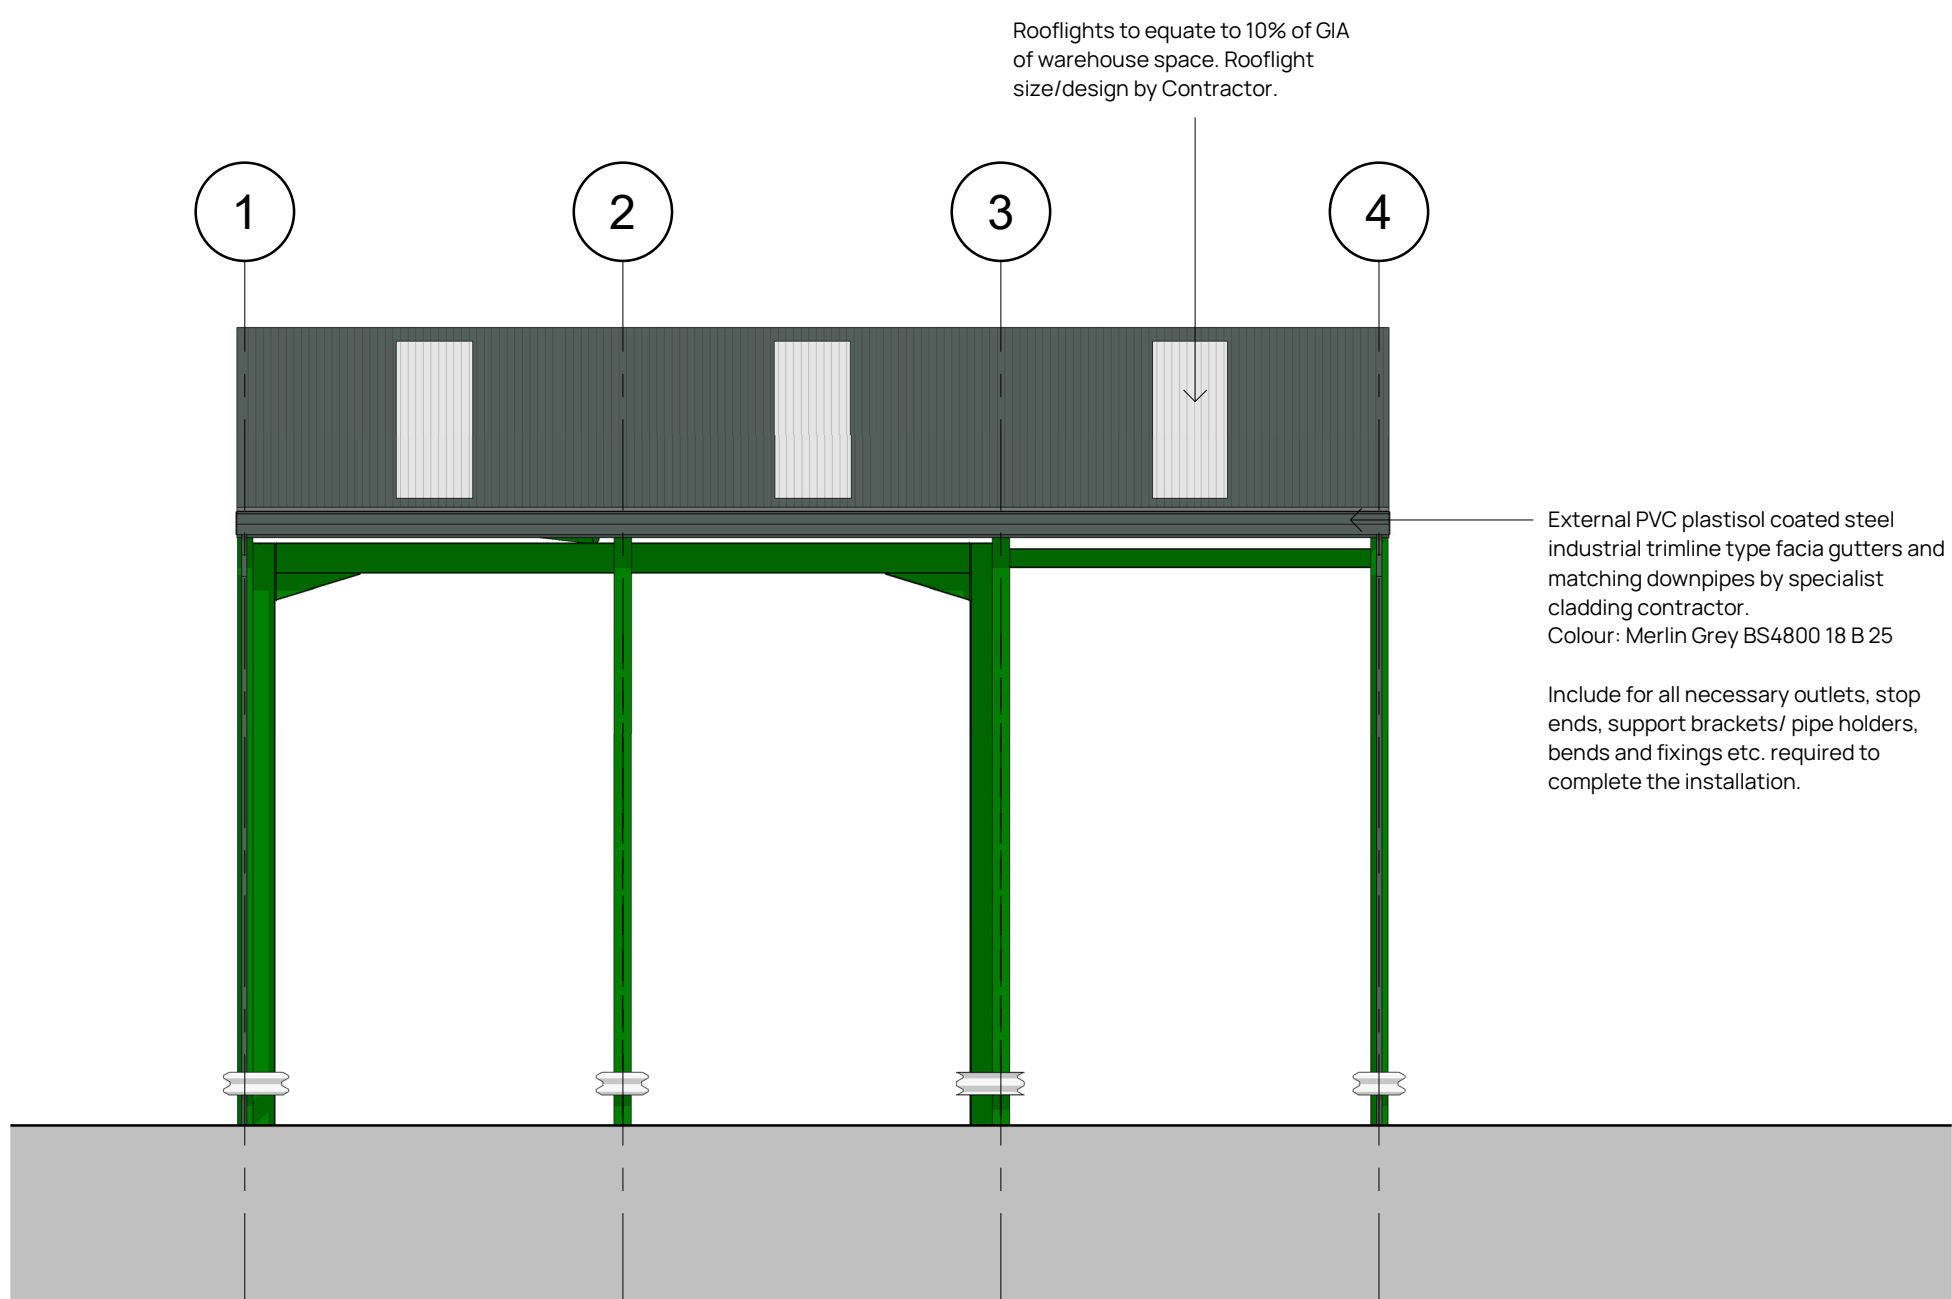

Proposed South West Elevation
1:100

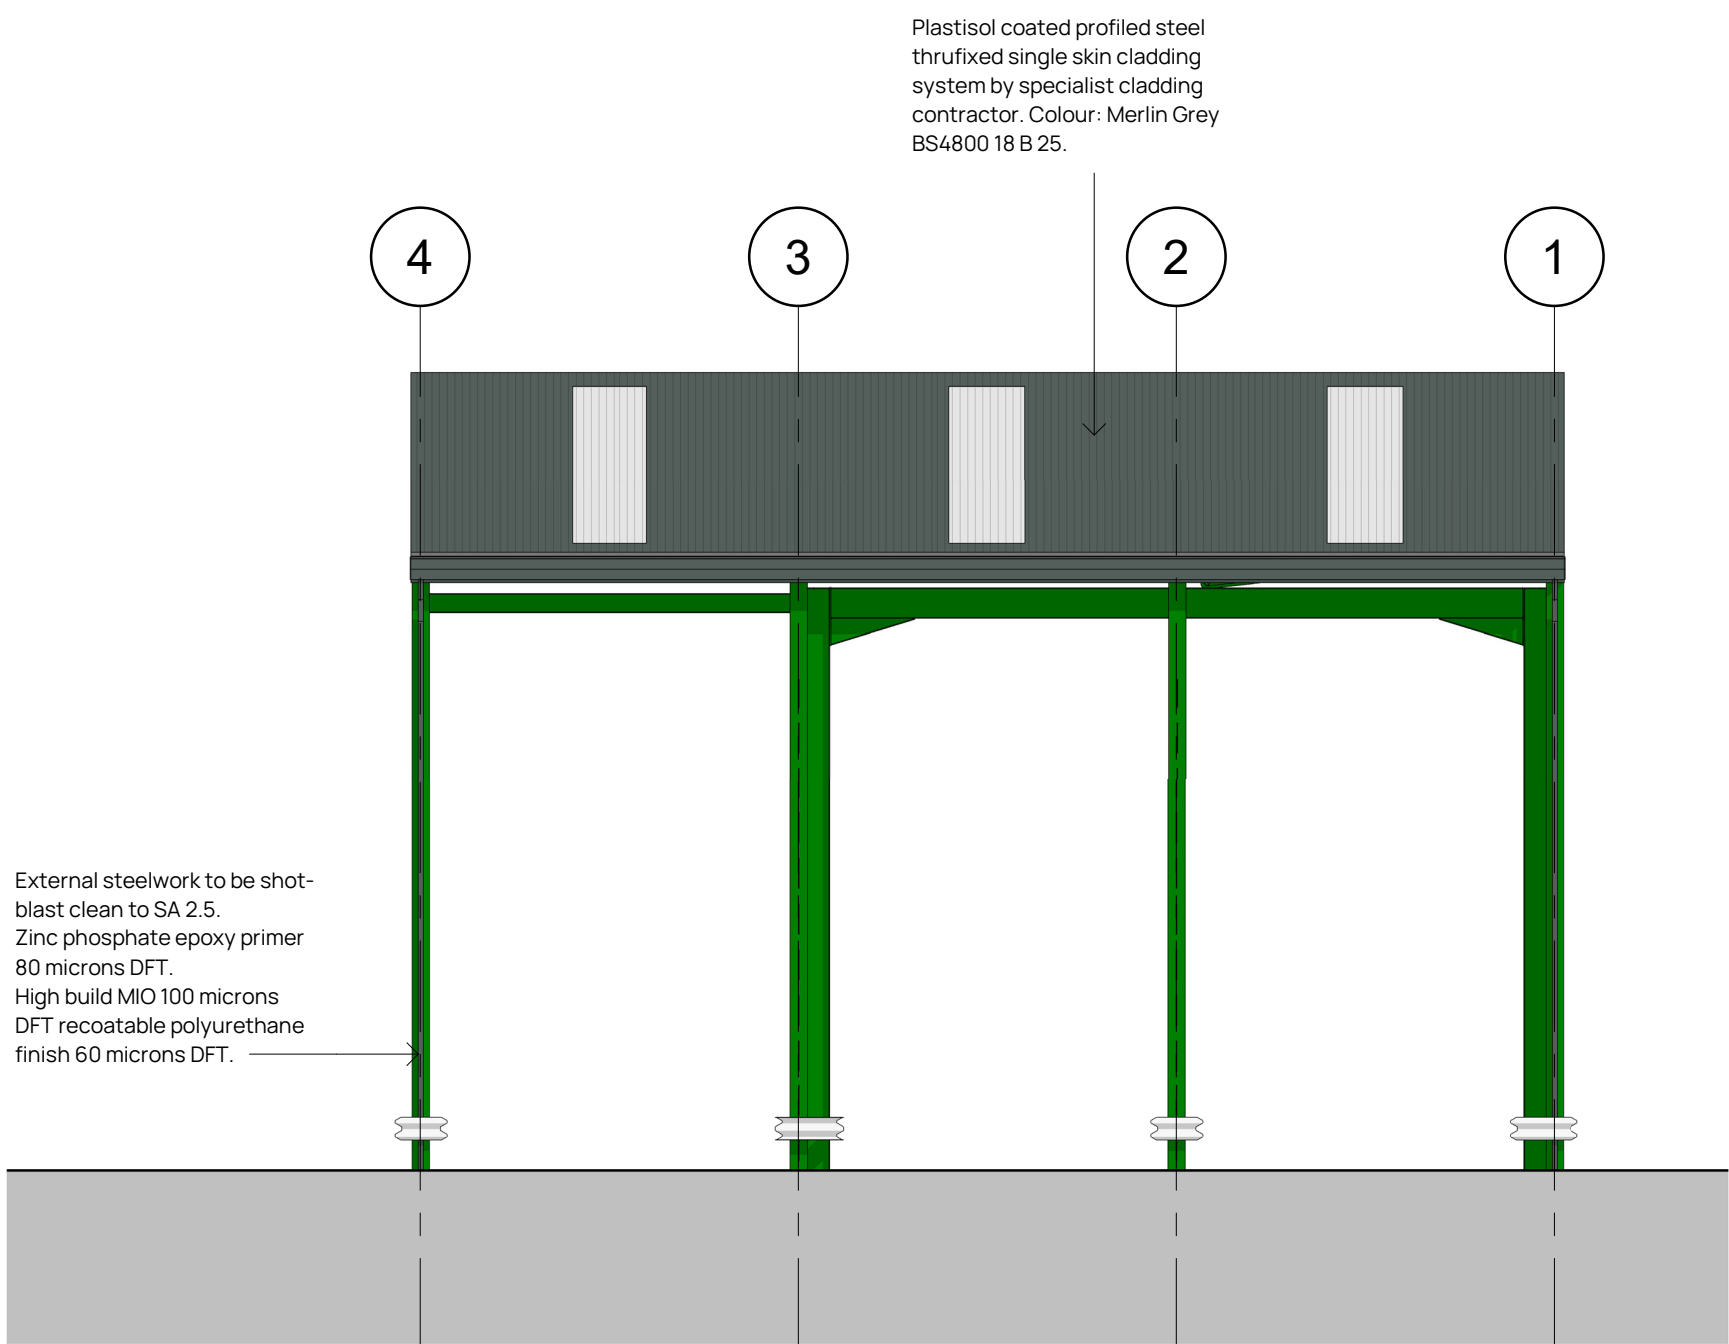

Proposed North East Elevation
1:100



**James Jones
& SONS LIMITED**

Revision	Date	Drawn	Description
A	31/05/22	JW	Initial Issue
		JW	Tender Issue

Client & Project
James Jones P&P Ltd
Wrexham Dry Store

Address
JJPPL
Wrexham Industrial Estate,
Oak Rd,
Wrexham LL13 9RG

Drawing Title
Proposed Elevations (Dry Store)
_Stage 4

Drawing Number	Scale	Drawn	Checked
S1882_4.02A	1:100	JW	

0mm	1.0m	2.0m	4.0m	6.0m
-----	------	------	------	------

Established 1983.
T: 01915556189 E: durham@bdnritd.com
W: www.bdnritd.com
North East (Head Office)
The Old School, Simpson Street,
Sunderland, SR4 6DR
North West
Room 107, Uwerston Business Centre,
Uwerston, LA12 7LD

BuildingDesignNorthern