




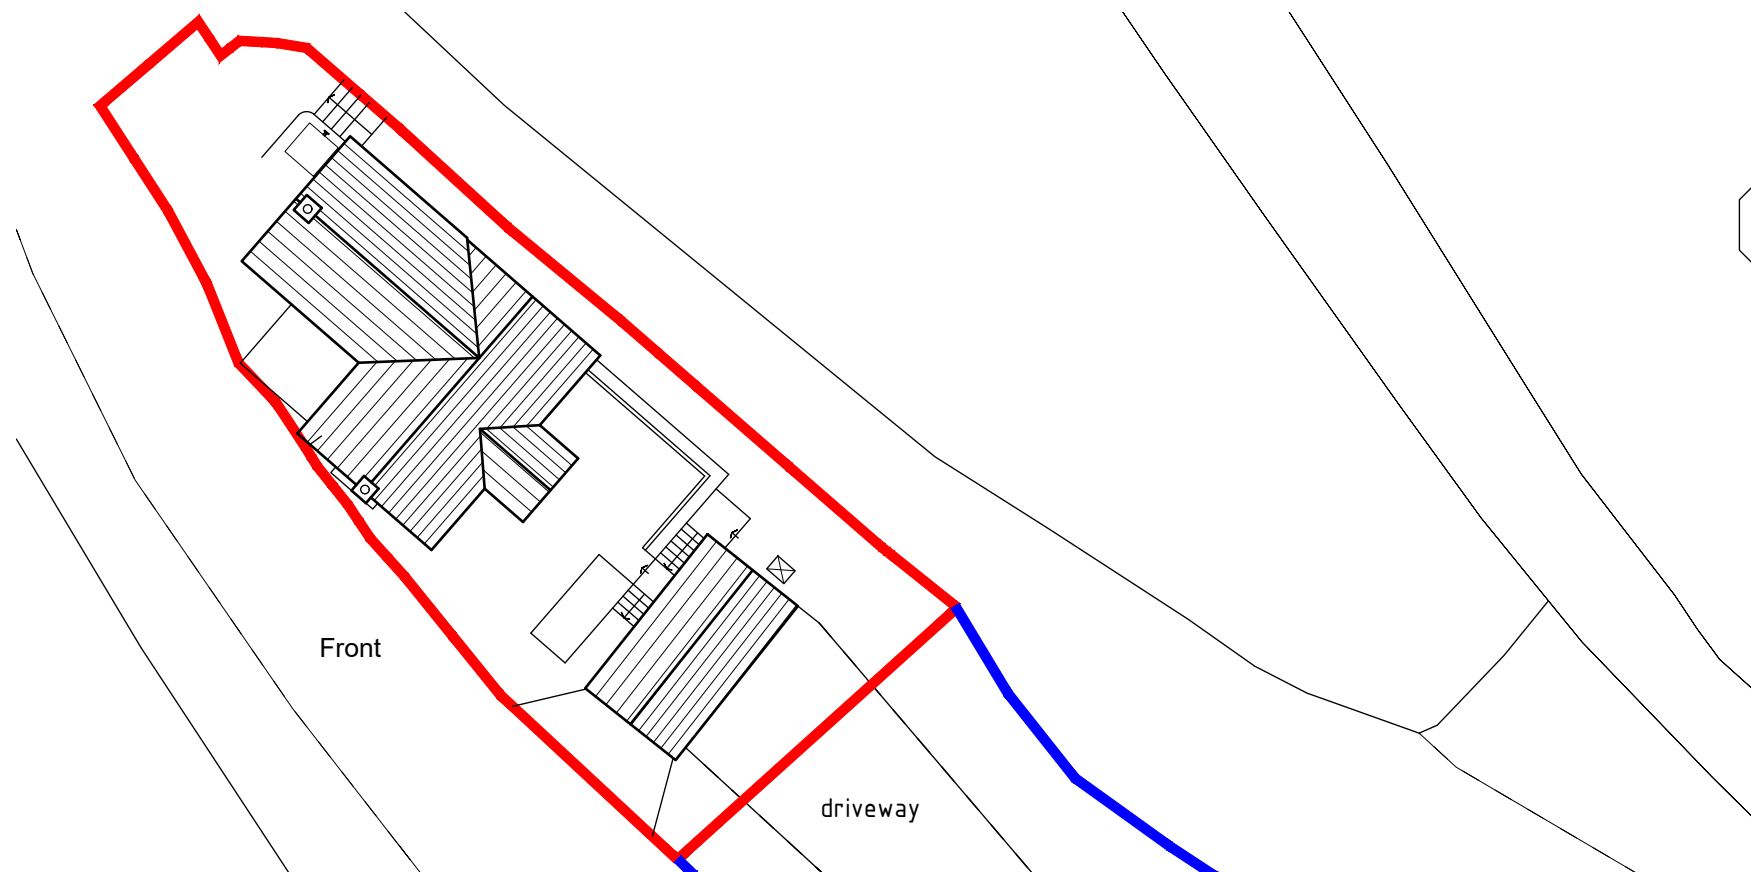



Existing Site plan 1:200

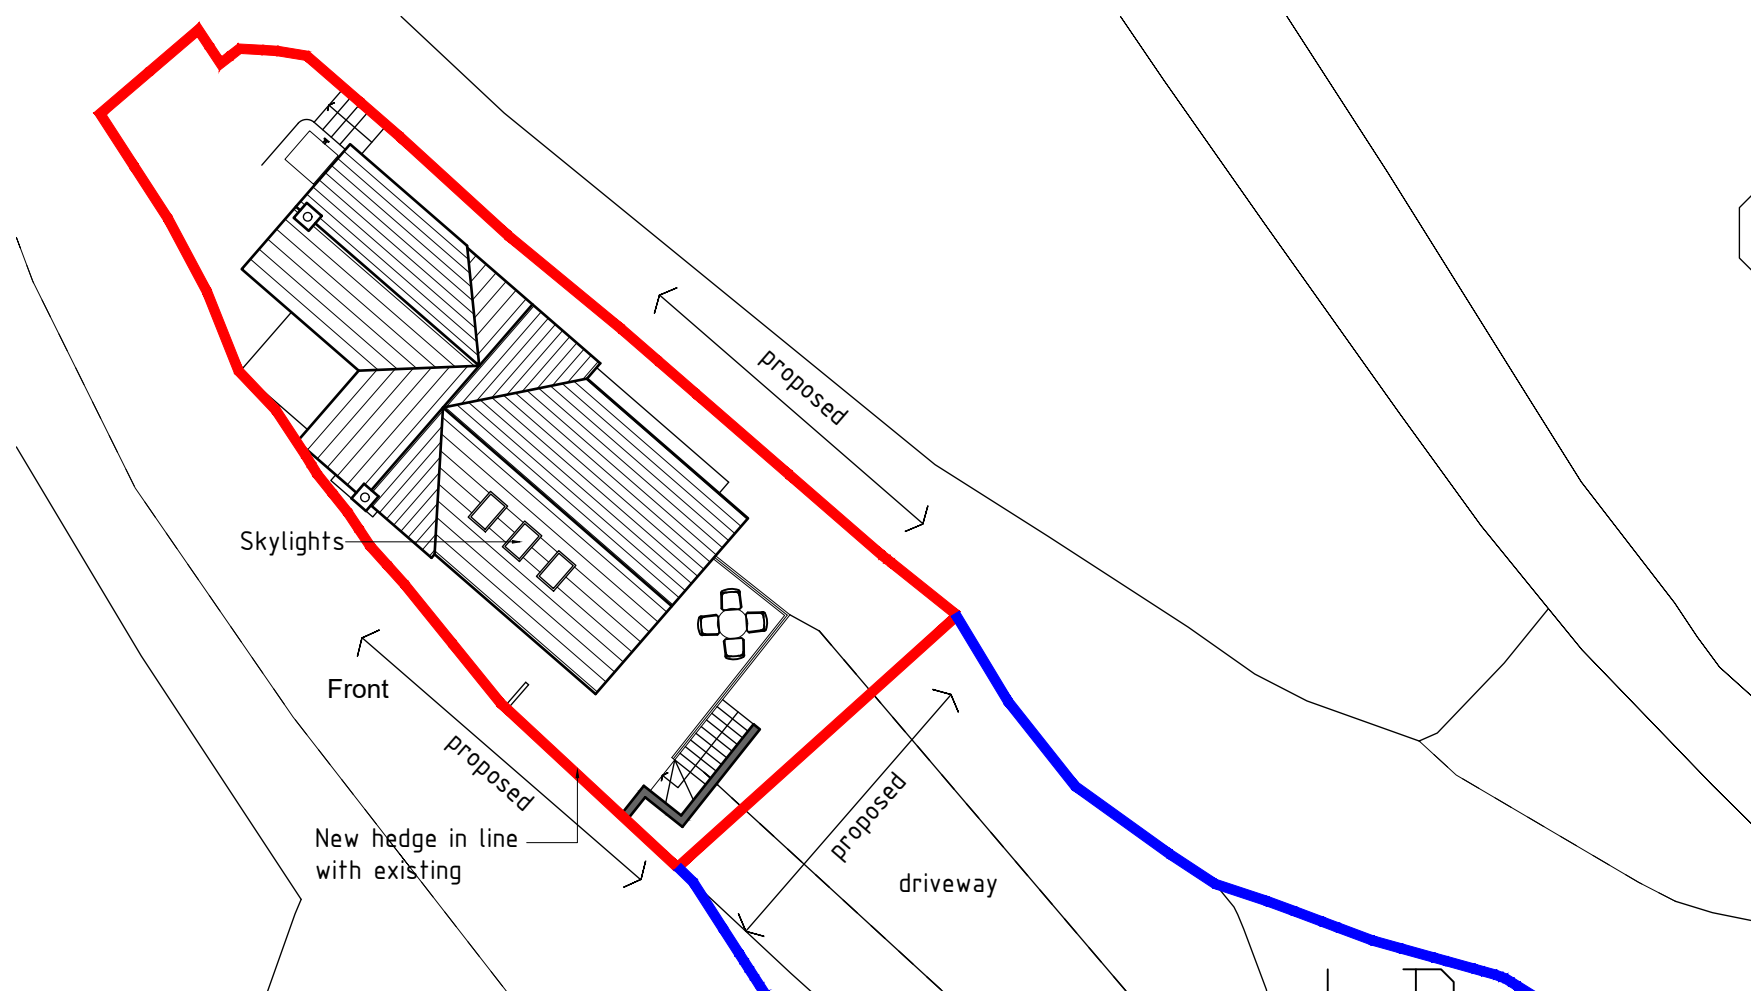

Proposed Site plan 1:200

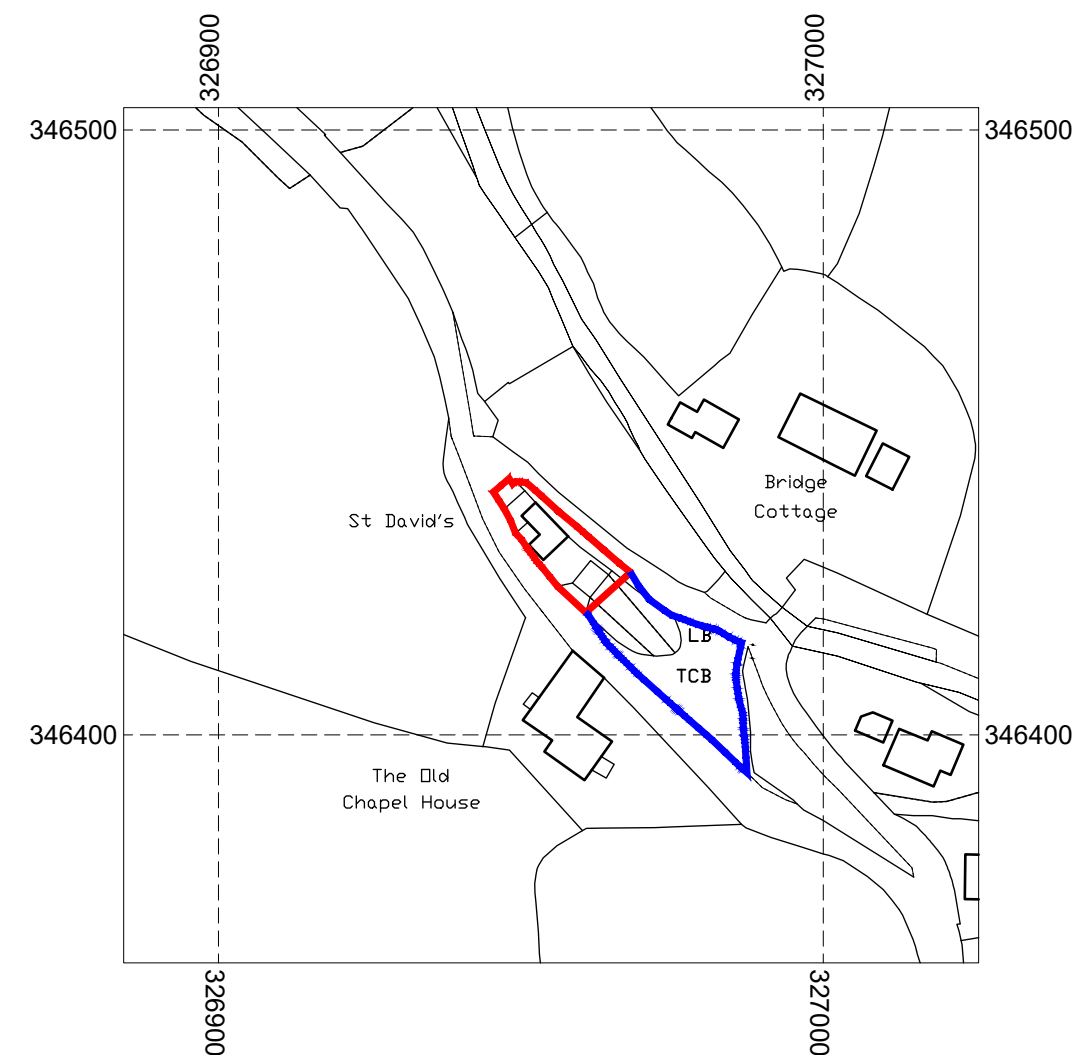

Site location plan 1:1250

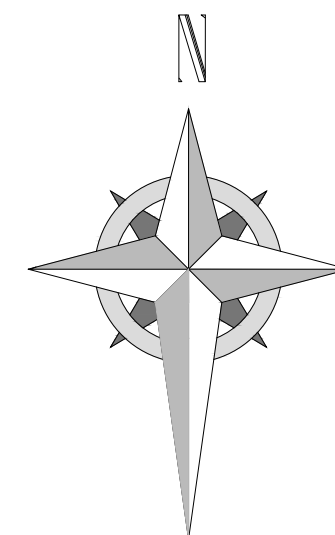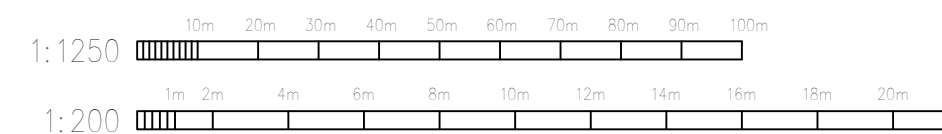

Project; St Davids Cottage, Tainant, Penycae, Wrxham, LL14 1UG	
Title; Site location plan	Scale (A3); 1:200/1250
Dwg No; SDC/PD/05	Date; 06.08.21
Revision;	