

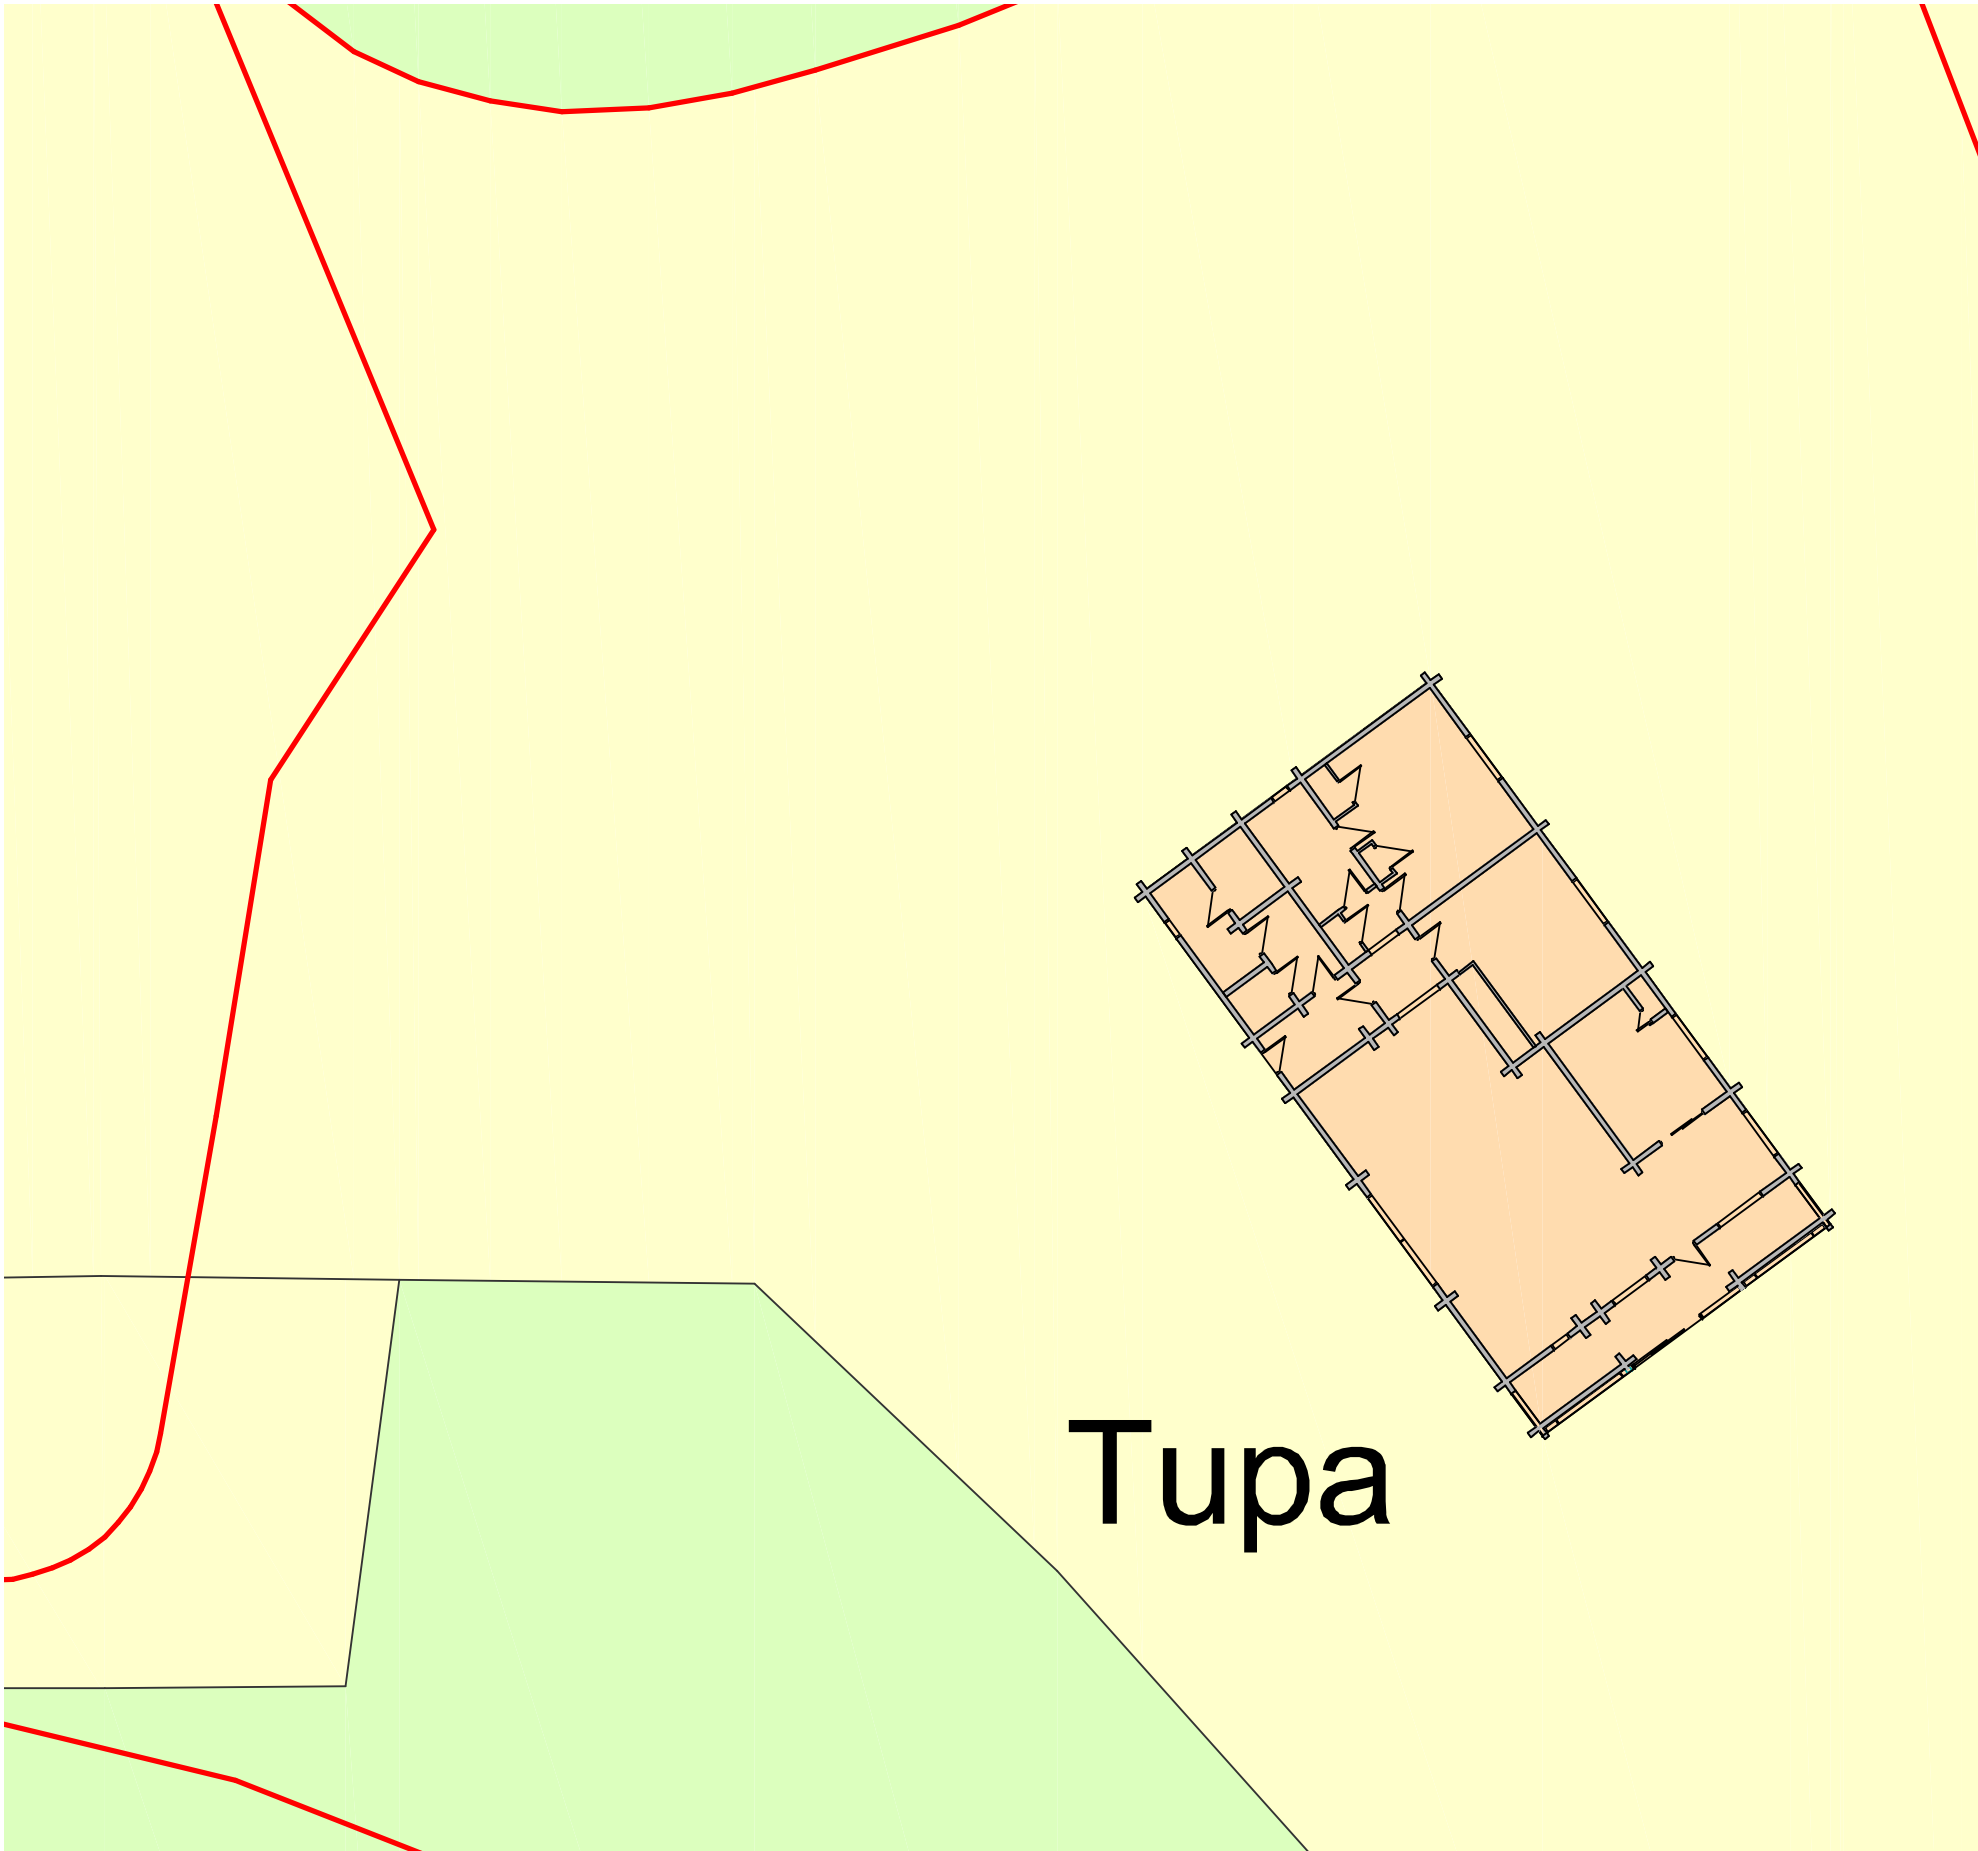



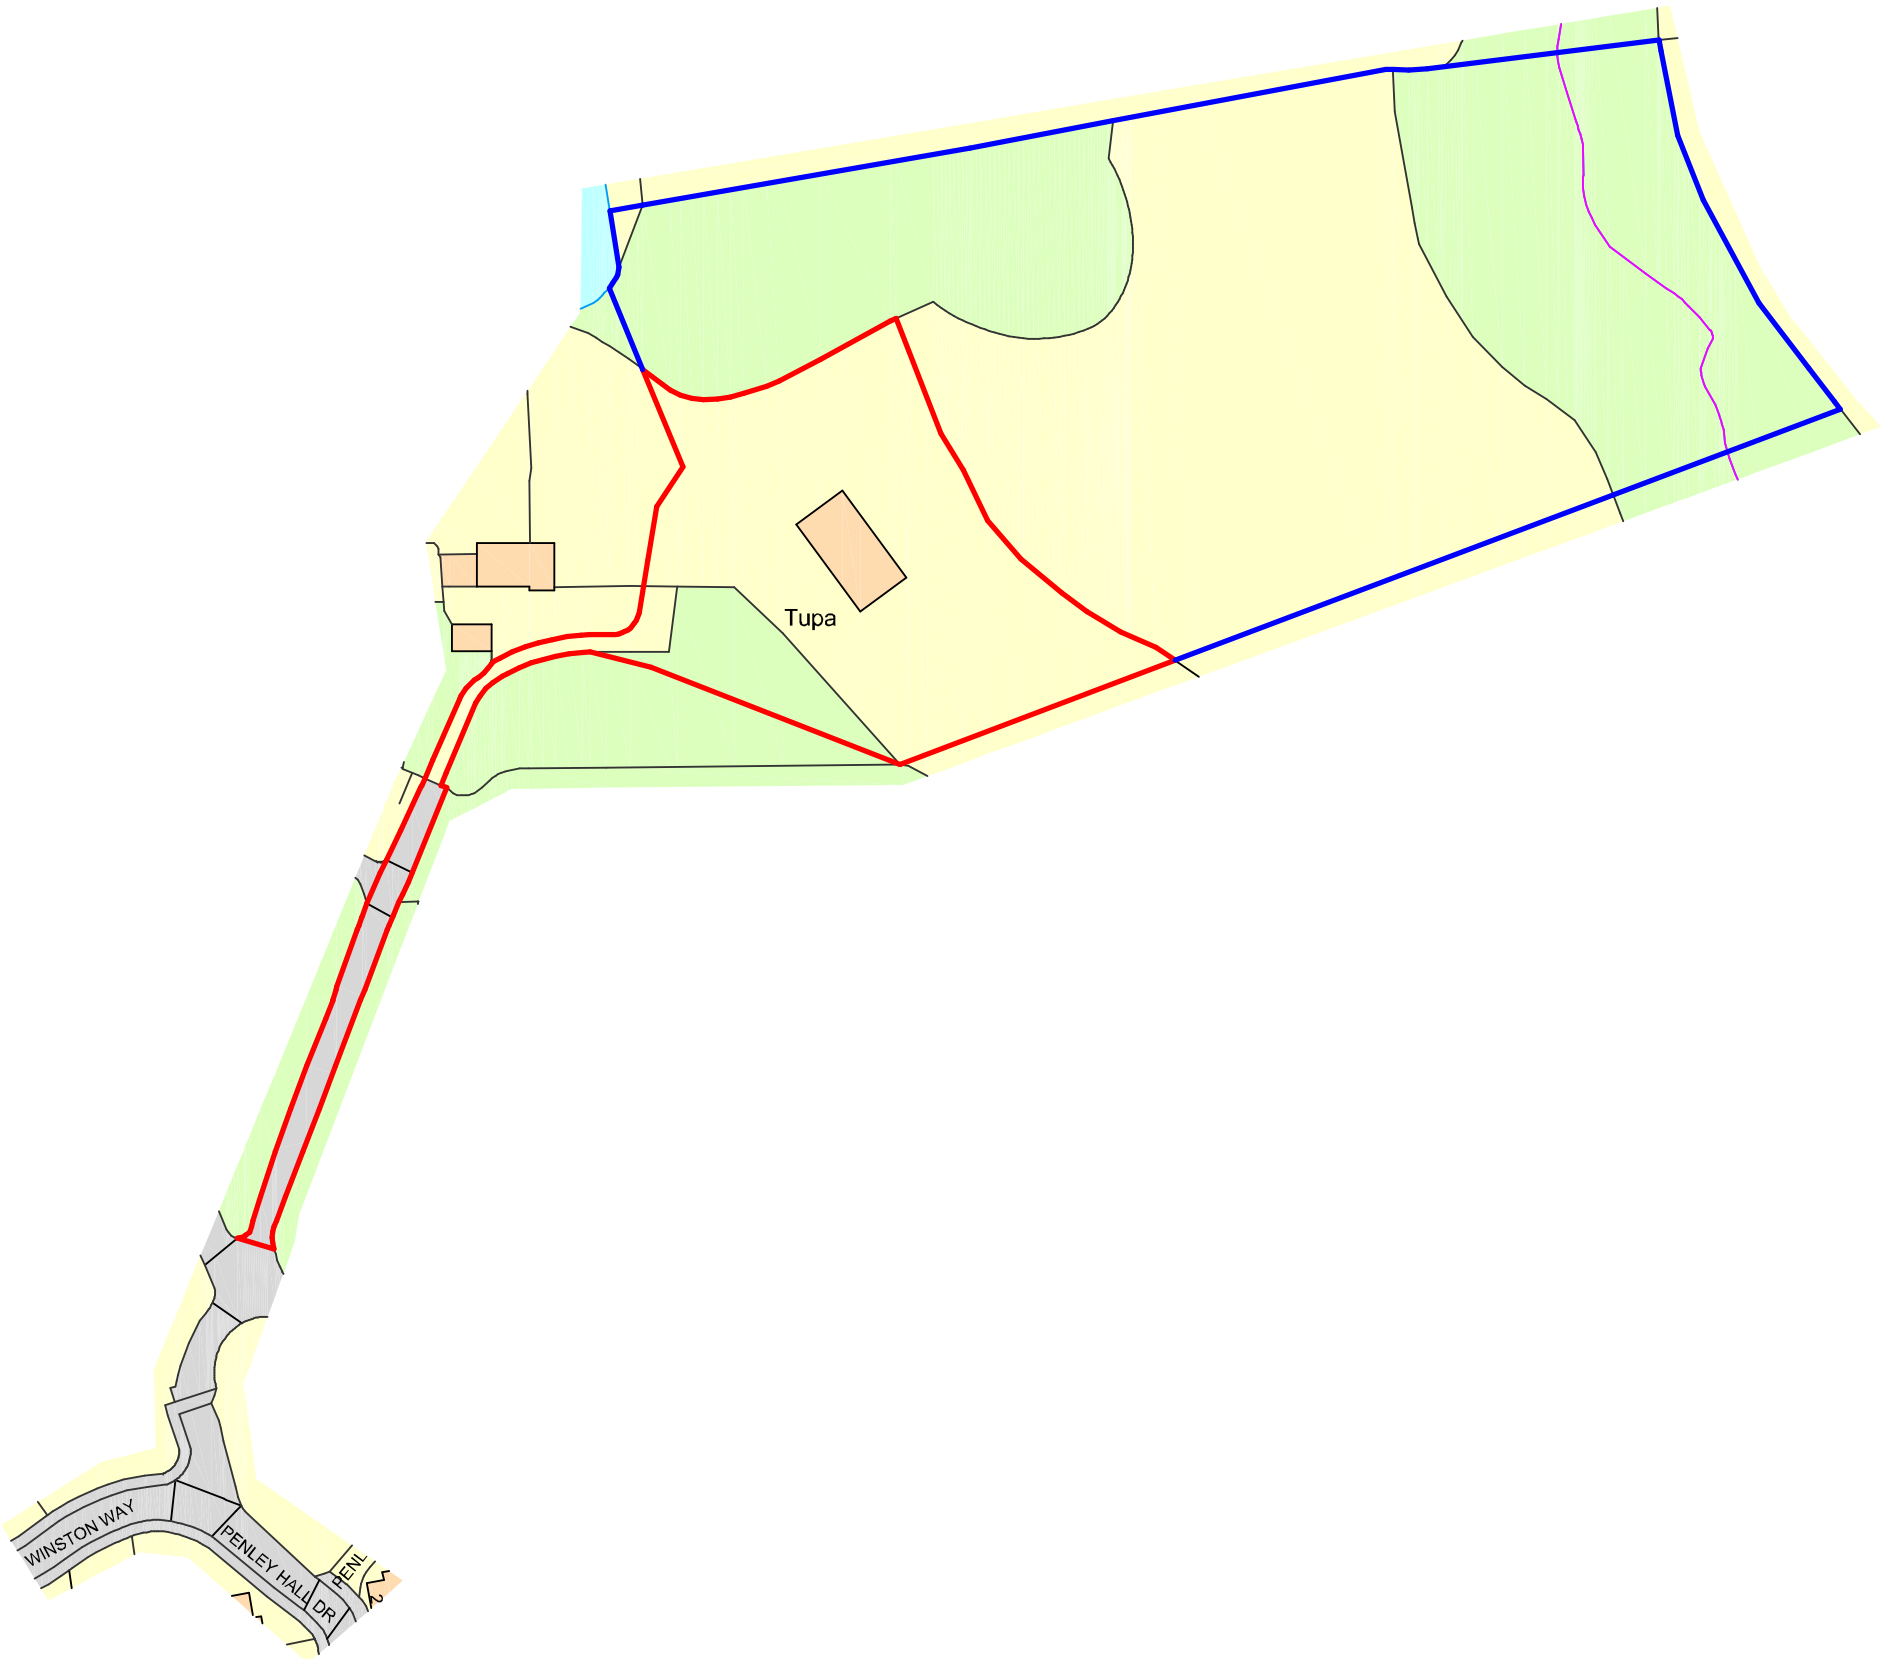


Site Plan as Existing


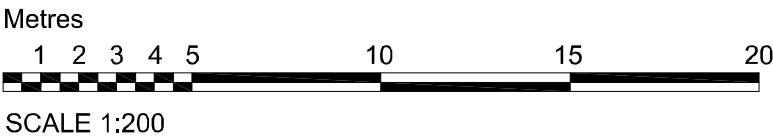


Ordnance Survey, (c) Crown Copyright 2021. All rights reserved. Licence number 100022432

Site Location Plan

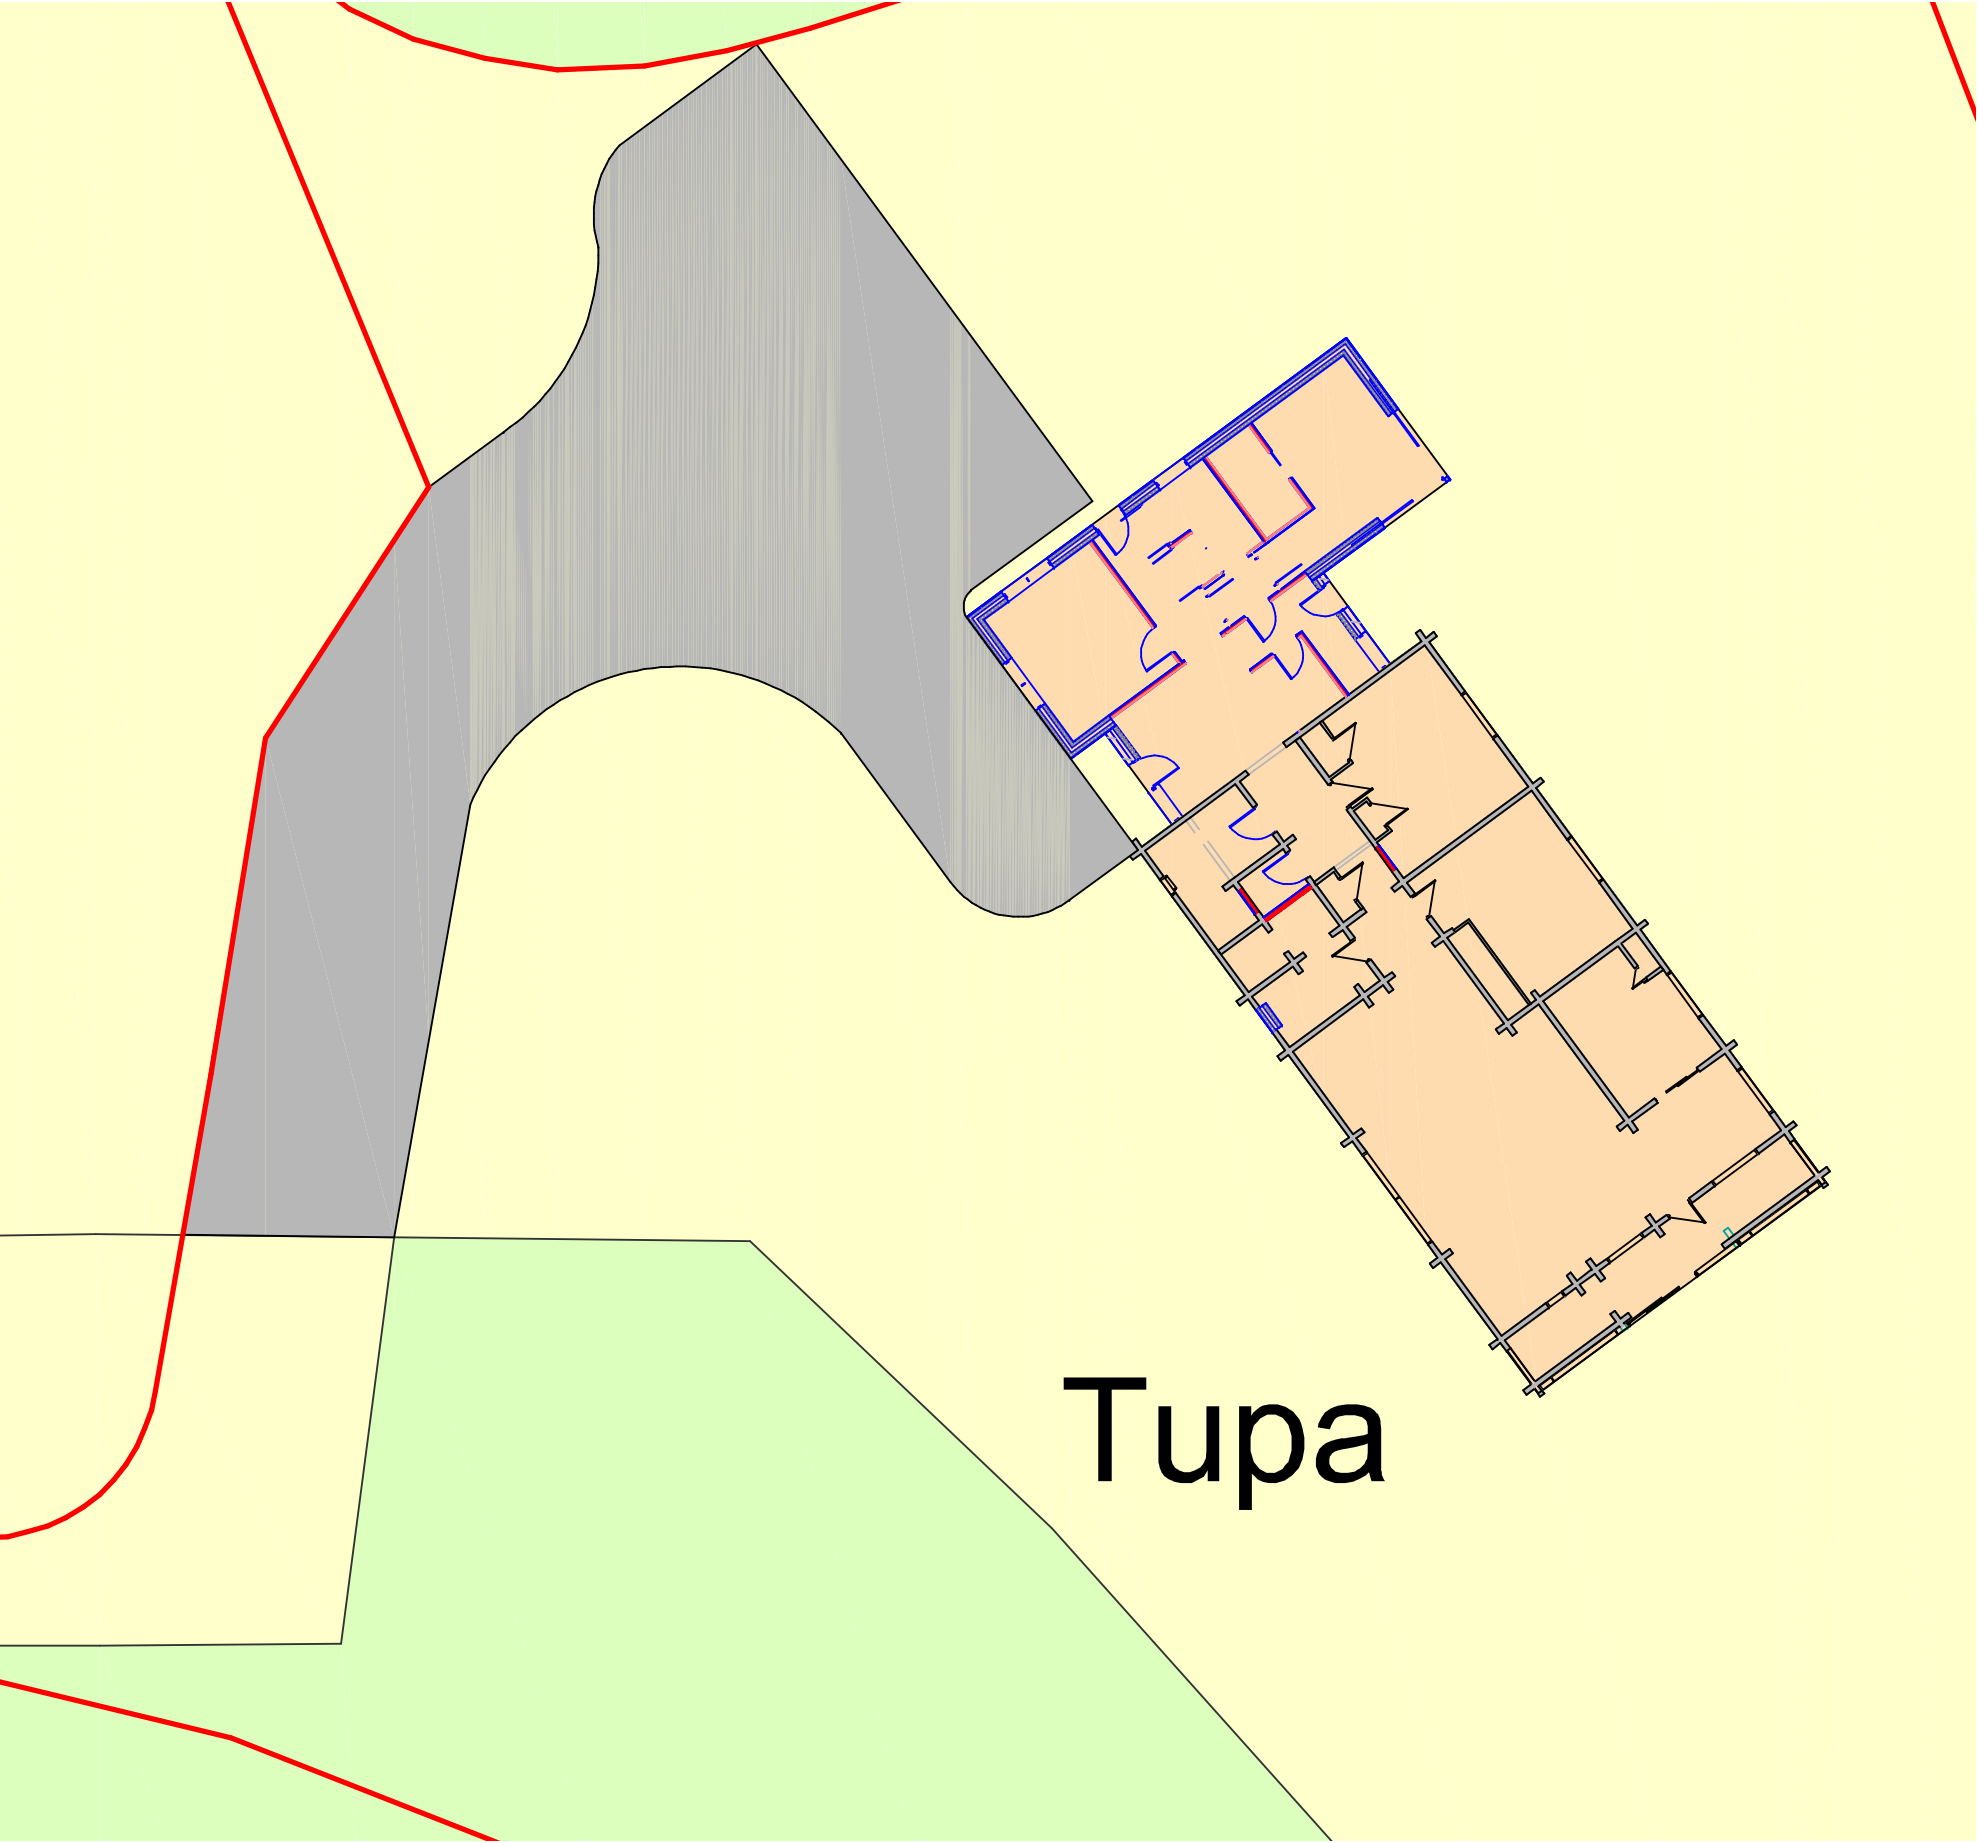 

Site Plan as Proposed

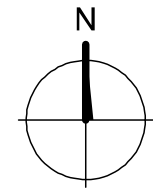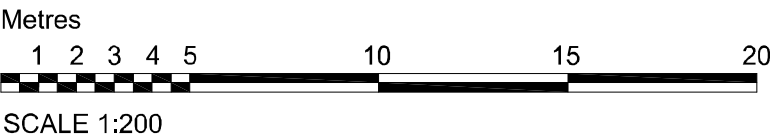

**DBD Architectural
Consultancy Ltd ©2021**

1. Copyright is vested with DBD Architectural Consultancy Ltd.
2. All dimensions to be checked on site before proceeding.
3. Contractor to check/adjust dimensions of new work to suit existing conditions. Do not assume existing structure or details are plumb, square or level.
4. Contractor must notify the architect of any discrepancies before proceeding.
5. All drawings to be read in conjunction with all other consultants drawings and specs.

No.	Date	Description
1	15.12.21	Drawings made following planning consent
2		
3		



**DBD Architectural
Consultancy Ltd**
50 Broad Street, Leek,
Staffordshire ST13 5NS
01528 381118
mail@dbdconsultants.co.uk
www.dbdconsultants.co.uk

Mr and Mrs Arch
Tupa
Wreatham
LL13 0LU

Side Extension

Site Plans		
Drawn: P.Henley	Check: J.Henley	Date: 13.12.21
Scale: 1:200	Sheet: 2/63	Project: PL 01A
Drawing Number: PL 01A		