

GENERAL NOTE:

1. UNDER NO CIRCUMSTANCES SHOULD DIMENSIONS BE SCALED FROM THIS DRAWING 'IF IN DOUBT ASK'.
2. THE DRAWINGS ARE TO BE READ IN CONJUNCTION WITH ALL OTHER RELEVANT DRAWINGS/SPECIFICATION. ANY DISCREPANCIES, ERRORS OR OMISSIONS TO BE BROUGHT TO THE ATTENTION OF 'D2 Architects'.
3. ALL DIMENSIONS ARE TO BE CHECKED PRIOR TO COMMENCEMENT.
4. THIS DRAWING IS THE PROPERTY OF 'D2 Architects' AND MUST NOT BE COPIED OR REPRODUCED EITHER IN WHOLE OR IN PART WITHOUT WRITTEN PERMISSION.

Rev: Description: Date:
X Planning Issue 01.12.22




Proposed - Front Elevation
Scale: 1 : 100




Proposed - Rear Elevation
Scale: 1 : 100



Proposed - Side Elevation A
Scale: 1 : 100

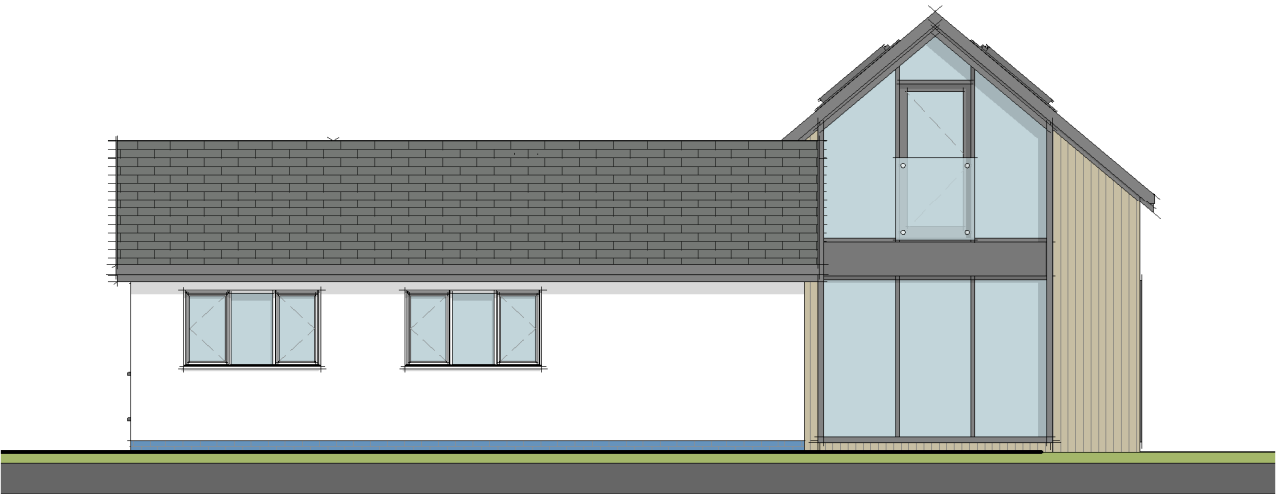

Proposed - Side Elevation B
Scale: 1 : 100

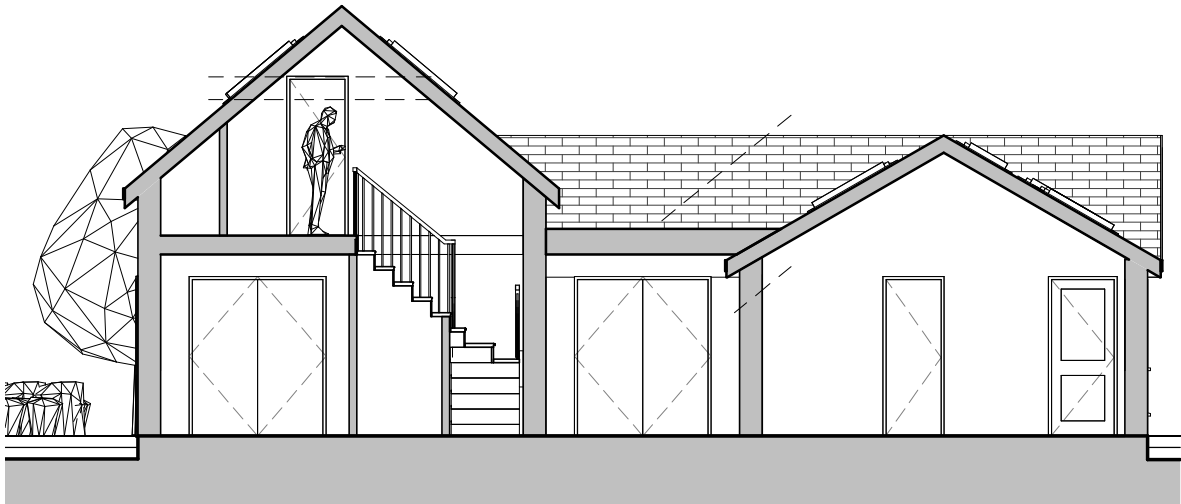

Proposed - Section 01
Scale: 1 : 100



Proposed - Section 02
Scale: 1 : 100

Sketch

Scheme Title:
Stable Cottage, Overton
Drawing Reference:
Proposed Elevations

Scale @ A2: 1 : 100
Drawn by: TGS
Checked by: RAL

Project Number: 6303
Drawing Number: PL03
Revision: X



ARCHITECTS

Soughton House
2 Nicholas Street Mews
Chester
Cheshire
CH1 2NS

T: 01244 820 984 / 01824 562012
E: admin@d2architects.co.uk
W: www.d2architects.co.uk