


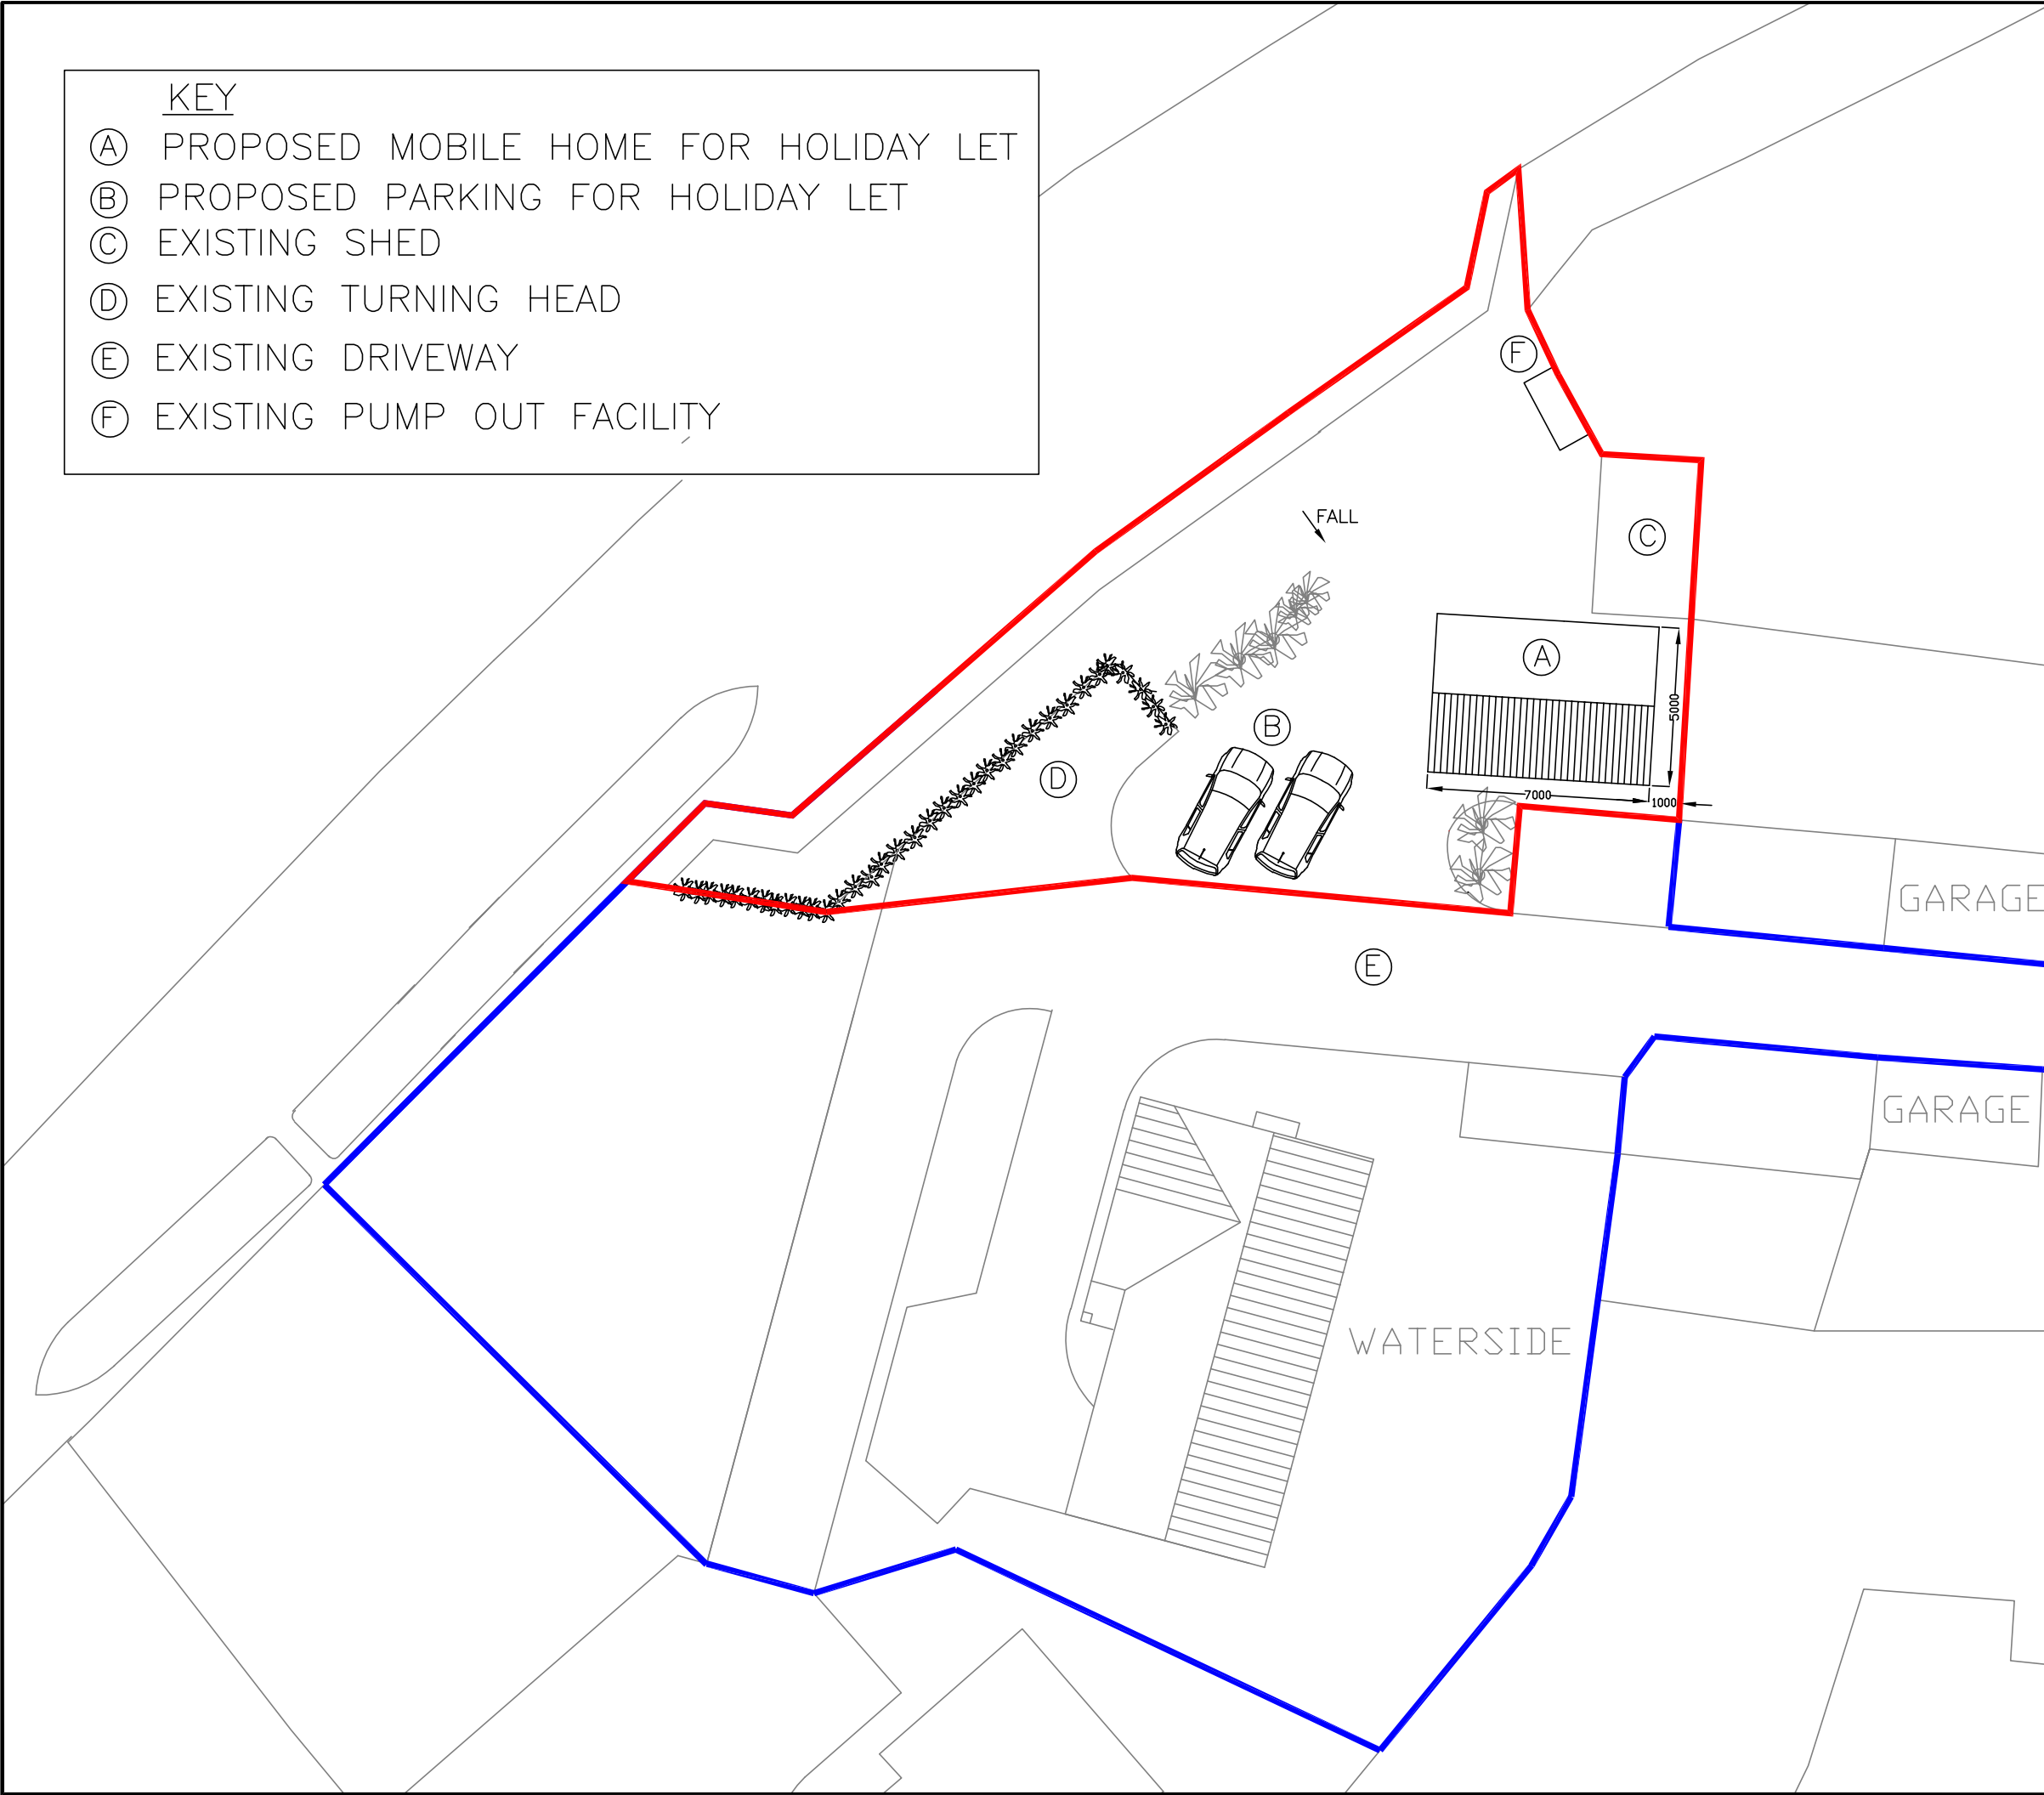

KEY

- Ⓐ PROPOSED MOBILE HOME FOR HOLIDAY LET
- Ⓑ PROPOSED PARKING FOR HOLIDAY LET
- Ⓒ EXISTING SHED
- Ⓓ EXISTING TURNING HEAD
- Ⓔ EXISTING DRIVEWAY
- Ⓕ EXISTING PUMP OUT FACILITY

NOTES

HOLIDAY LET

7M x 5M LOG CABIN STYLE MOBILE HOME
MOBILE HOME HOLIDAY LET TO FULLY COMPLY
WITH SECTION 29 OF THE CARAVAN SITES AND
CONTROL OF DEVELOPMENT ACT 1960.

DRAINAGE

FOUL AND GREY WATER TO BE DISCHARGED TO
EXISTING BOATYARD PUMP OUT FACILITY.

SURFACE WATER TO EXISTING SOAKAWAY UNDER
DRIVEWAY

ALL WORKS TO BE AGREED WITH THE LOCAL AUTHORITY PLANNING
DEPT & THE BUILDING CONTROL OFFICER ON SITE TO ENSURE THAT
THE WORK COMPLIES WITH BUILDING REGULATIONS, PLANNING
CONDITIONS & ALL RELEVANT CODES OF PRACTICE.
ALL MATERIALS & COMPONENTS TO BE INSTALLED IN ACCORDANCE
WITH MANUFACTURES INSTRUCTIONS.
ALL DIMENSIONS TO BE CHECKED ON SITE PRIOR TO COMMENCING
WORK. DO NOT SCALE OFF THIS DRAWING.

B	MINOR AMENDMENT	02/10/22
A	INITIAL ISSUE	02/09/22
Rev	Description	Date

STOKES DESIGN & BUILD

WATERSIDE
THE MOORINGS
CANAL SIDE
BETTISFIELD
WHITCHURCH
SHROPSHIRE
SY13 2LJ
Tel: 01948 710385
Email: stokesdesign465@aol.com

Client. MR B.K STOKES
Site Address. BETTISFIELD BOATYARD
THE MOORINGS,
BETTISFIELD,
WHITCHURCH, SHROPSHIRE.
SY132LJ

Project **PROPOSED MOBILE HOME HOLIDAY
LET
AT BETTISFIELD BOATYARD**

Title
PROPOSED SITE PLAN

DRAWING NUMBER MS-2022-002	SCALE 1:200 @ A3	
	DATE	02/09/22
	DRAWN BY	M.C STOKES
	DESIGN BY	B.K STOKES
REVISION		B