



base Architecture and Design Ltd
W: basearchitecture.co.uk

Shrewsbury	Conwy	Chester
------------	-------	---------


T: 01743 236400	T: 01244 569008
-----------------	-----------------

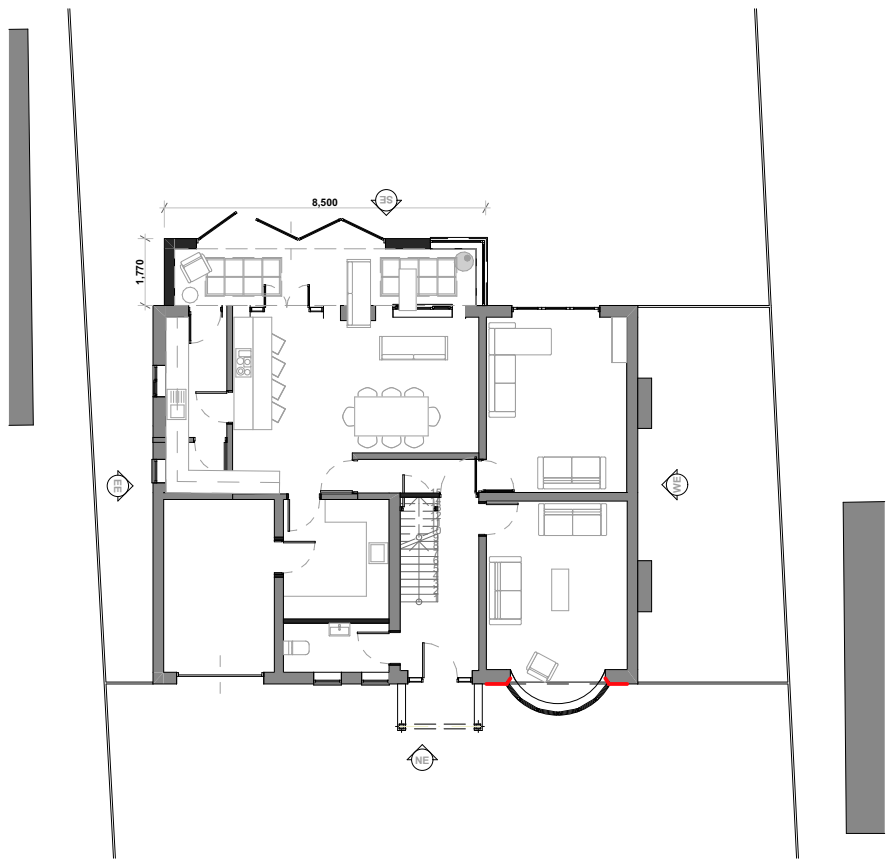

SE South Elevation
1:50

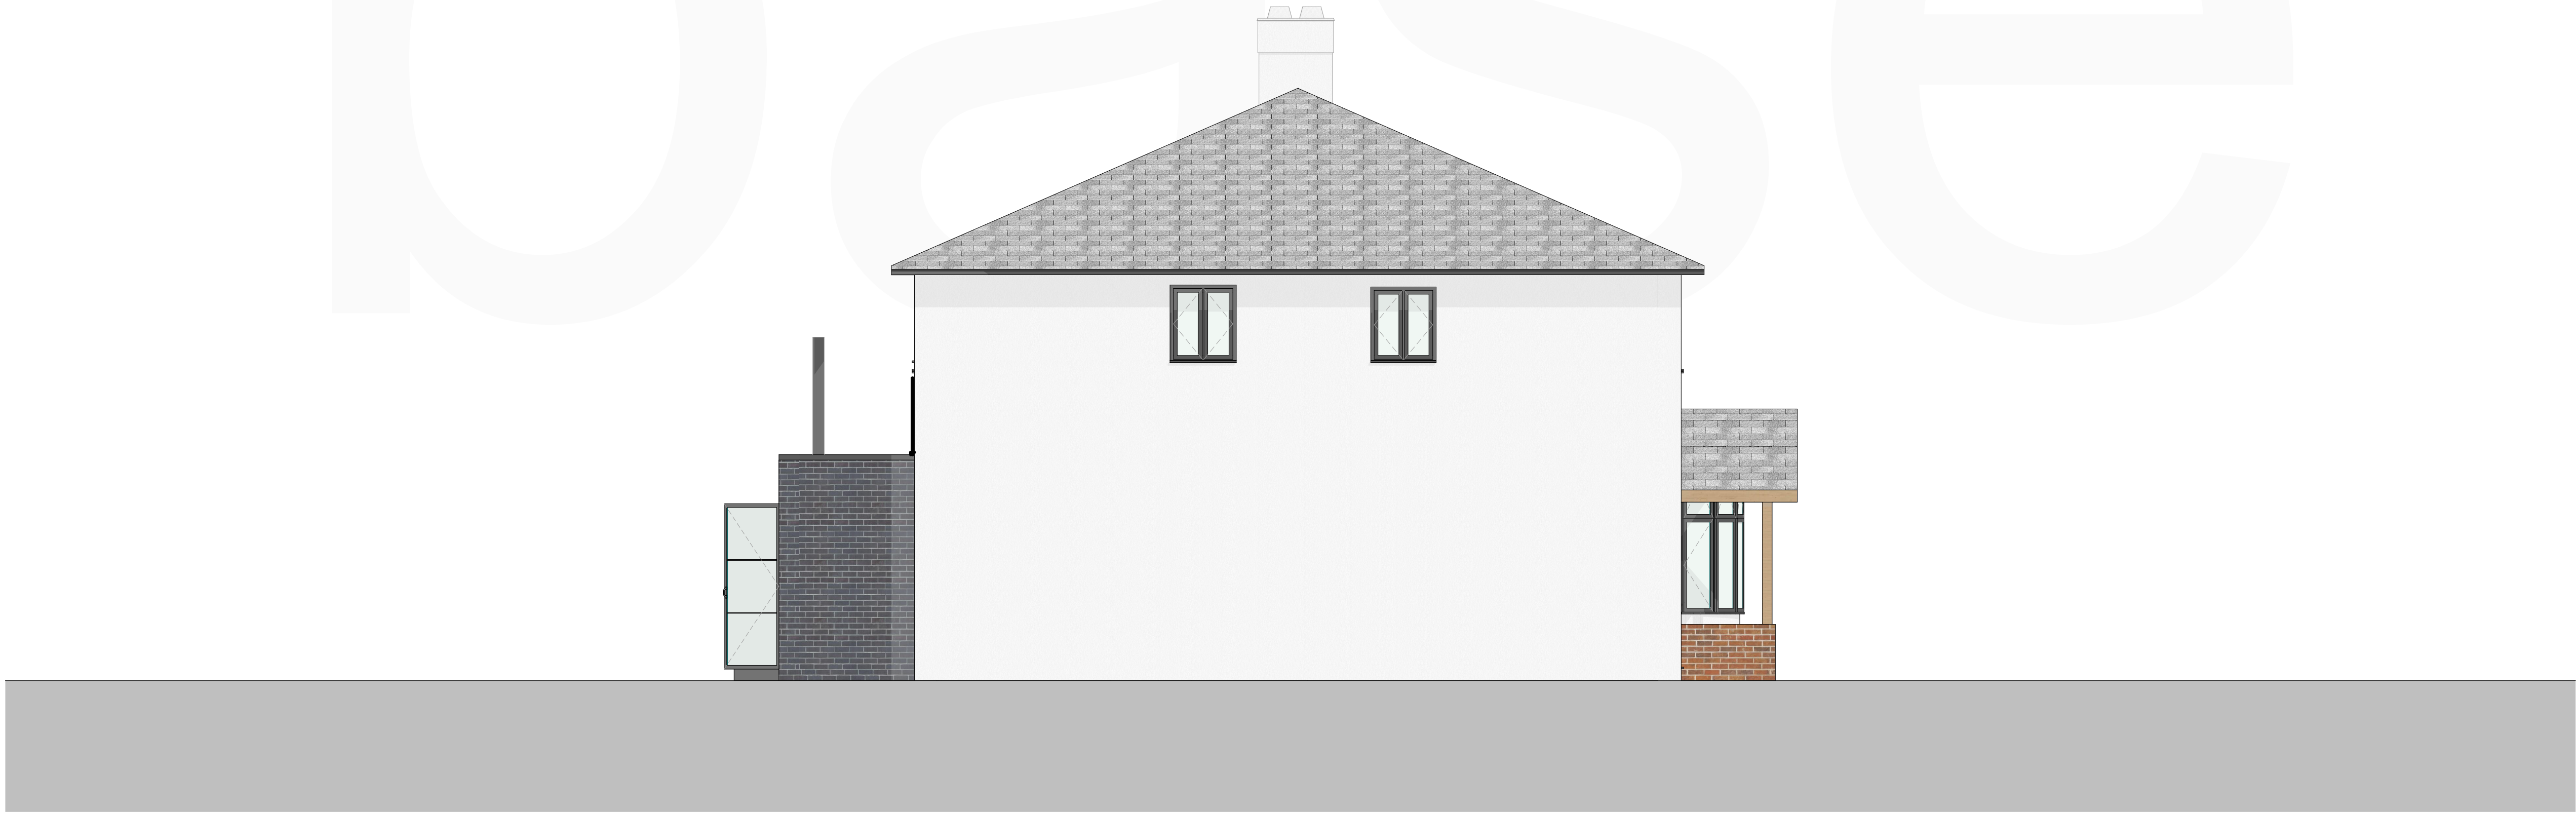

EE East Elevation
1:50

 

Rev.	Revision Description. Issued for Planning Application	
By.	JTB	
Chk.	BE	
Scale.	1:50, 1:200 @ A1	Drawn by. JTB
Date.	03.10.22	Chk. BE
Project Title 10 Wynnstay Lane		
Client Mr and Mrs Cooper		
Drawing Title Proposed Elevations 2 of 2		
Project No. BA3565	Drawing No. PL-104	Rev.

This drawing is the property of base Architecture & Design Ltd. It shall not be copied or scanned, in part or whole, without prior consent of base Architecture and Design. Do not scale this drawing.