

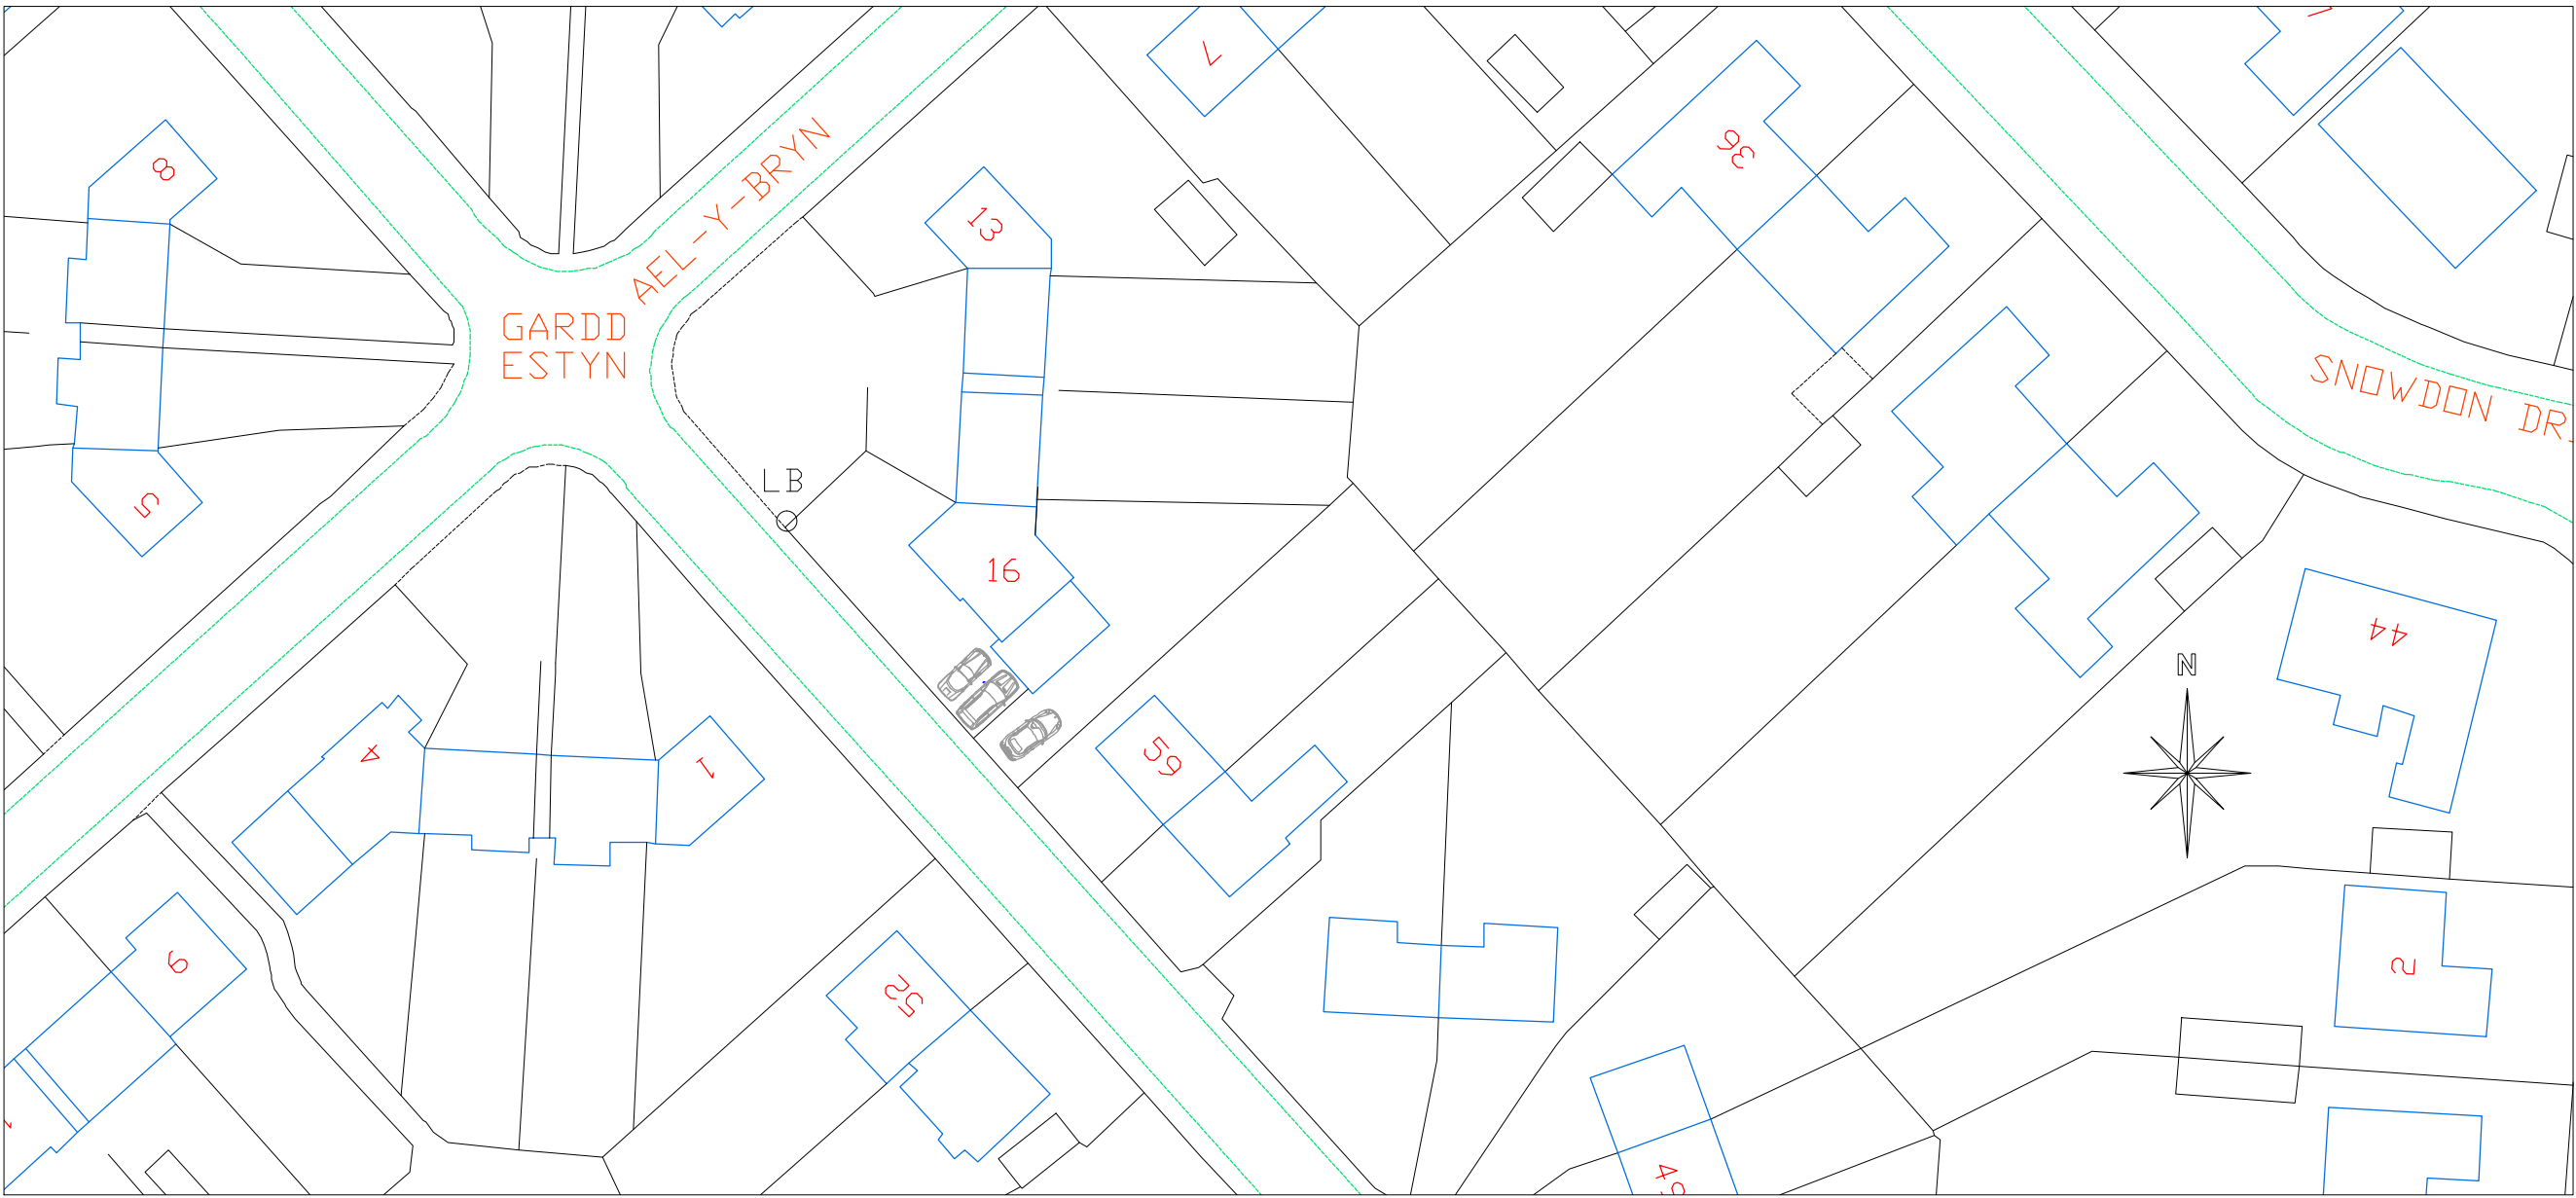



16 Gardd Estyn, Wrexham.

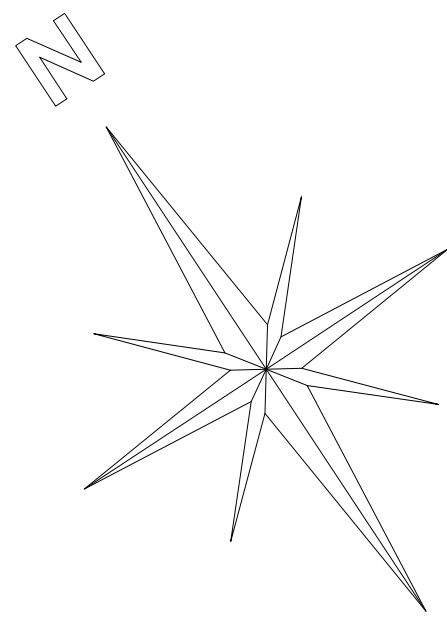


Site Plan
Scale 1:500

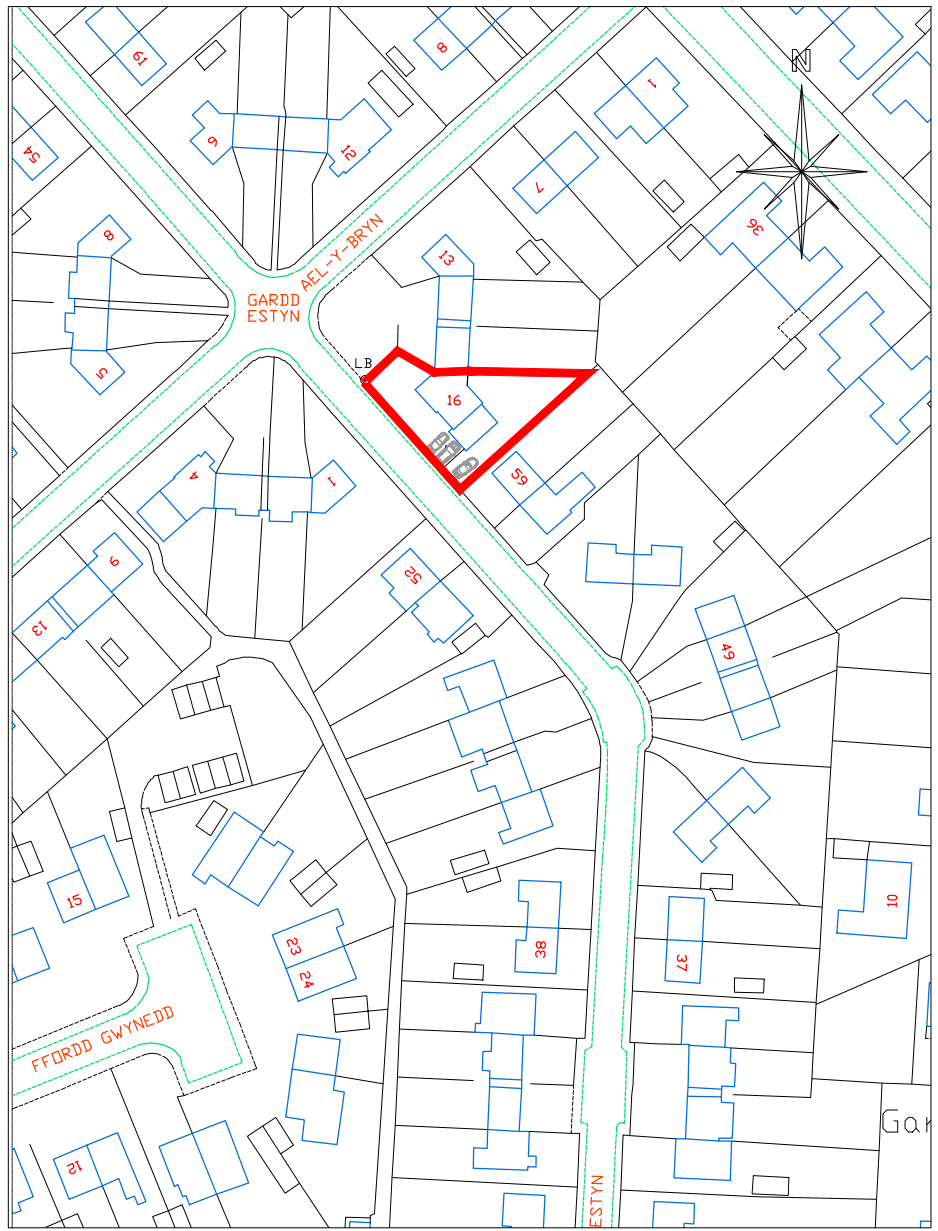

Location Plan
Scale 1:1250

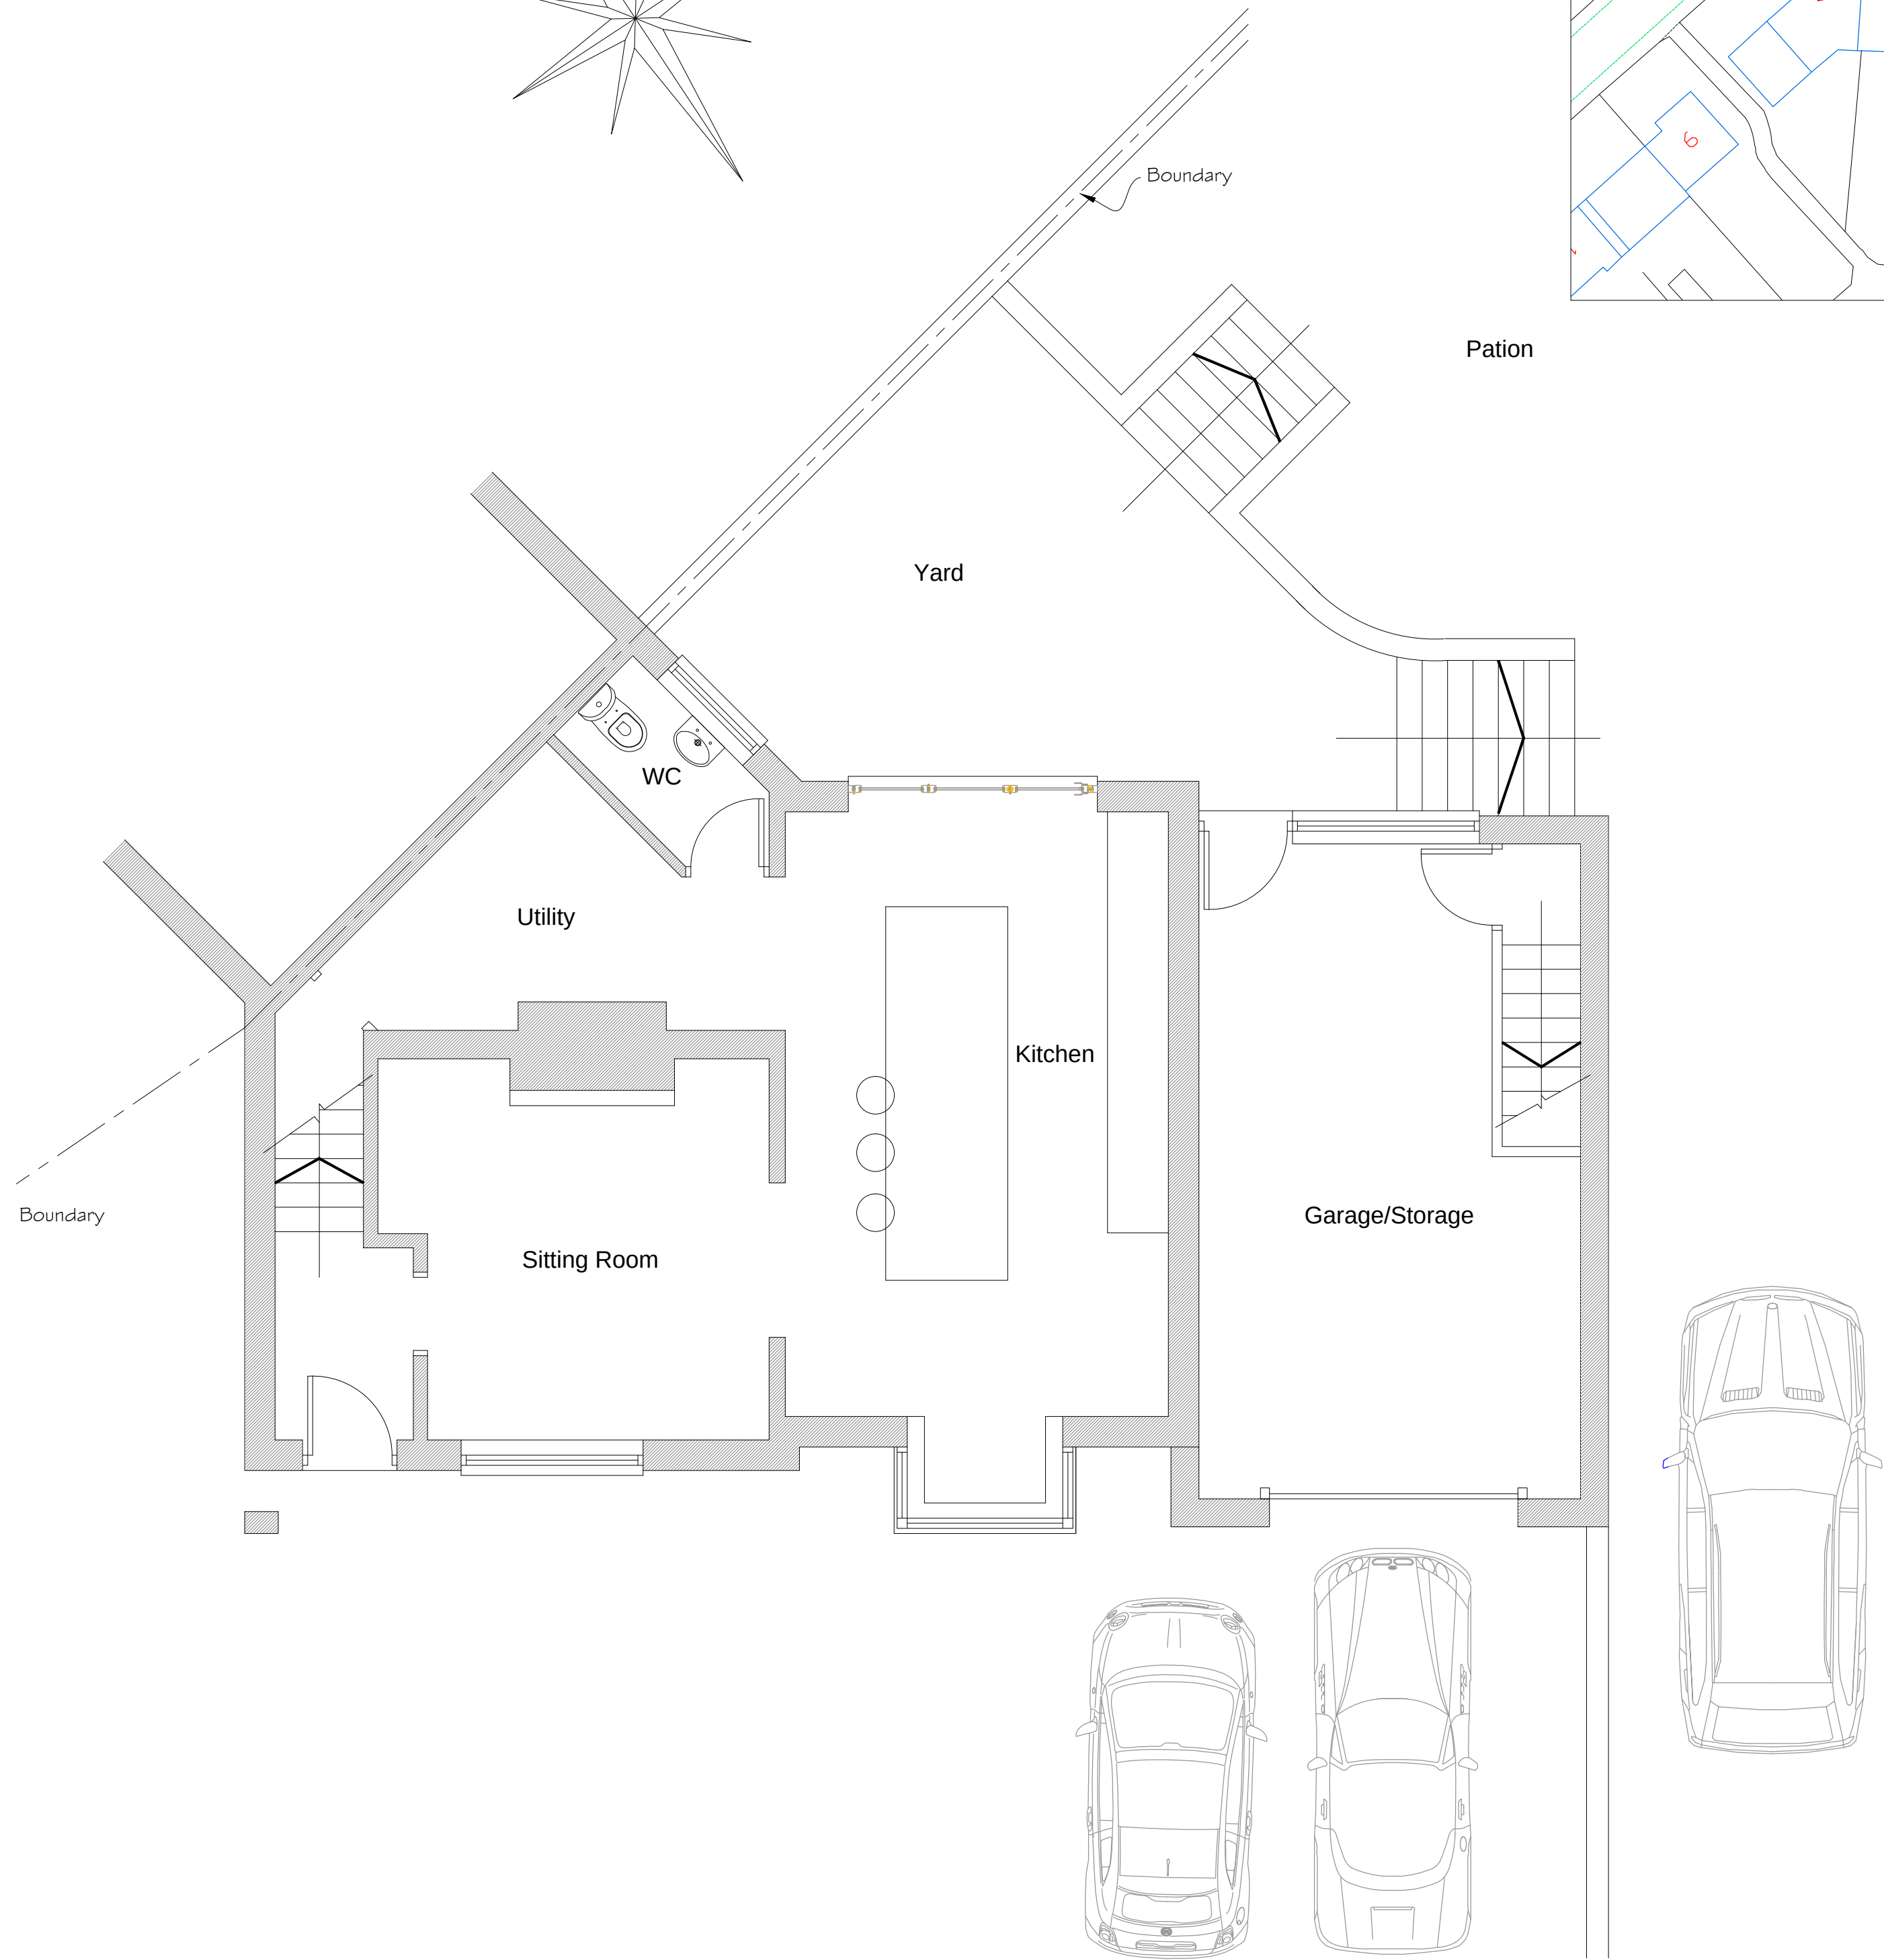

Existing Ground
Floor Plan
1:50

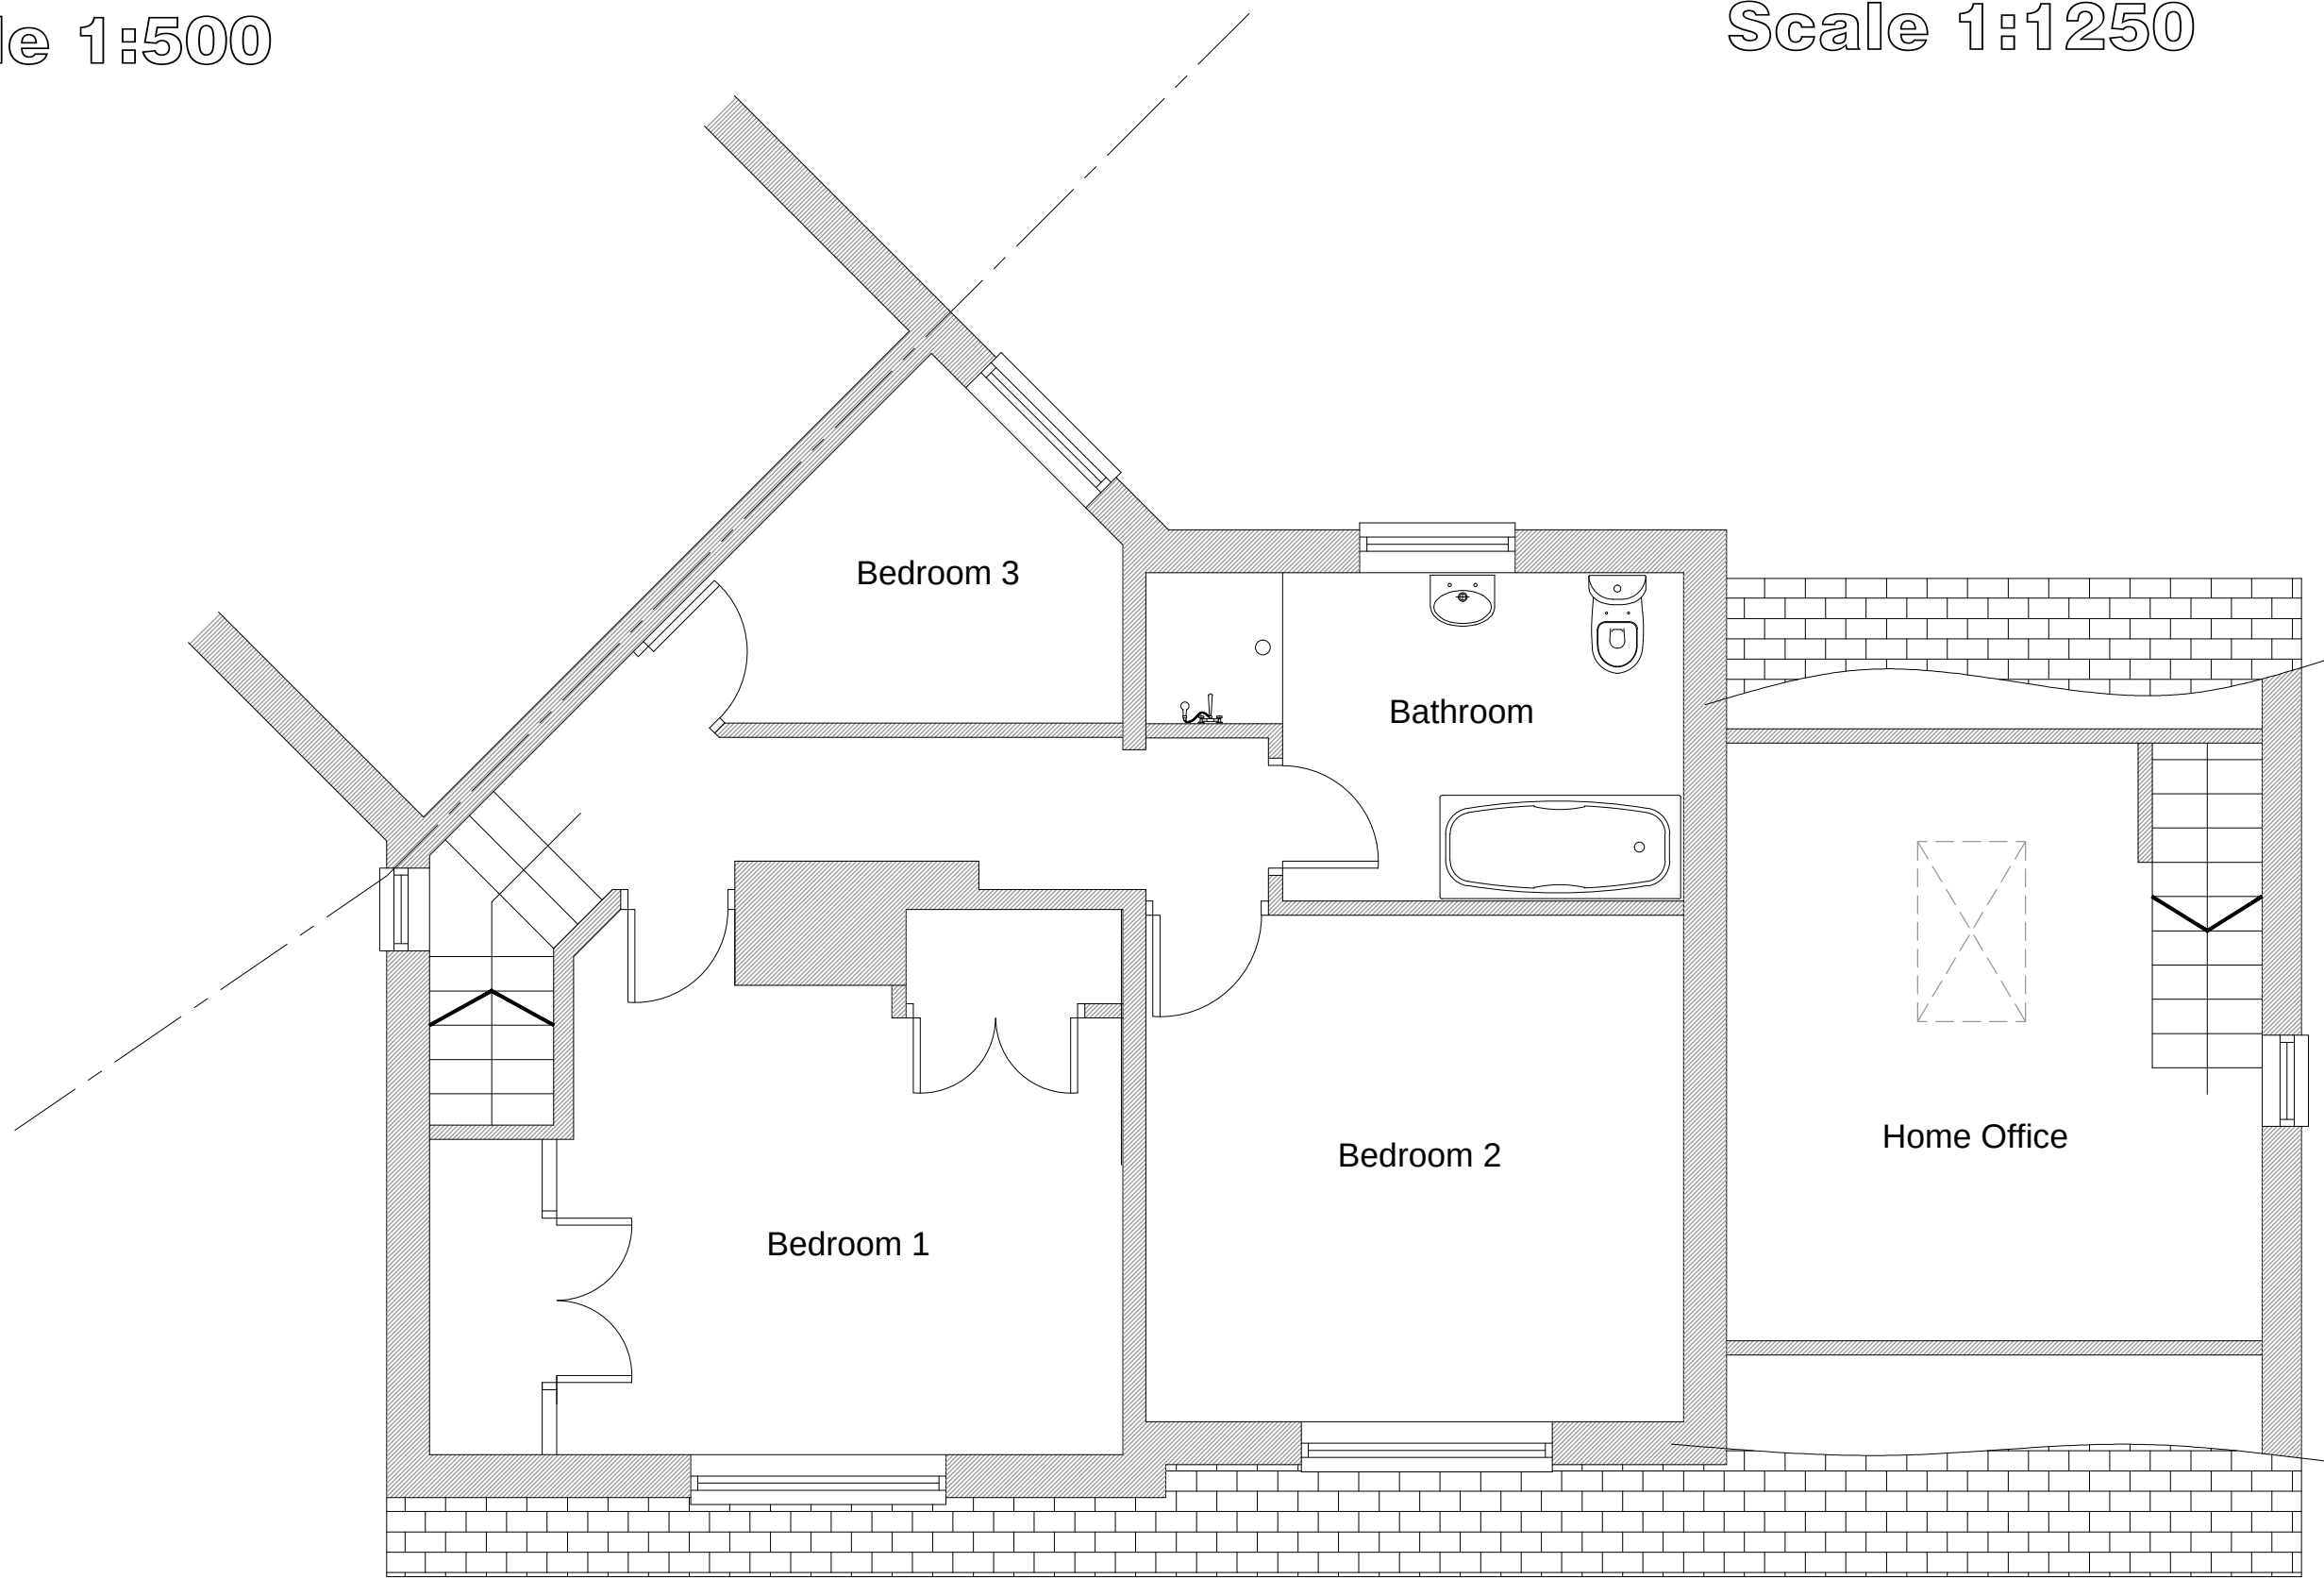

Existing First
Floor Plan
1:50



CULLIS-ARCHITECTURAL-DESIGN
25 Sunningdale Close
Wrexham
North Wales
LL13 9QU
T 01978 264376
M 07791 480768
E ajones540@btinternet.com



LABC

Client:
Mr. K. Harden.

Drawing Title:
Existing Plans & Location Plan.

Job Title:
**Proposed Alterations to
16 Gardd Estyn, Wrexham.**

Date:
June 2022

Scale:
1:50, 1:500 &
1:1250 at A1

Rev:

Draw No:
PD/01