
 
 


Site Plan - Rossett Pharmacy, Chester Road, Rossett, Wrexham, LL12 0HN

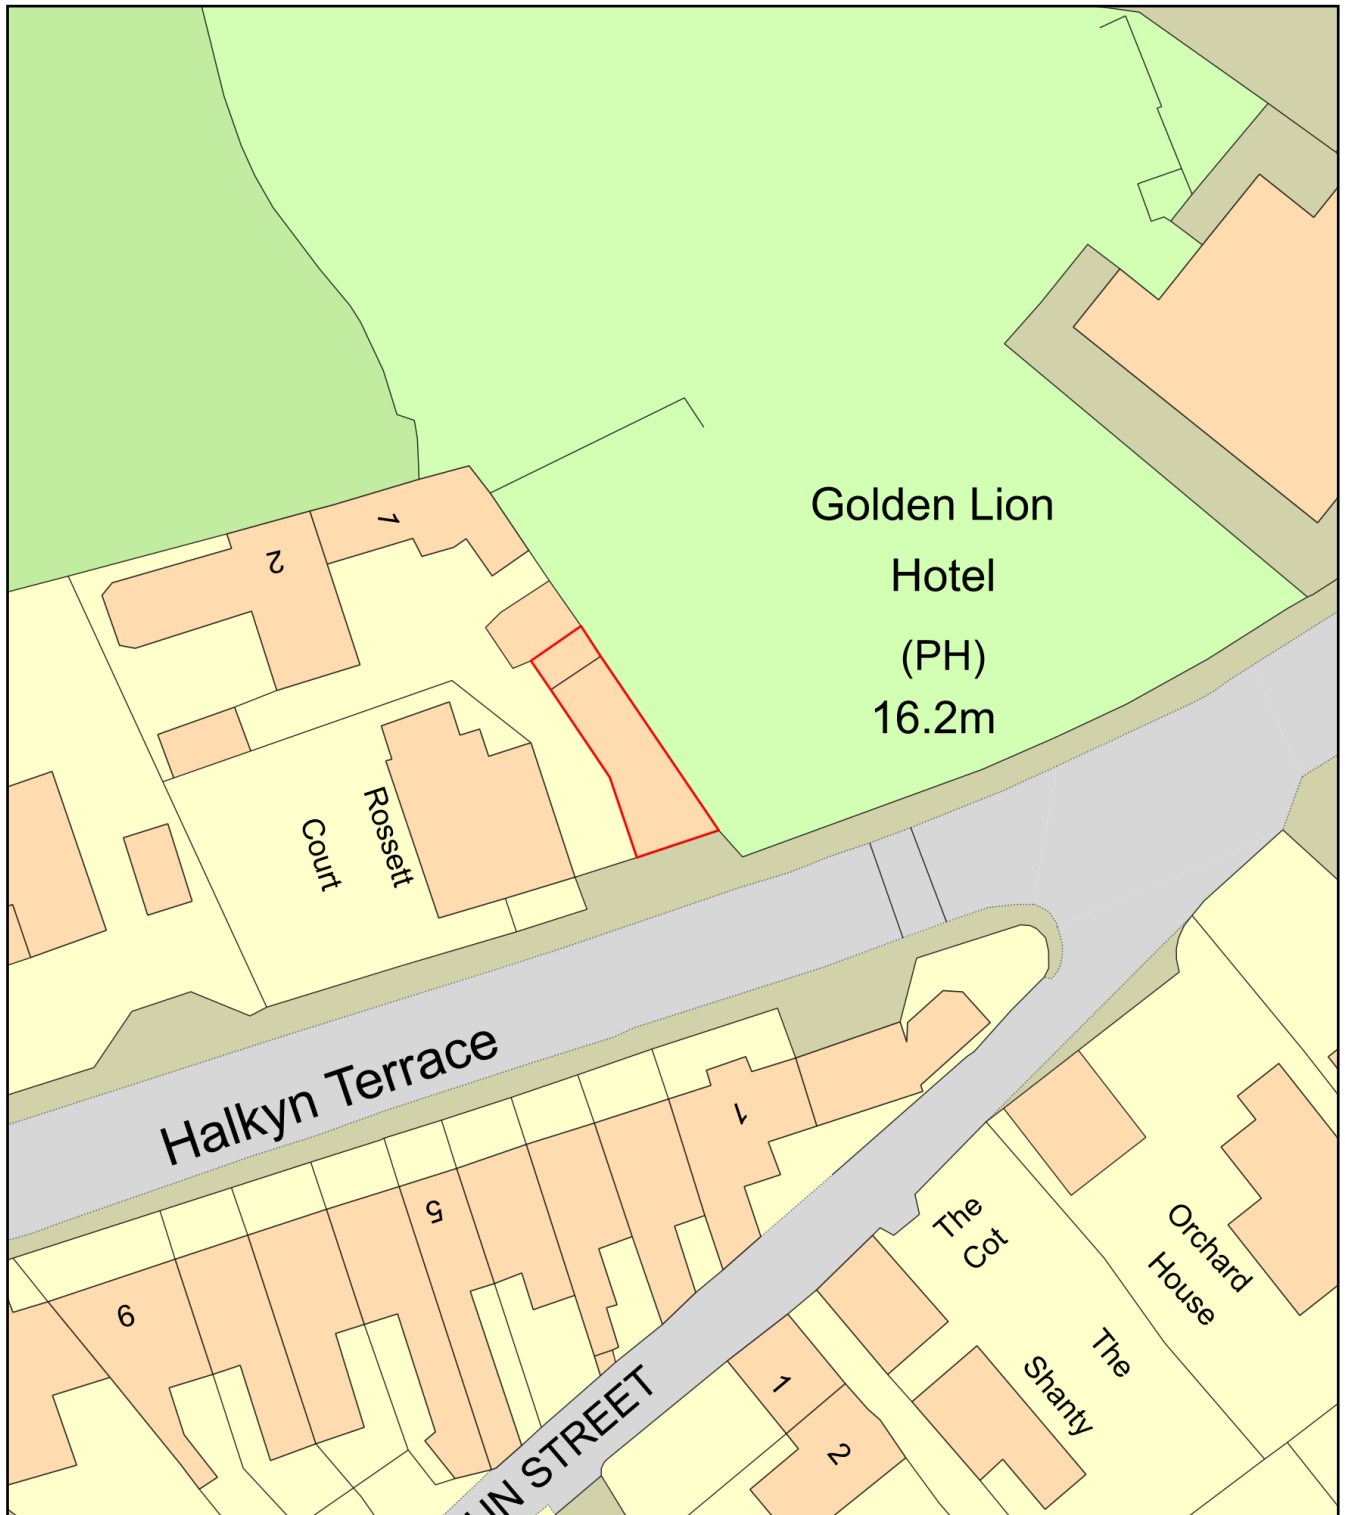

Plan Produced for: Primulus Ltd

Date Produced: 01 Dec 2022

Plan Reference Number: TQRQM22335191248761

Scale: 1:500 @ A4