



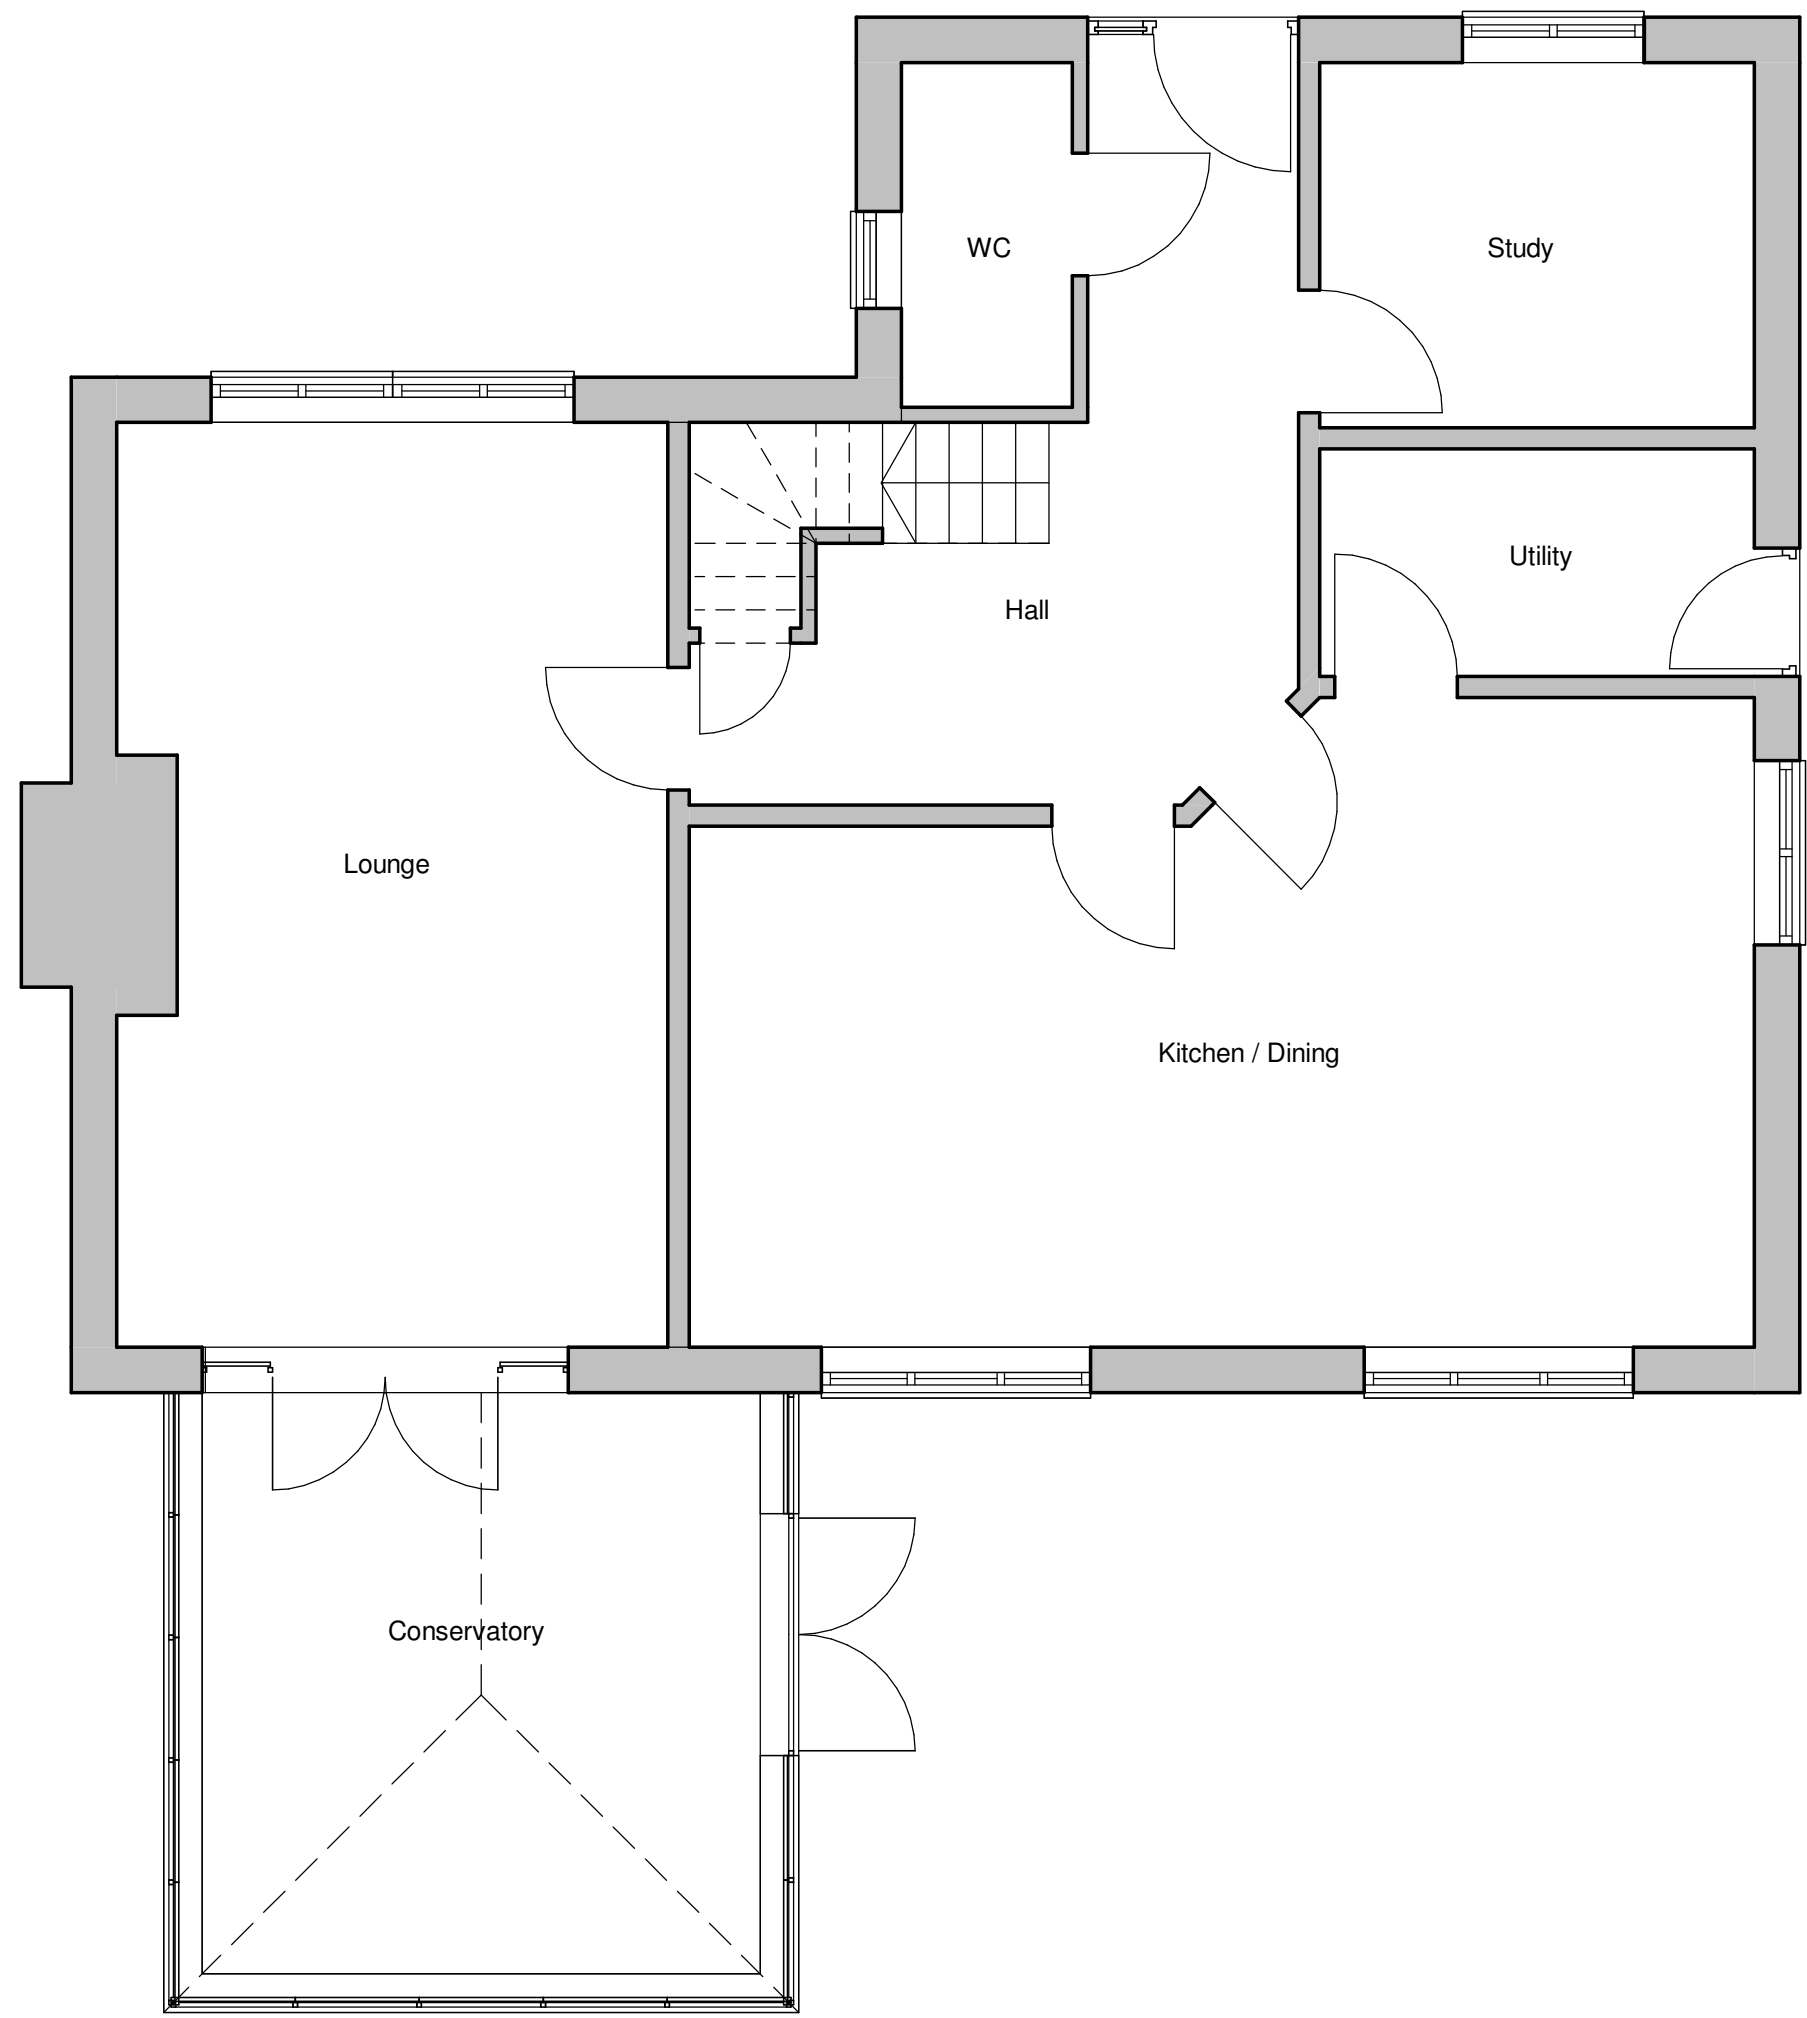

Existing Ground Floor Plan
1 : 50

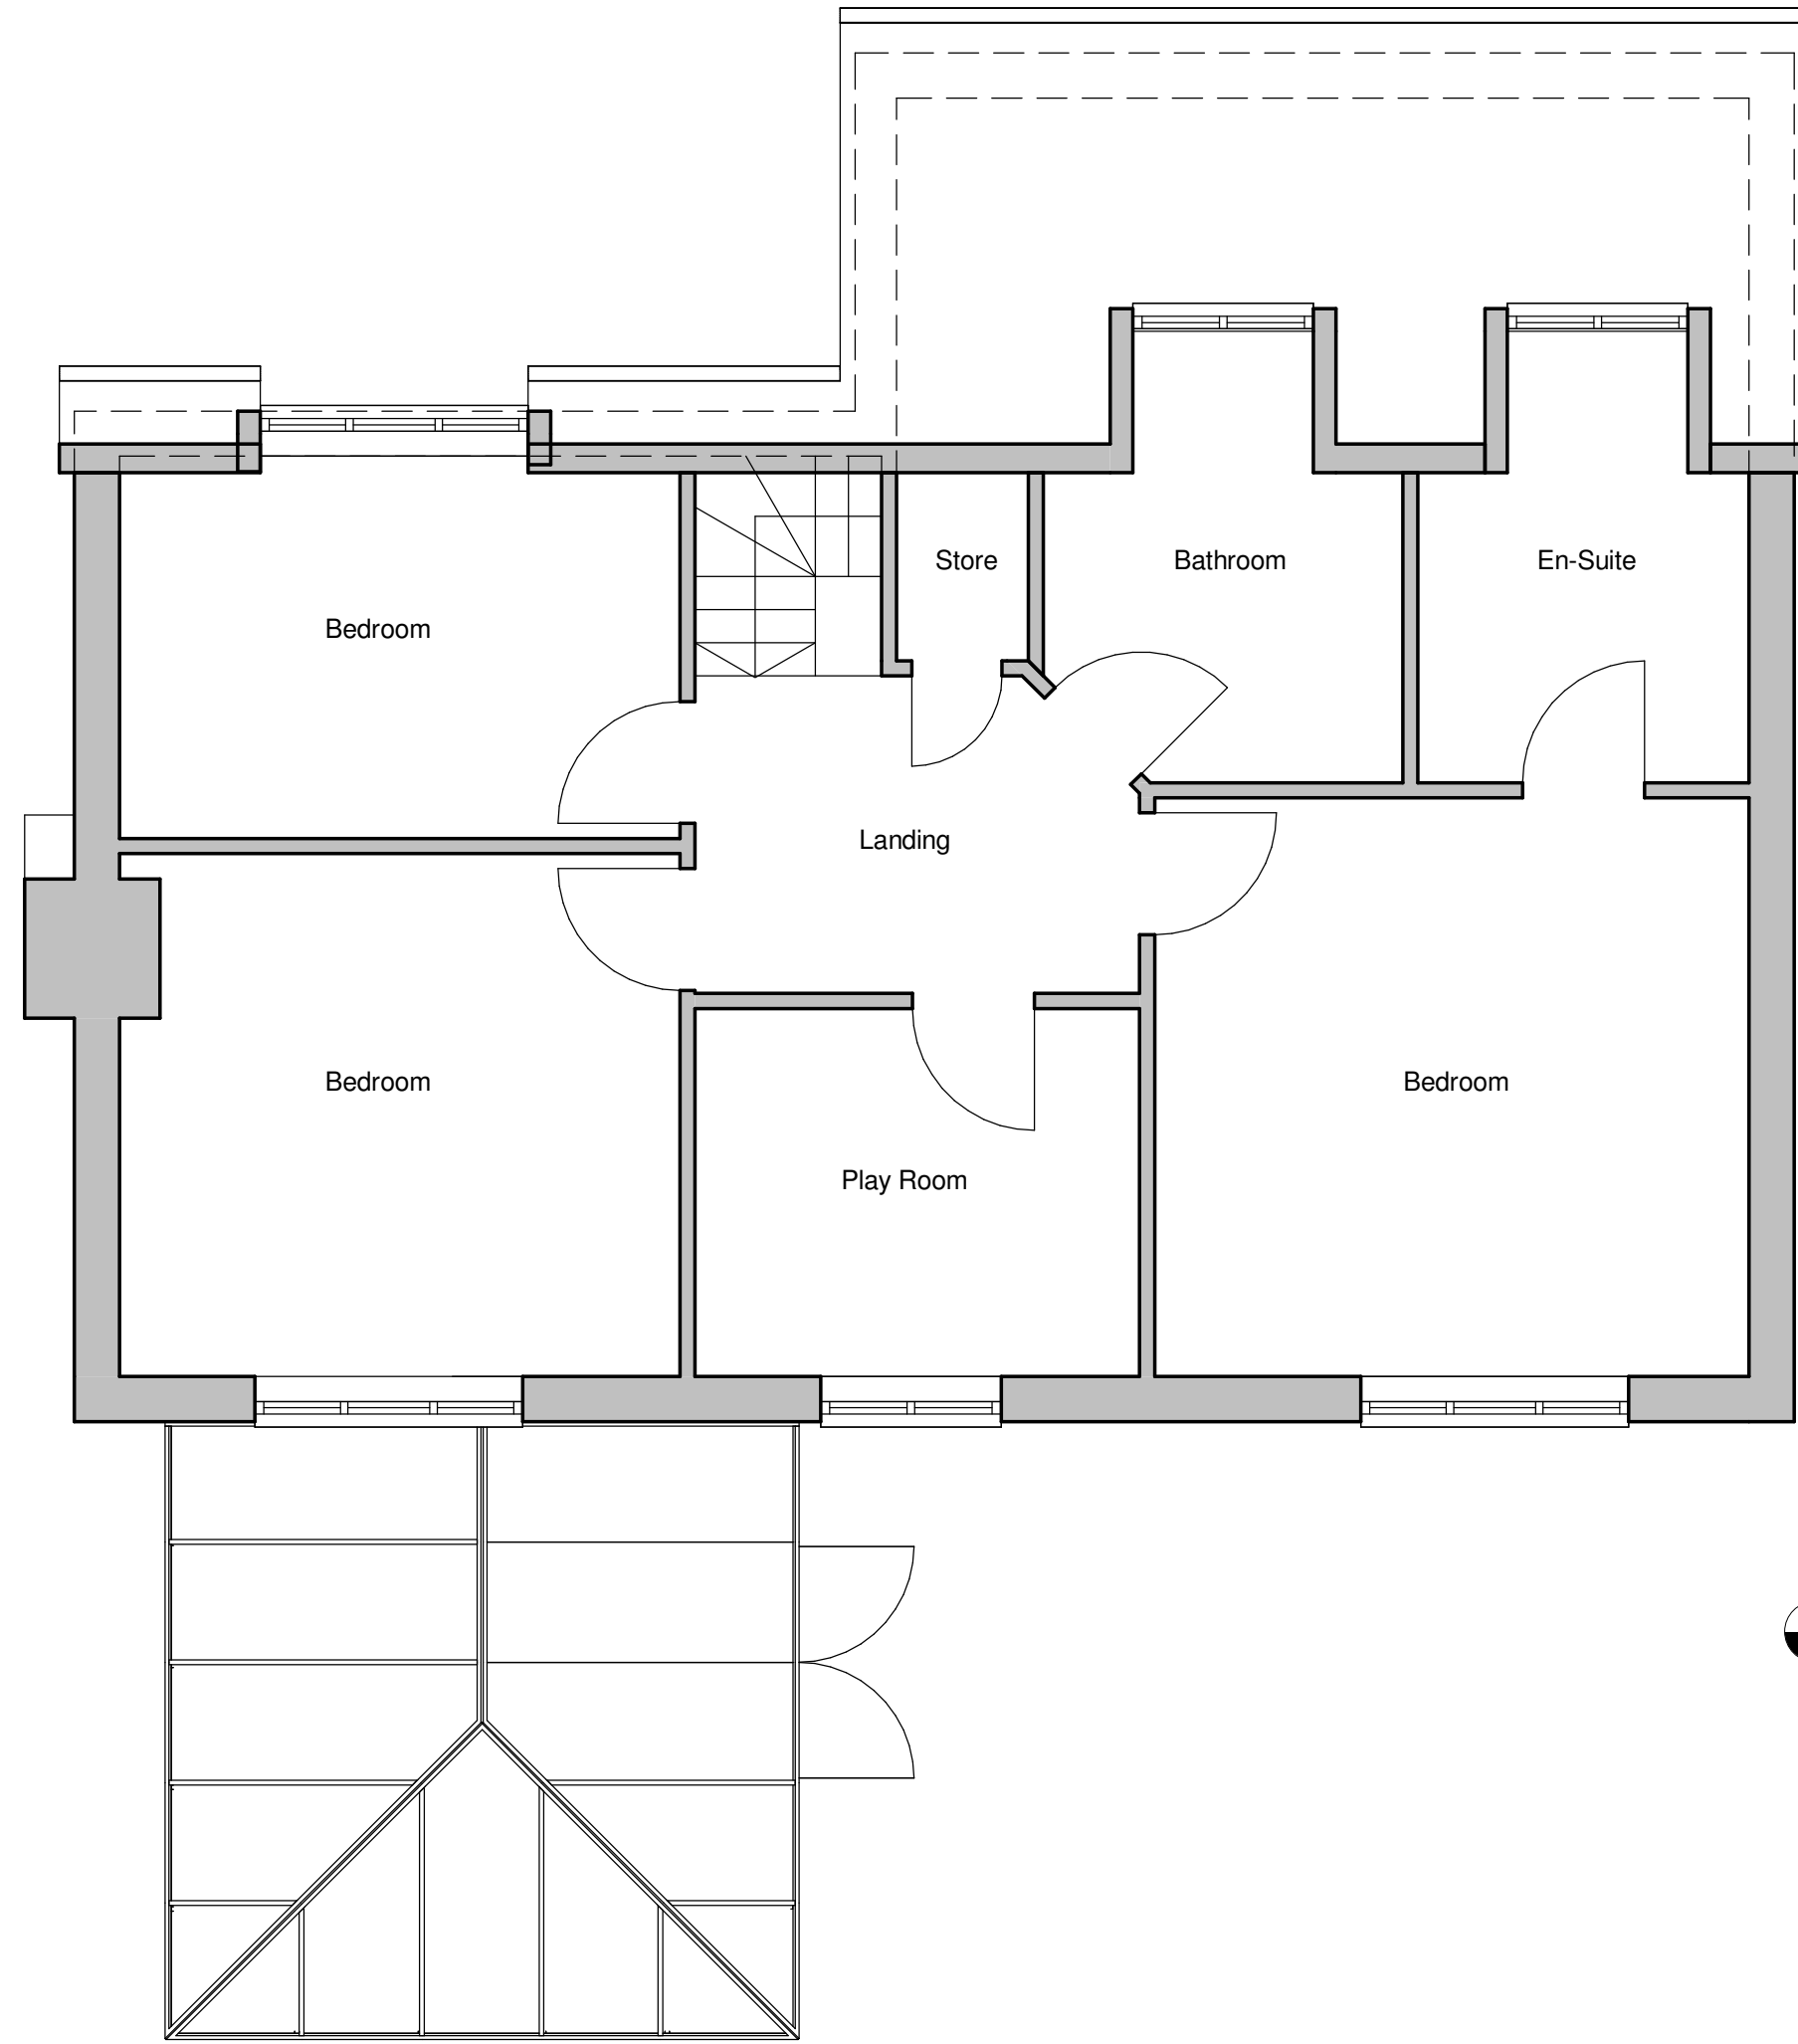


Existing First Floor Plan
1 : 50



Existing South East Elevation
1 : 50



Existing North East Elevation
1 : 50

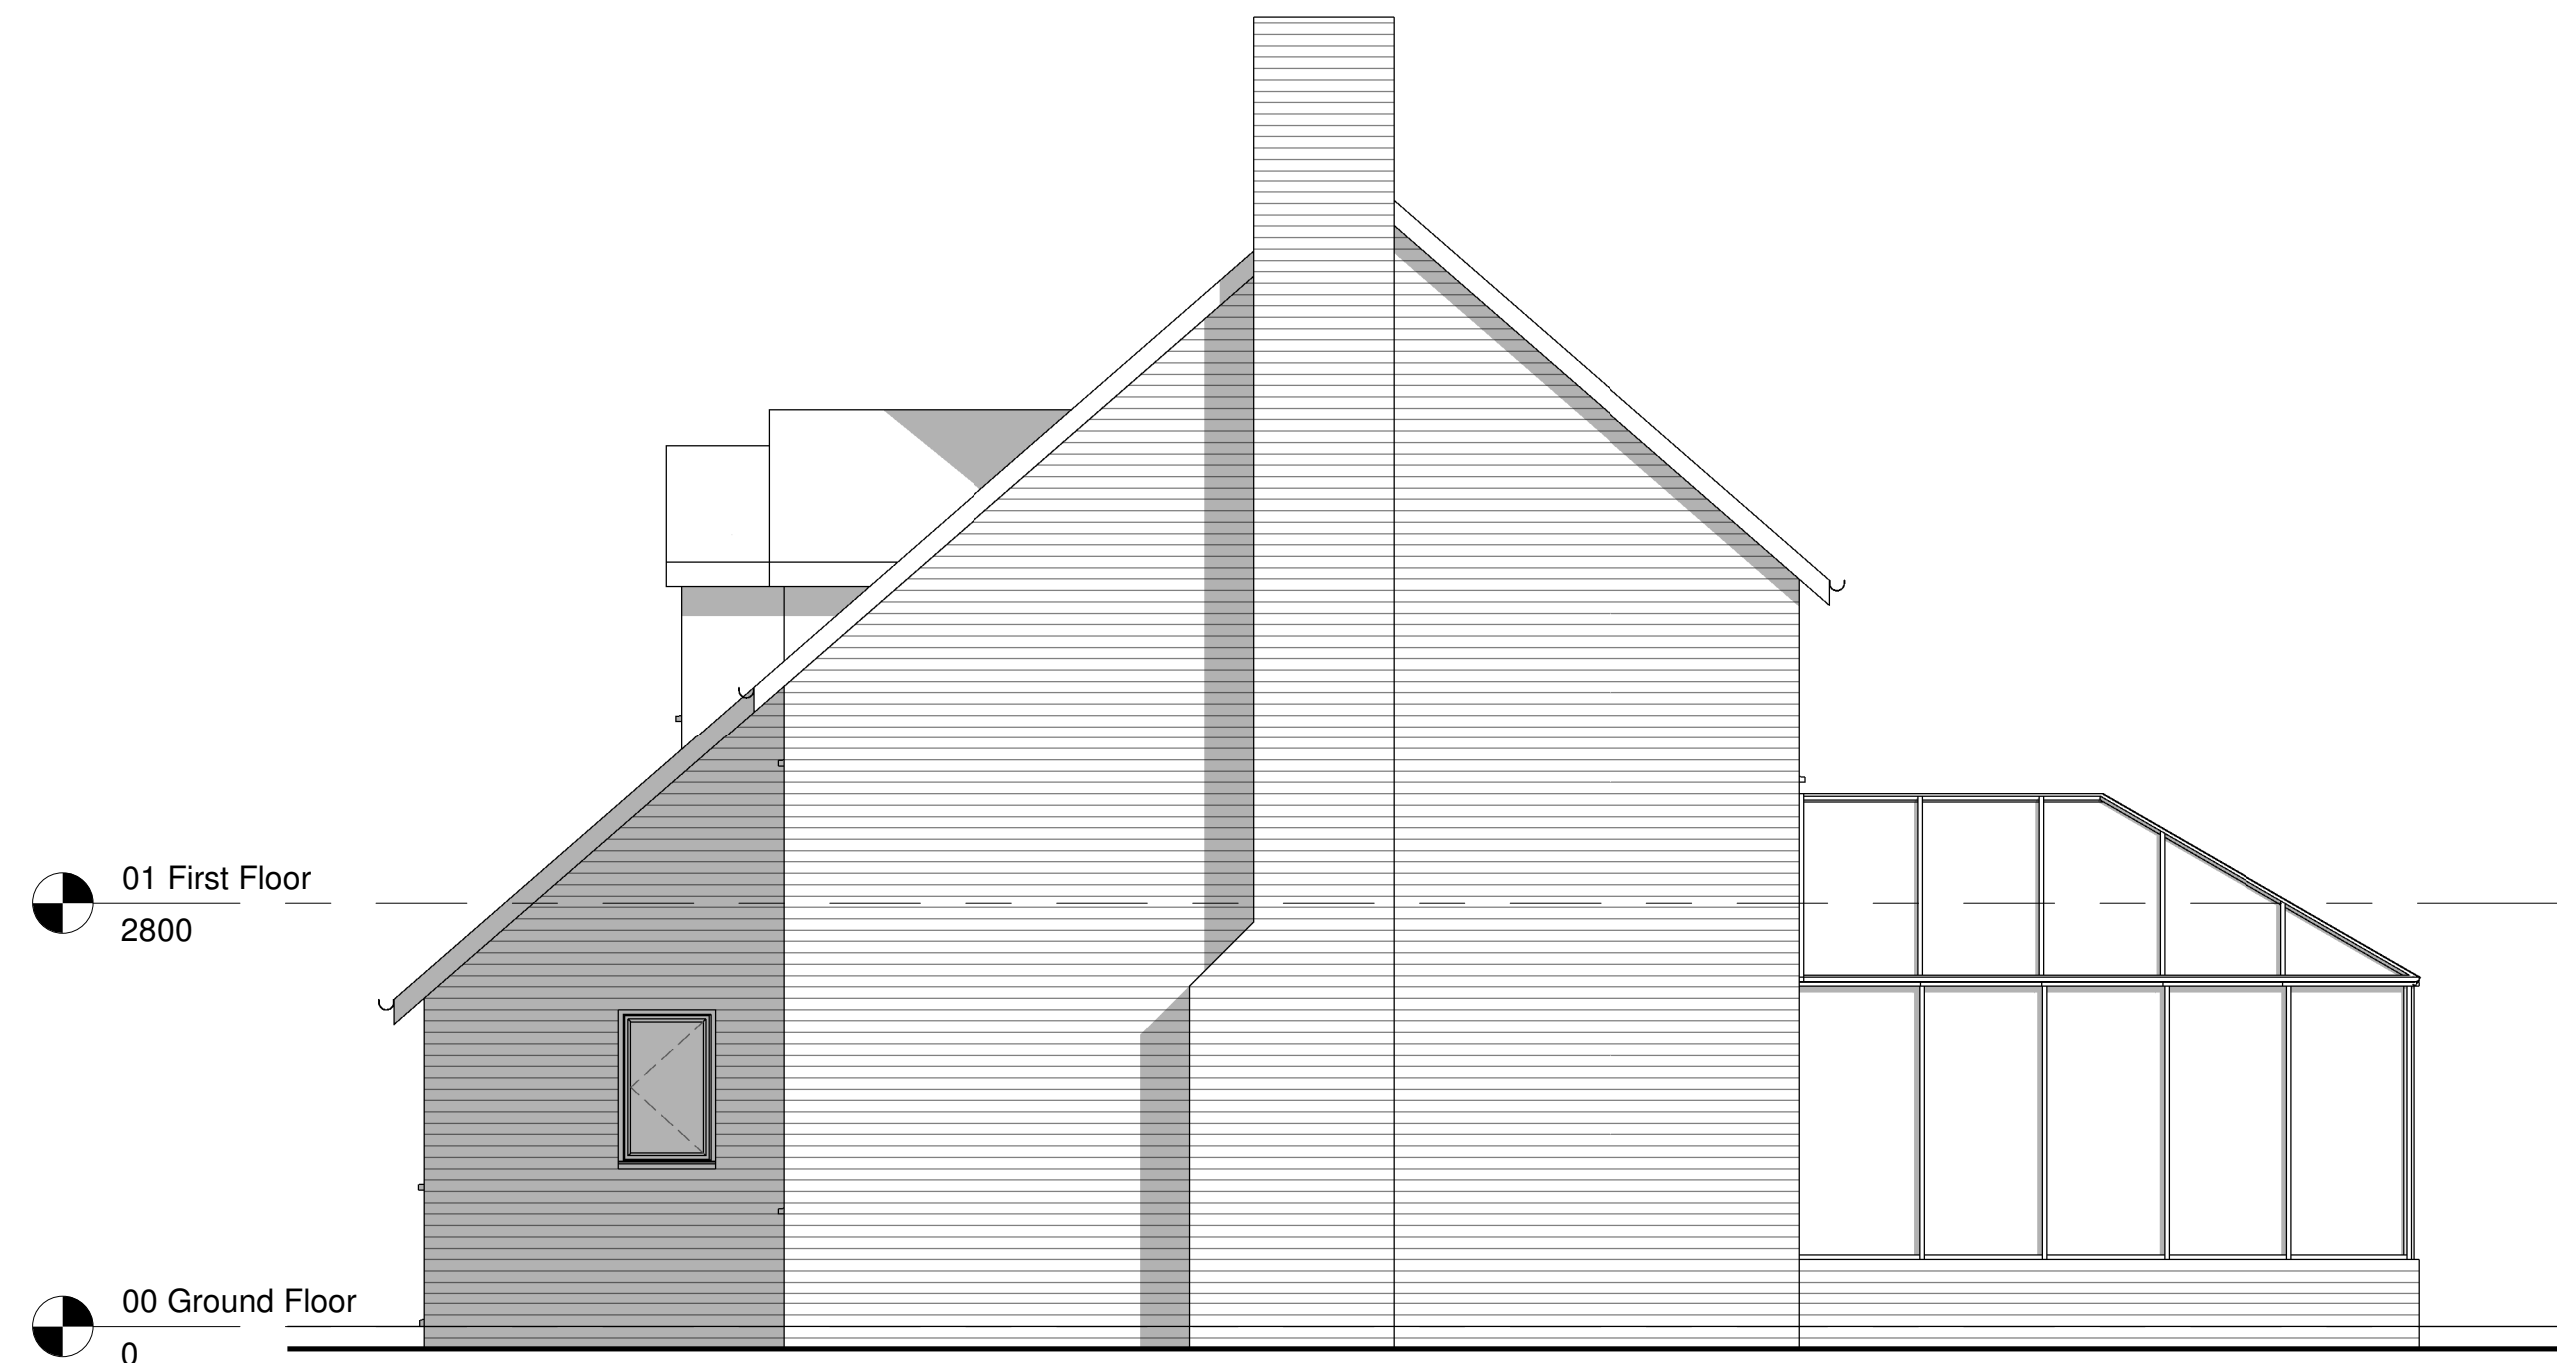

Existing South West Elevation
1 : 50



Project:	19 Turnberry Avenue, The Fairways		
Title:	Existing Floor Plans & Elevations		
Scale @ A1:	1 : 50	Scale @ A3:	1:100
Author:	GE	Date:	03/04/22
Project Ref:	22-18	Drawing No:	A003
Rev:	-		