



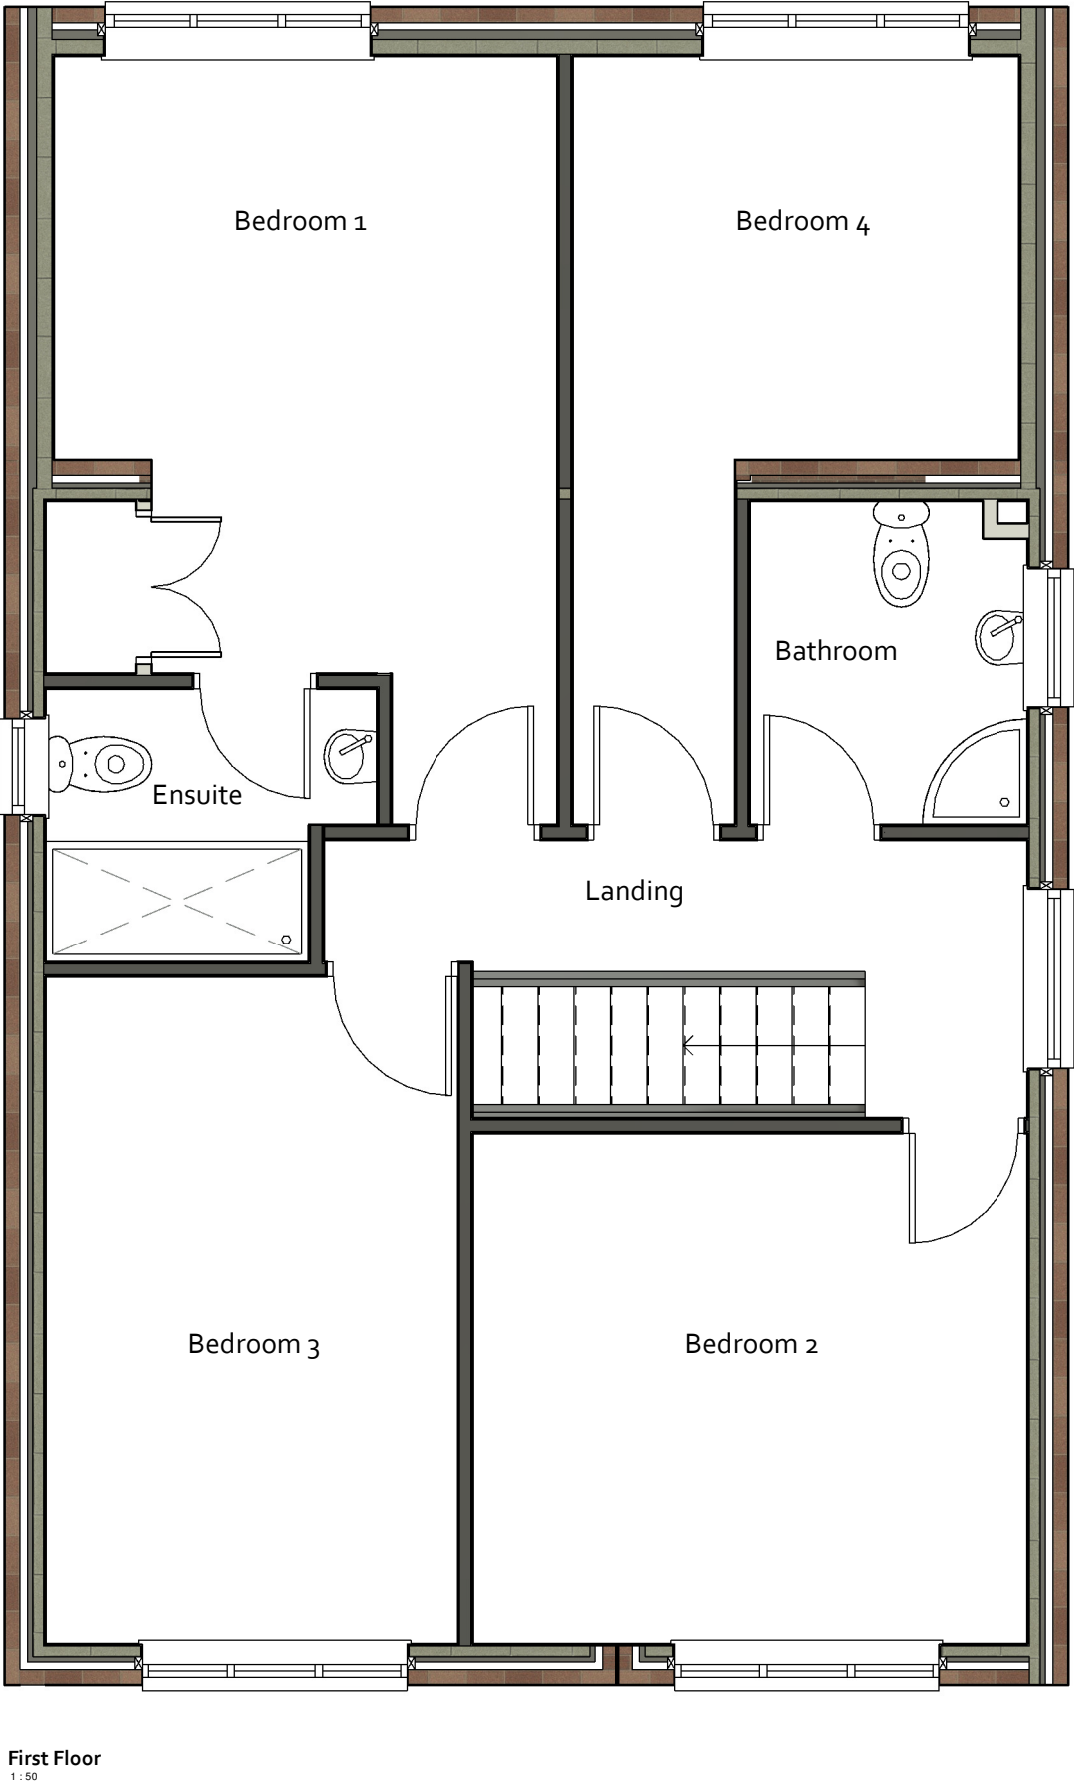

REVISION	DATE	DESCRIPTION

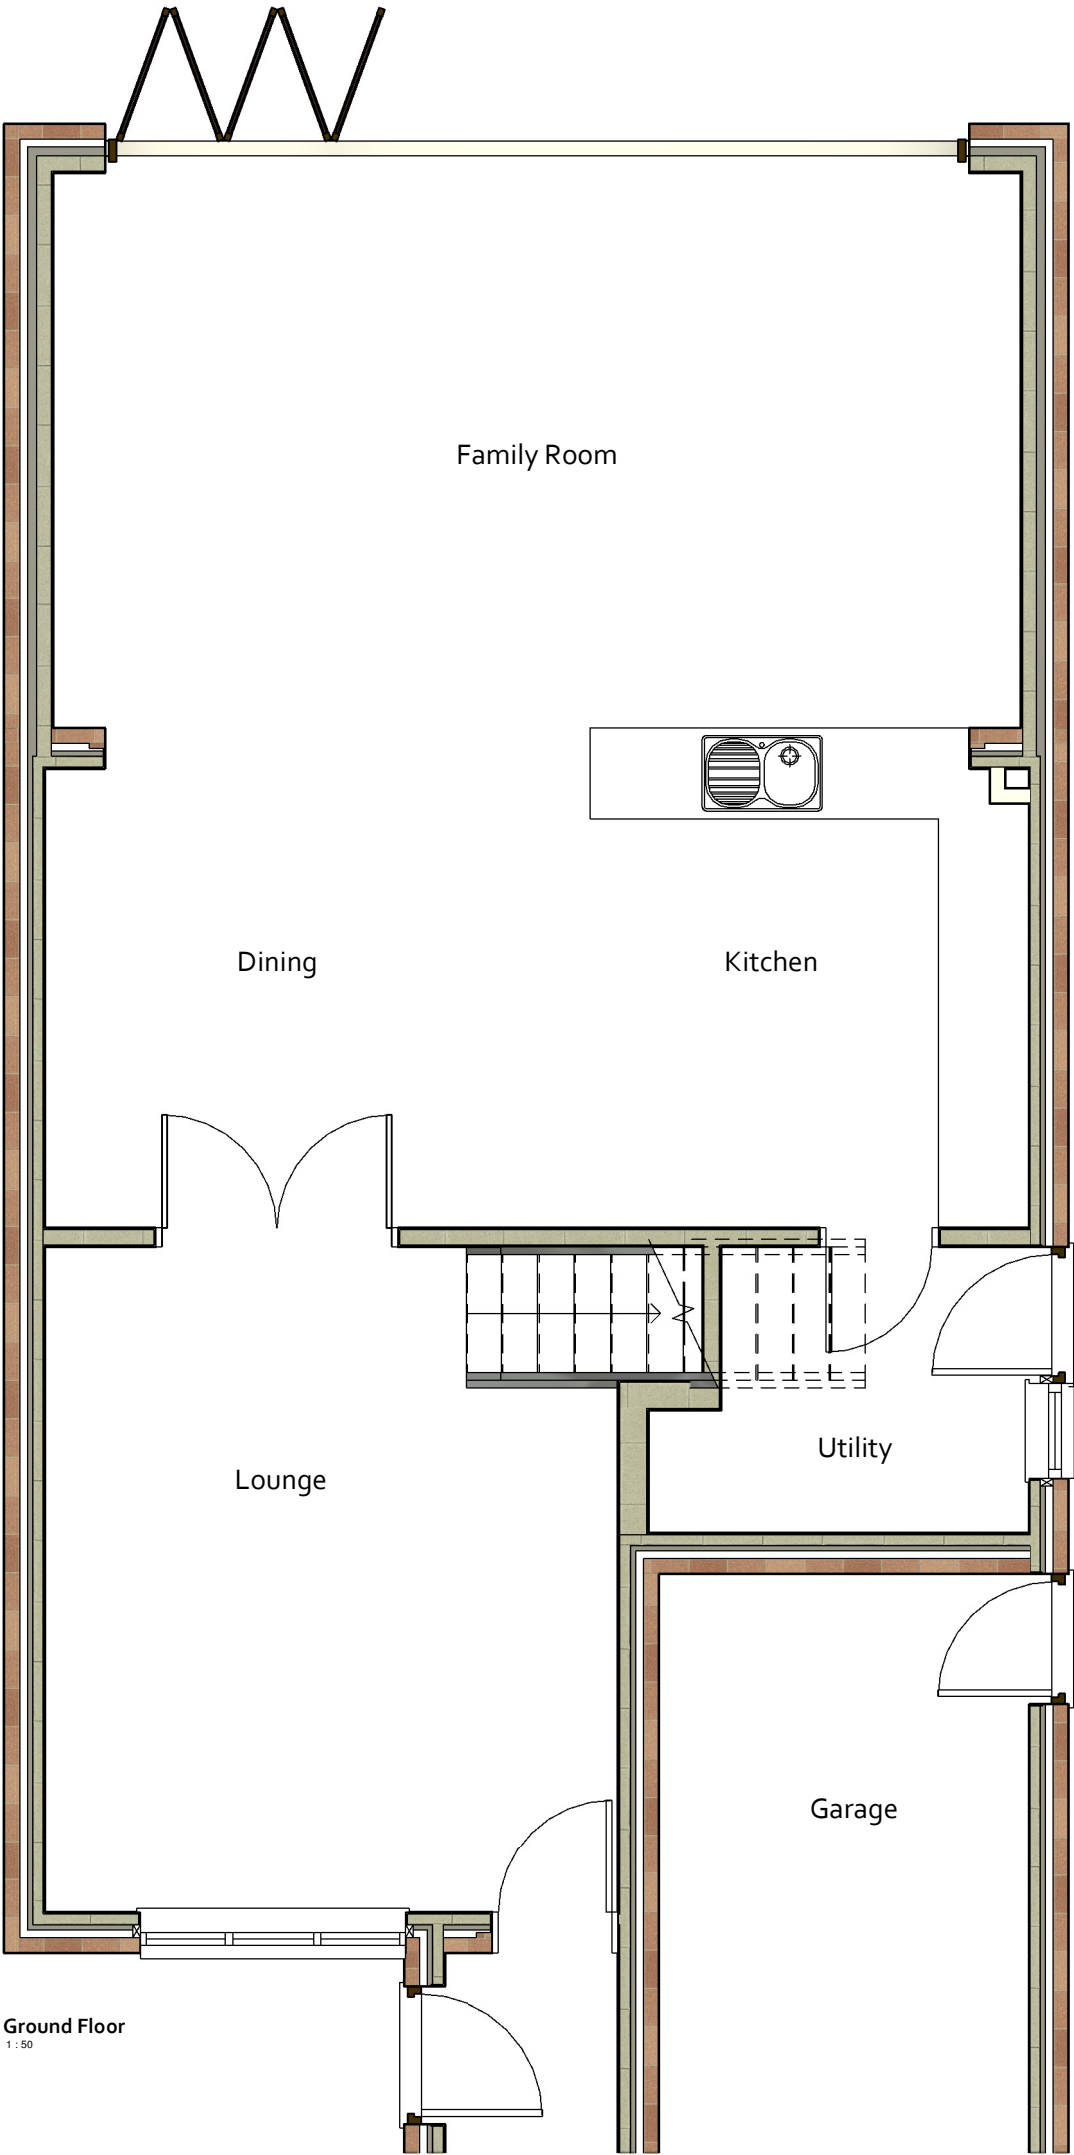

DESIGN IN SAFETY
Old Vicarage Cottage, Church Road, Minera, Wrexham, LL11 3DA
www.designinsafety.co.uk
admin@designinsafety.co.uk
07734031653






CLIENT:
MR & MRS ENSOR

ADDRESS:
10 MEADOWCROFT, CROSS LANES,
WREXHAM, LL13 0UJ

DRAWING TITLE:
PROPOSED FLOOR PLANS, ELEVATIONS AND 3D'S -
OPTION 1

PROJECT NO: DIS_AD_	DRAWING NO: DIS_AD_SP01
------------------------	----------------------------

SCALE AT A2: As indicated	DATE: 04/05/22	REVISION: F
------------------------------	-------------------	----------------

All designs are the sole property of Design in Safety and may not be used without written agreement.
Any discrepancies must be reported to Design in Safety for clarification.
Do not scale off drawings. Site check dimensions are to be taken prior to works commencing.