



elevations determined from remains and images prior to fire scale 1:100 a3 format
see images from building survey 12/01/22

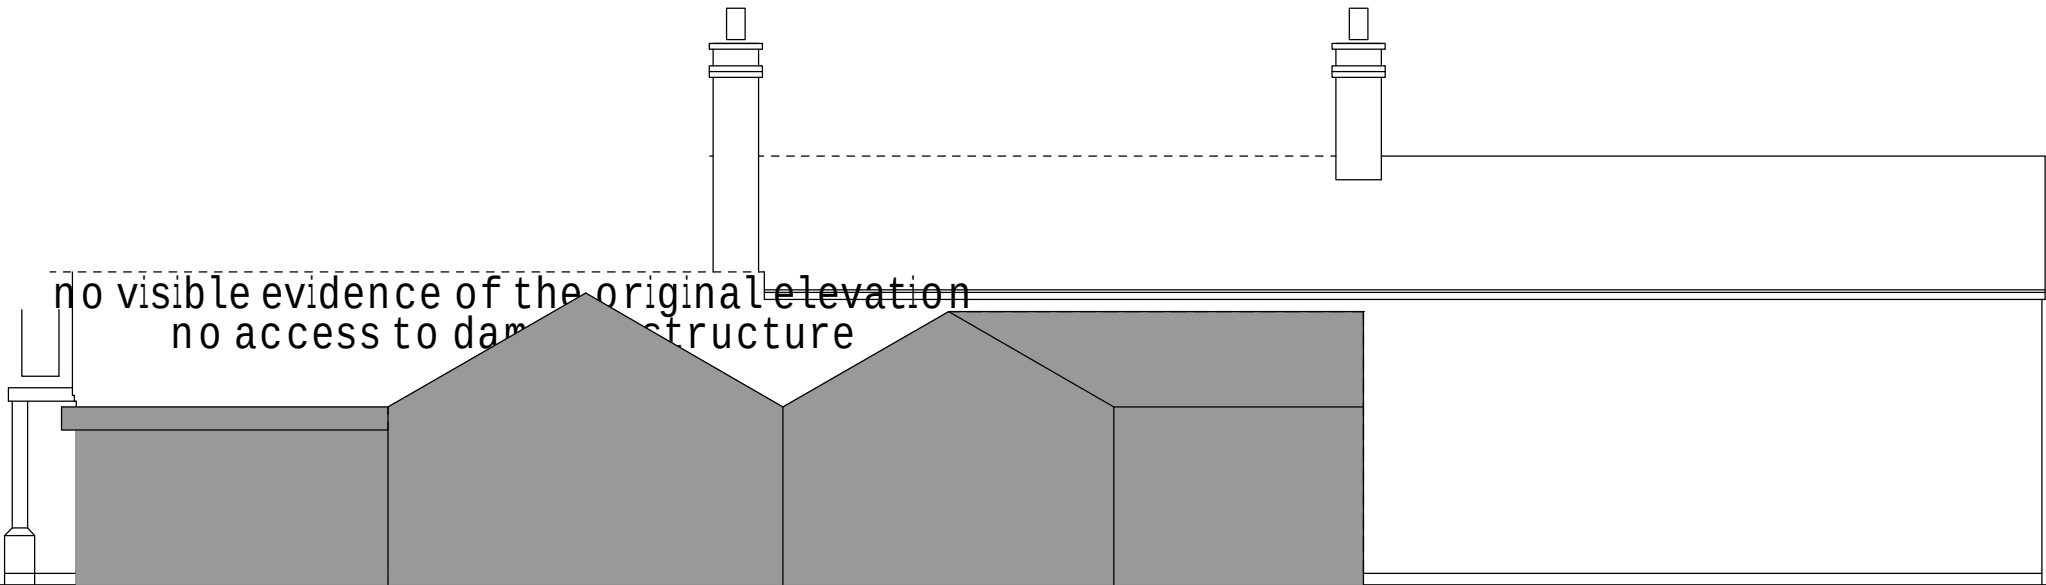


rear elevation

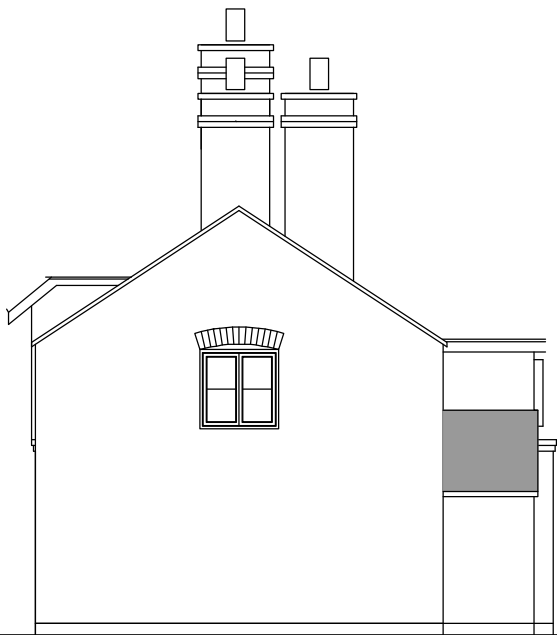

gable elevation



front elevation

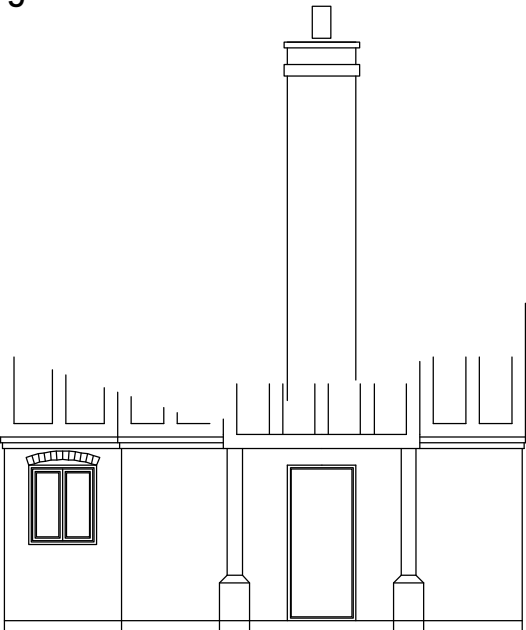

gable elevation



THE DYMOCK ARMS PENLEY, LL13 0LS