


REAR ELEVATION

GABLE ELEVATION

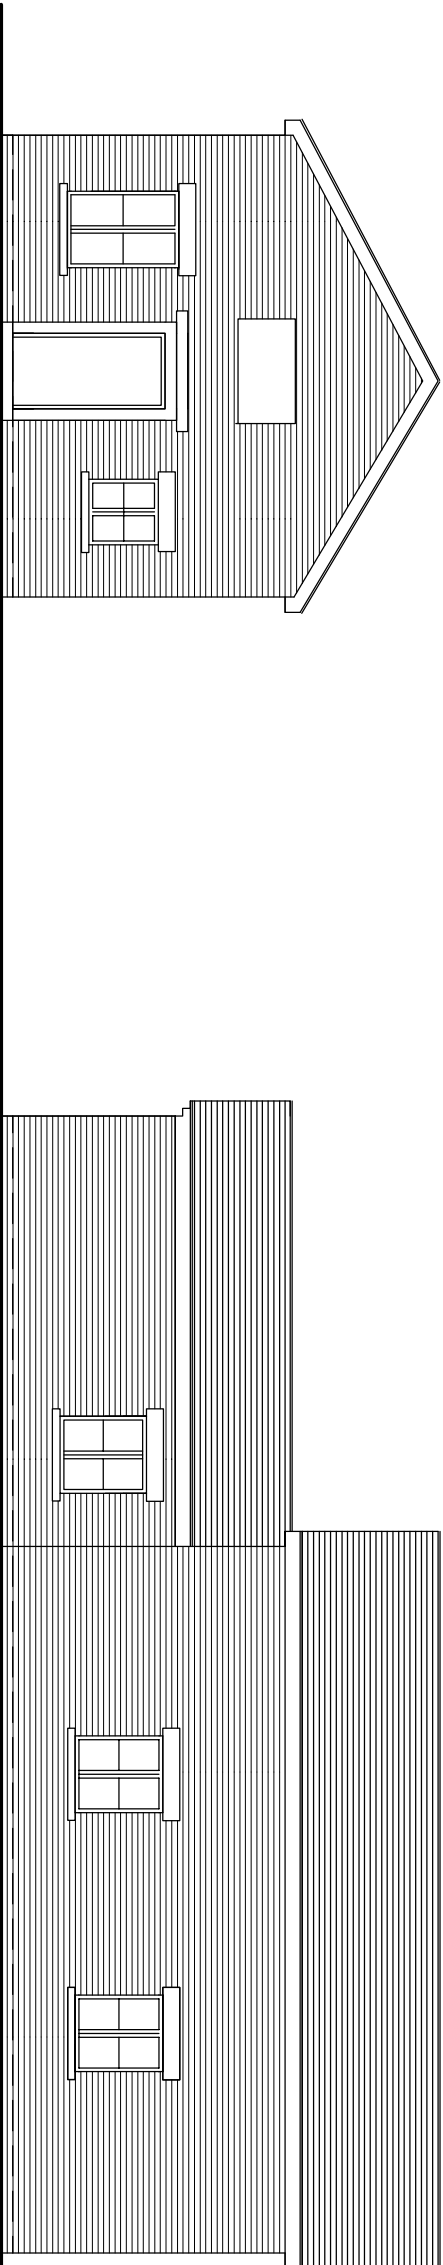

FRONT ELEVATION

FRONT RETURN ELEVATION

EDGE
ARCHITECTS

RIBA 
Chartered Practice
EDGE Architects NW Ltd.
Studio 55/20
North Wales Business Park, Abergele
Conwy, LL22 8LJ

CLIENT:
DEE VALLEY MEDICAL

ADDRESS:
CHAPEL HOUSE HIGH STREET BANGOR-ON-DEE

PROJECT:
PROPOSED CONVERSION
proposed elevations

DRAWING No: | **DATE:** NOV 2022
22.CON-057-03 | **SCALE:** 1:100 @A3