




PI - Proposed North West Elevation

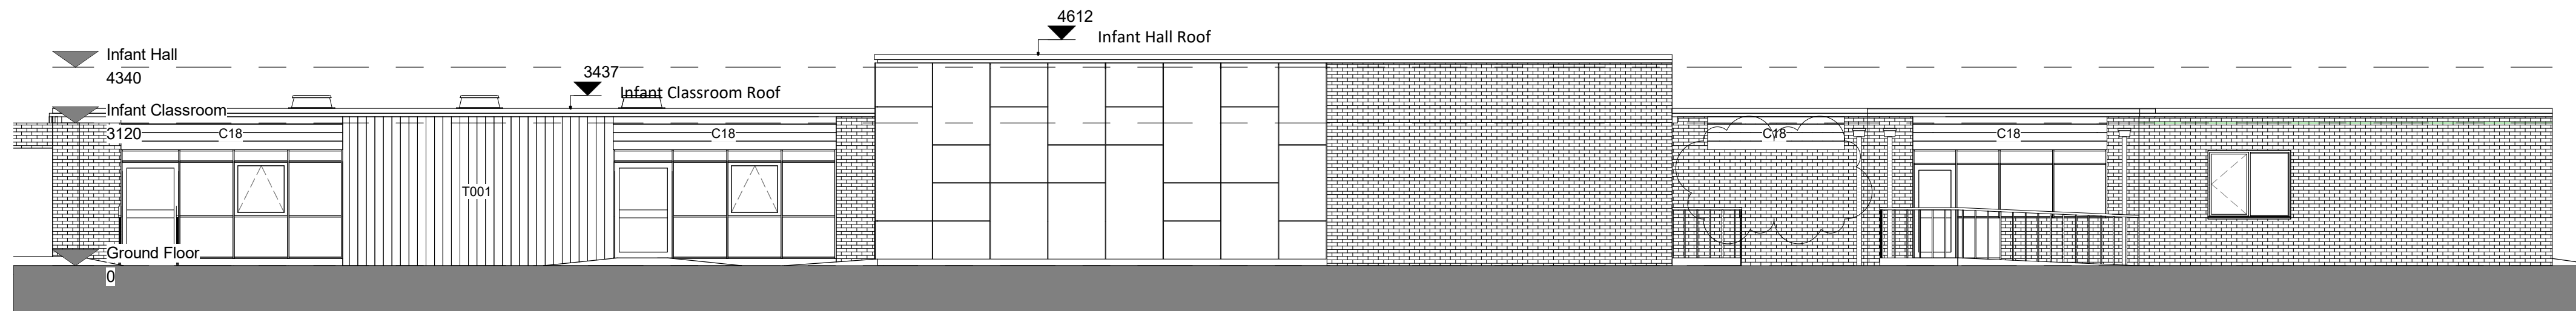


PL - Proposed South East Elevation

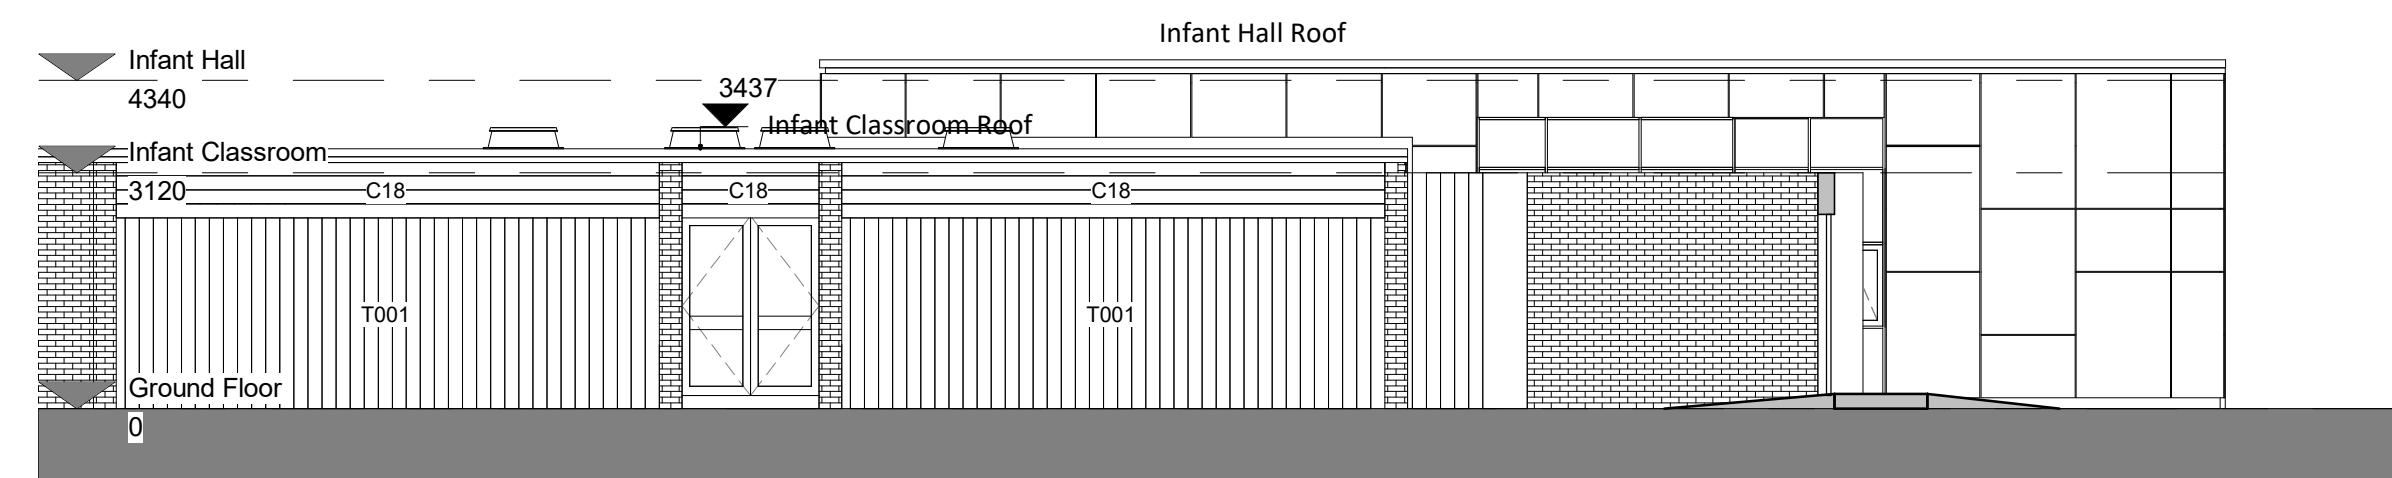



PL - Proposed South West Elevation

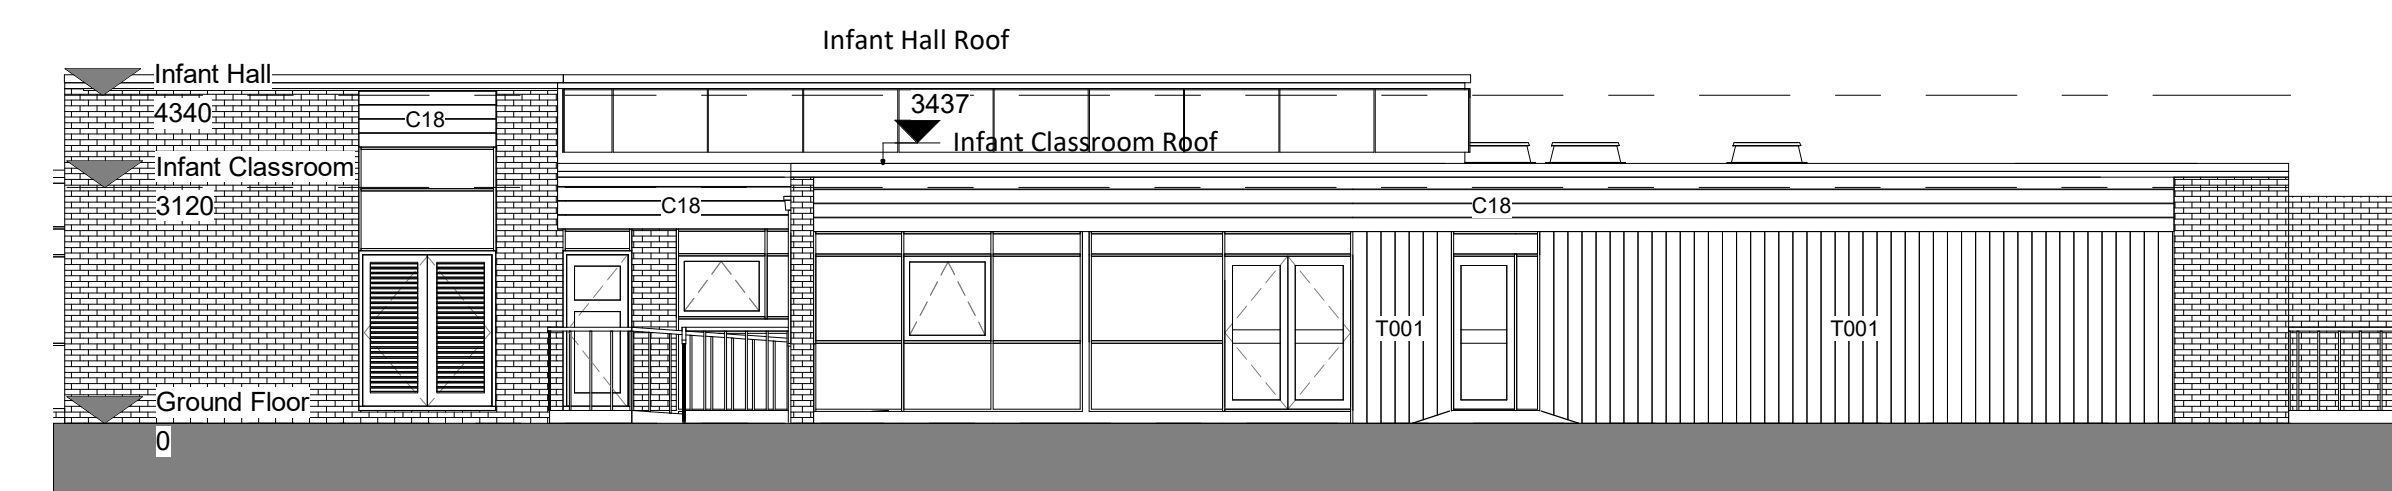

PL - Proposed North East Elevation

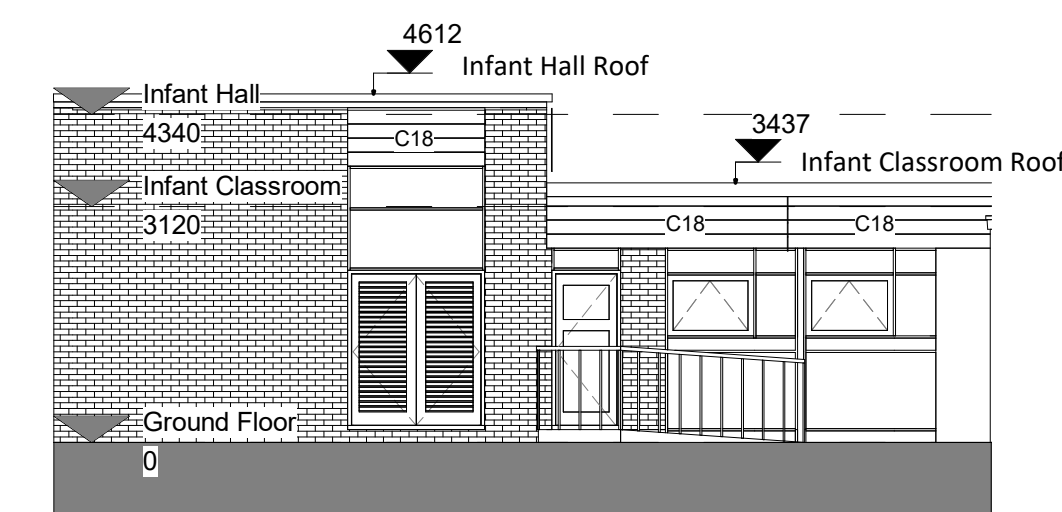

PL - Proposed North East - Kitchen Elevation

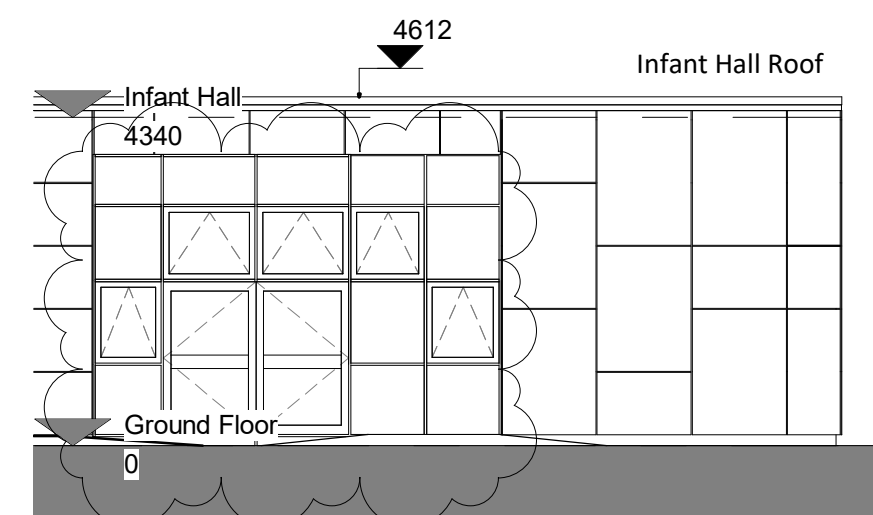 


PL - Proposed South West Elevation - Hall




PL 00- Proposed Elevations - Proposed Ground Floor
Plan
 1 : 200

General Notes:


1. Contractor to verify all dimensions and check level datums on site
2. All of the designs are the sole property of TACP Architects Ltd and may not be used without their written agreement
3. All prints, specifications and their copyright are the property of TACP Architects Ltd
4. Do not scale off drawings
5. All dimensions shall be checked on site before commencement of shop drawings, manufacture and all discrepancies must be reported to TACP Architects Ltd

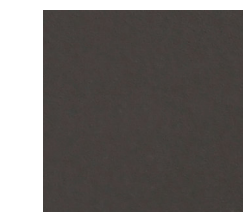

Cembrit Cover - C060

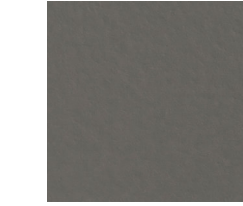

Cembrit Cover - C040

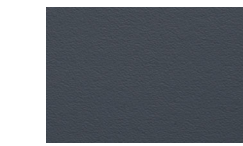

Cedral Click Smooth - C18

Existing Timber to be
painted in Grey - T001

[illegible]

Client
Read Construction

Project Title
Welsh Medium & Borrás CP School

Drawing Title
WM - Elevations as Proposed

Purpose of Issue	Status
Submission to Planning	A5

Scale	Date	Drawn By	Checked
As indicated@A1	06/10/20	LT	MG

Job Number	Project•Originator•Zone•Level•Type•Role•Number	Revision
19076	BOR-TACP- A2- ZZ- DR- A-0202	P4

TACP Architects Ltd
Pembroke House
Ellice Way, Wrexham Technology Park,
Wrexham, LL13 7YT
01978 291161



admin@tacparchitects.co.uk
www.tacparchitects.co.uk

Architecture • Interior Design • Healthcare Planning • Conservation • Masterplanning • Sustainable Design