


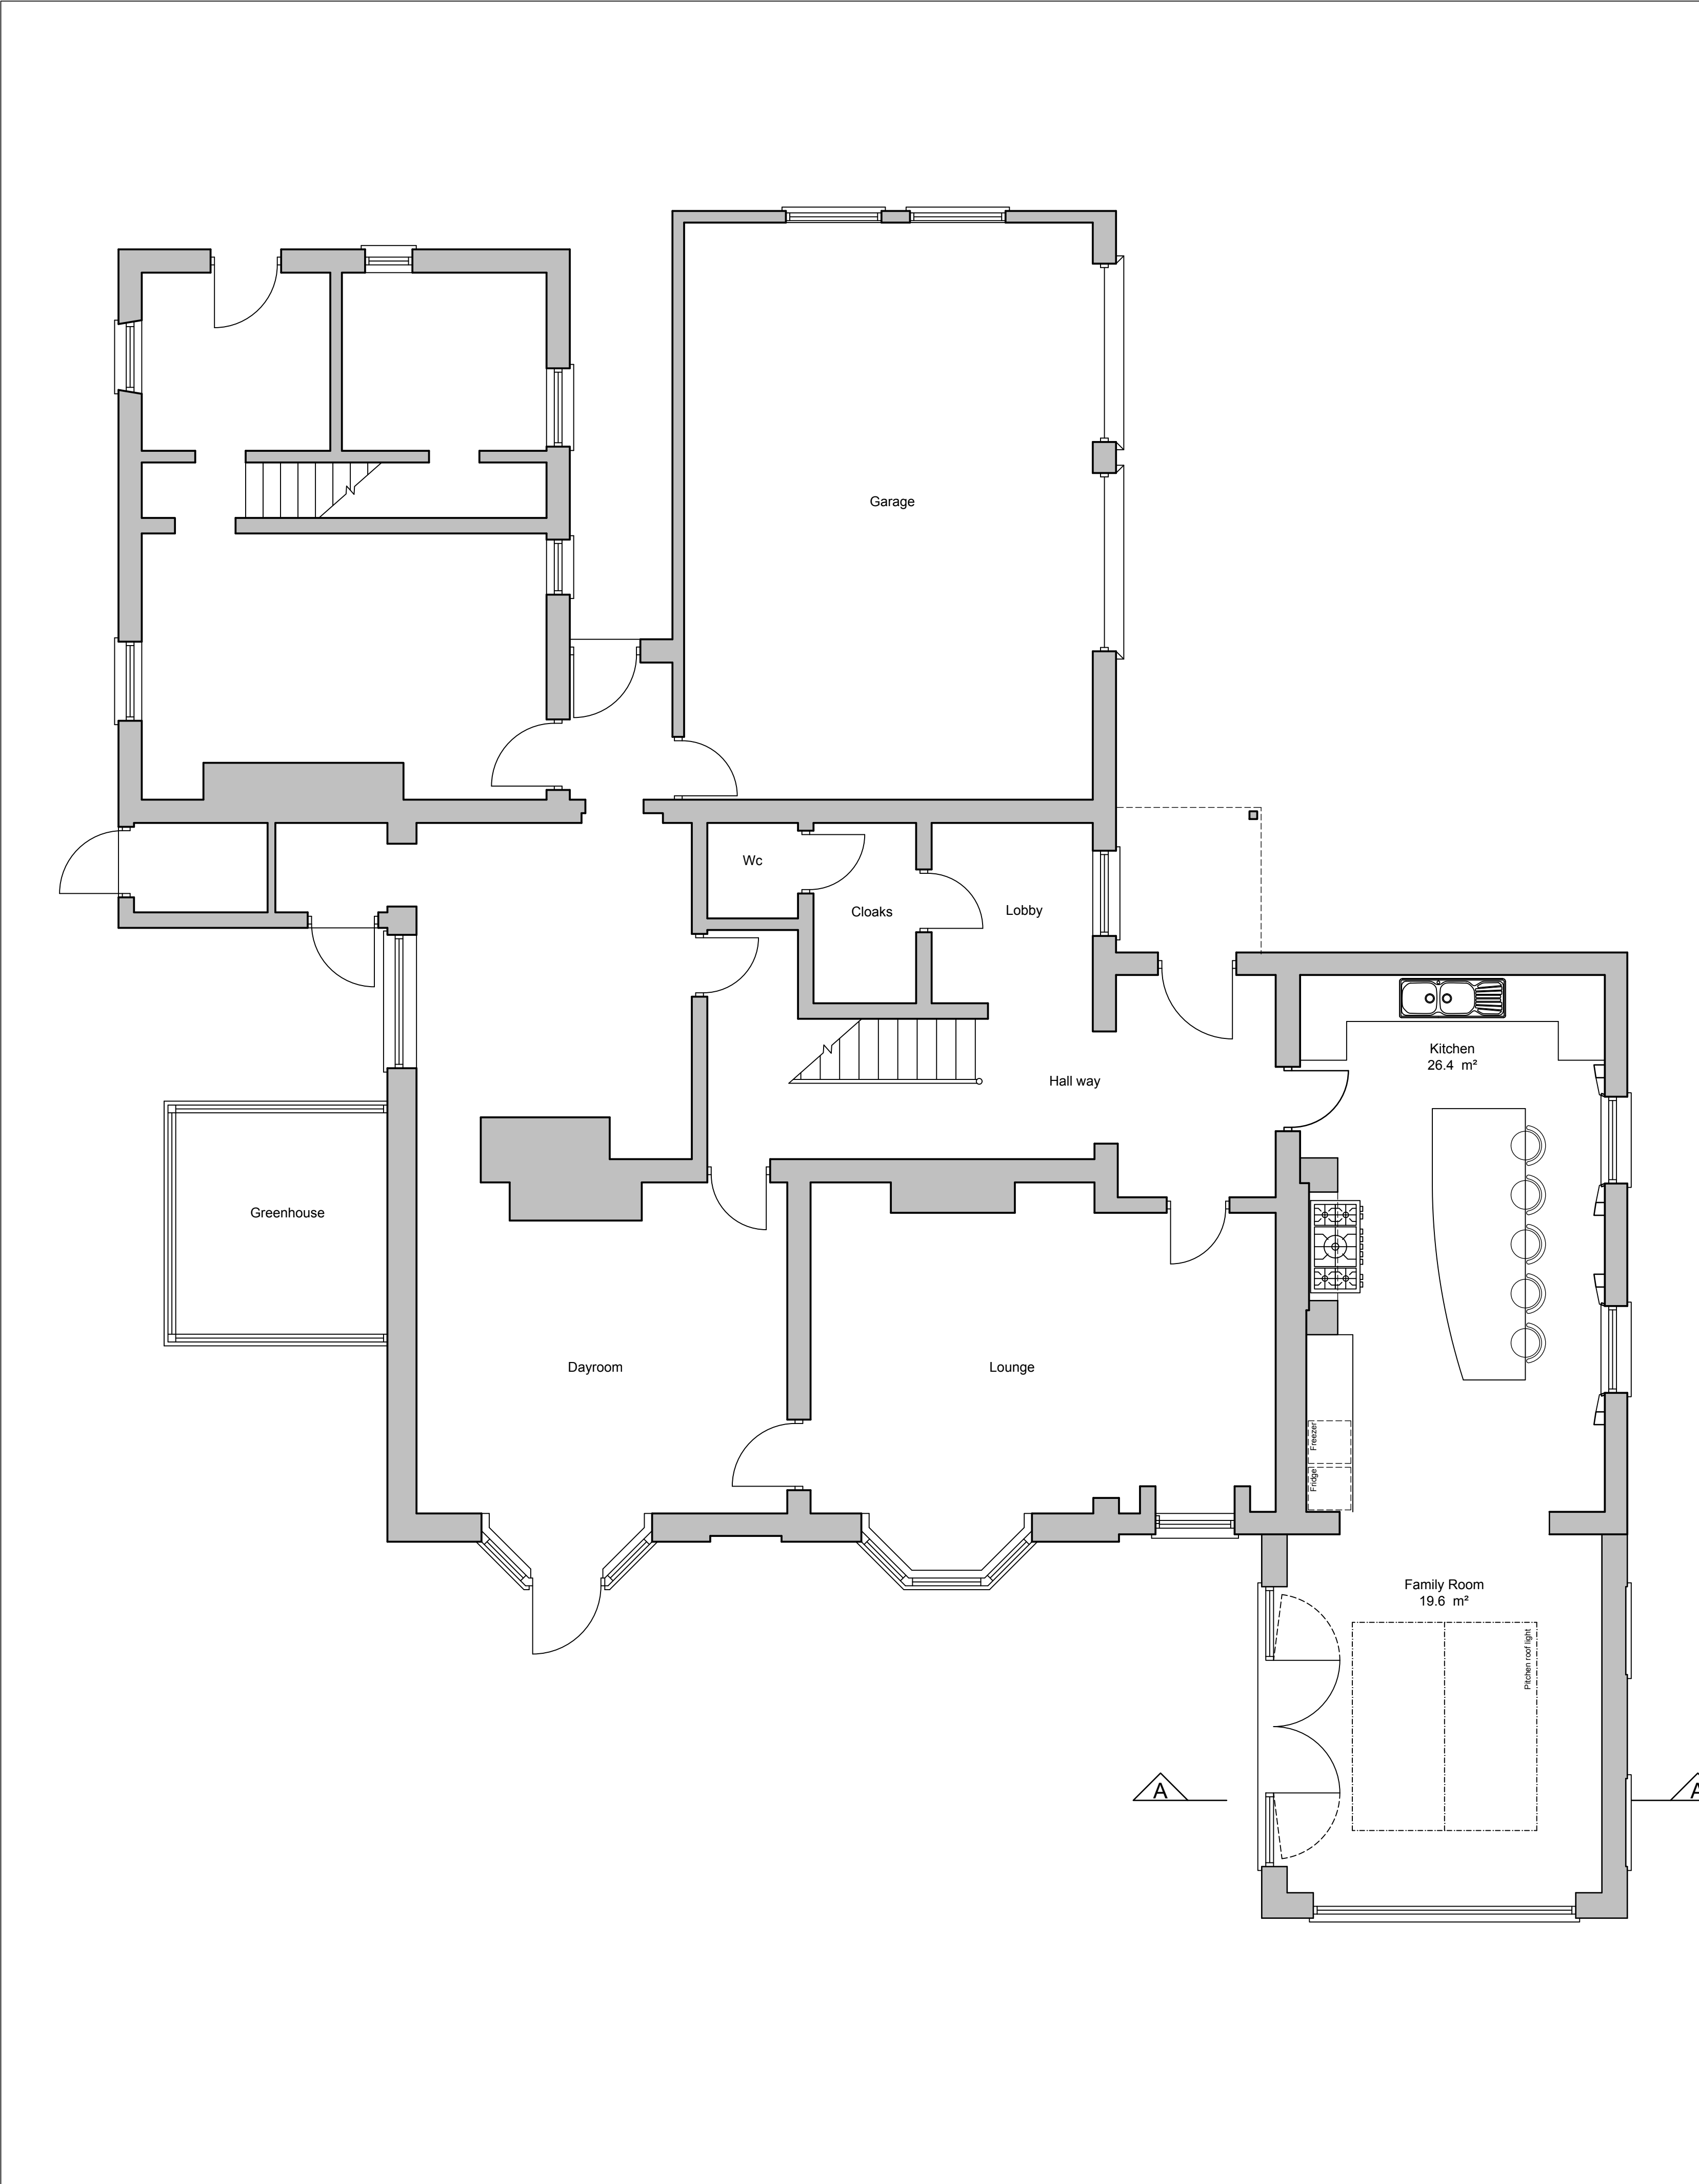


01. Ground Floor Plan 1:50 @ A1 / 1:100 @ A3



02. Front Elevations 1:100 @ A1 / 1:200 @ A3



03. Side Elevations 1:100 @ A1 / 1:200 @ A3

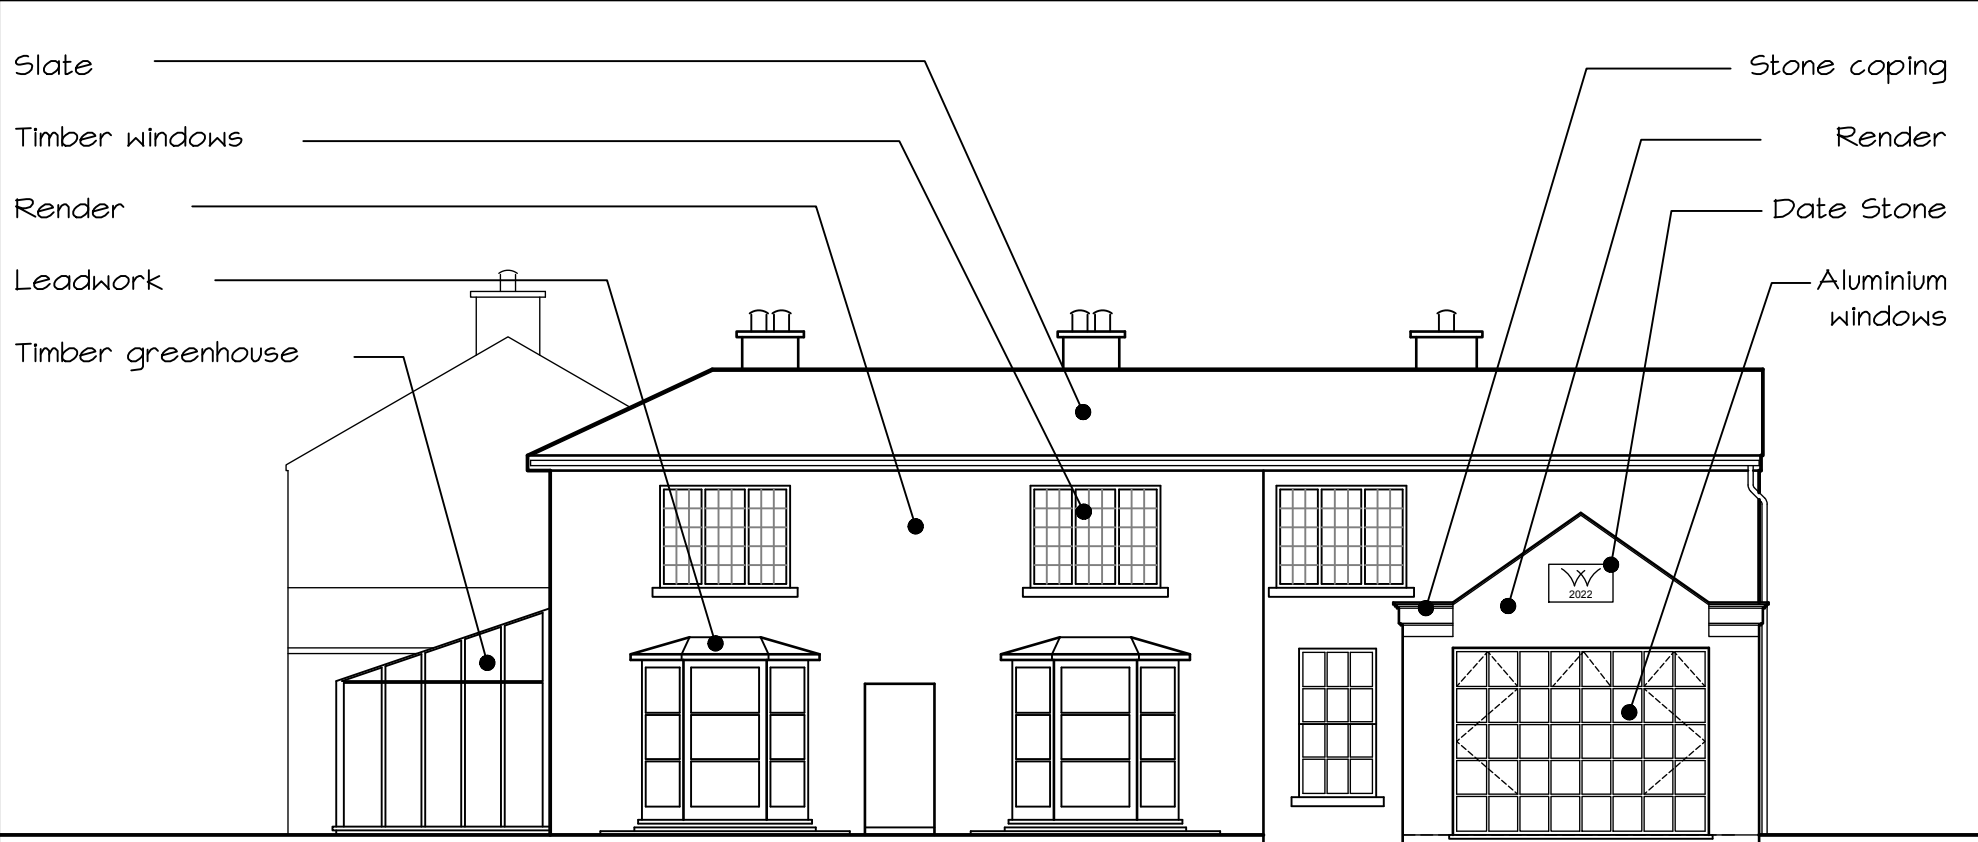

04. Rear Elevations 1:100 @ A1 / 1:200 @ A3



05. Side Elevations 1:100 @ A1 / 1:200 @ A3

P1 Planning application Drawing
A Updated based on survey provided 08.07.21 ACM
by client
Rev description date dr by
original by A C Munro Date ACM

Proposed



This drawing is to be read in conjunction with all related drawings. Do not scale from this drawing. All dimensions must be checked and verified on site before commencing any work or producing shop drawings. The originator should be notified immediately of any discrepancy. This drawing is copyright and remains the property of Three 6 T Architecture and should not be given to a third party without written permission. T : 07583 303 464. E : enquiries@three6t.co.uk

A Rossett			
for Mr & Mrs Webb			
project no 21-1008			
drawing title Plans - Ground Floor Proposed			
As shown @ A1	prefix PL	drawing No 110	rev P1