


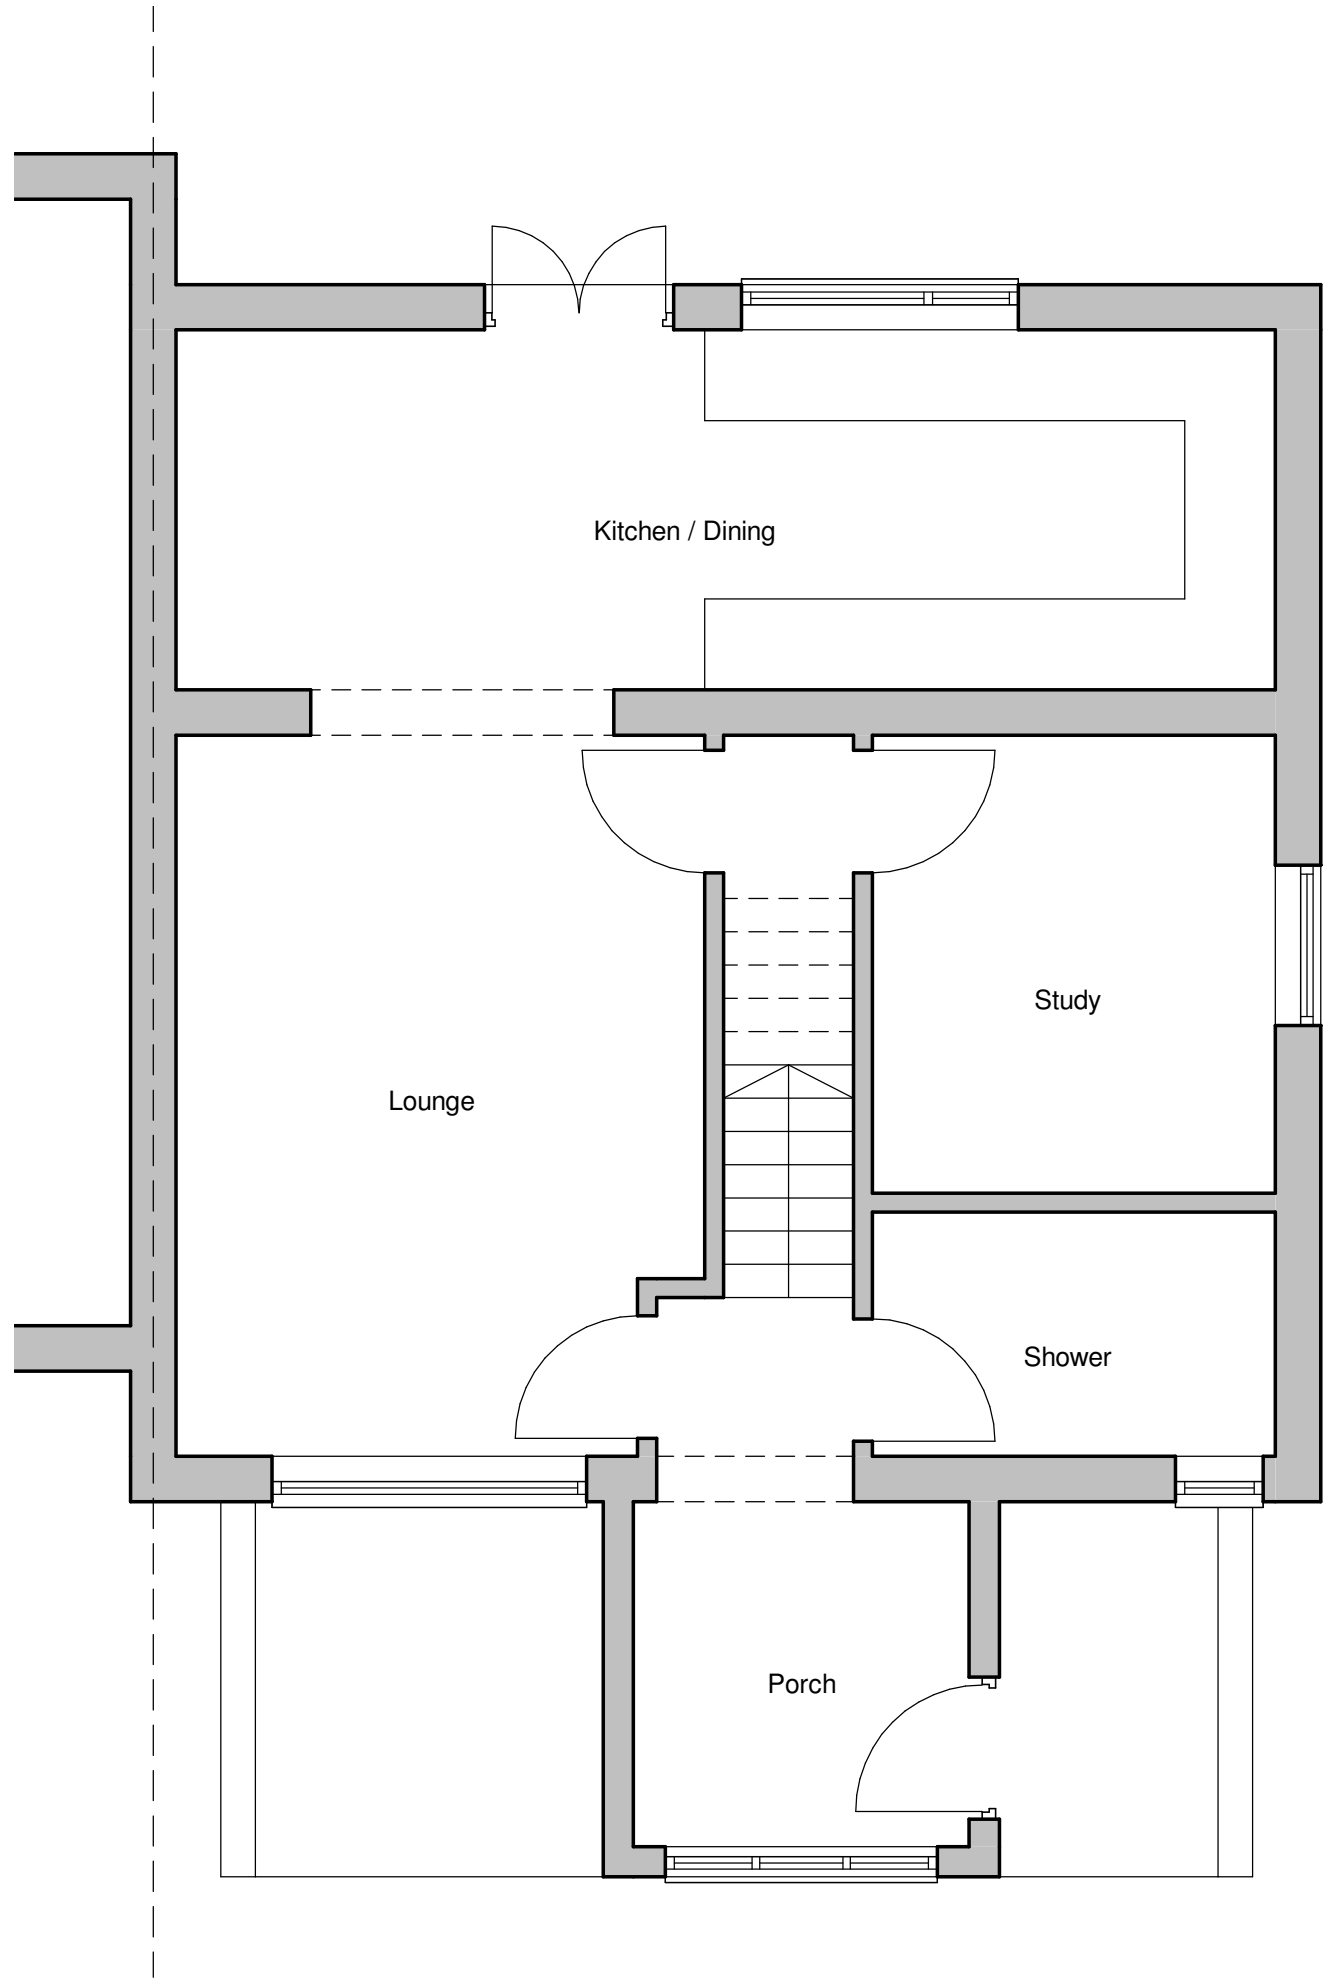


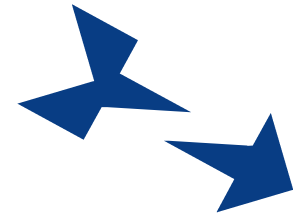


Existing Ground Floor Plan
1 : 50

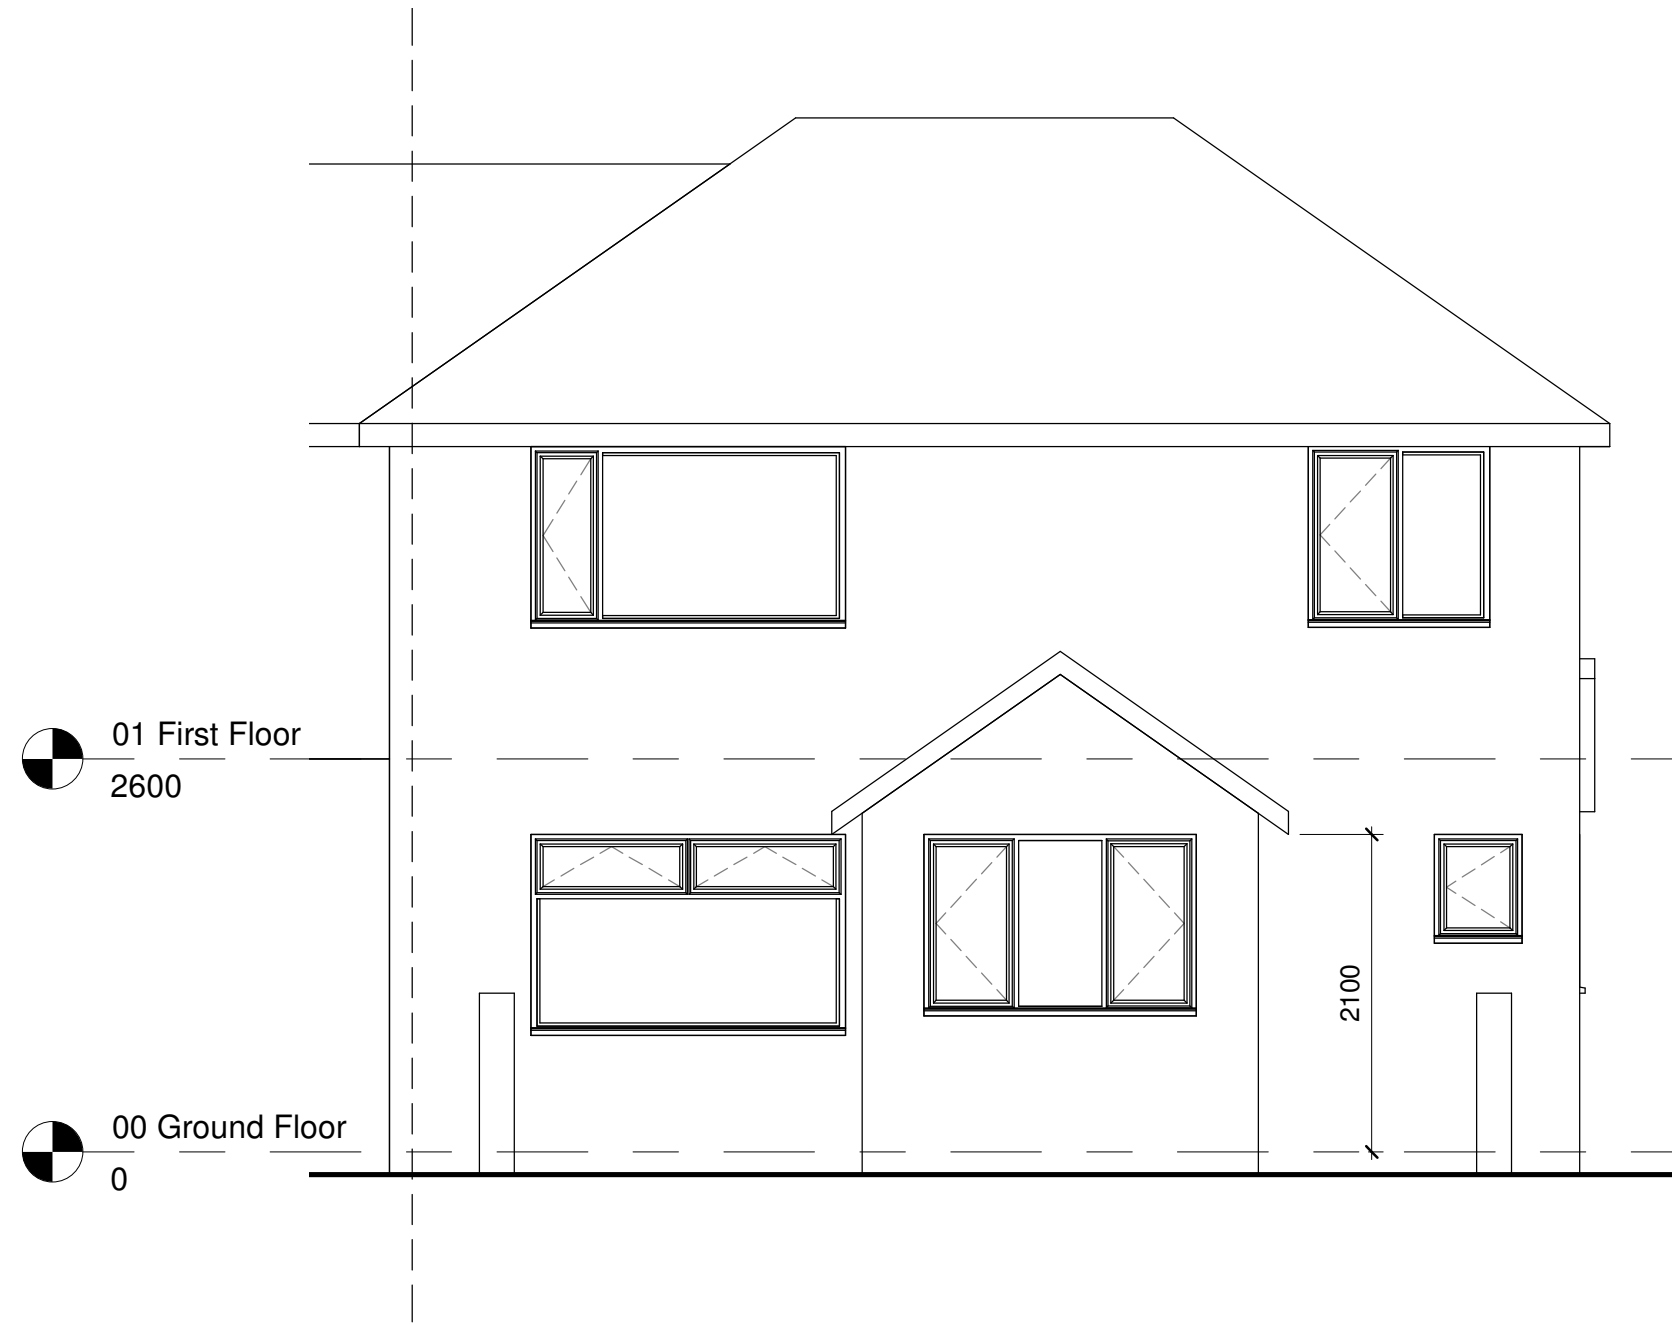


Existing NE Elevation
1 : 50

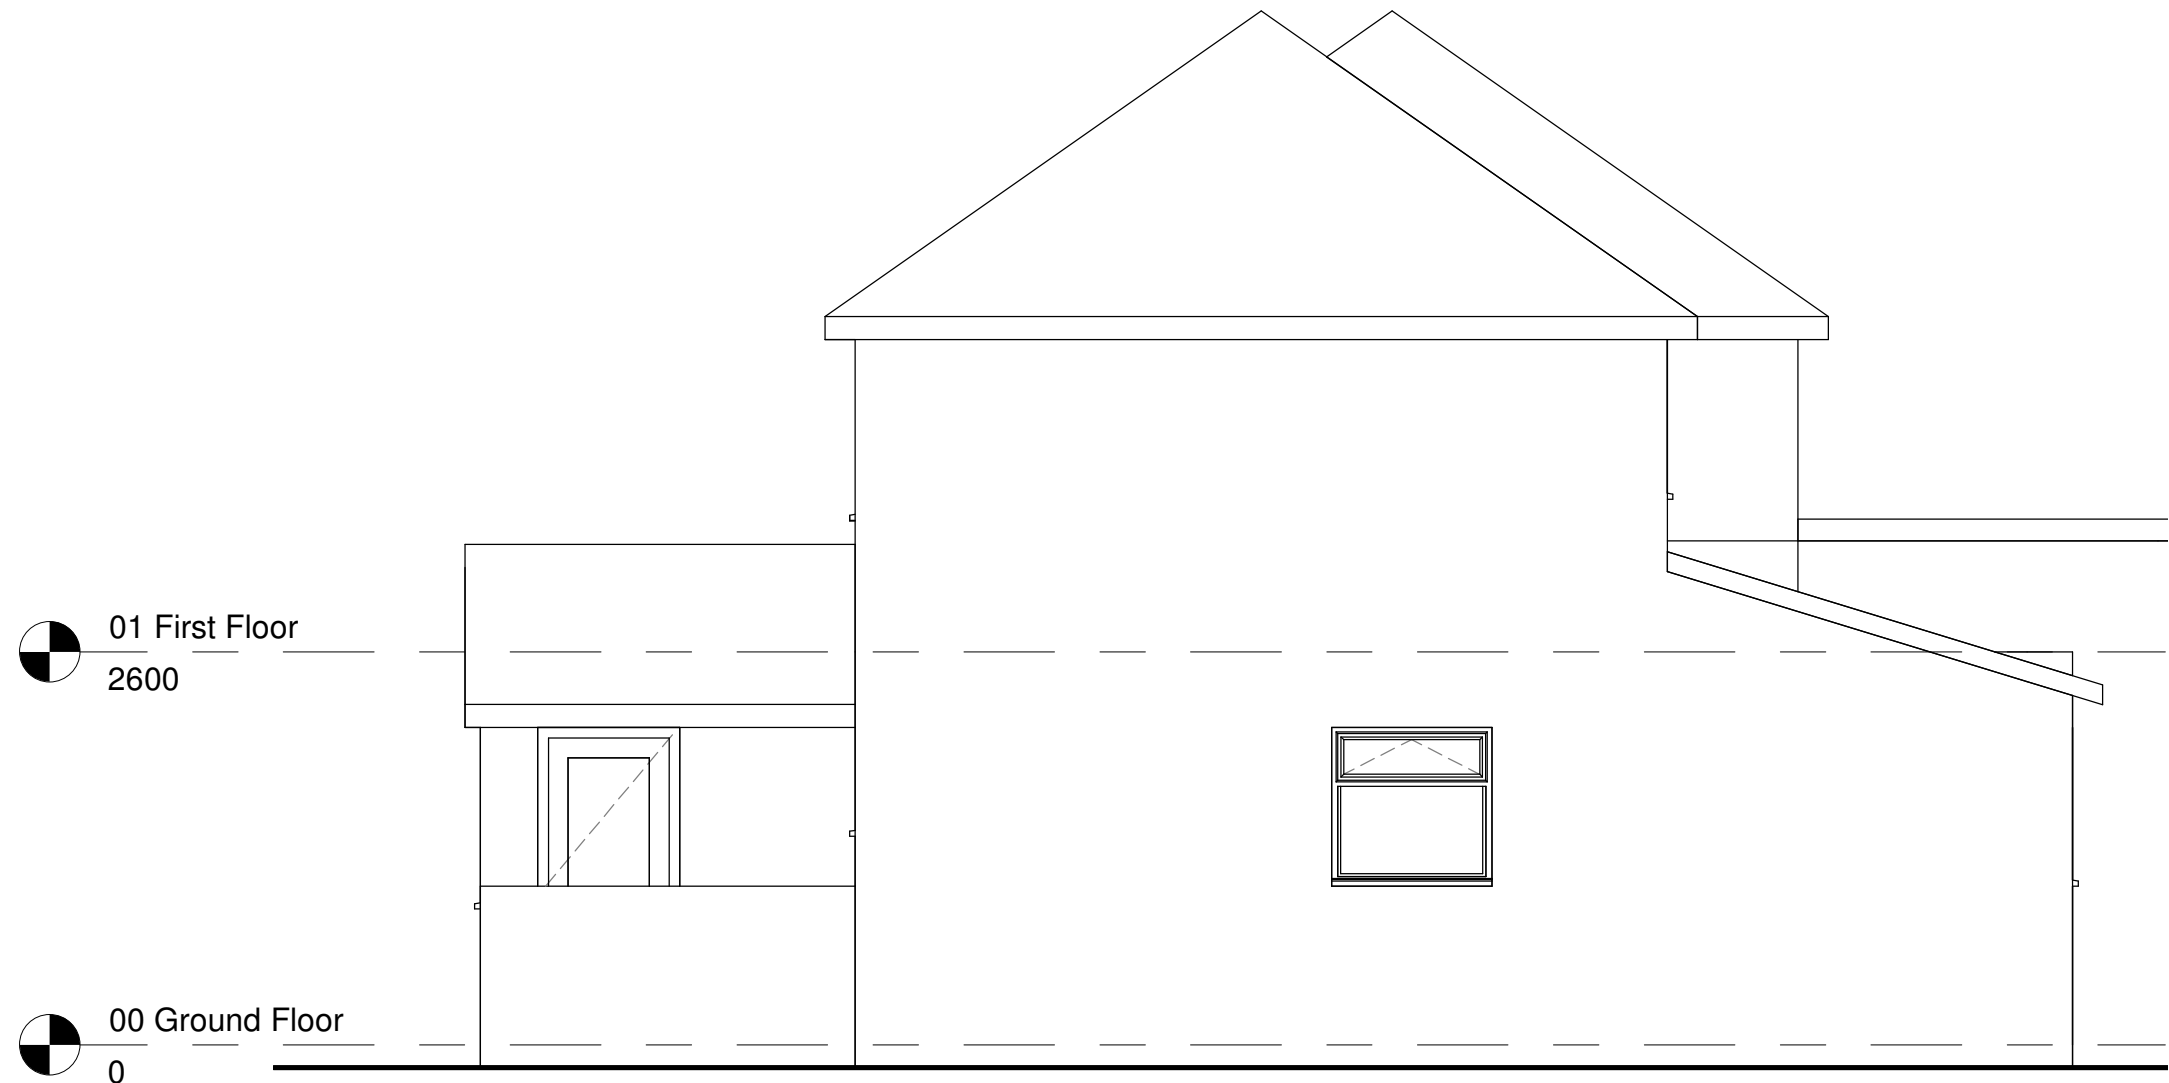

Existing NW Elevation
1 : 50

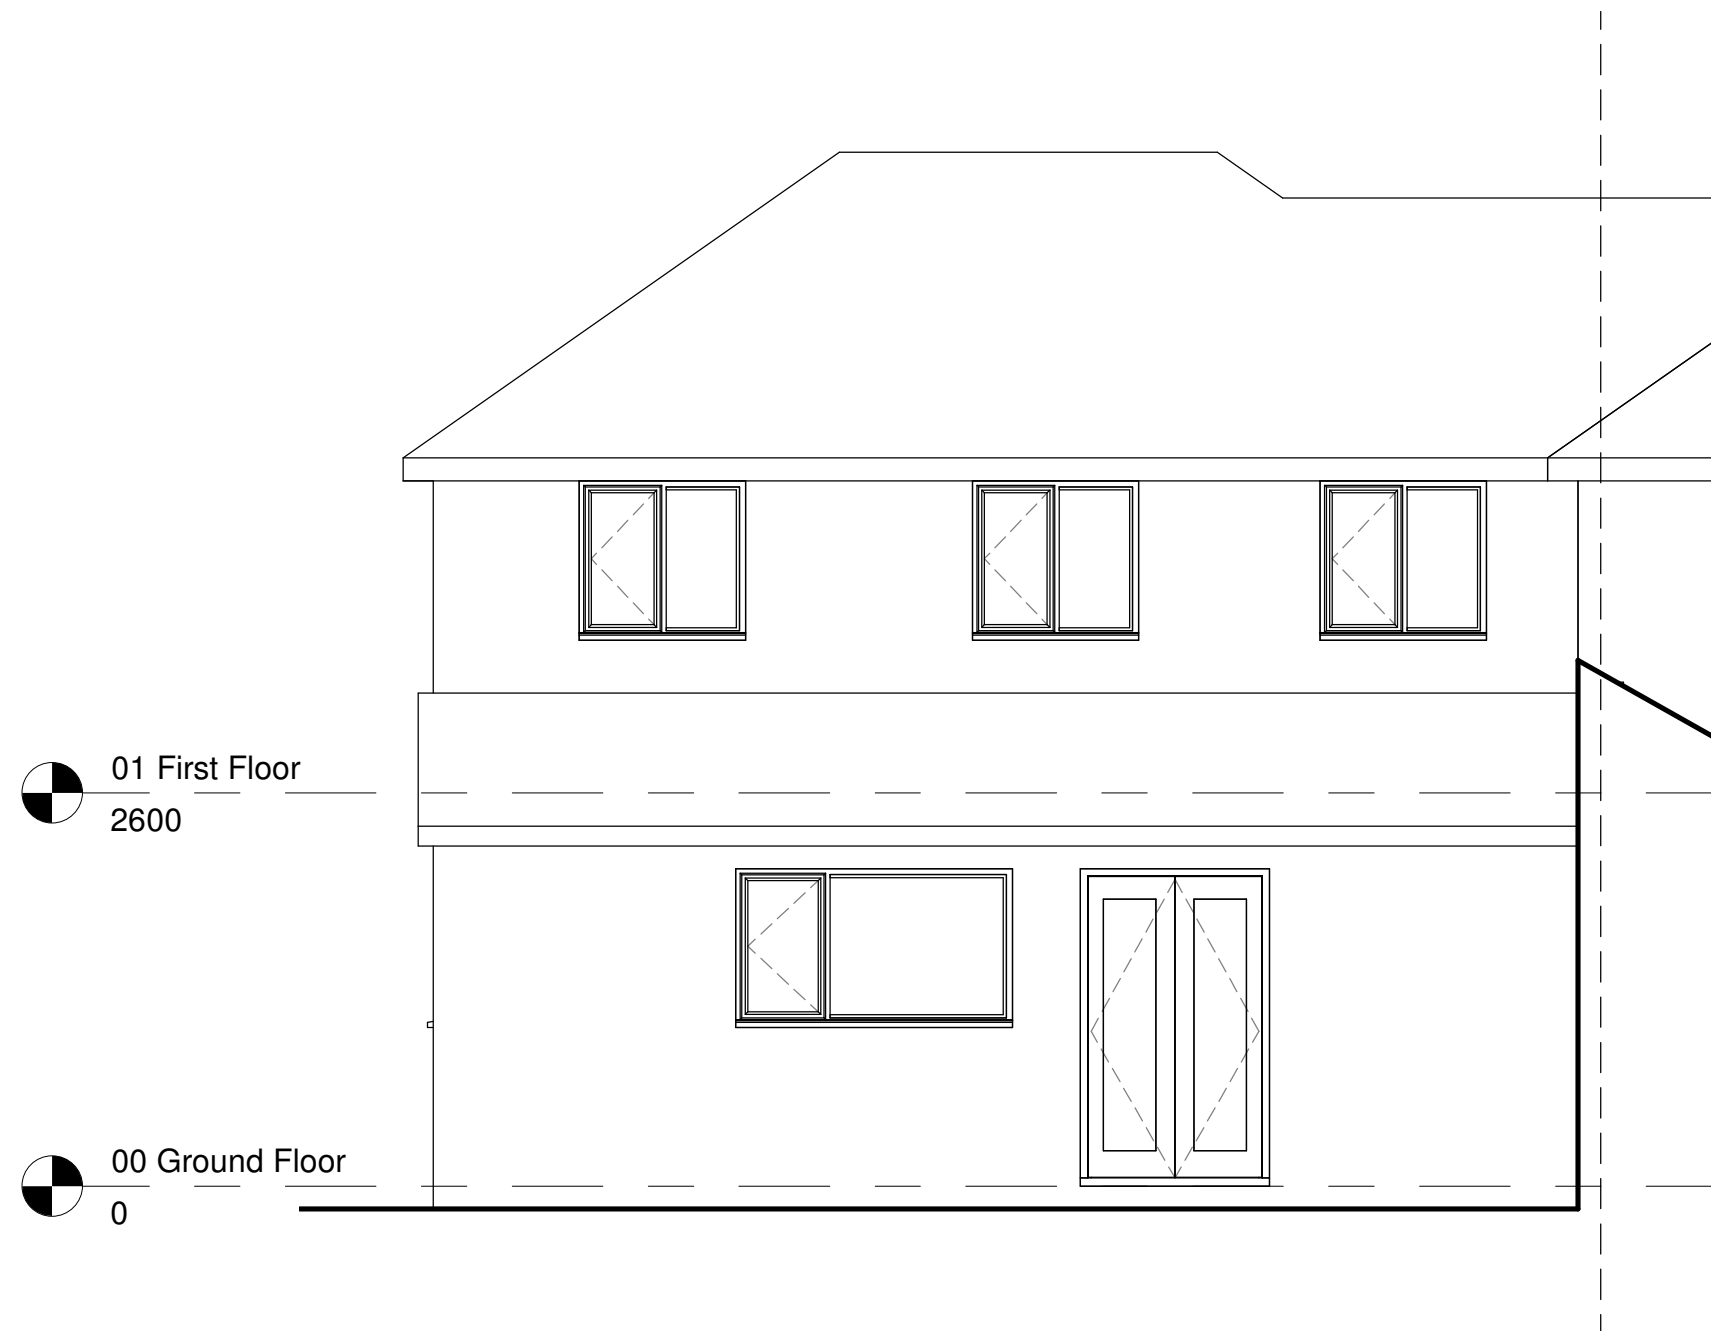

Existing SW Elevation
1 : 50

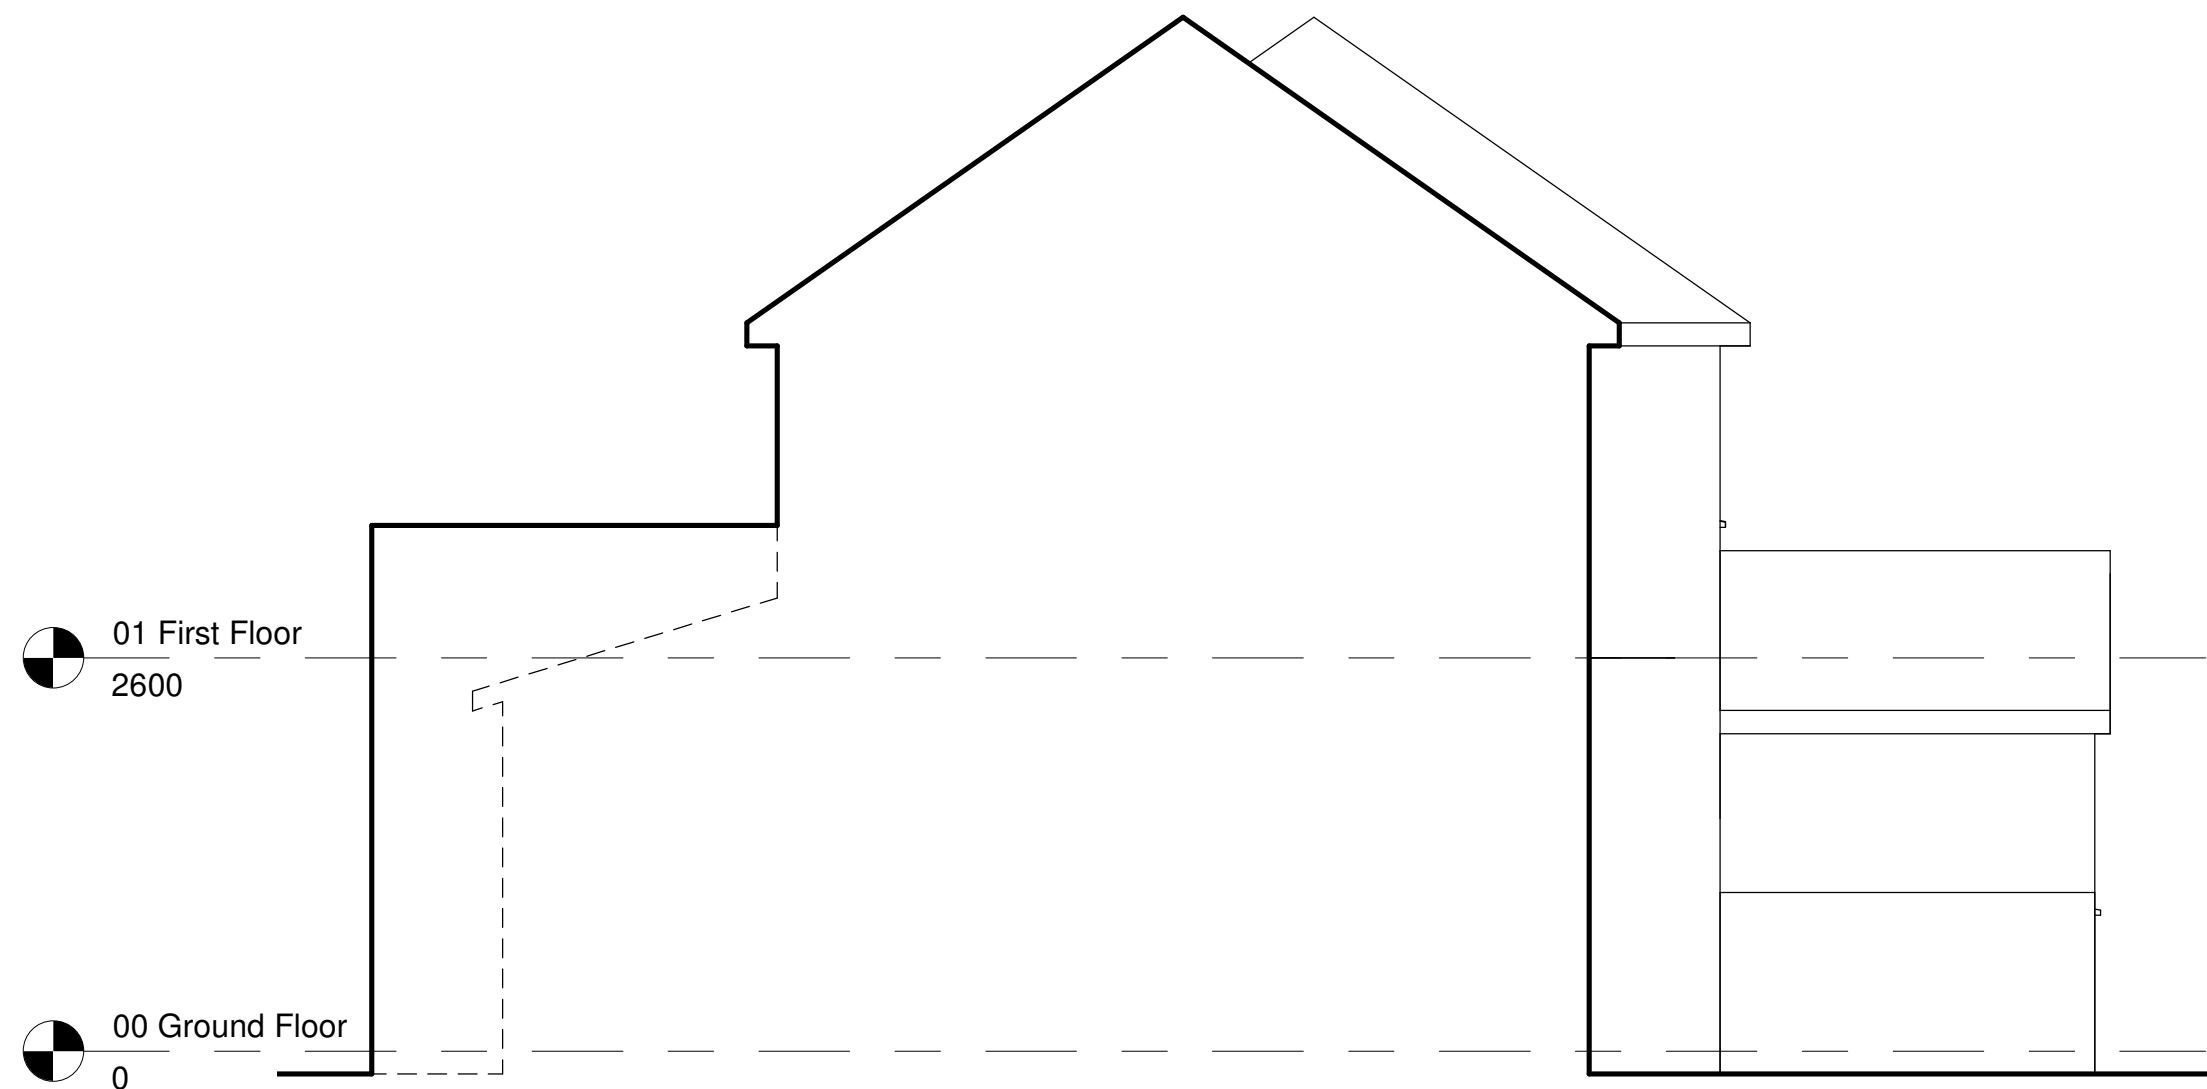

Existing SE Elevation
1 : 50



ARKIFY LTD.
Dulton House, 25 Chester St.
Wrexham, LL12 5AP
0754368690
ge@arkify.co.uk
www.arkify.co.uk

Project: 27 Stansty Road, Wrexham			
Title: Existing Floor Plan & Elevations			
Scale @ A1: 1 : 50	Scale @ A3: 1:100	Author: GE	Date: 20.04.22
Project Ref: 22-21	Drawing No: A003	Rev: -	