


KEY / NOTES

Existing Materials

Walls - Brick and sandstone
Pitched Roofs - Natural slate
Chimneys - Brick
Flat roofs - Lead
Doors and Windows - Painted timber

Proposed Materials


Walls - Sandstone and Timber cladding
Pitched Roofs - Natural slate
Doors and Windows - Painted timber
Shutters - Painted timber
Dormers - Painted timber, Lead
Walkway - galvanised, powdercoated steel

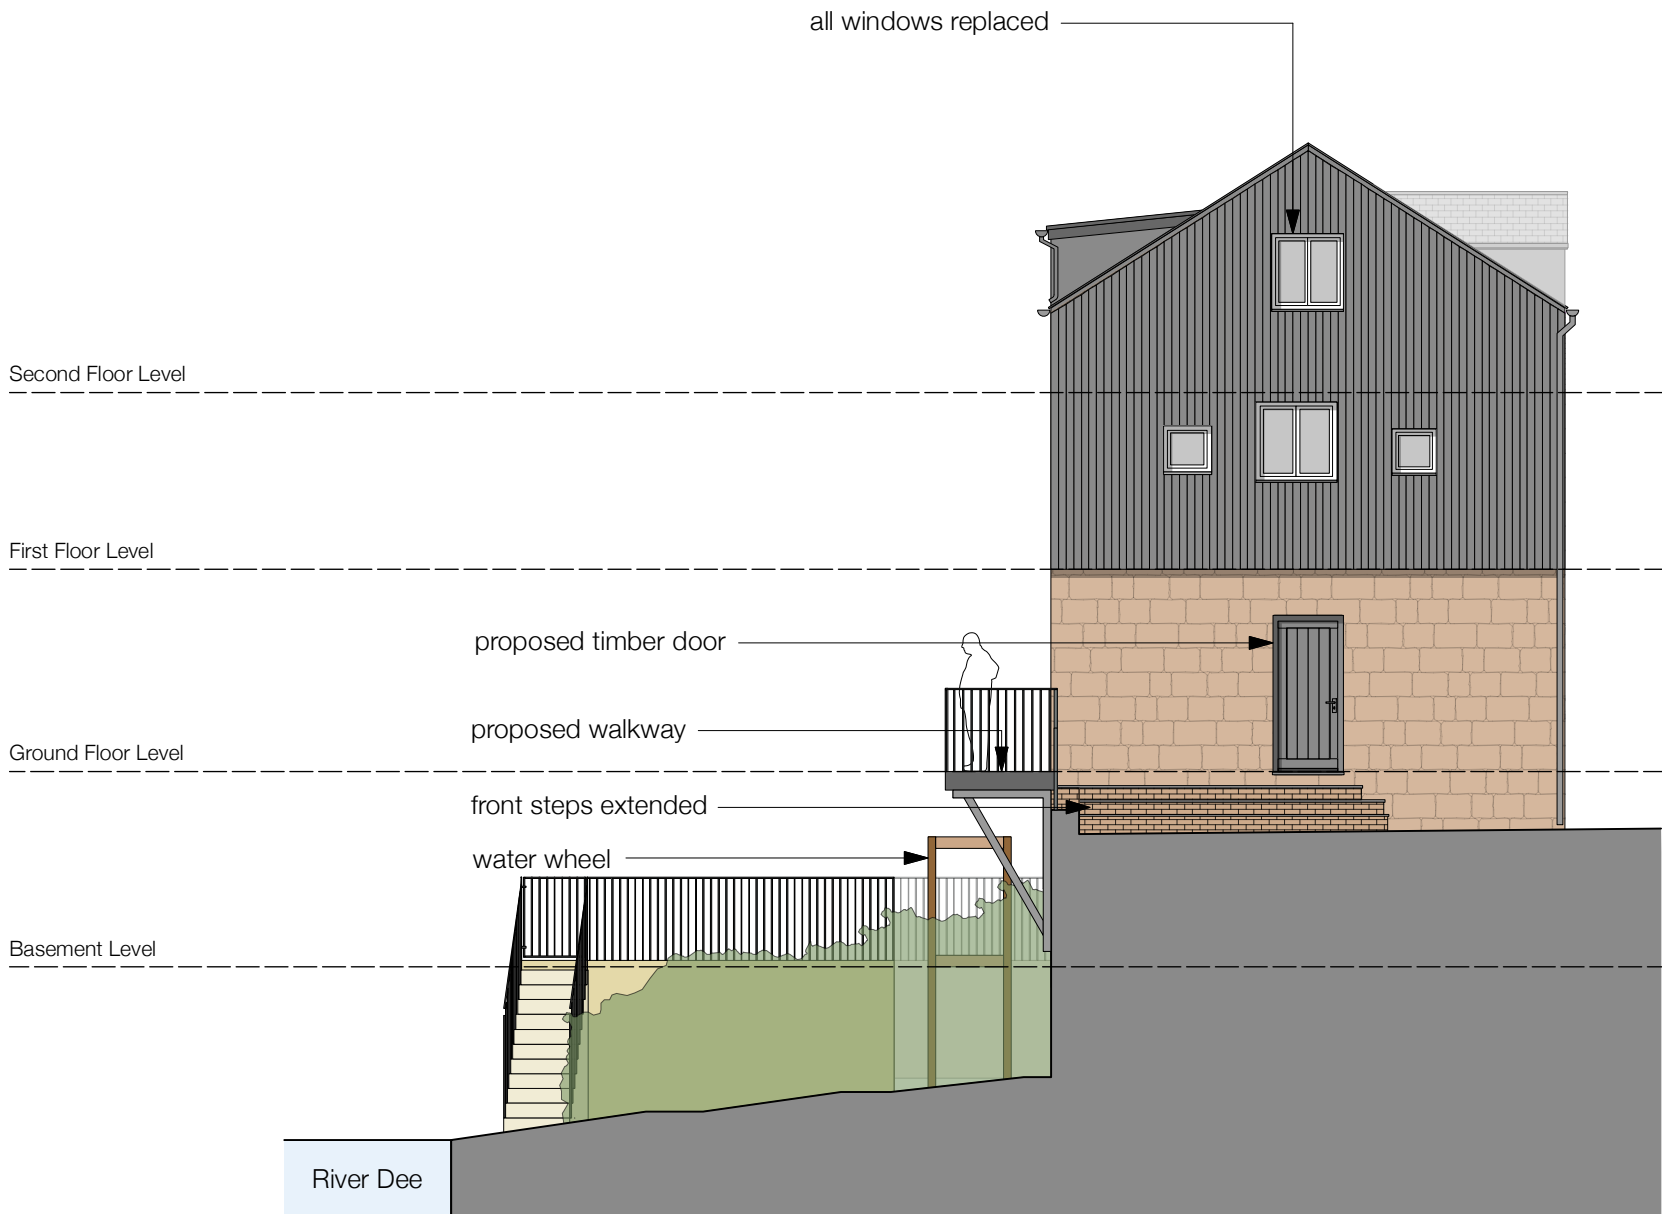


E01 Proposed North Elevation



E02 Proposed West Elevation

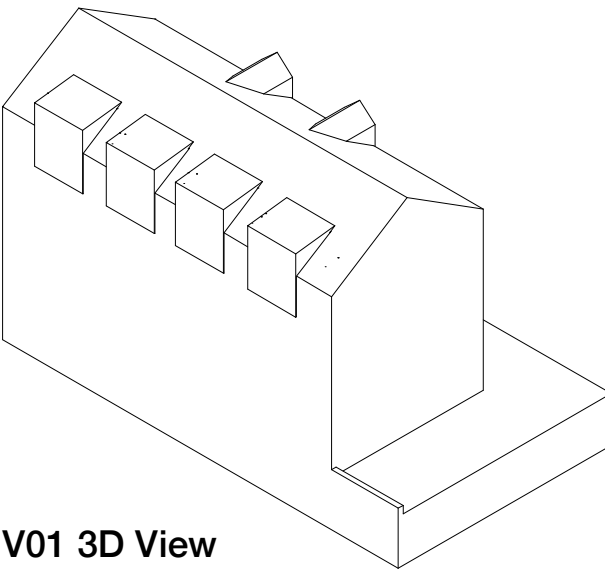

V01 3D View

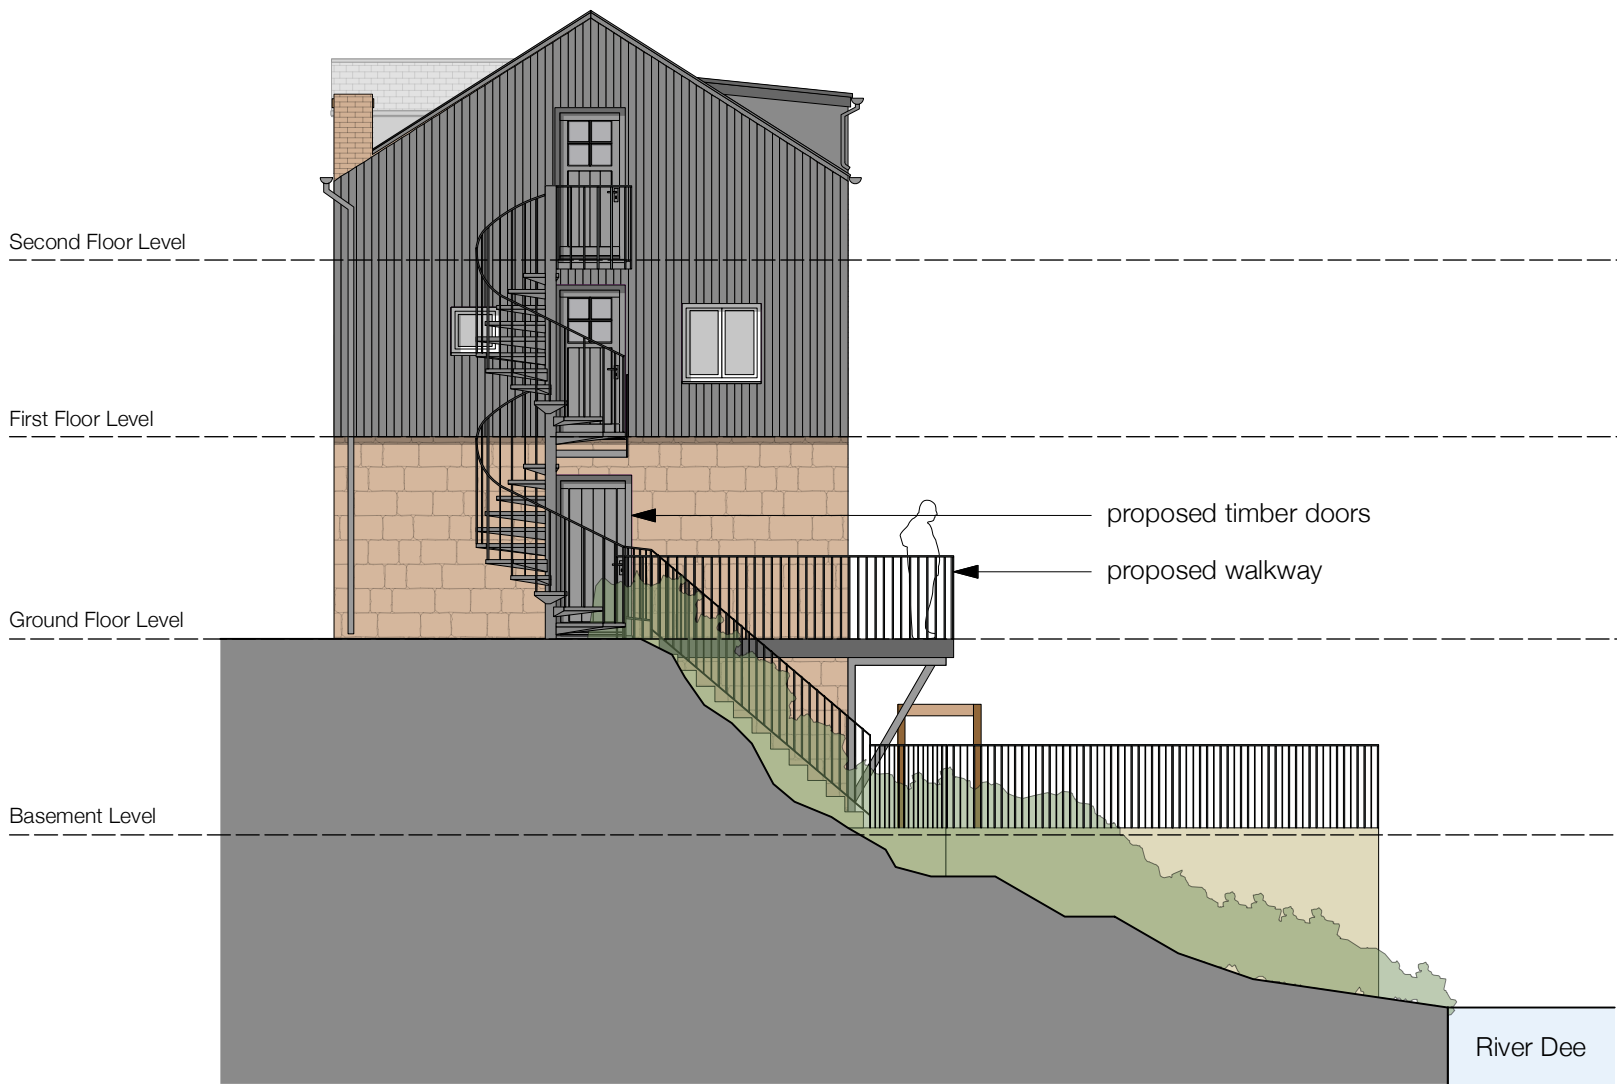

E03 Proposed South Elevation



E04 Proposed East Elevation (section cut through River Dee)

REV	DESCRIPTION	DATE
-----	-------------	------

RAISE
ARCHITECTS

PROJECT
Proposed dormer windows, re-cladding,
other alterations and riverside walkway
structure at Erbistock Mill, Erbistock,
Wrexham, LL13 0DW

DRAWING
Proposed Elevations

SCALE	DATE	DRAWN BY	CHECKED BY
1:100 @ A2	Jun 22	MT	AF
DRG N°	REV		
539 - PL - 05	-		

