

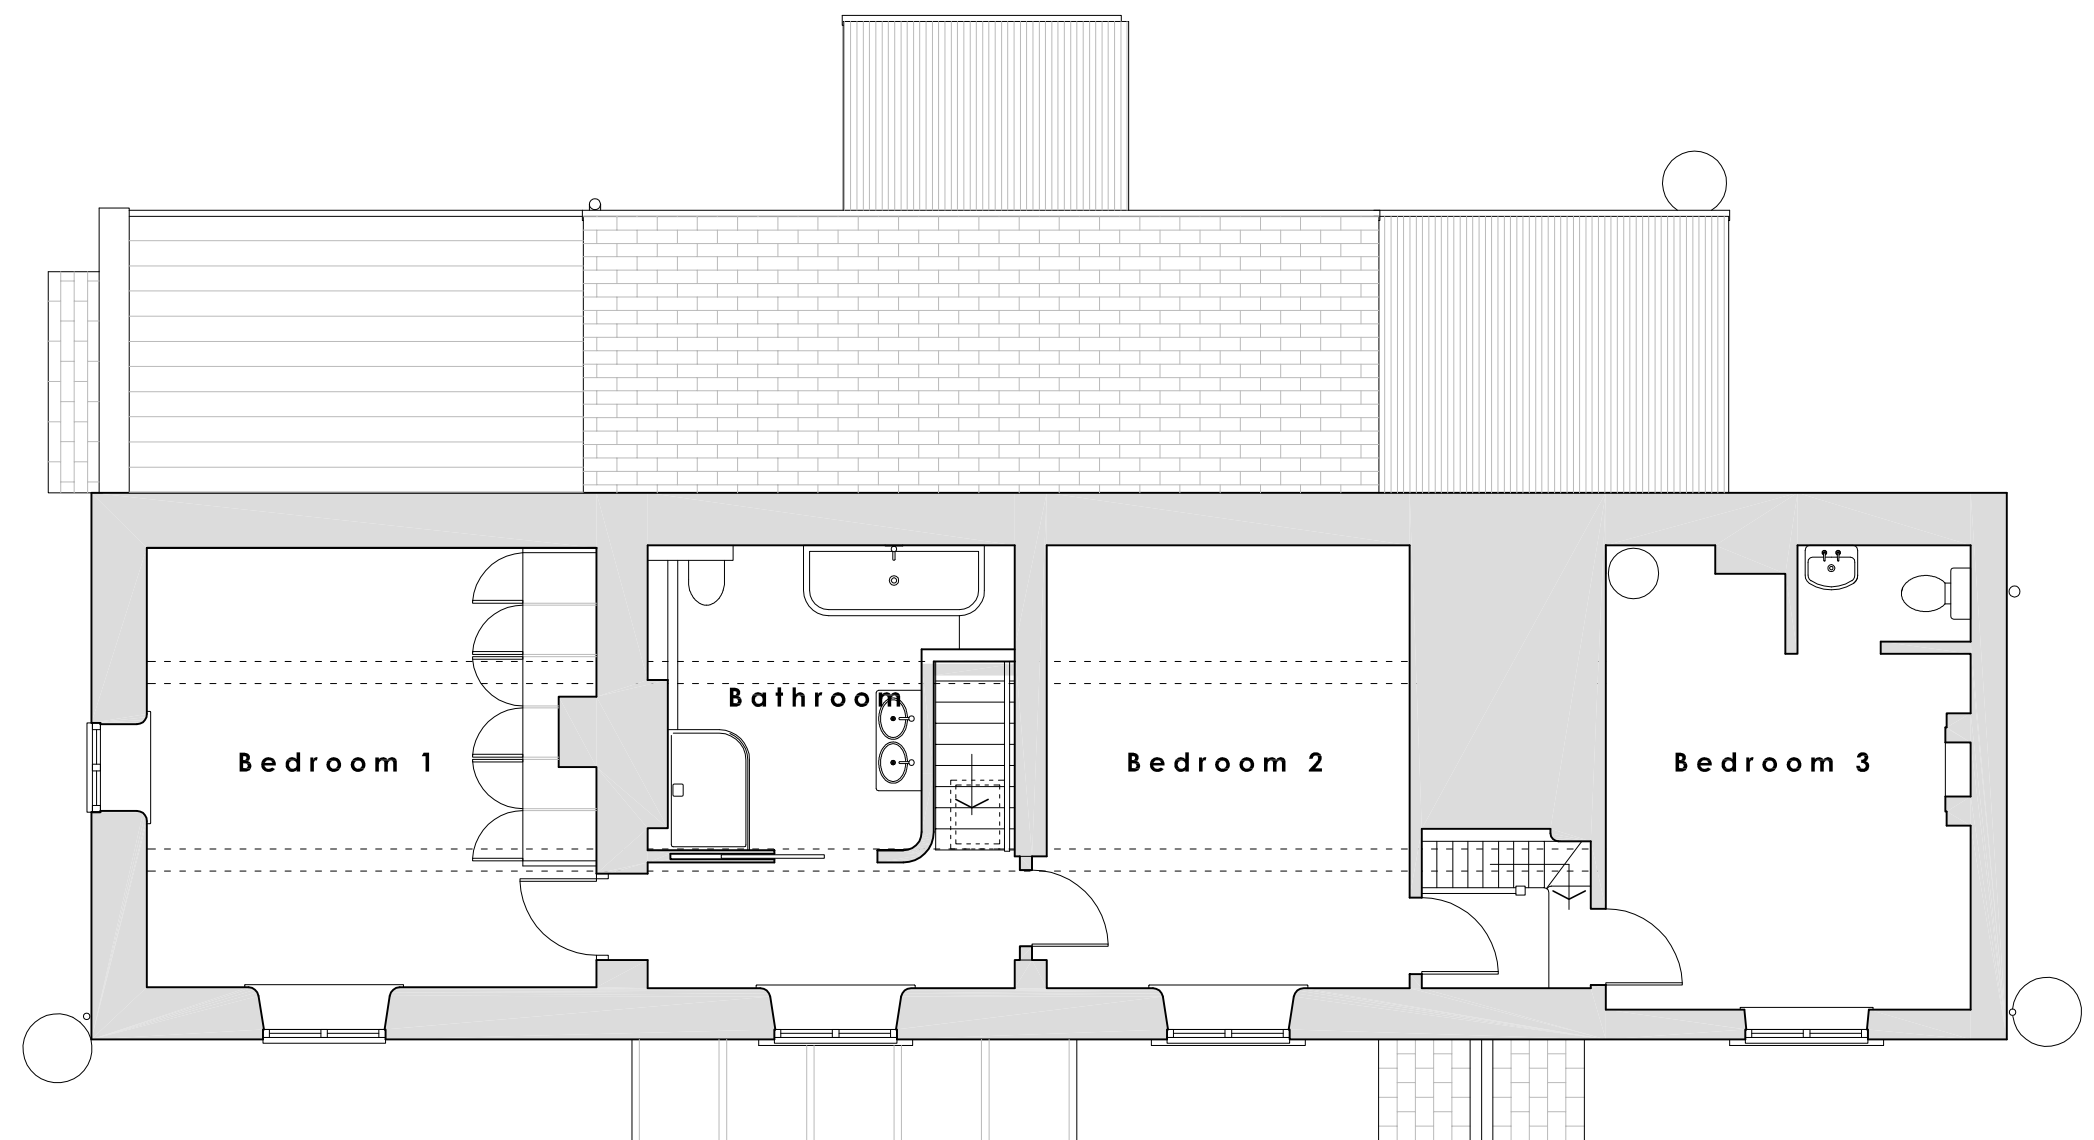
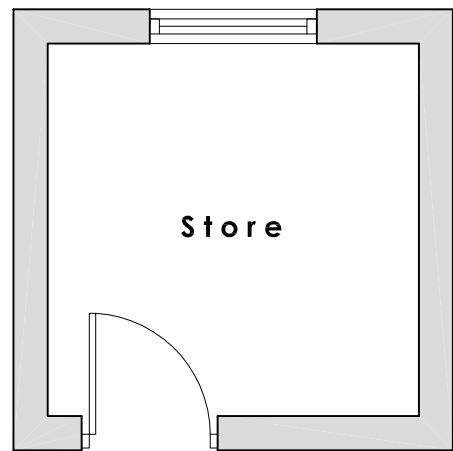


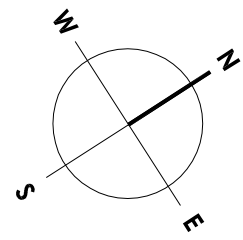

FIRST FLOOR PLAN

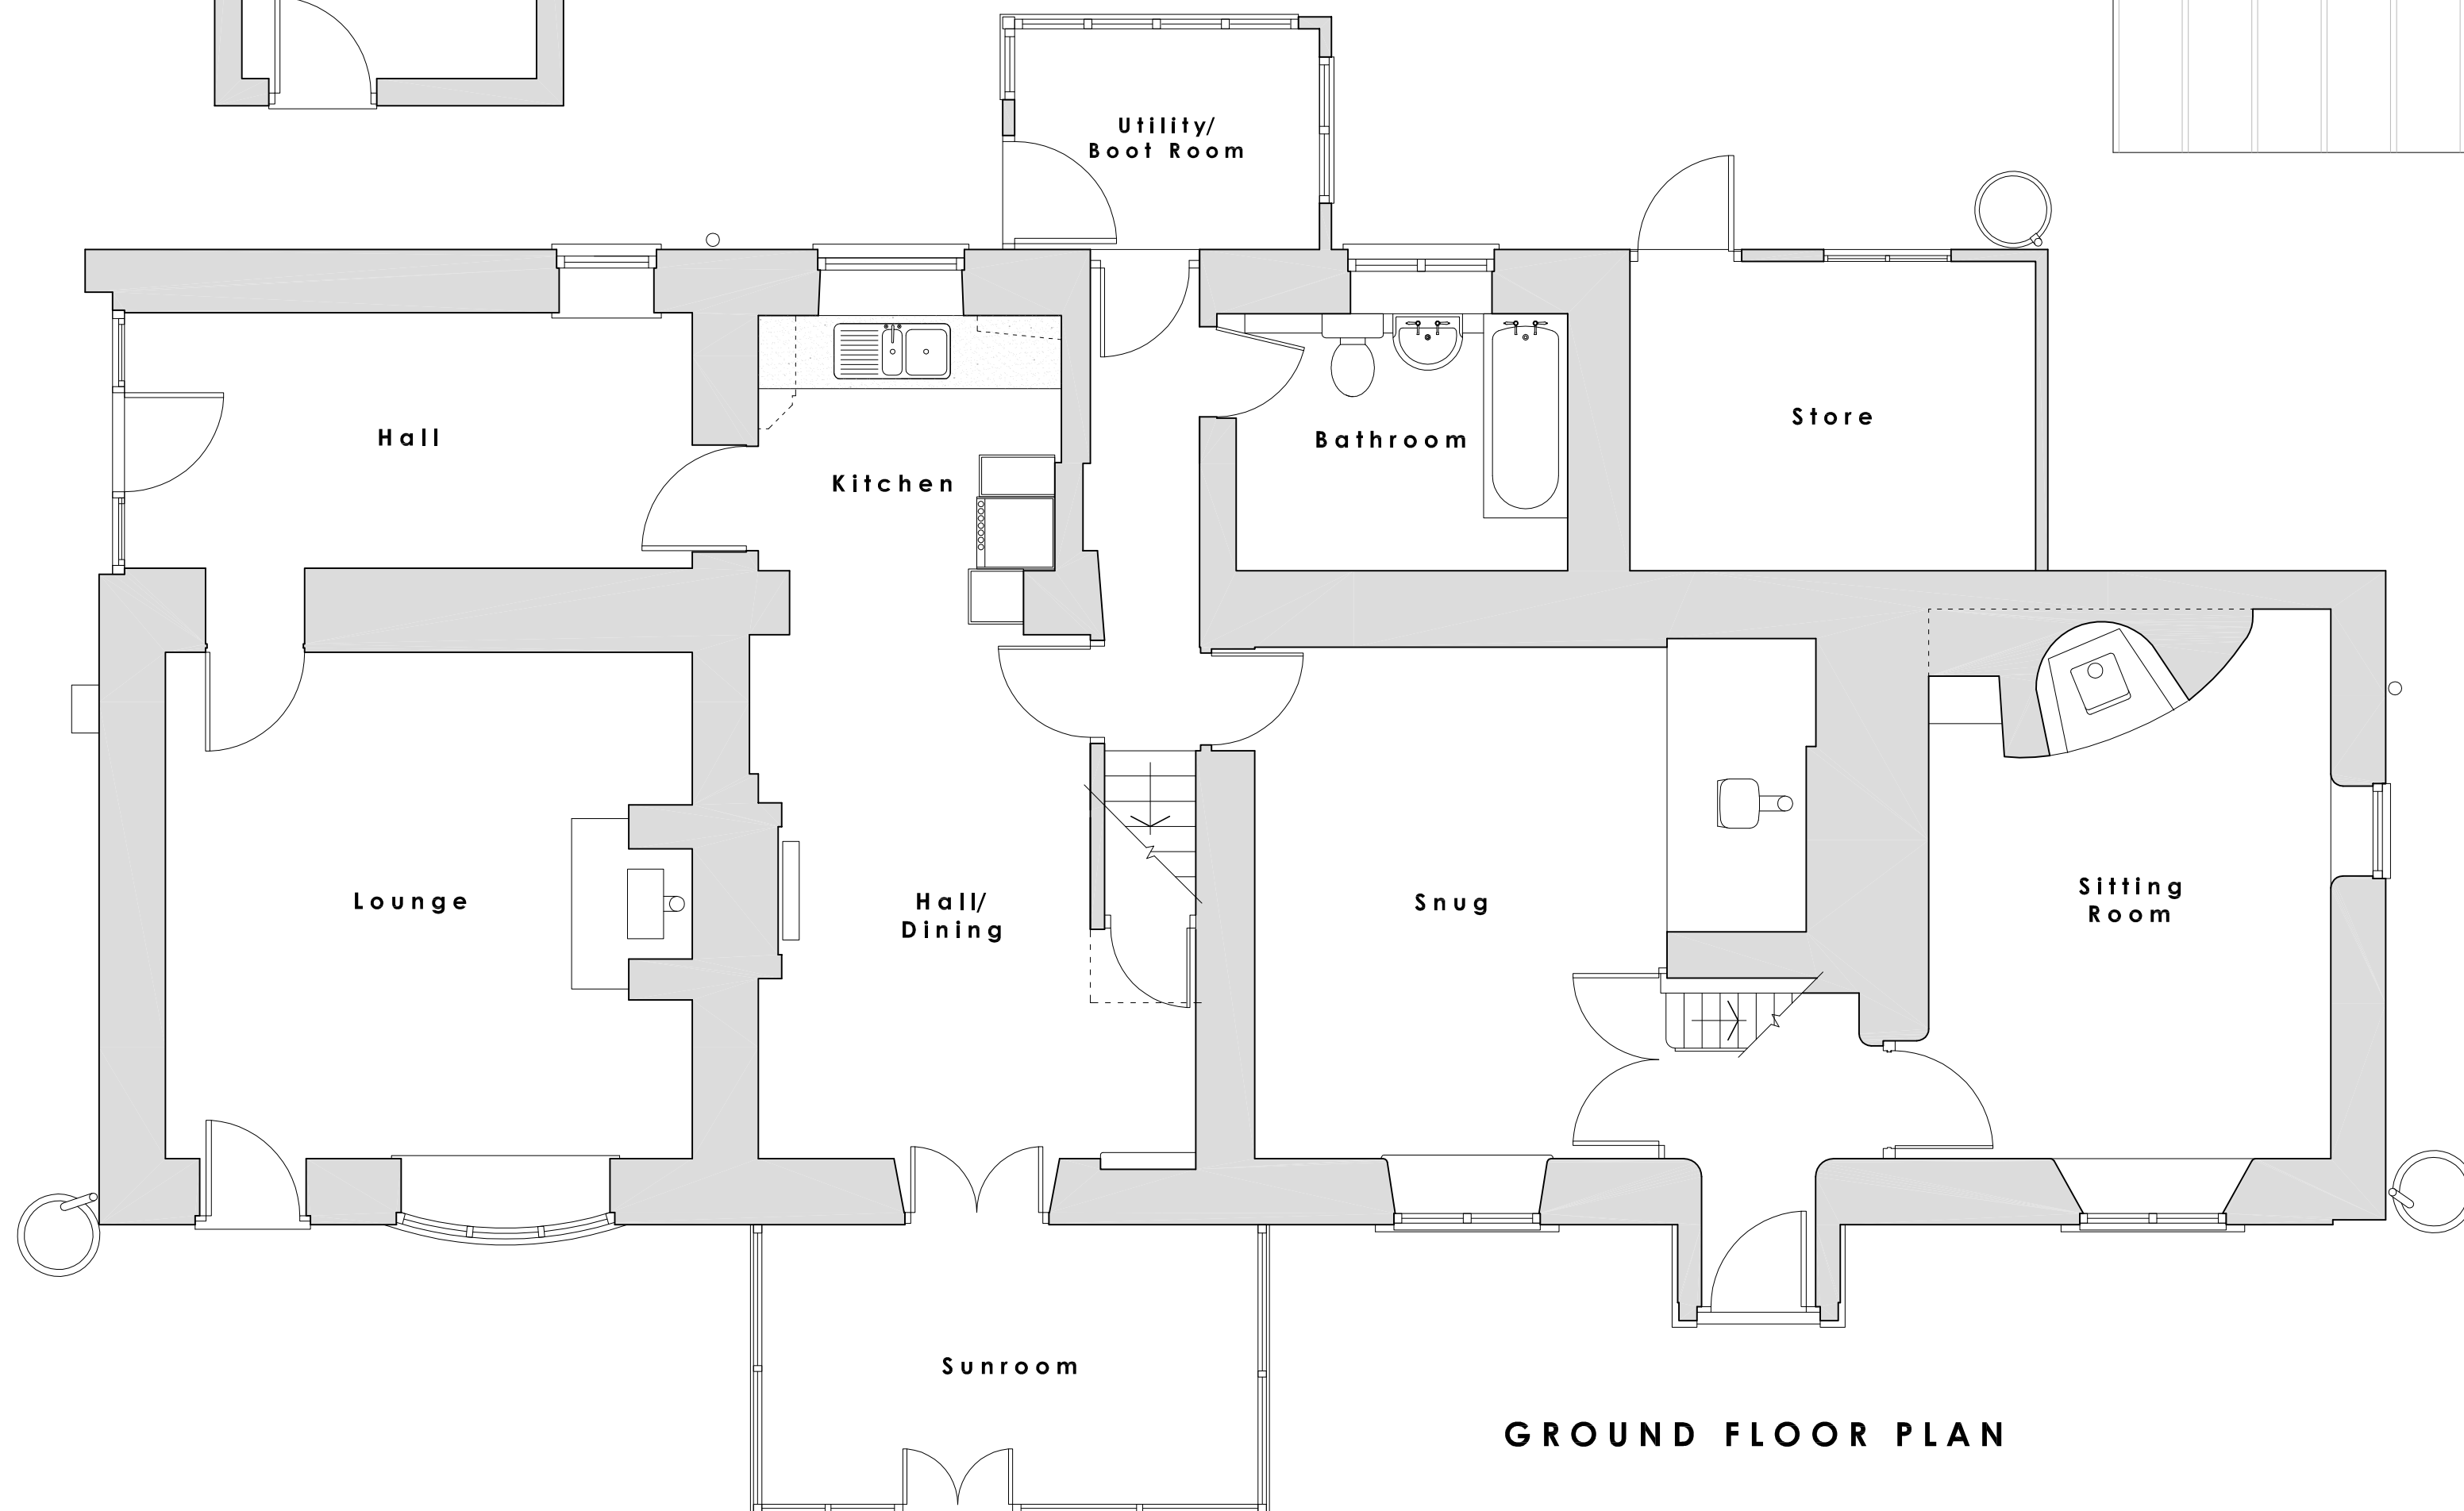

GROUND FLOOR PLAN

CHRIS HARDAKER ARCHITECTS

Bryngwilla Lodge Gledrid Oswestry
Shropshire SY10 7AY Tel: (01691) 671000

Drawing No: 307/01

Job: Alterations to Rhosdir Farm,
New Brighton for Ms. J Lomax

Date: Dec' 2021

Title: Plans as Existing

Scale: 1:50 & 1:75 @ A2