



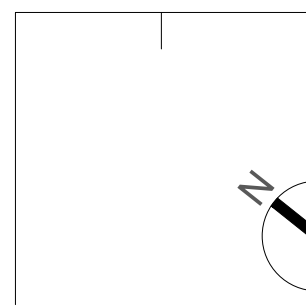

|    |               |    |          |
|----|---------------|----|----------|
| P1 | Initial Issue | PJ | 26.08.22 |
| P2 | Notes added   | PJ | 15.12.22 |

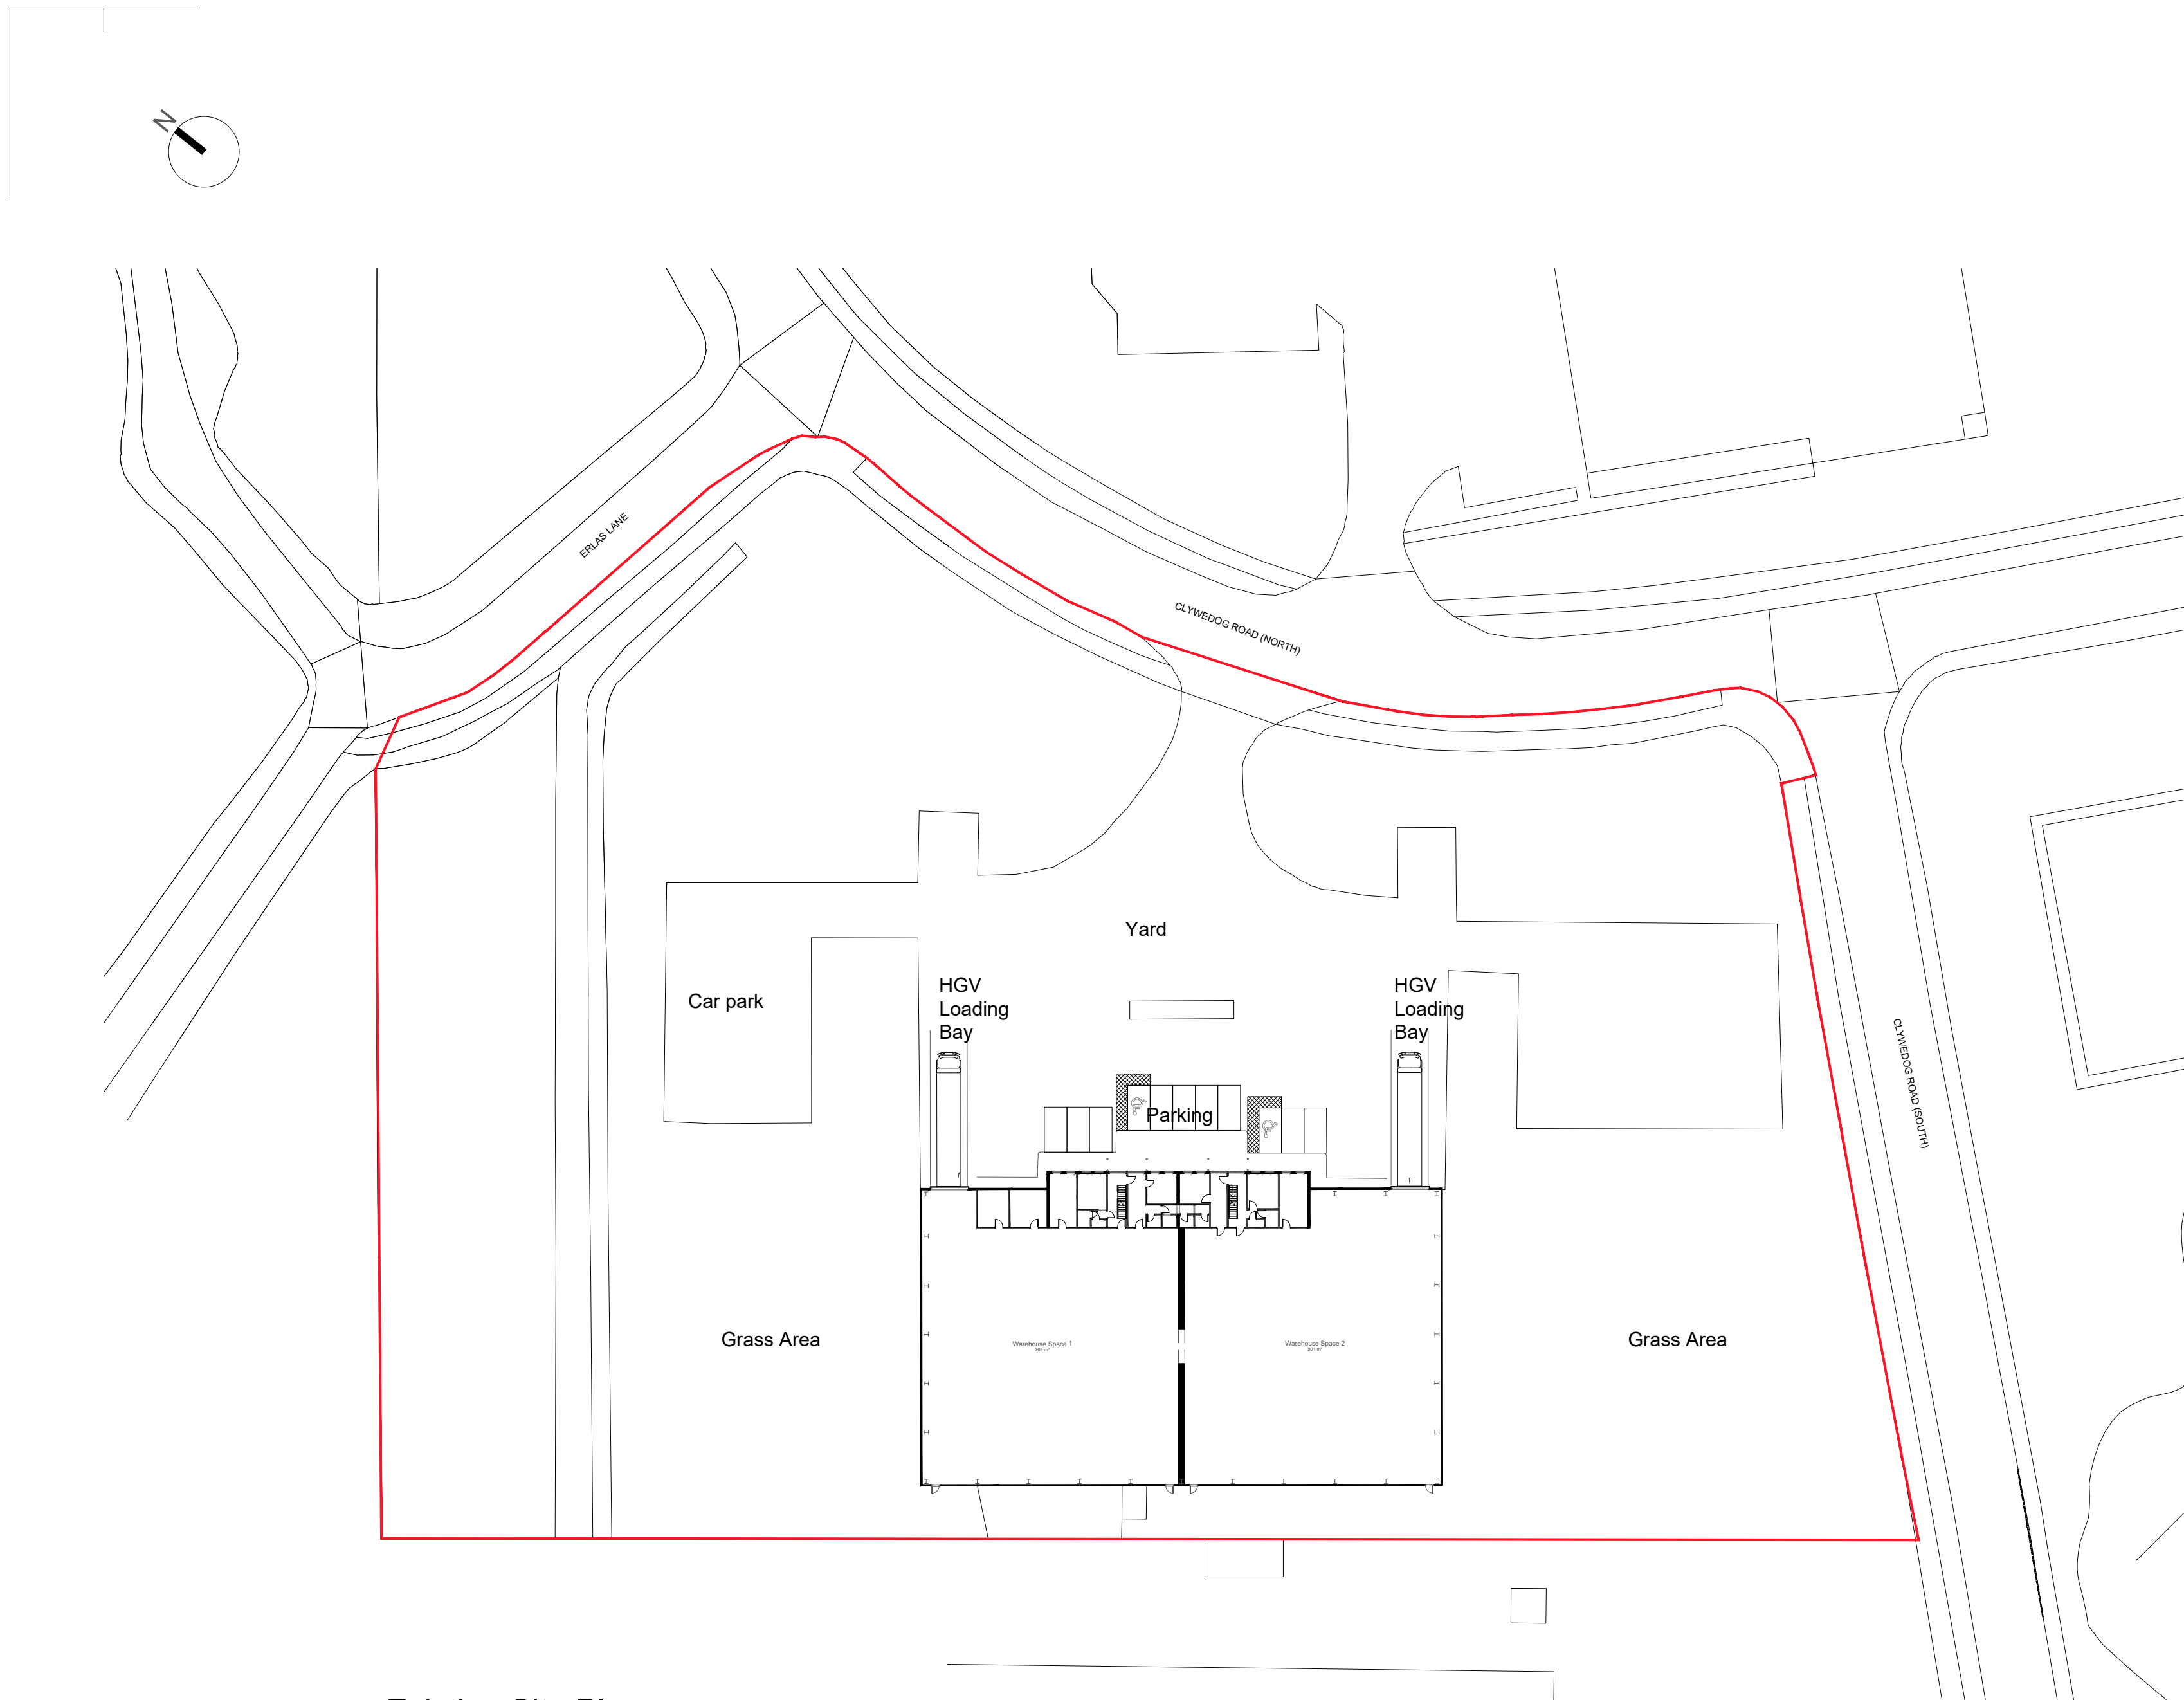

## Existing Site Plan

**MC  
AU**

## Modern City Architecture & Urbanism

Eastgate  
2 Castle Street  
Castlefield  
Manchester  
M3 4LZ

t: 0161 974 7203  
e: [info@mcau.co.uk](mailto:info@mcau.co.uk)  
[www.mcau.co.uk](http://www.mcau.co.uk)

Client

## F.I.Real Estate Management

Project

Dragon Packaging  
Wrexham

### Description

## Existing Site Plan

Status

## Information

Scale  
1:500@A2

Drawn  
PJ

Date  
Jul22

Job Number  
1211

Drawing Number  
02-003

Revision  
P2