

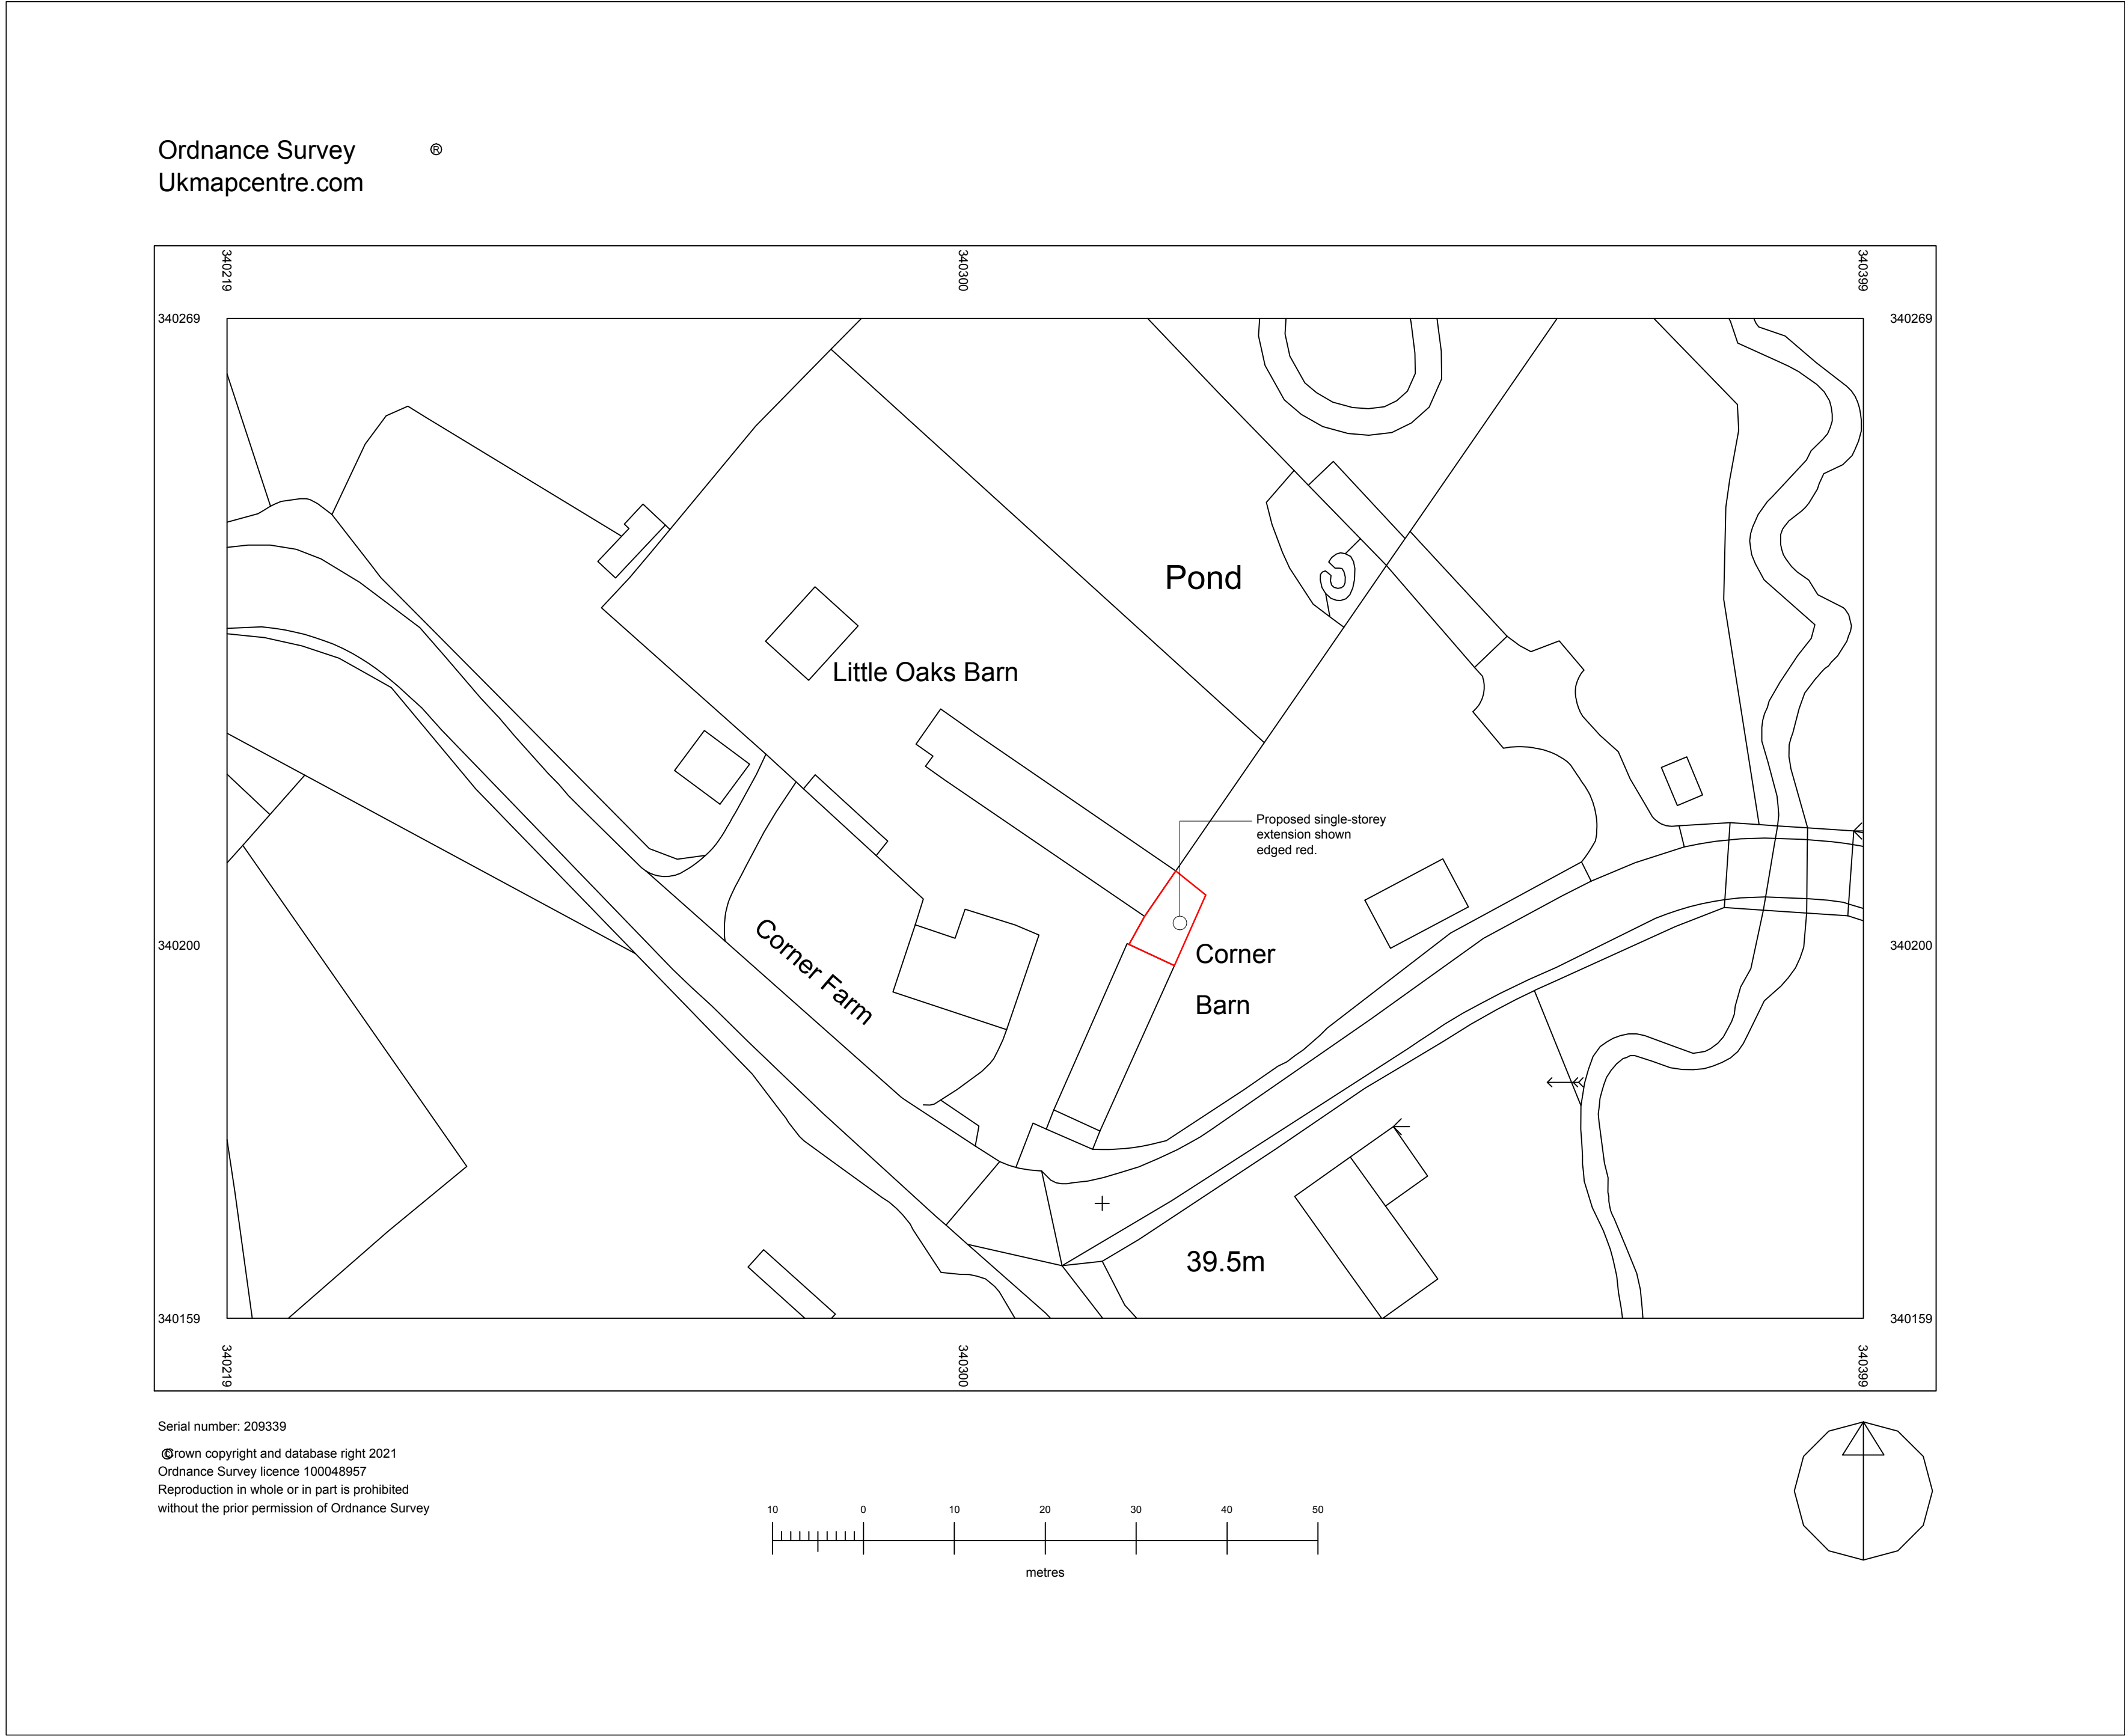
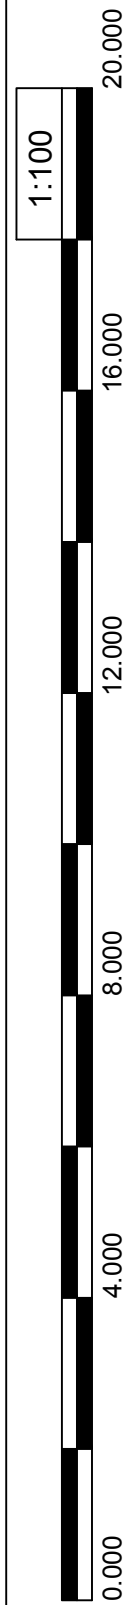


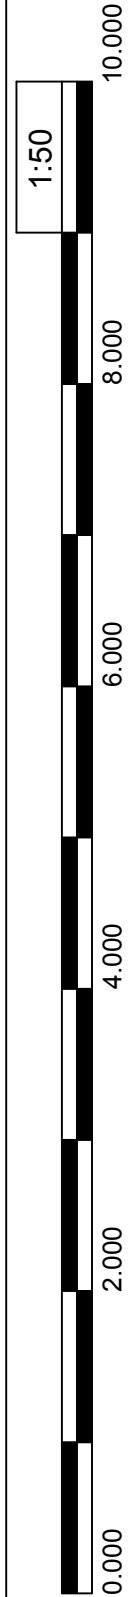


Site Plan

1:500

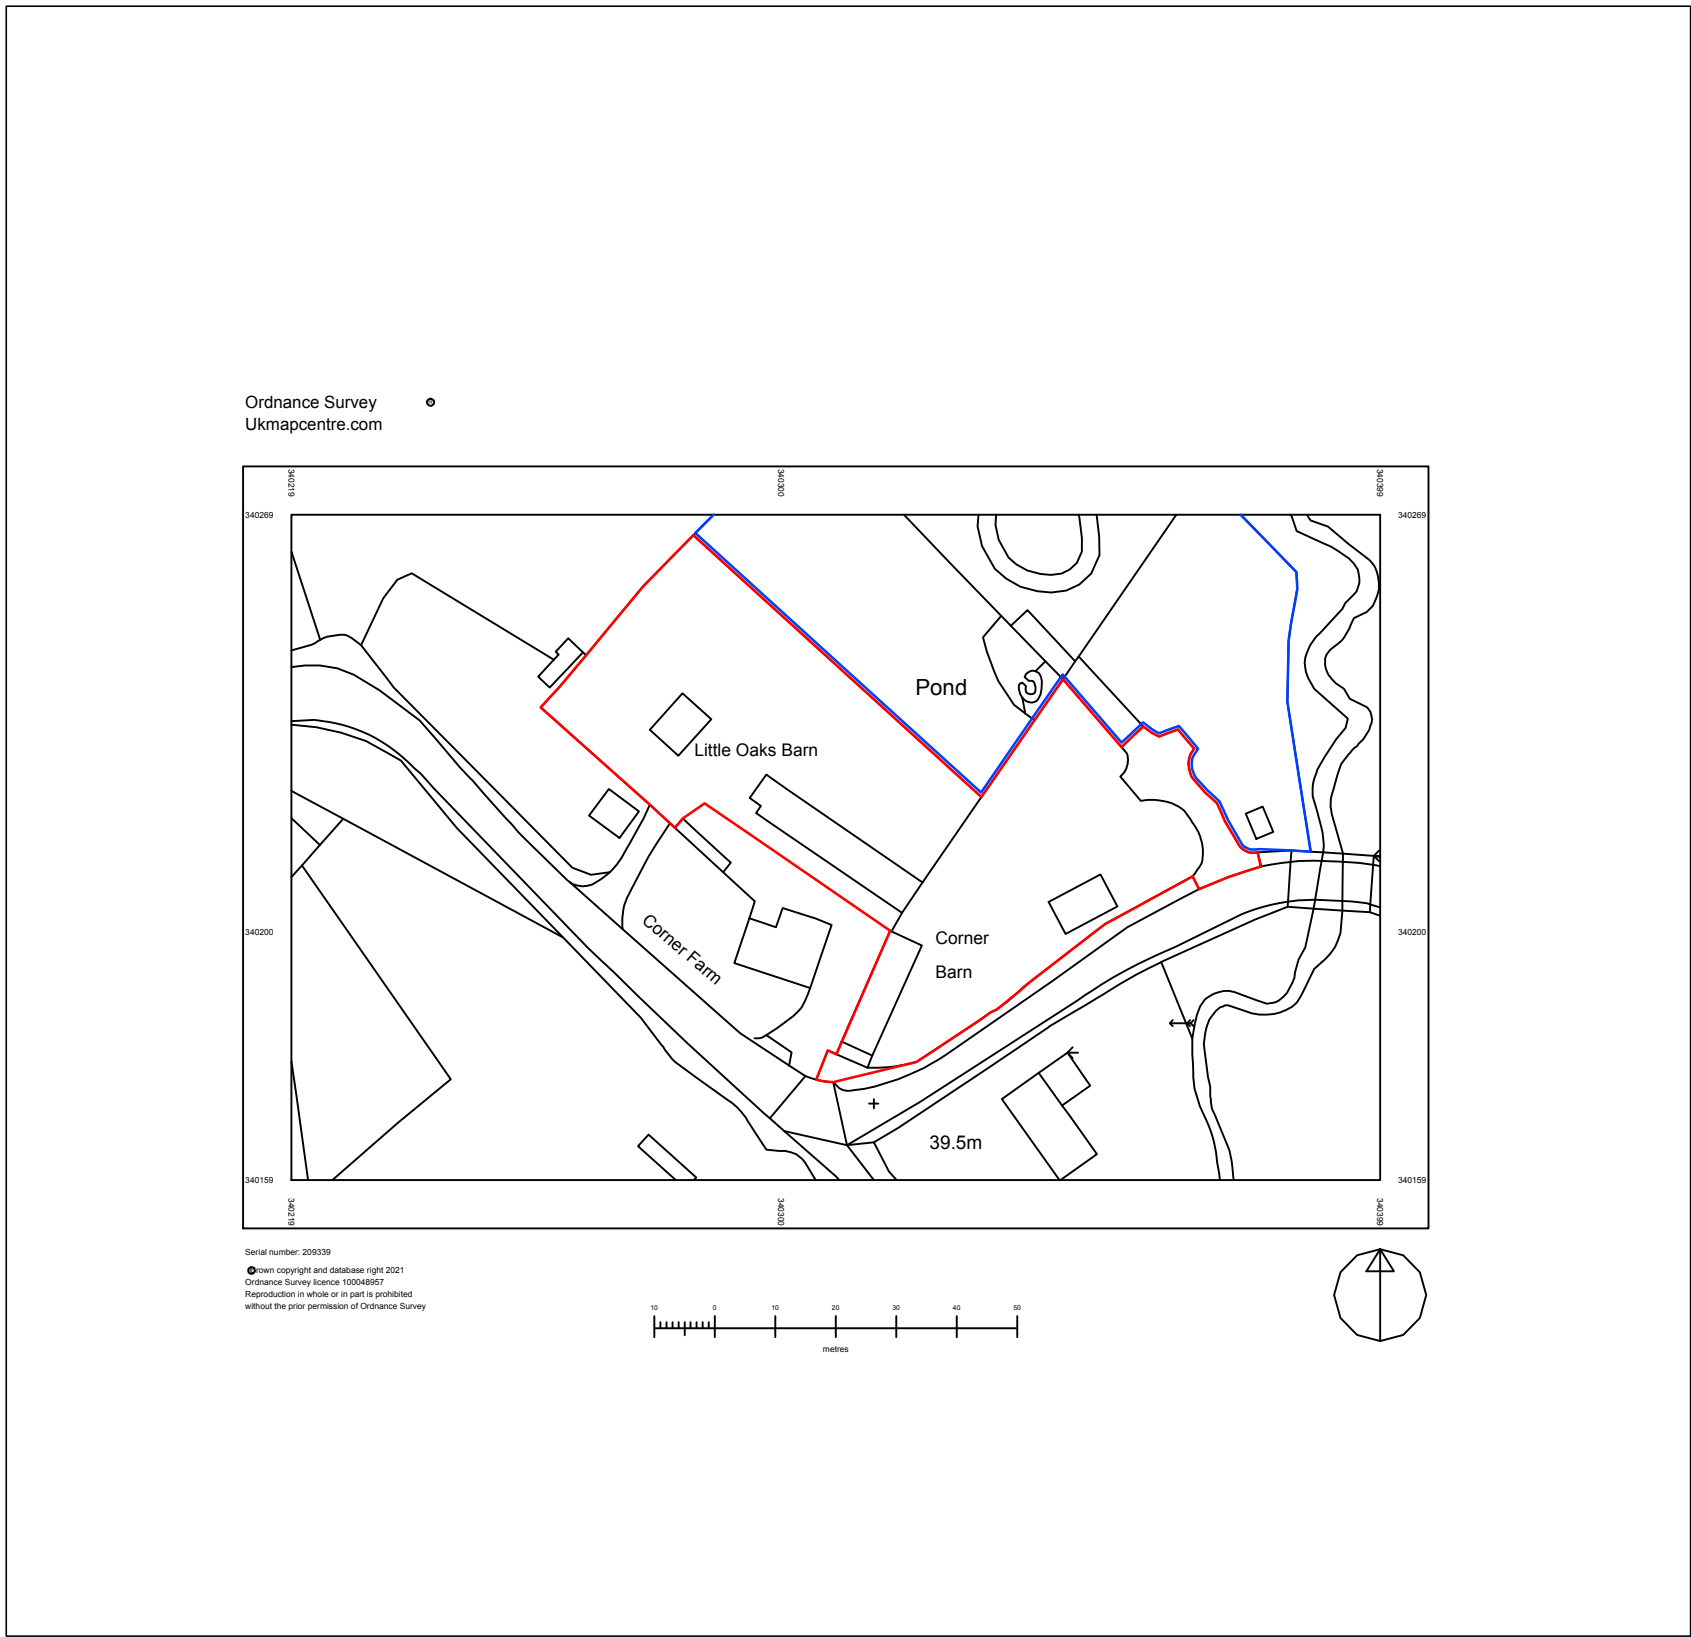

Location Plan

Portman Surveyors Ltd.©
Note:
This drawing is copyright protected; do not scale off, all dimensions are to be checked on site by contractor. Contractor to report any discrepancies in dimensions, errors or omissions prior to commencing work. Portman Surveyors Ltd. take no responsibility for any unauthorised use of the information contained herein.

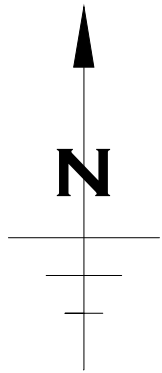

1:1250

A	6.5.21	Blue ownership land clarified
Rev	Date	Comment



Portman Surveyors Ltd
Chartered Building Surveyors



The Studio
Tarporley Business Centre
Nantwich Road
Tarporley
Cheshire CW6 9UT
Tel/Fax: +44 (0)1829 732696
Mobile: +44 (0)7812 021070
e: rob.lee@portmansurveyors.com

Client:	Date:
Mr & Mrs R Jones	March 2021
Project:	
Littleoaks Barn, Overton Road, Penley, Wrexham. LL13 0LU	
Drawing Title:	Scale:
LOCATION PLAN	1:500 & 1250
PROPOSED	Status:
Site Plan	Sketch Design
Drawing No:	Rev:
A_309_01	A